




1 South Elevation
1 : 100

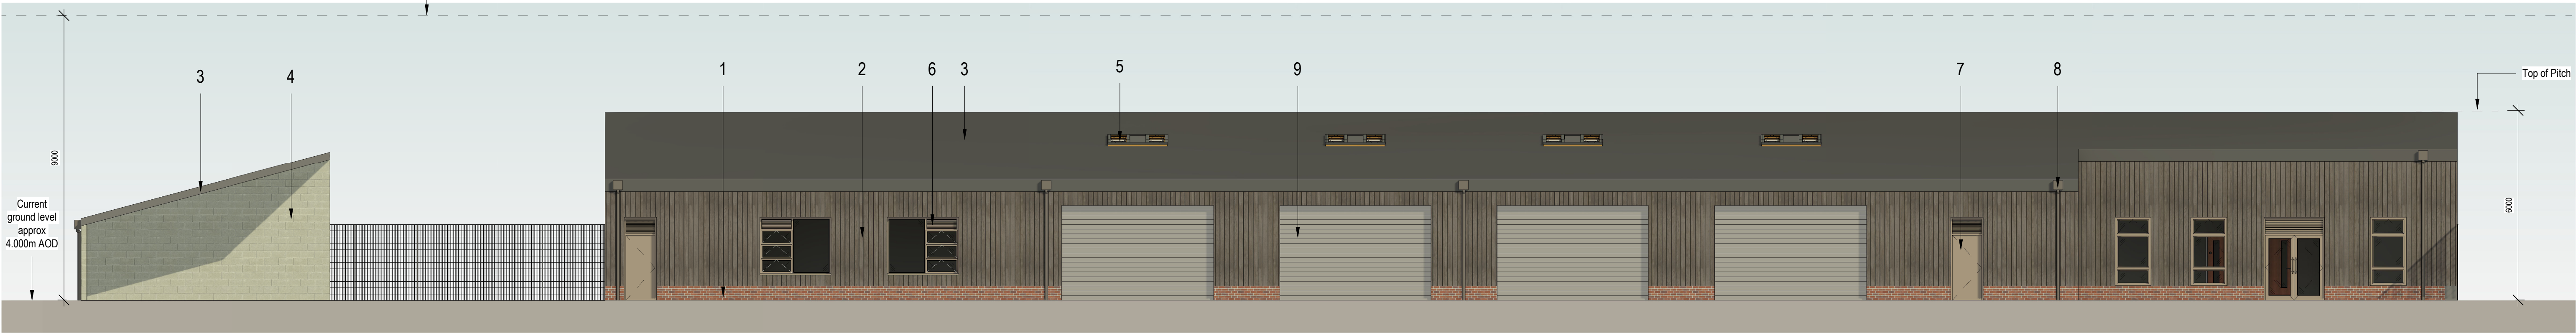

2 North Elevation
1 : 100

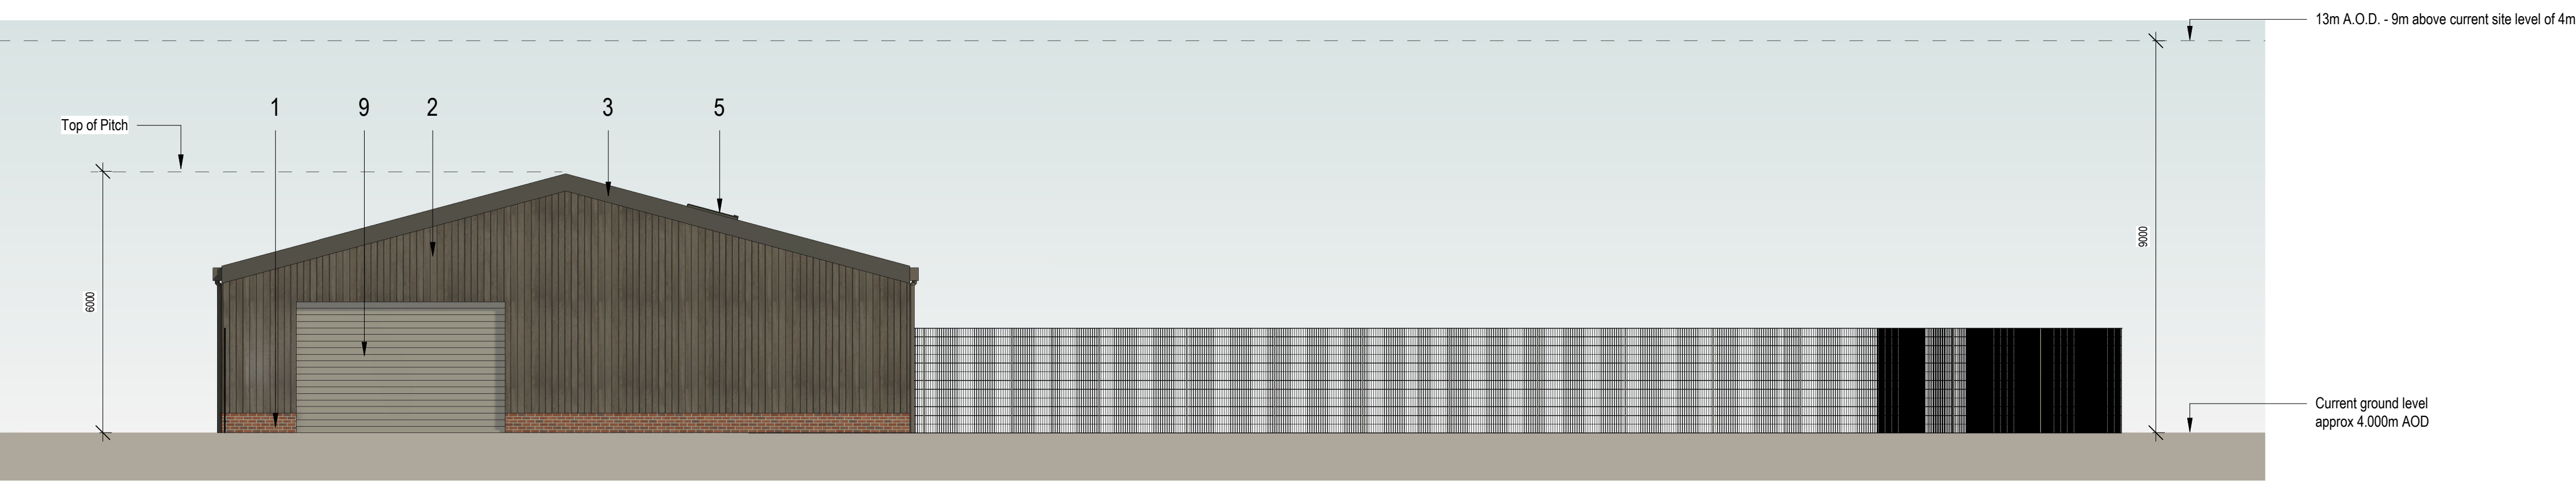

3 East Elevation
1 : 100

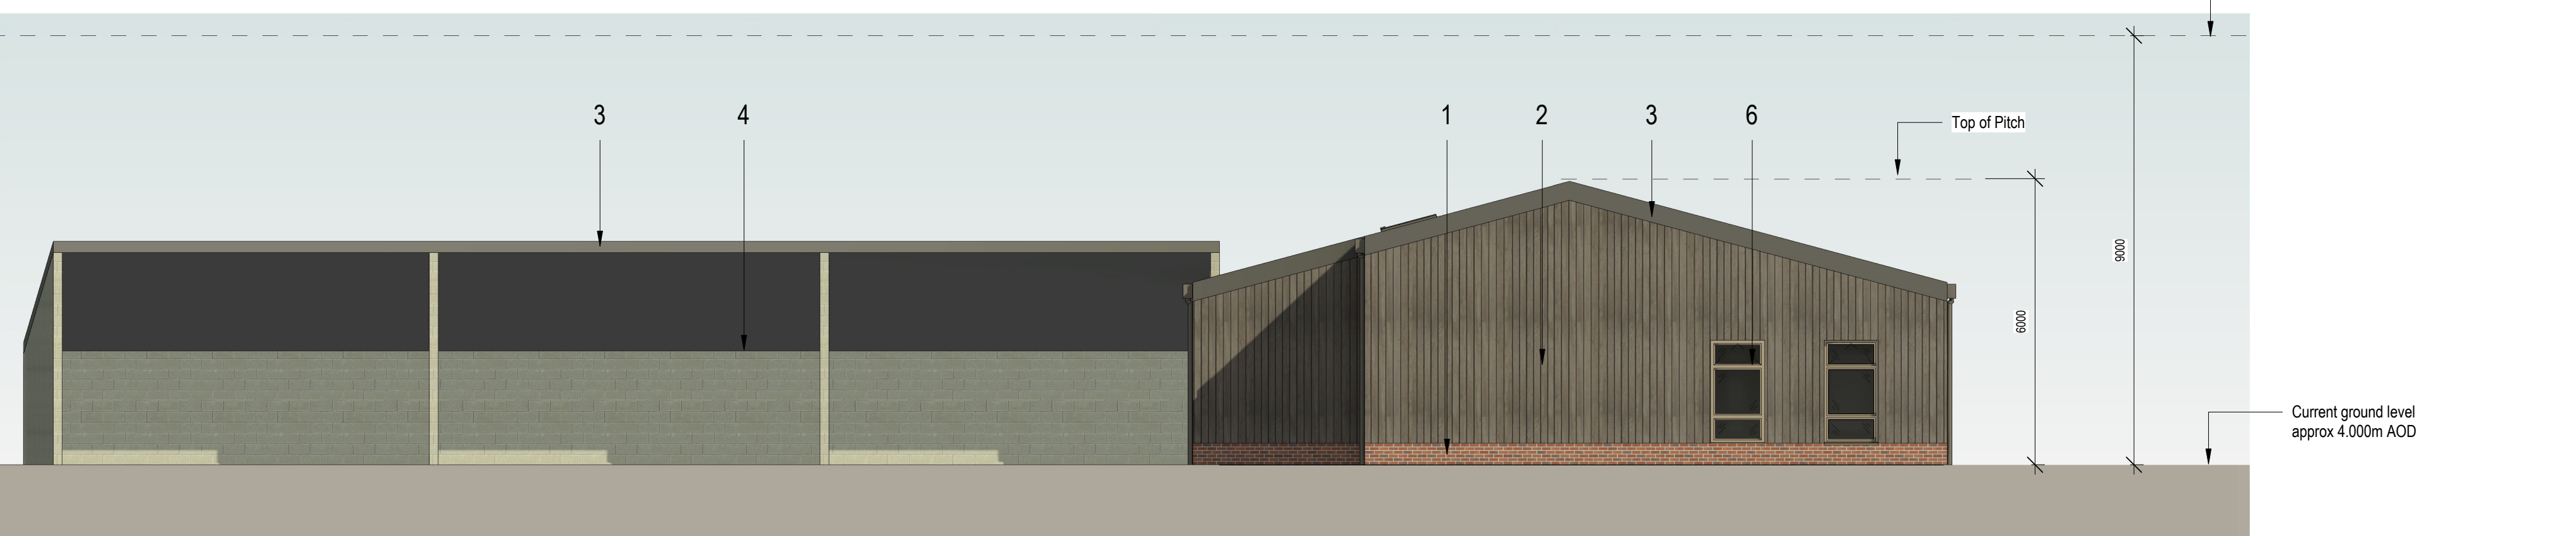

4 West Elevation
1 : 100

Notes:

Elevation Legend

- External Brickwork Plinth
- Timber Cladding
- Metal Roof System
- Blockwork
- Rooflight
- Aluminium Window
- Metallic Bronze
- Metal Doors
- Metallic Bronze
- Rainwater pipe & hopper
- Metallic Bronze
- Metal Roller Shutter

Scale 1 to 100
Amendments

1	ISSUED FOR PLANNING	28/01/22	RG	
No.	Description	Date	Issued by	

© Novium Limited All rights reserved

NOVIUM
ARCHITECTS

Corn Exchange
Baffins Lane
Chichester
PO19 1BF

T 01243 558750
info@novium.com
www.novium.com

Project Name:
Bognor Regis Golf Club

Dwg Reference:
Green Keepers Facility - Elevations

Drawn: CS Checked: AW
Scale: As indicated @ A1 Project Issue Date: 01/2022

Project:	Originator:	Volume:	Level:	Type:	Role:	Number:
BRGC - NOV - V2 - XX - DR - A - PL007						

Status: S2 Suitability Description: PLANNING Orig Paper Size: A1
Revision: PL 1 Revision Description: FOR INFORMATION Novium Job No: Z0624