




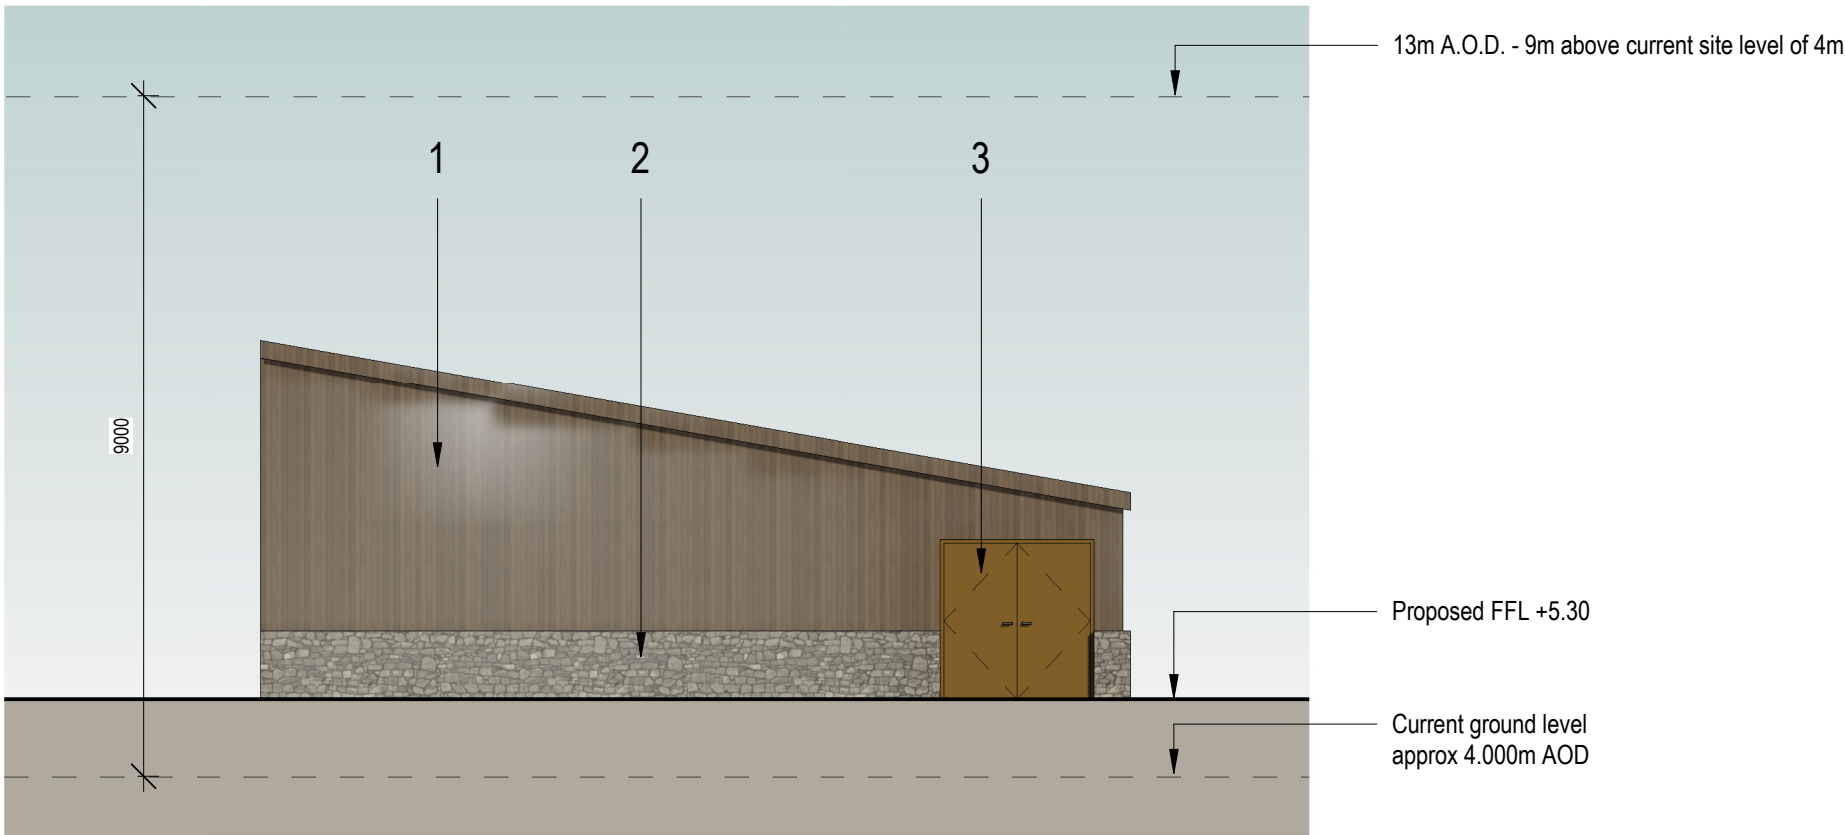


1 North Elevation  
1 : 100

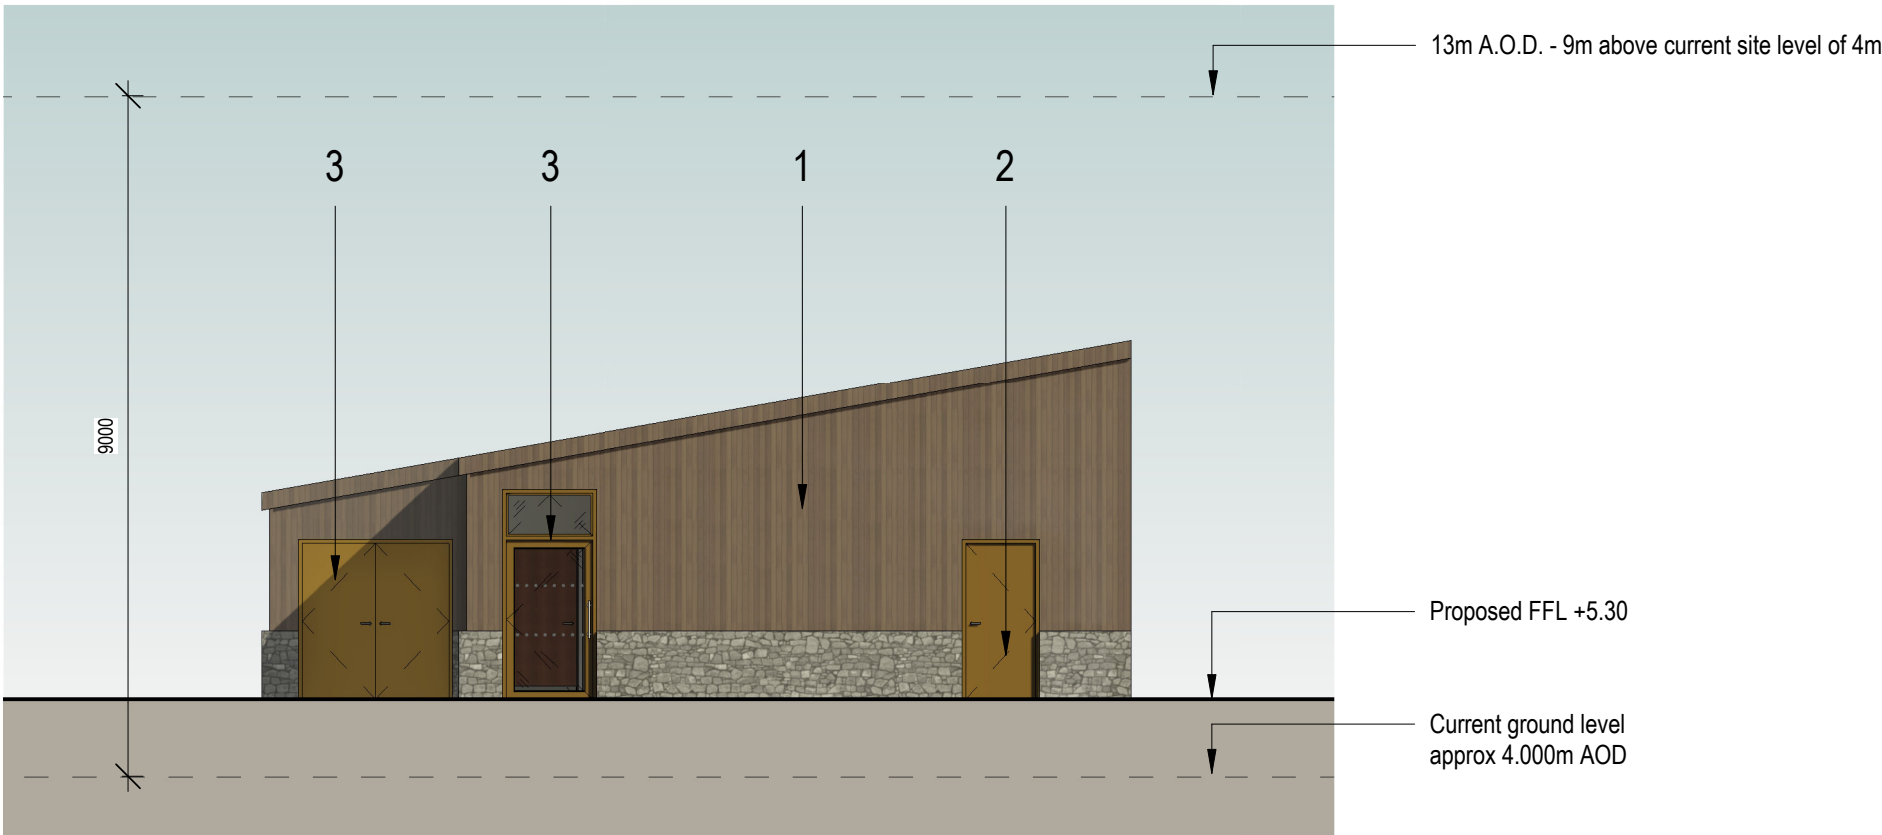


2 South Elevation  
1 : 100

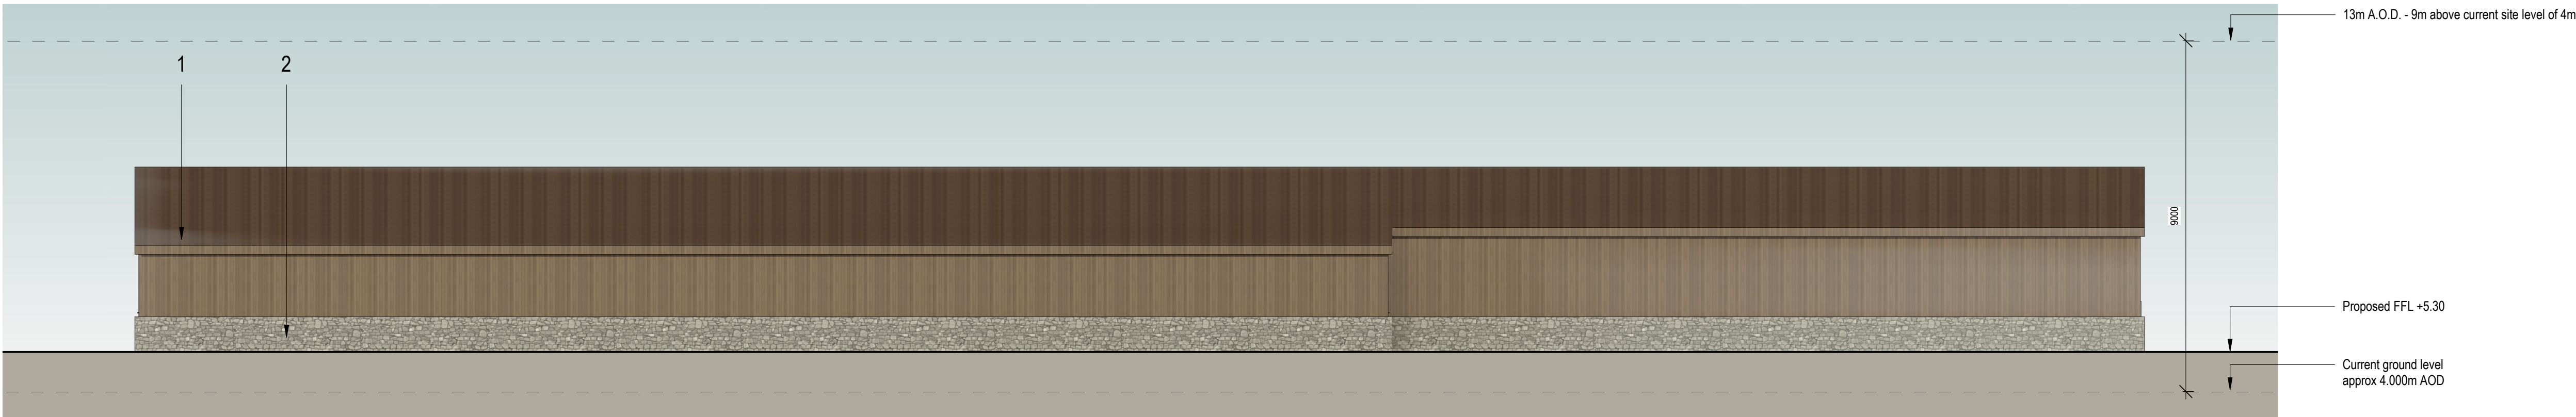


3 West Elevation  
1 : 100

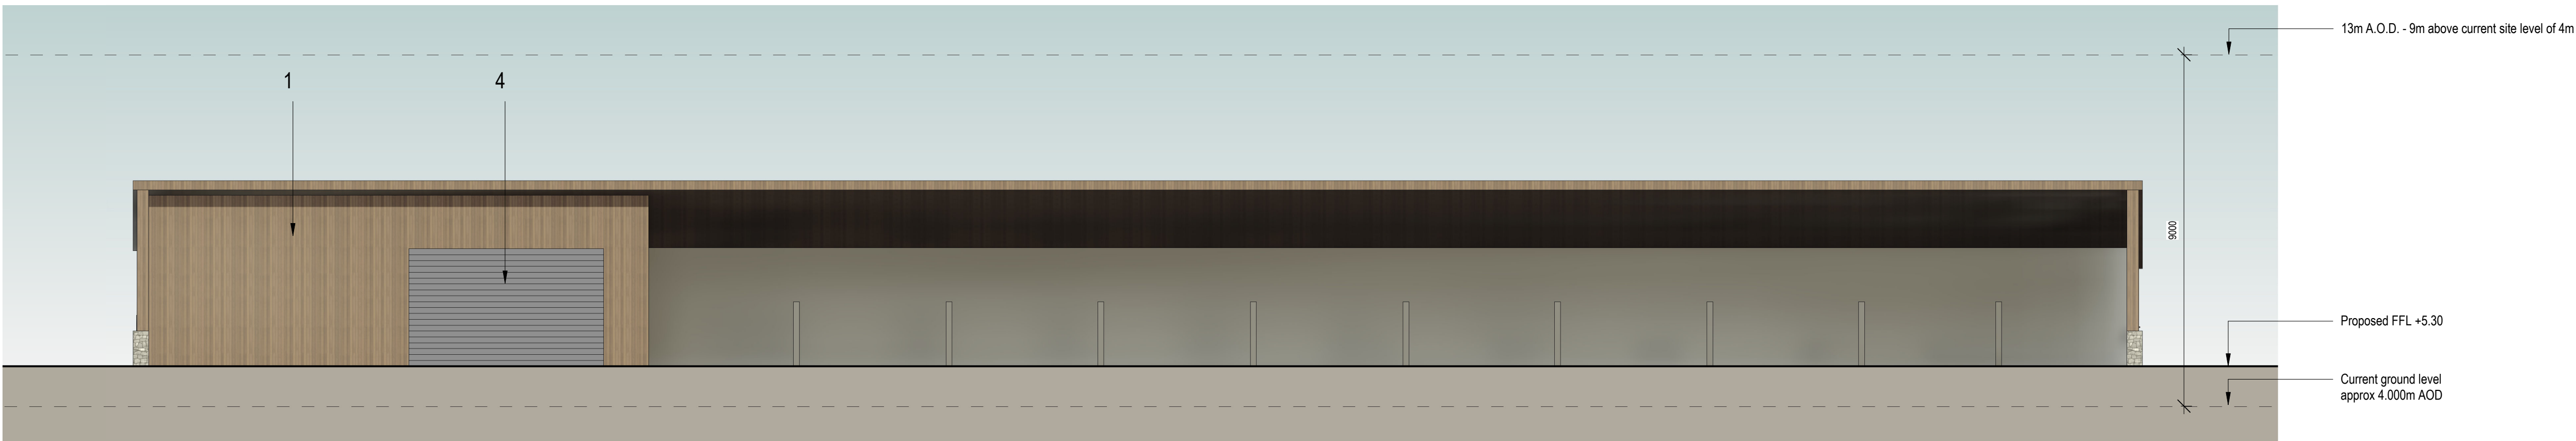

4 East Elevation  
1 : 100

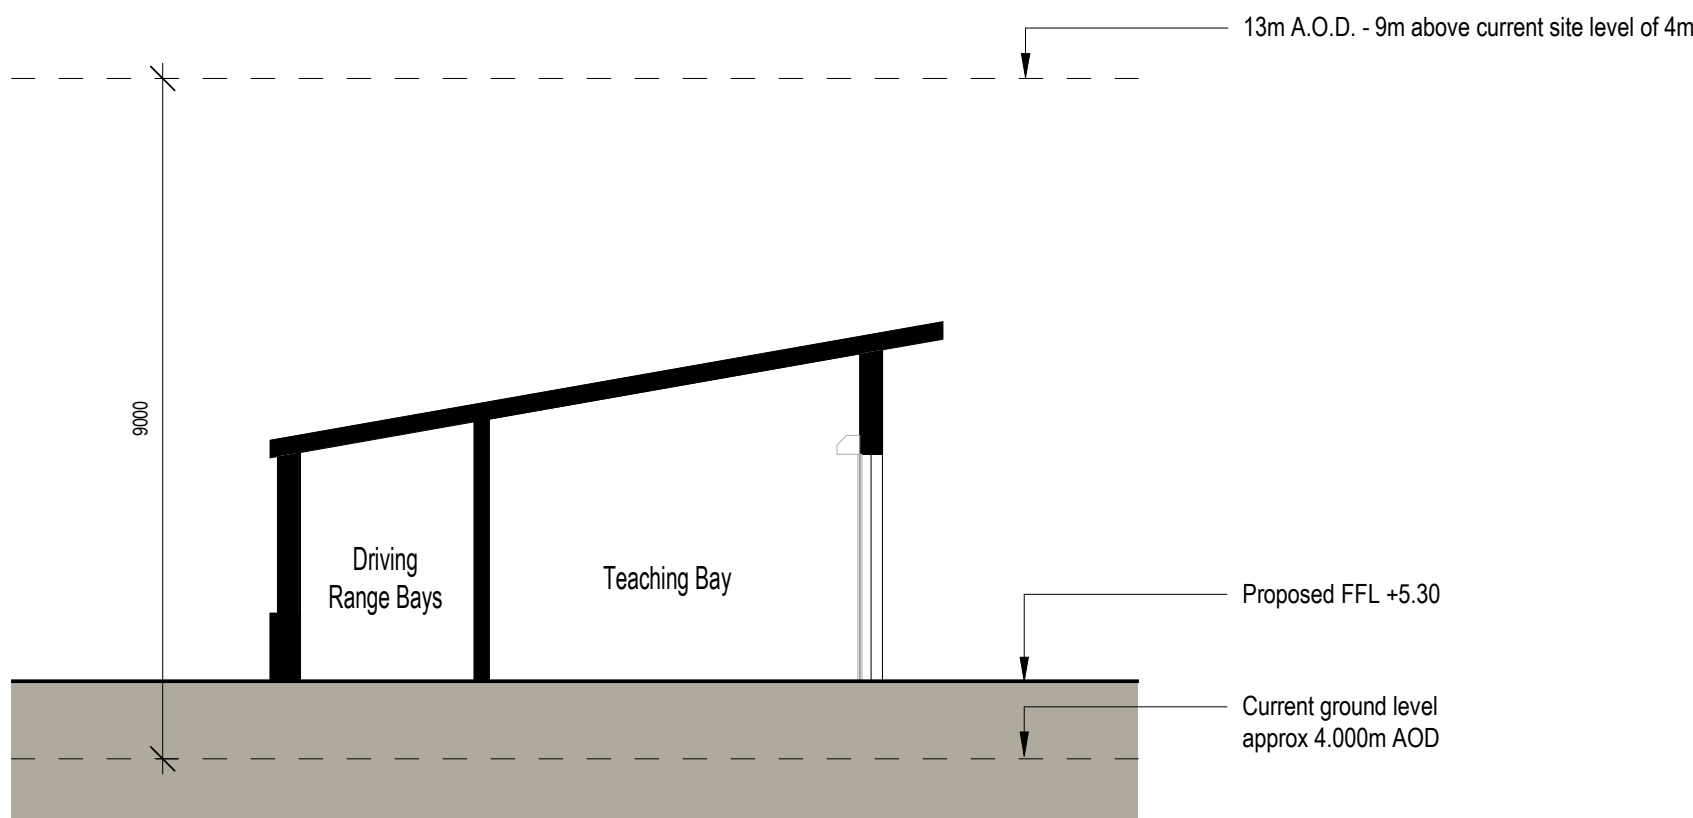


5 Section 1  
1 : 100

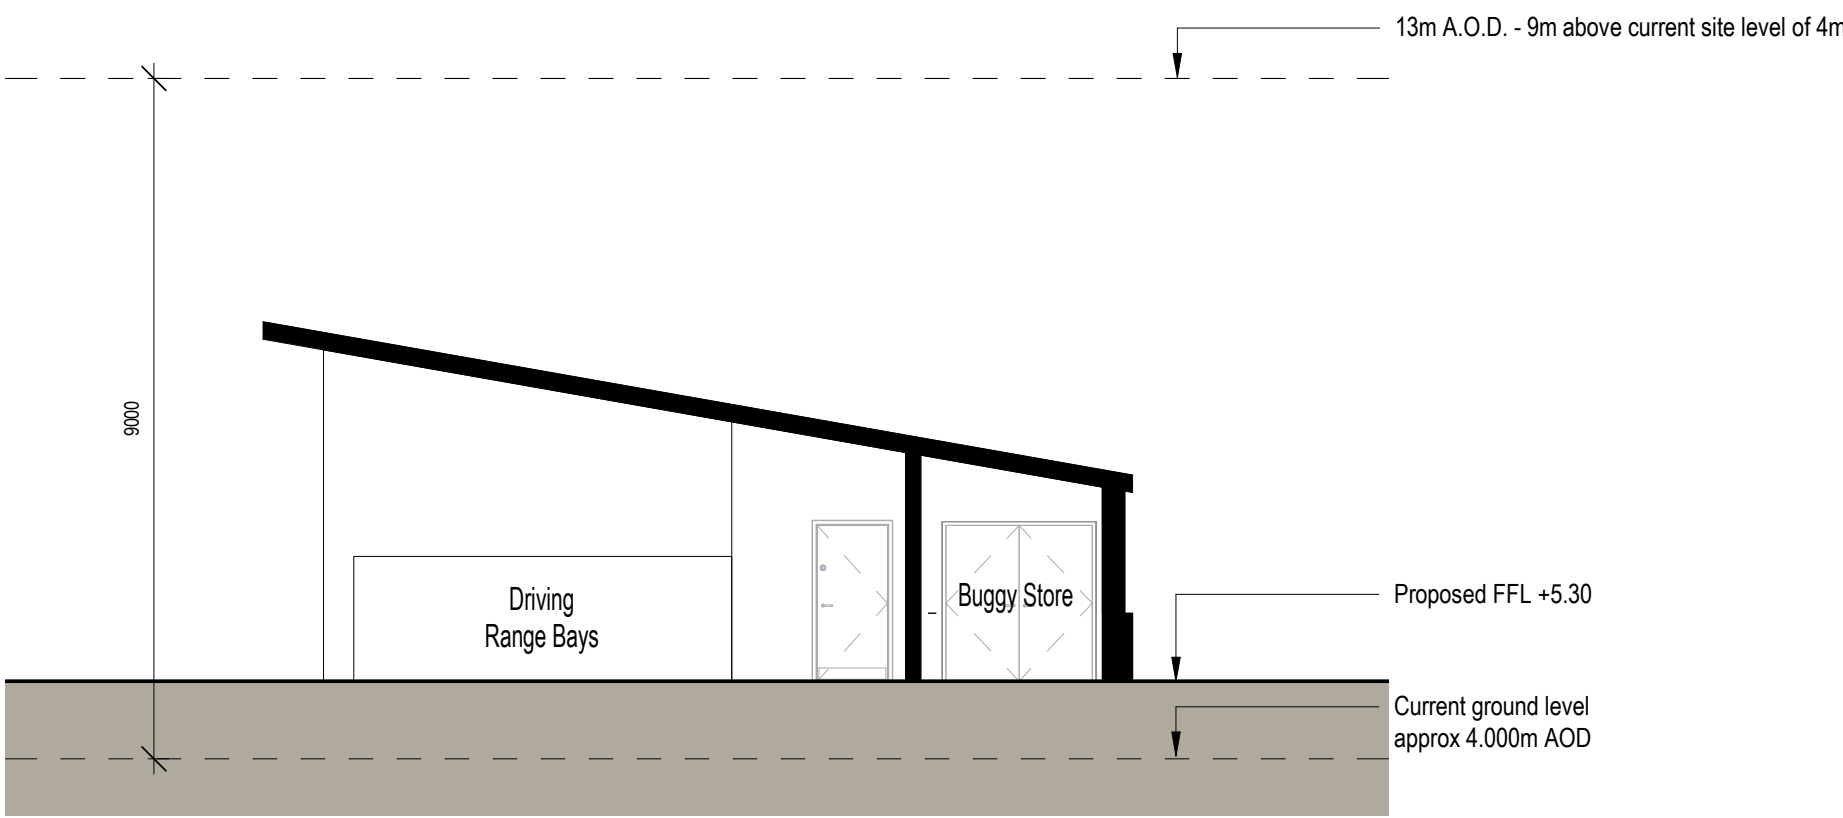

6 Section 2  
1 : 100

Notes:

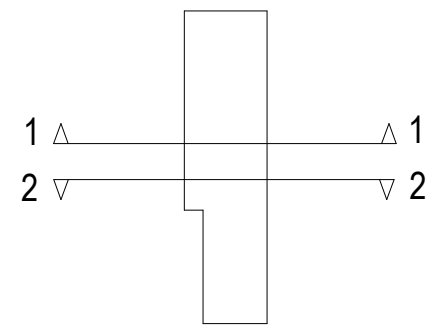

Elevation Legend

- 1. Timber Cladding
- 2. Flint Stonework
- 3. Metal Doors
  - Metallic Bronze
- 4. Aluminium Roller Shutter

Scale 1 to 100 1 0 1 2 5 Metres

Amendments

| No. | Description         | Date     | Issued by |
|-----|---------------------|----------|-----------|
| 1   | ISSUED FOR PLANNING | 28/01/22 | RG        |

© Novium Limited All rights reserved

## NOVIUN ARCHITECTS

Corn Exchange  
Baffins Lane  
Chichester  
PO19 1BF

T 01243 558750

[info@novium.com](mailto:info@novium.com)  
[www.novium.com](http://www.novium.com)

Project Name:  
Bognor Regis Golf Club

Dwg Reference:  
Driving Range Elevations and Sections

Drawn: BT Checked: GC  
Scale: As indicated @ A1 Project Issue Date: 01/2022

| Project:  | Originator:              | Volume: | Level: | Type: | Role: | Number:          |
|-----------|--------------------------|---------|--------|-------|-------|------------------|
| BRGC      | NOV                      | V3      | XX     | DR    | A     | PL012            |
| Status:   | Suitability Description: |         |        |       |       | Orig Paper Size: |
| S2        | PLANNING                 |         |        |       |       | A1               |
| Revision: | Revision Description:    |         |        |       |       | Novium Job No:   |
| PL 1      | FOR INFORMATION          |         |        |       |       | Z0624            |