


PLAN DISTRICT COUNCIL 01/2022

Notes:

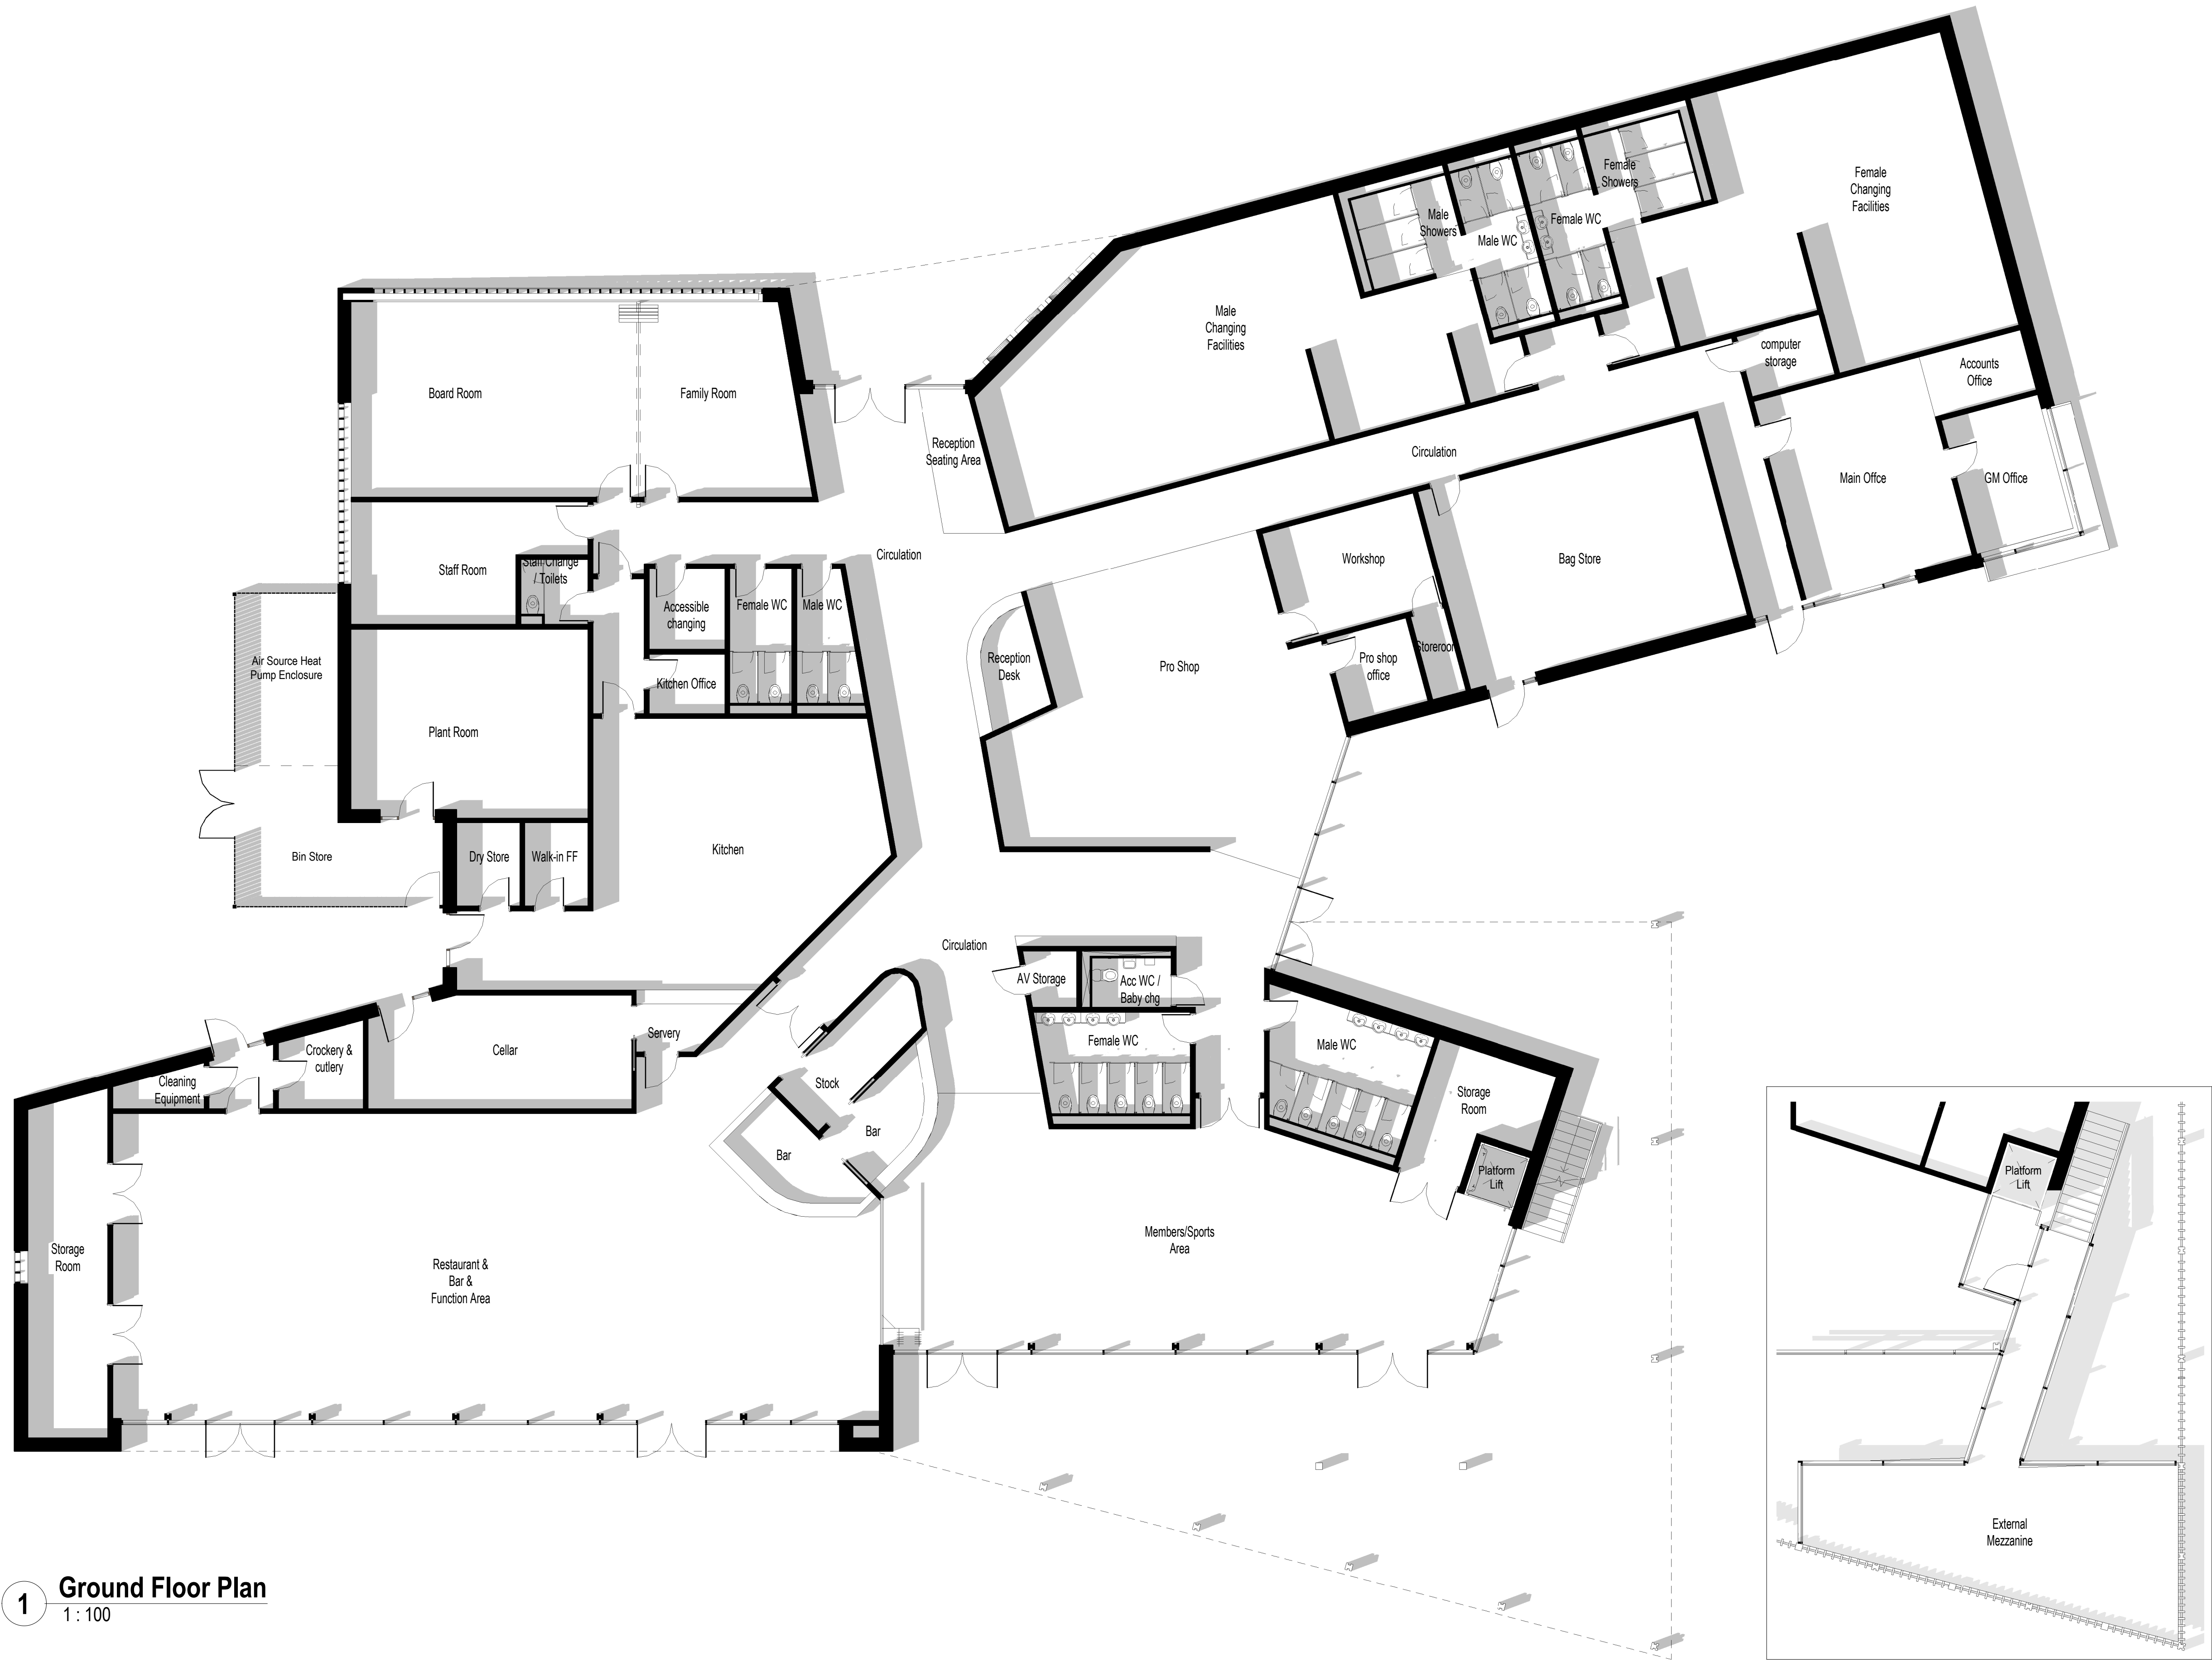

1 Ground Floor Plan
1 : 100

2 External Mezzanine
1 : 100

Scale 1 to 100
1 0 1 2 5 Metres

Amendments			
No.	Description	Date	Issued by
1	ISSUED FOR PLANNING	28/01/22	RG

© Novium Limited All rights reserved

NOVIUM
ARCHITECTS

Corn Exchange
Baffins Lane
Chichester
PO19 1BF

T 01243 558750

info@novium.com
www.novium.com

Project Name:
Bognor Regis Golf Club

Dwg Reference:
GA Plan - Clubhouse

Drawn: RG Checked: AW

Scale: 1 : 100 @ A1 Project Issue Date: 01/2022

Project:	Originator:	Volume:	Level:	Type:	Role:	Number:
BRGC - NOV - V1	- 00	- DR	- A	- PL001		

Status: S2 Suitability Description: PLANNING Orig Paper Size: A1

Revision: PL 1 Revision Description: FOR INFORMATION Novium Job No: Z0624