




EXISTING GROUND FLOOR PLAN

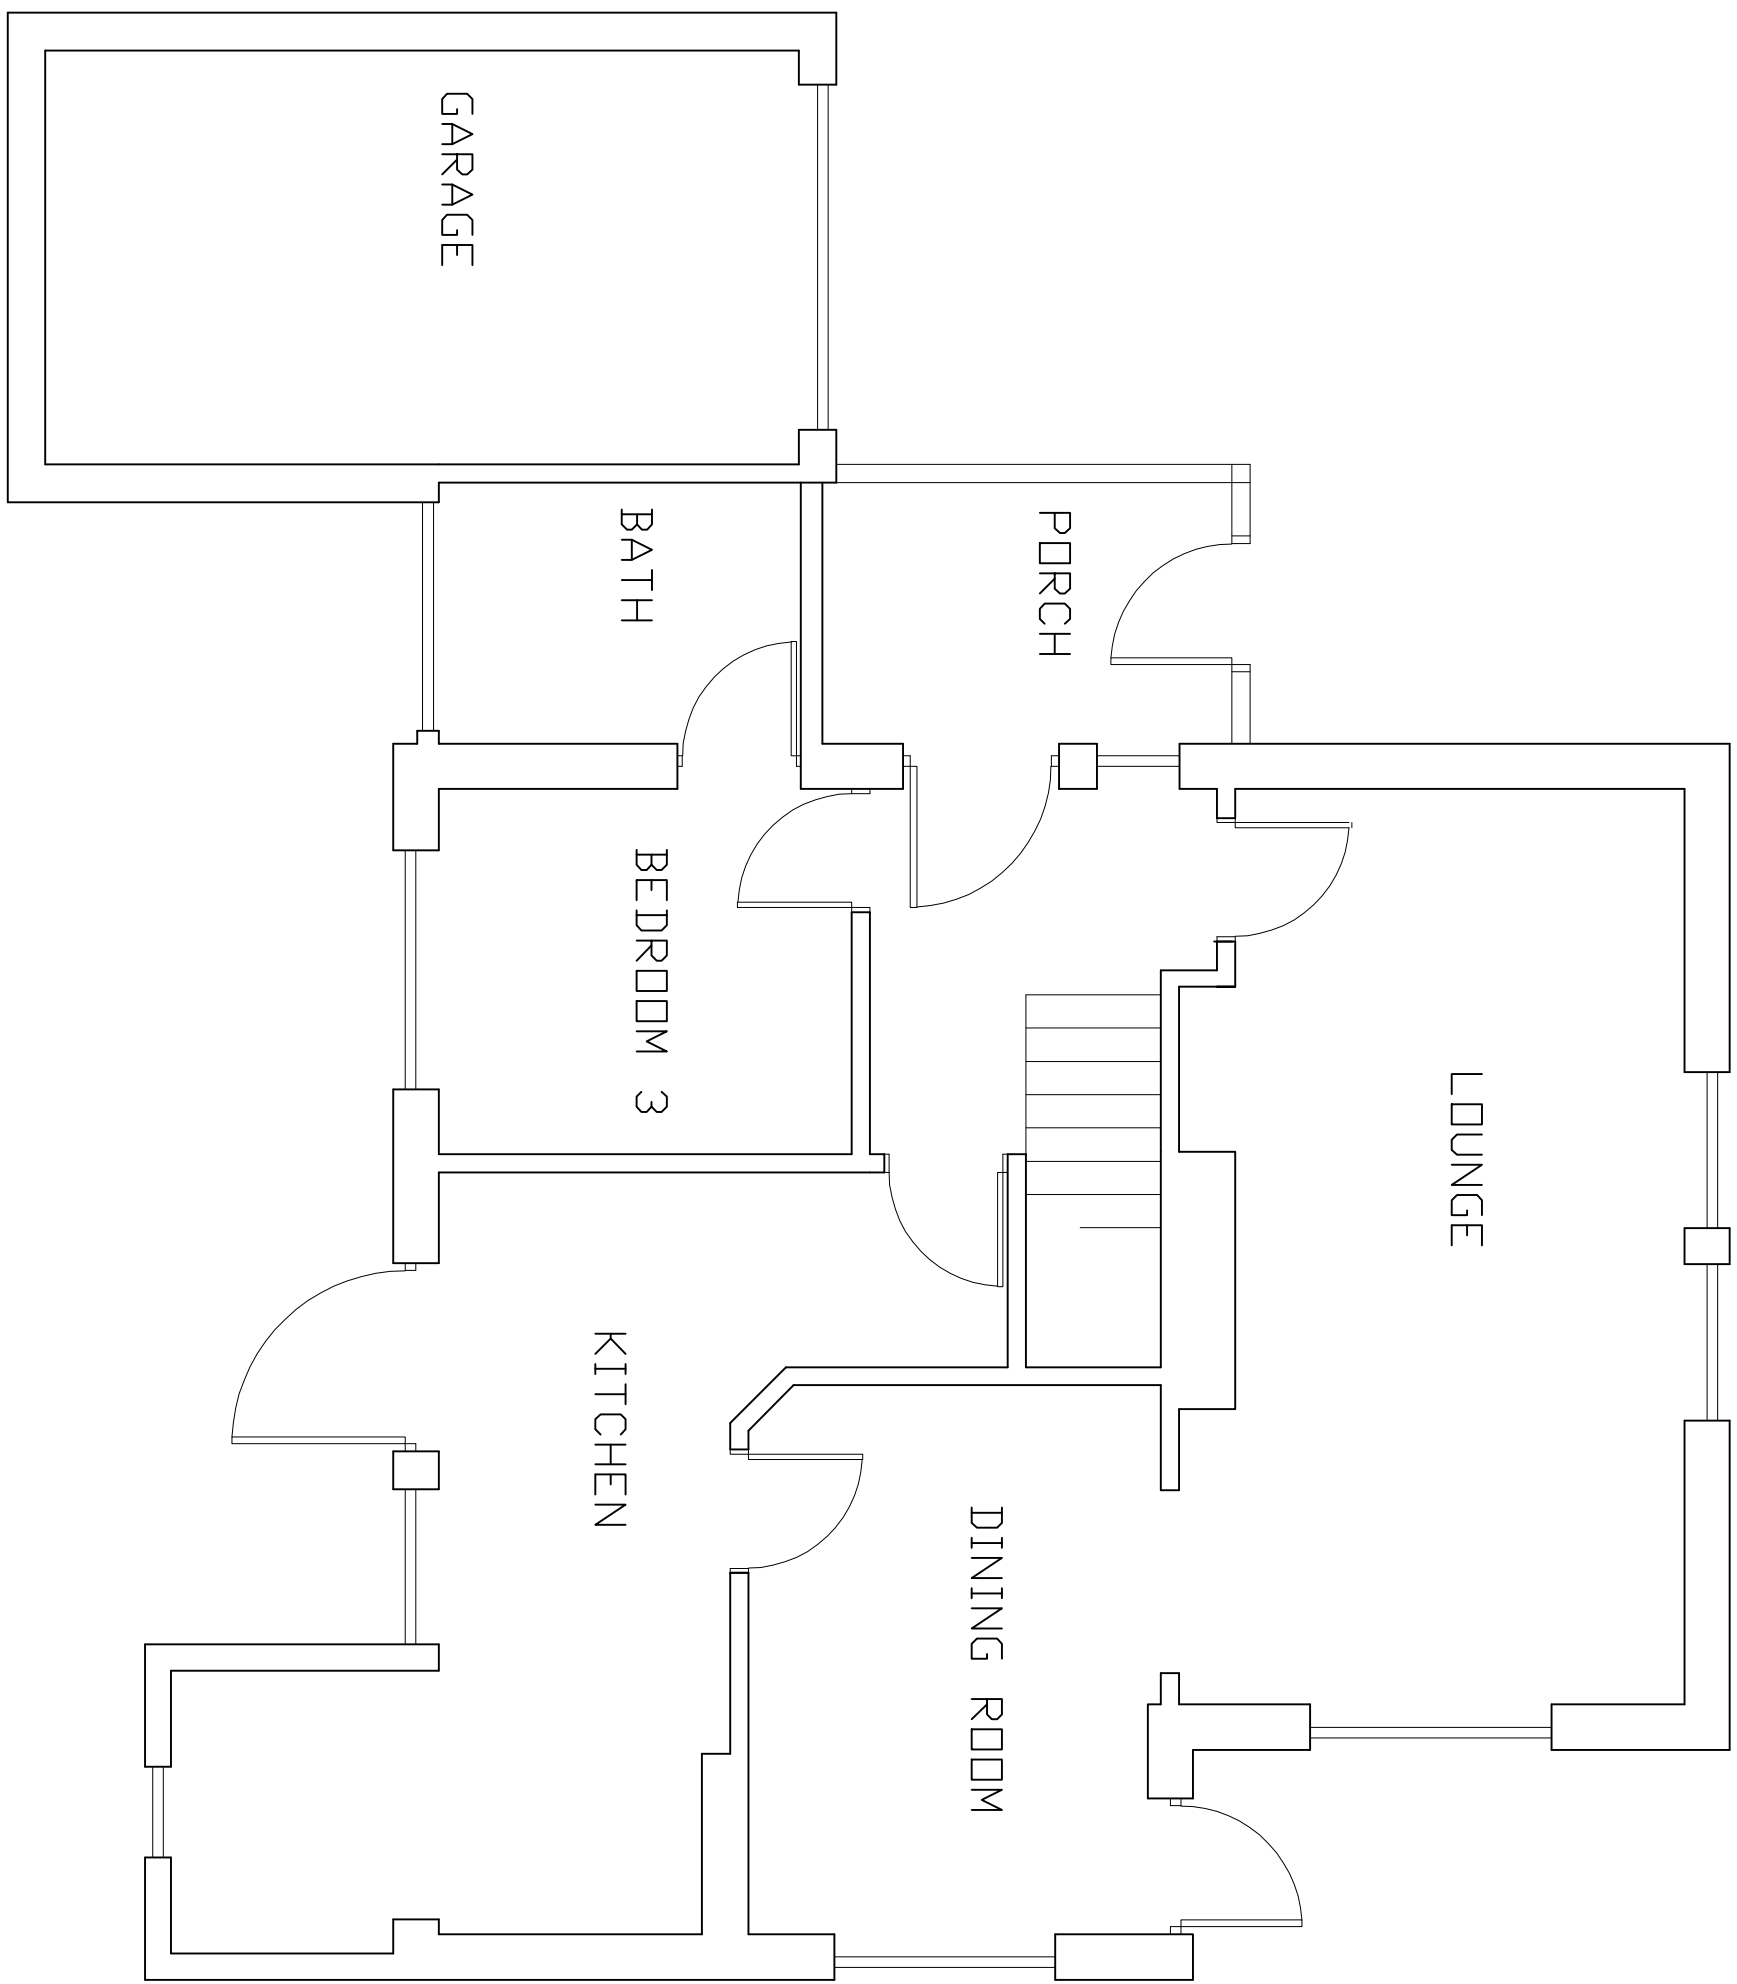


EXISTING FIRST FLOOR PLAN

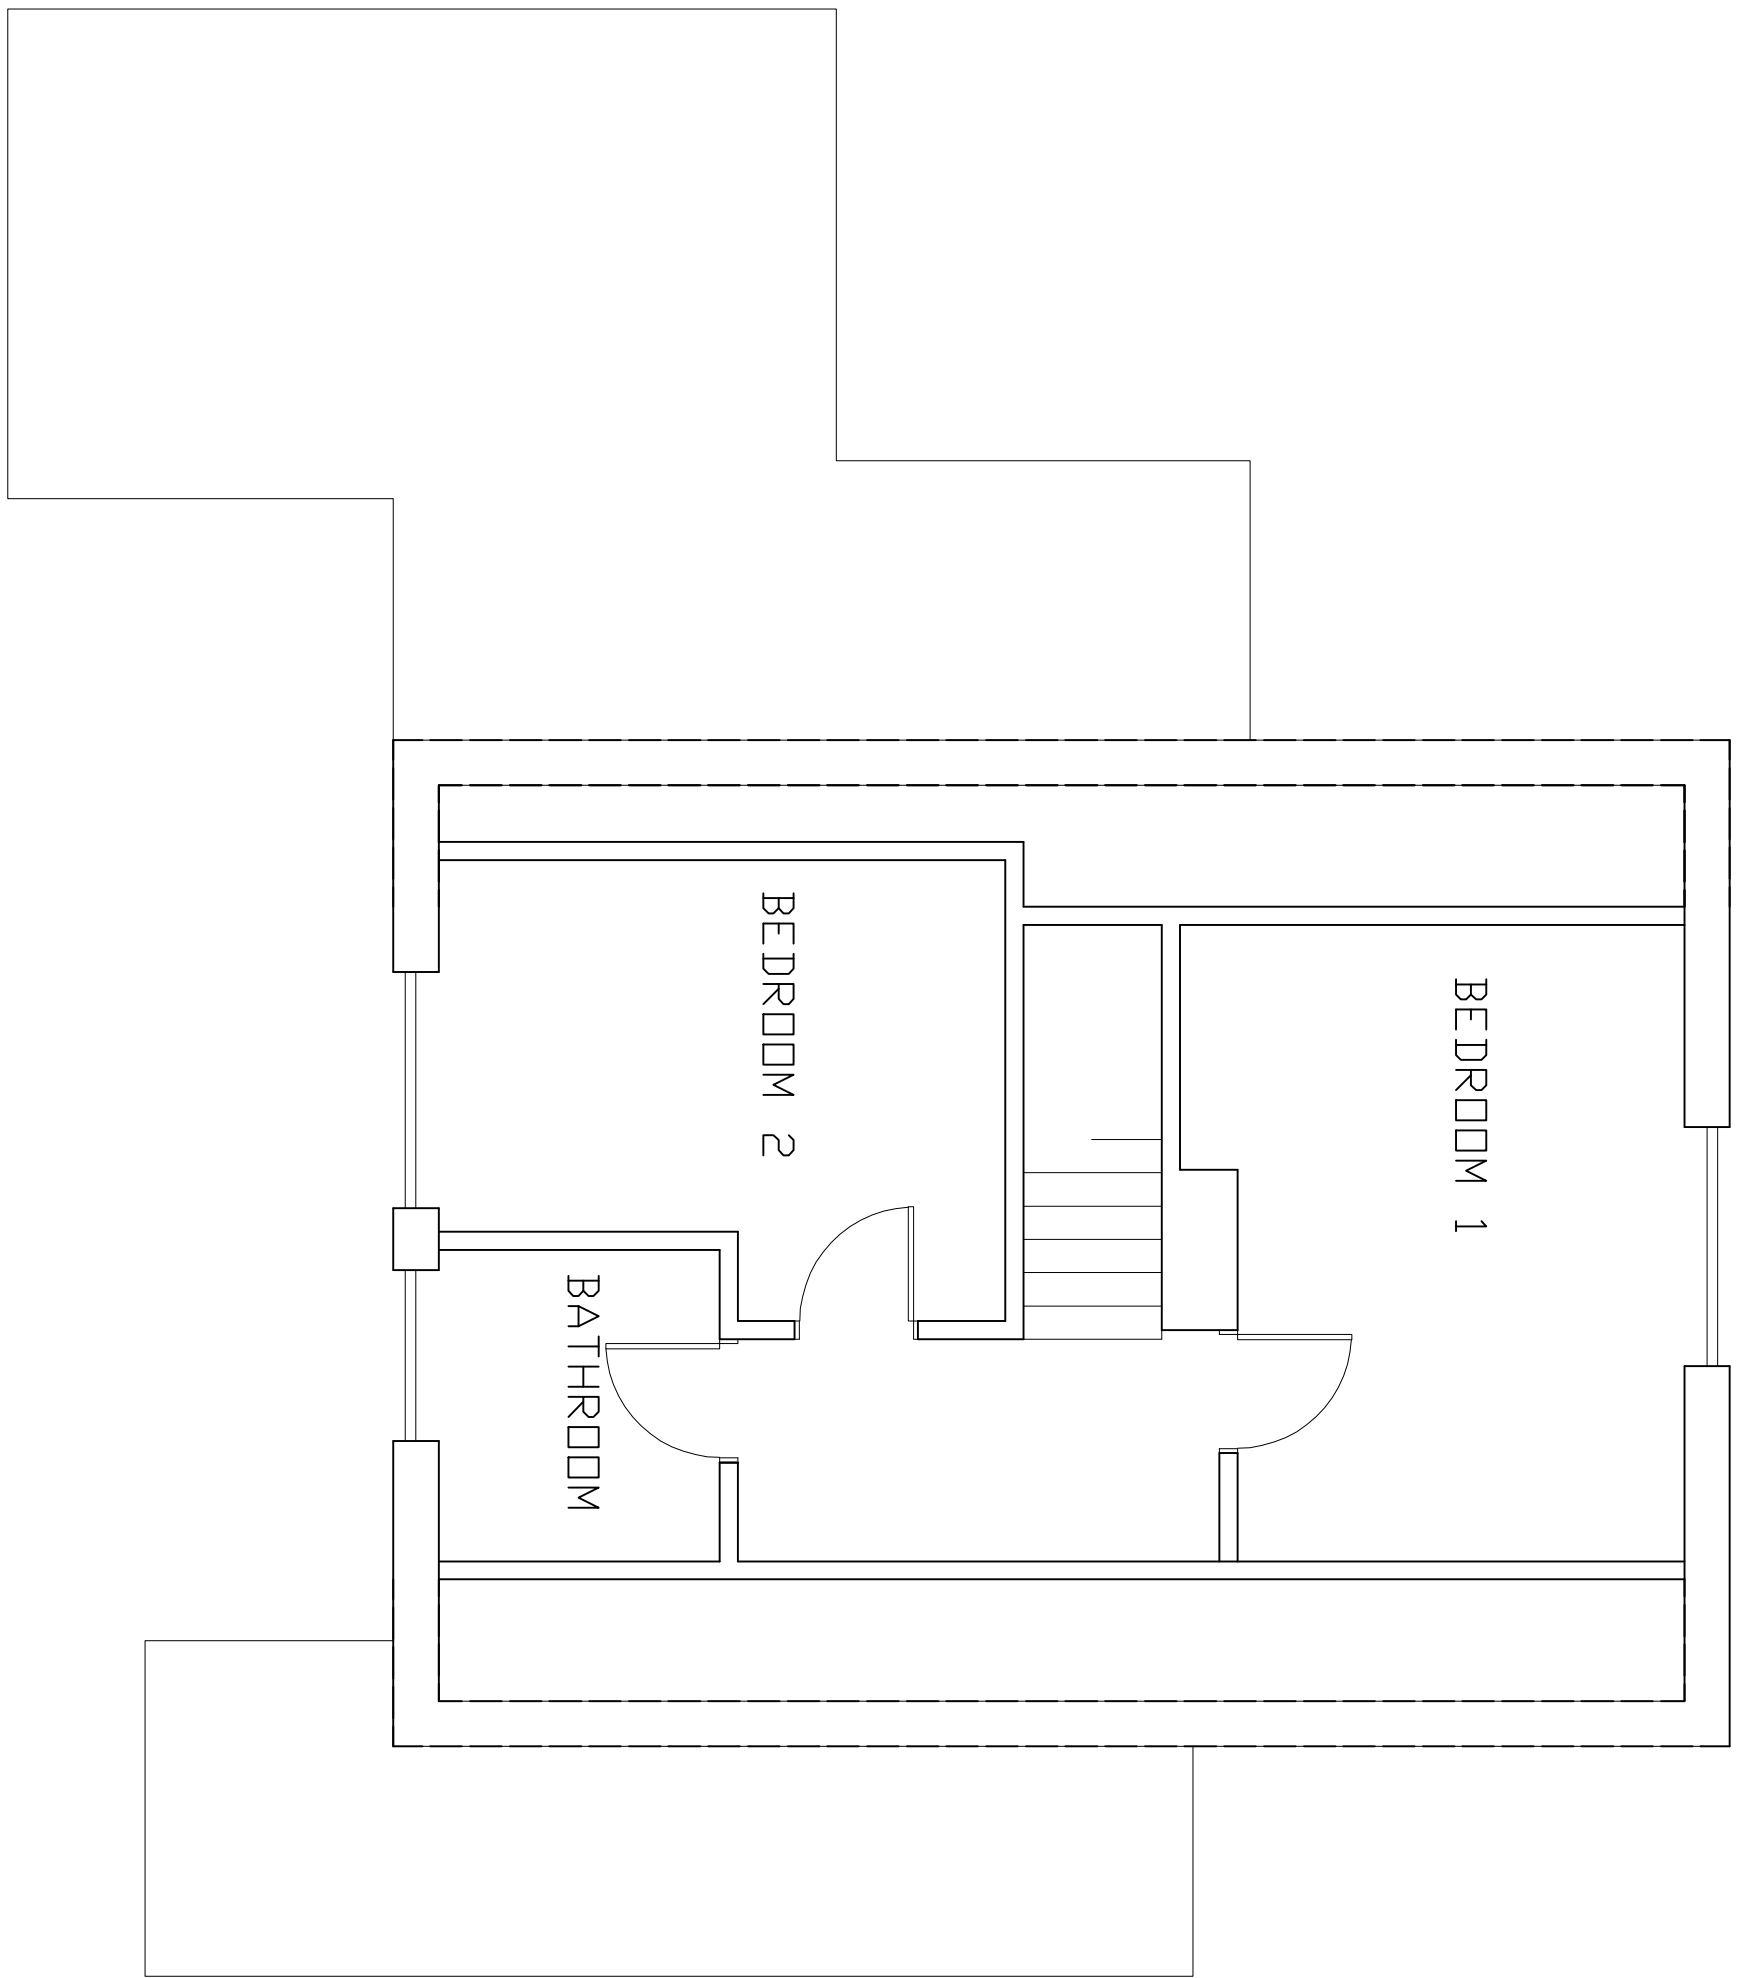

PROPOSED GROUND FLOOR PLAN

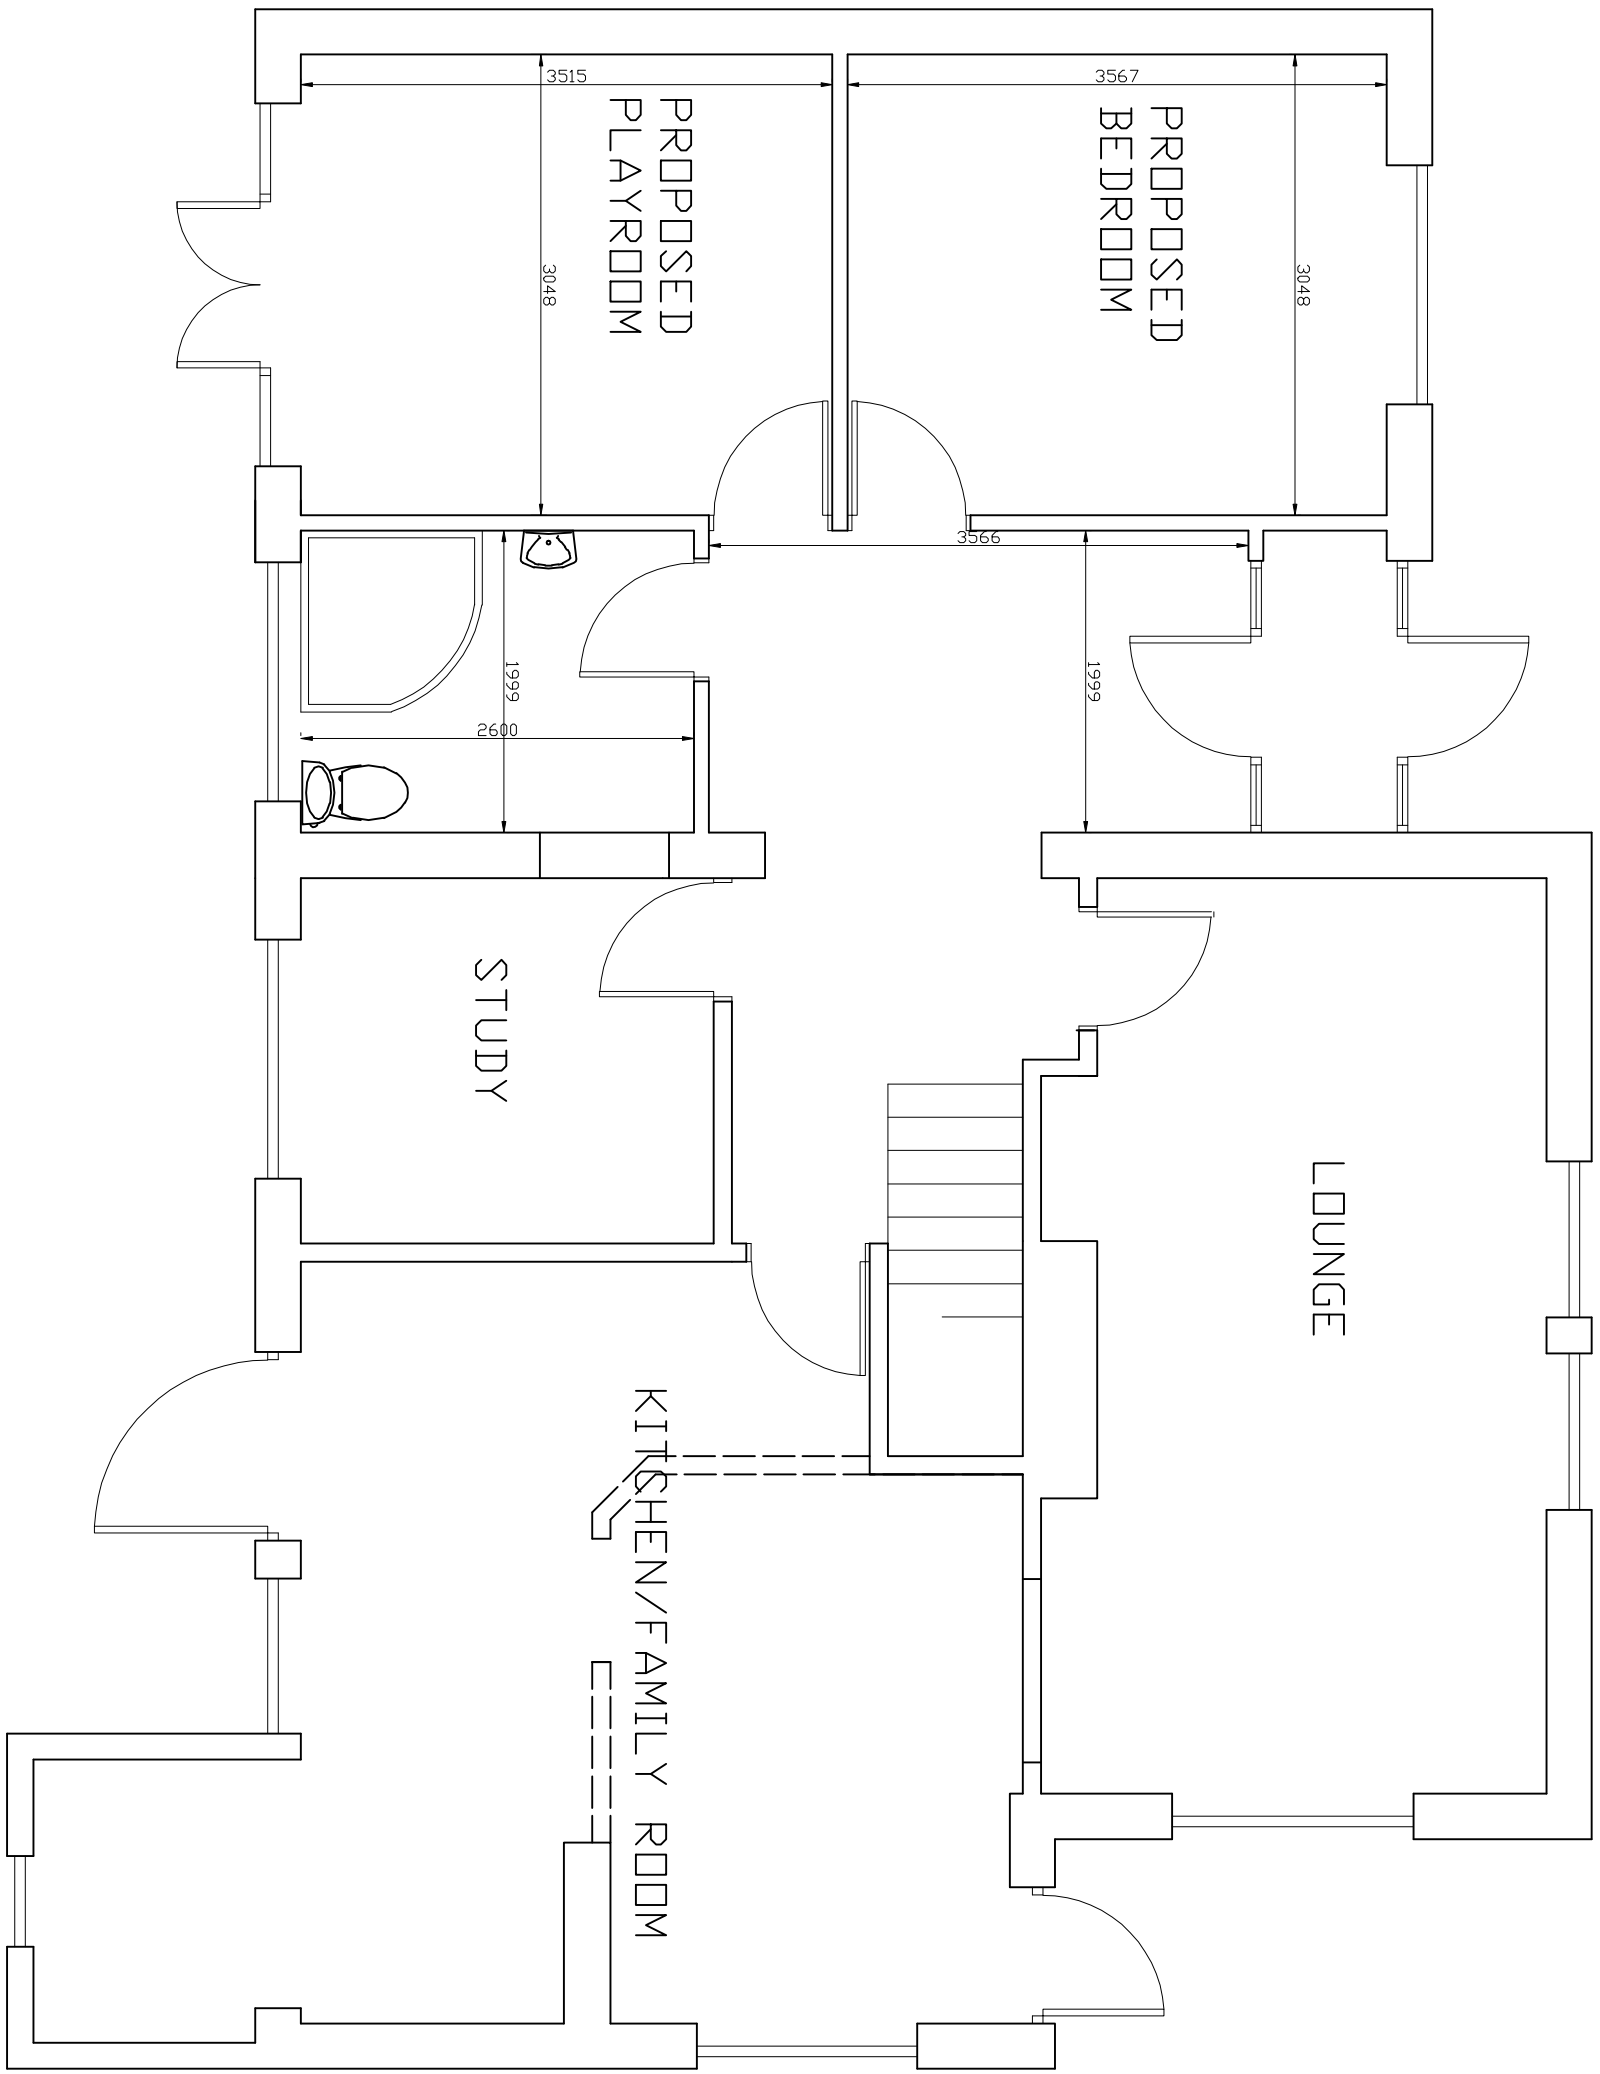

PROPOSED FIRST FLOOR PLAN

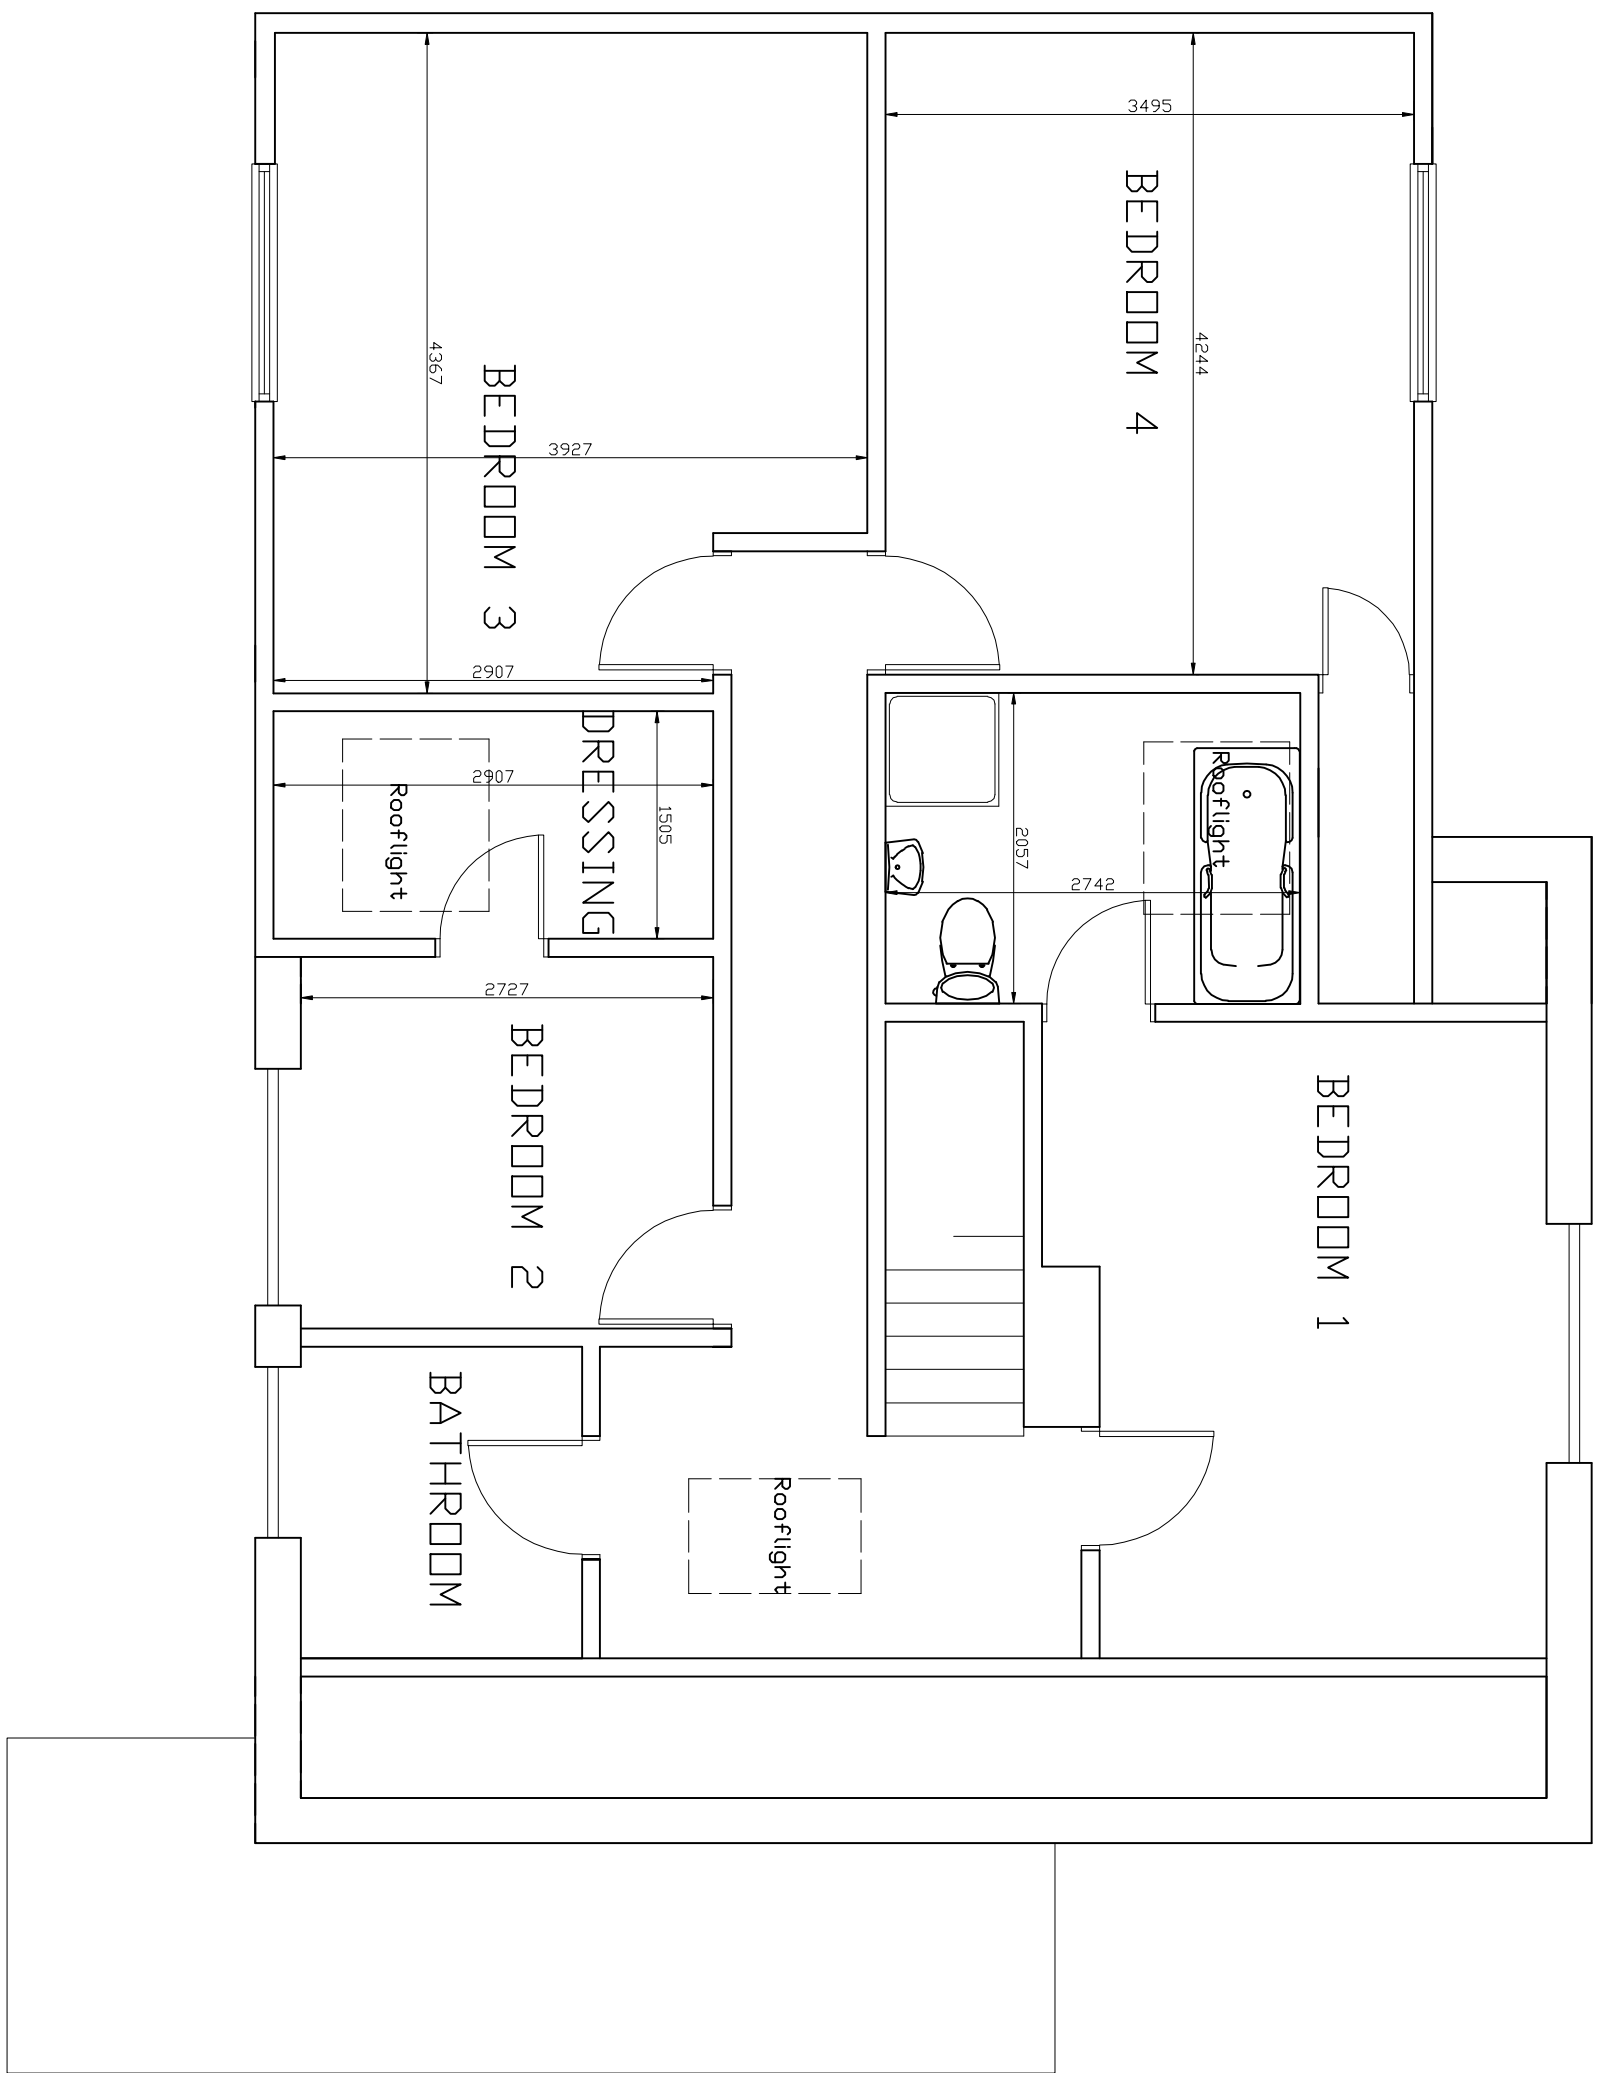

REVISIONS	

Notes:
1. All dimensions are given in millimetres unless otherwise stated.
2. Dimensions shown inside the building are based on centre lines.
3. Dimensions shown outside the building are based on external face of walls.
4. Do not scale the drawing to fit the page.
5. Where applicable, the drawing is to be used in conjunction with the relevant specification.
6. Any work shown on the drawing is to be carried out in accordance with the relevant specification.
7. The drawing is to be used in conjunction with the relevant specification.
TIM MURRAY MBENG
BUILDING CONSULTANT
6 Midland Court, Epsom Road
Middletown - on - the
Wales Coast, PO22 6BH
Tel: 01423 505576
Fax: 01423 505576

PROJECT DETAIL
17 THE BYWAY, MODLETON ON SEA
WEST SUSSEX, PO22 6BH
EXTENSION & ALTERATIONS
FOR: MR AND MRS COOK

DRAWING SCALE
FLOOR PLANS 1/50
DATE: JANUARY 2014
DRAWN: T. Murray
DRAWING: 140271 REVISION: