

Rev.	Revision	By	Date

Building Survey Key HEIGHTS LEVELS

Notes:
Heights are taken from finished floor level (FFL)
Heights are given in metres
Survey is taken at 1.100 above FFL

- AC Underside of Arch Crown
- AS Underside of Arch Spring
- C Ceiling Height
- DH Door Head
- DS Door Sill
- BH Underside of Beam
- EL Eaves
- FFL Finished Floor
- ICL Inspection Cover
- UPE Underside of Pelmet
- PWL Parapet Wall
- RL Ridge
- WH Window Head
- TS Top of Sill
- SH Skielling Height
- B Boiler
- RWP Rain Water Pipe



24 Kyoto Court | Bognor Regis | West Sussex | PO21 2UL

t. 01243 820303

m. 07834 175378

e. joe@atramarchitecture.co.uk

w. www.atramarchitecture.co.uk

CIAT Chartered Practice - No F4642

Client

Mr & Mrs Holmes / Mr & Mrs Cotton


Job title

2 Hampden Close
Single Storey Extension


Drawing title

Existing Ground Floor Plan

Drawn	Date	Checked	Date	Scale at A2
JNG	05.02.21	JNG	05.02.21	1:50
Job N°.	20.027	Drawing N°.	002	Rev.
Status	FOR PLANNING			

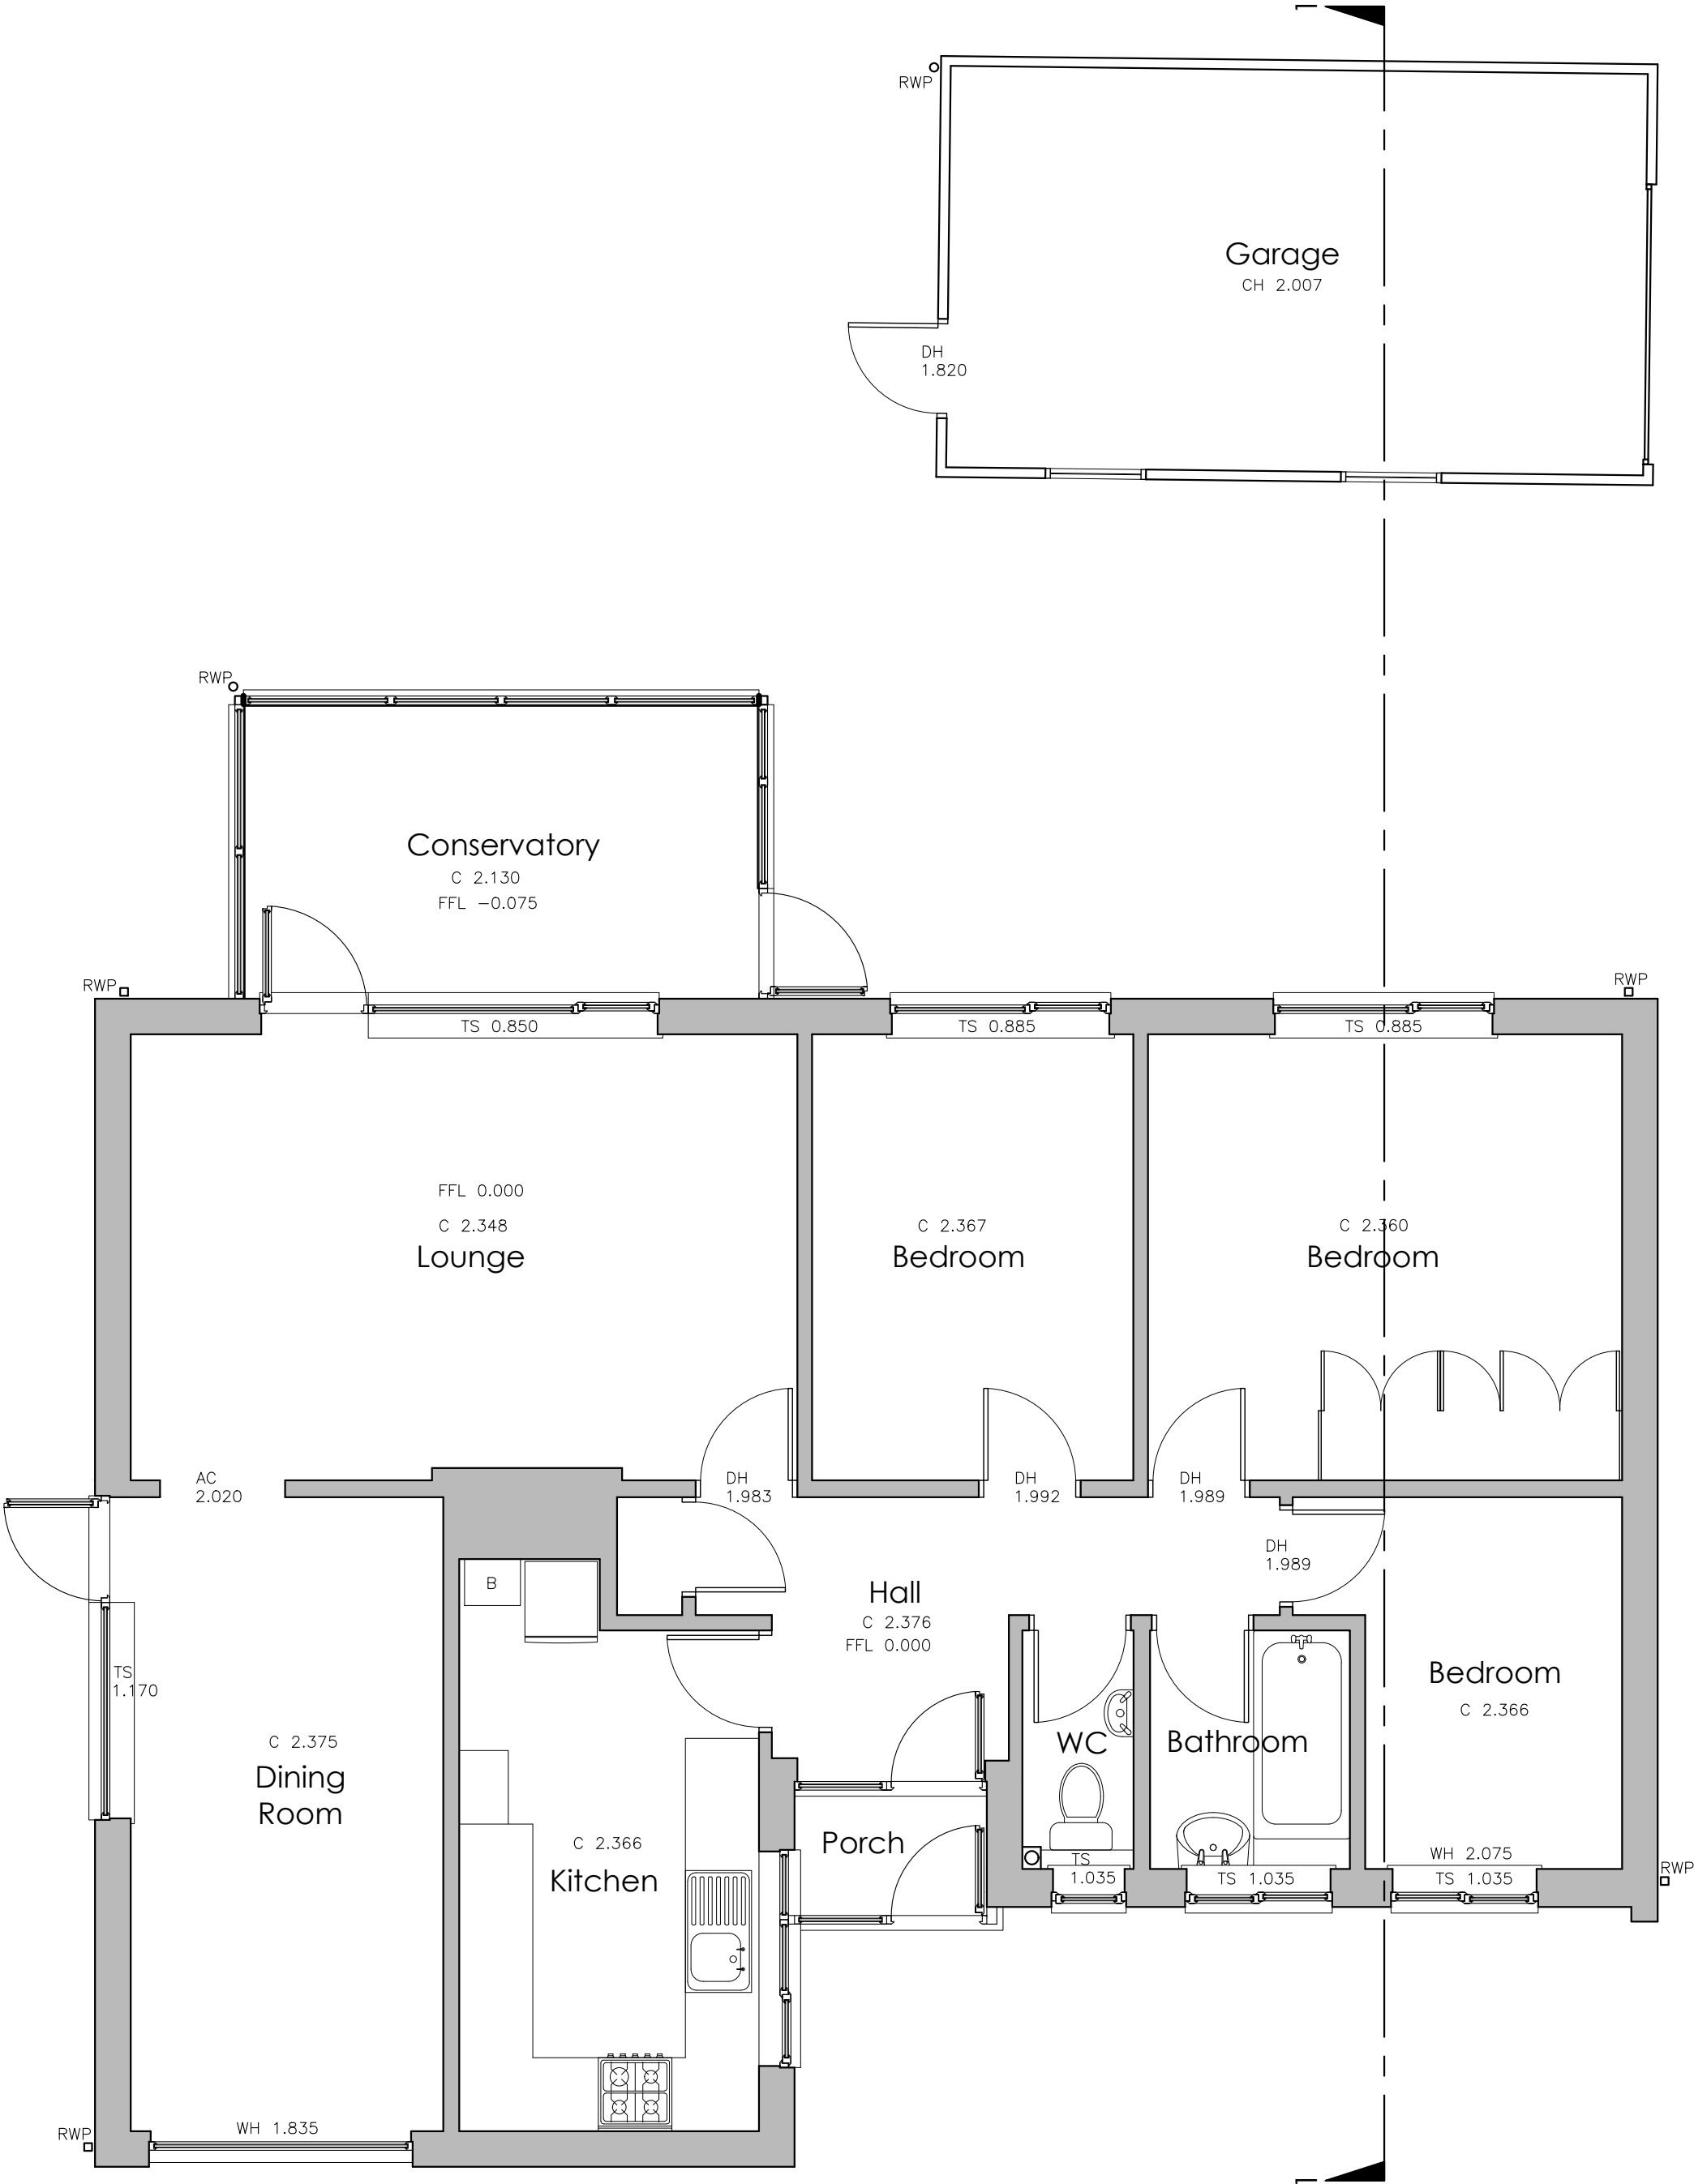

Existing Ground Floor Plan Scale 1:50

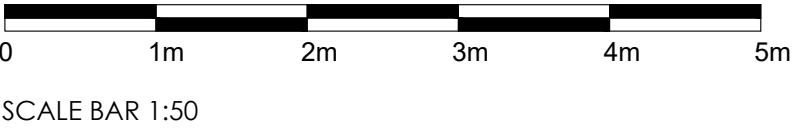

SCALE BAR 1:50