


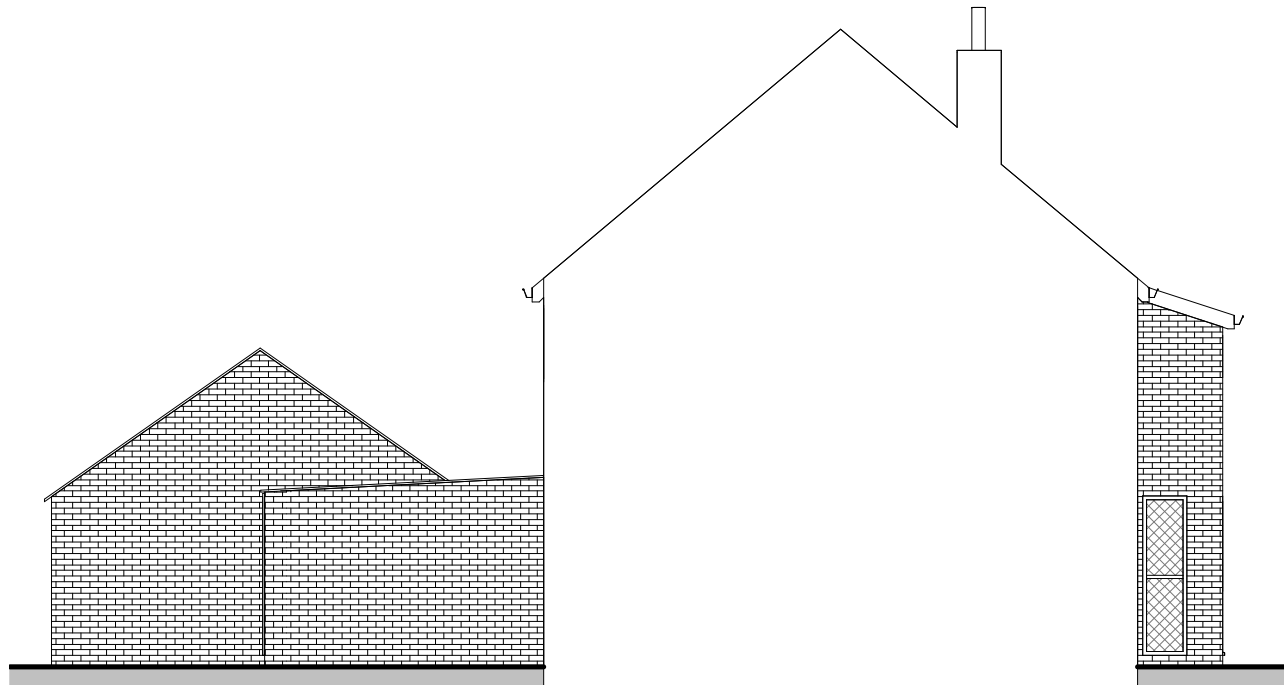

Existing North Elevation
1 : 100





Existing East Elevation
1 : 100



Existing South Elevation
1 : 100



Existing West Elevation
1 : 100

  

Tel: 0800 6127 664
www.yourhomeplans.co.uk

Your Home Plans



These drawings are for approval purposes. Materials and products should not be ordered based on scaling from drawings as errors may occur along existing building lines. All measurements and supporting elements are to be checked on site. Refer to Your Home Plans if any discrepancies are found.


Mr & Mrs Hill
74 Priestley Way
Bognor Regis
West Sussex
PO22 6RR

Existing Elevations


Project number	74PRE-19	A101
Date	6th March 2019	
Drawn by	JG	
Checked by	Checker	Scale 1 : 100




Proposed North Elevation
1 : 100

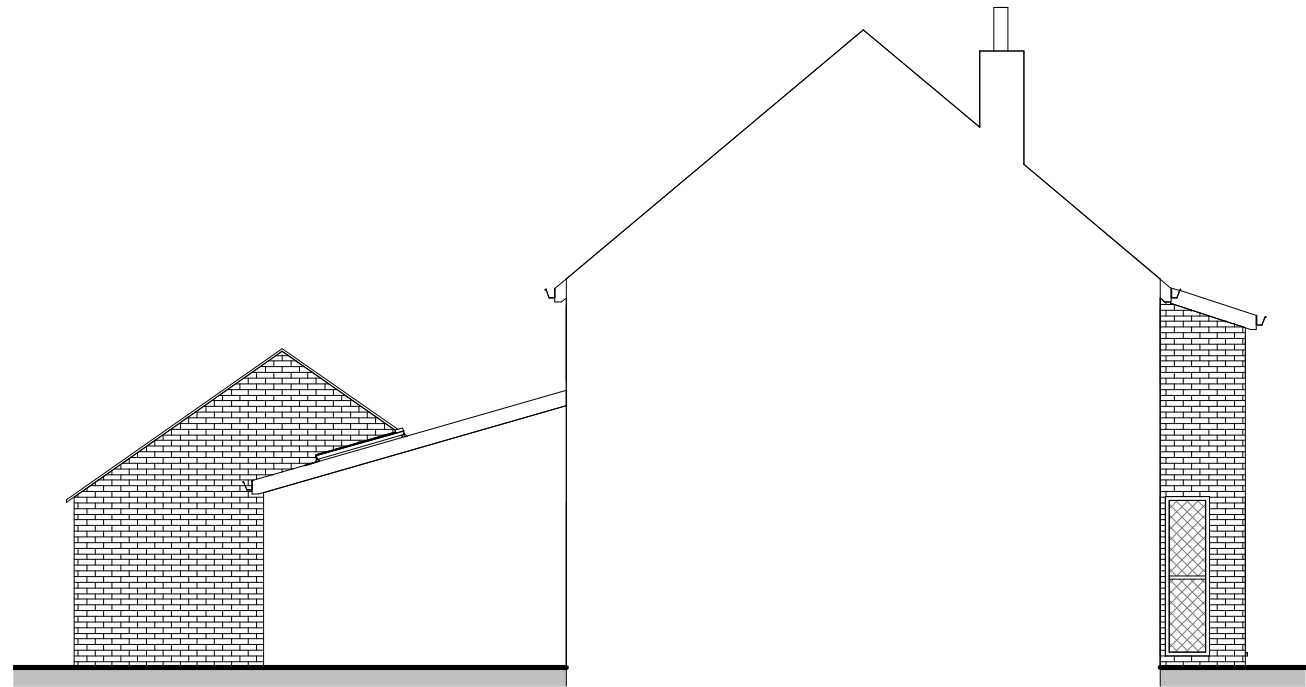


Proposed East Elevation
1 : 100

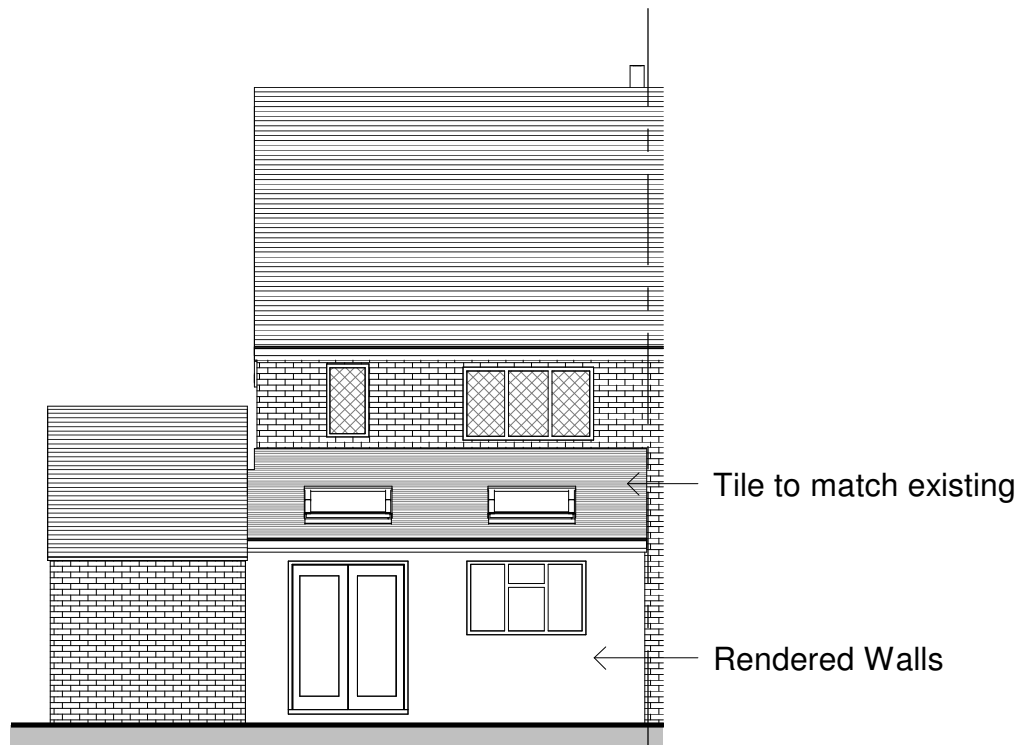

Proposed South Elevation
1 : 100

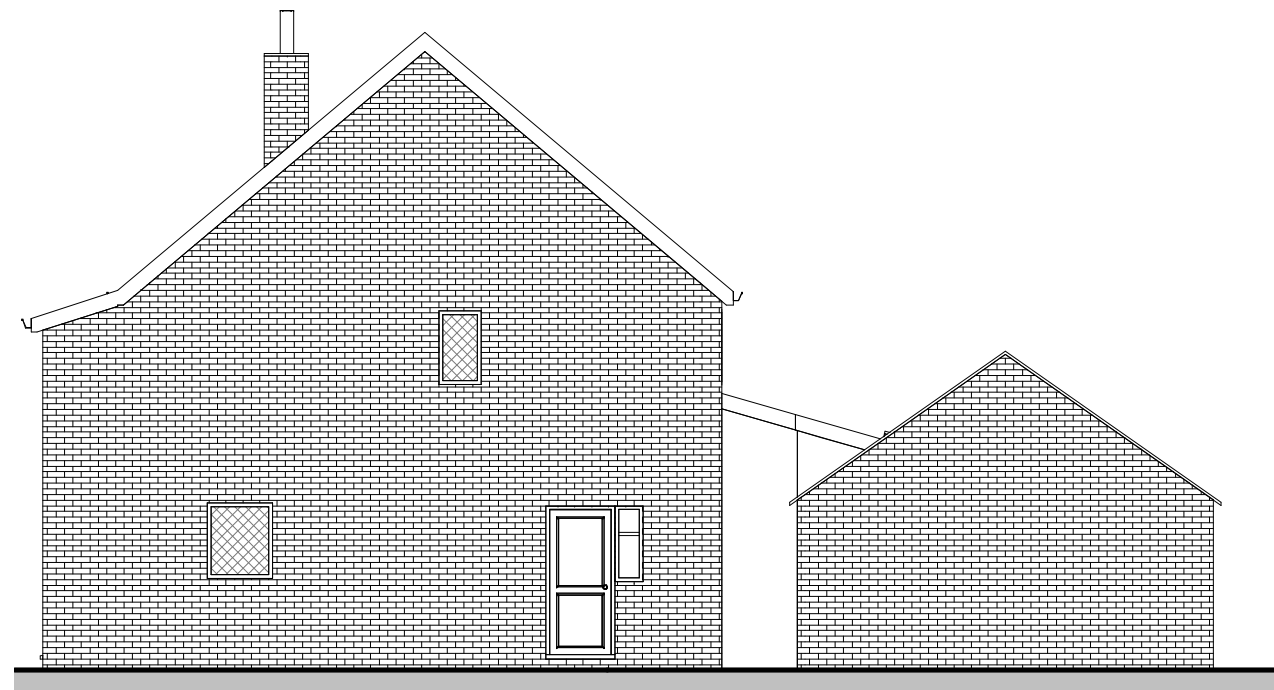

Proposed West Elevation
1 : 100

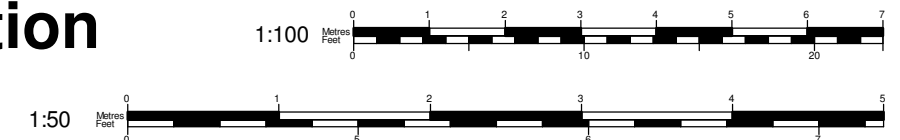

Tel: 0800 6127 664
www.yourhomeplans.co.uk

Your Home Plans




These drawings are for approval purposes. Materials and products should not be ordered based on scaling from drawings as errors may occur along existing building lines. All measurements and supporting elements are to be checked on site. Refer to Your Home Plans if any discrepancies are found.


Mr & Mrs Hill
74 Priestley Way
Bognor Regis
West Sussex
PO22 6RR

Proposed Elevations


Project number	74PRE-19	A102
Date	6th March 2019	
Drawn by	JG	
Checked by	Checker	Scale 1 : 100

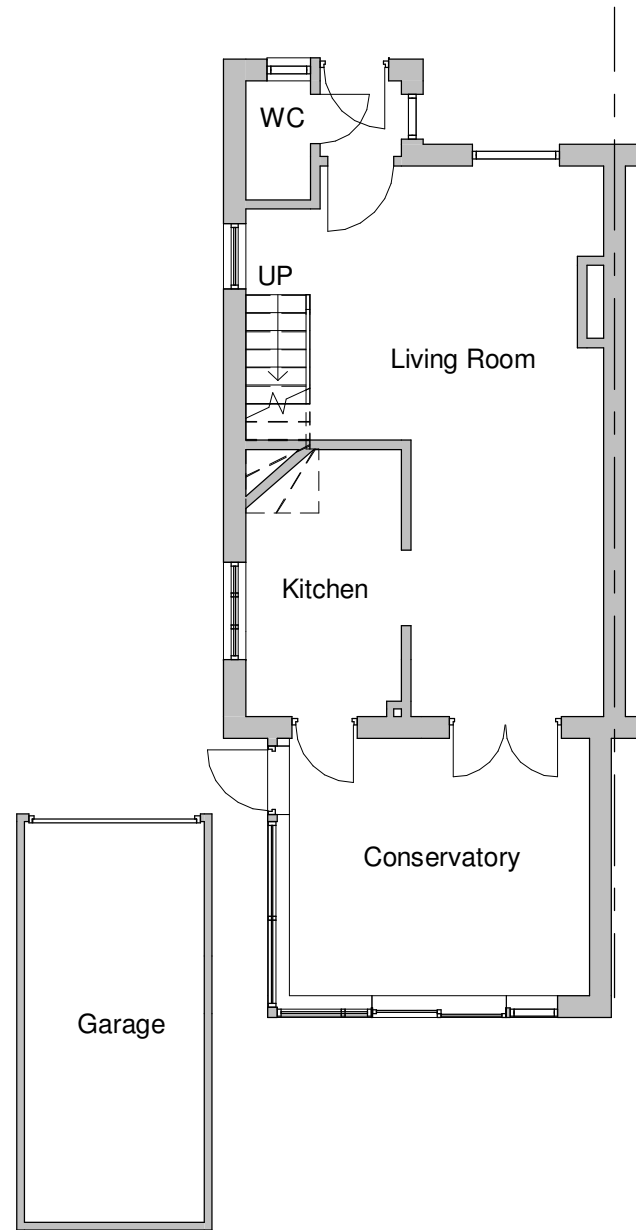


Existing Ground Floor
1 : 100

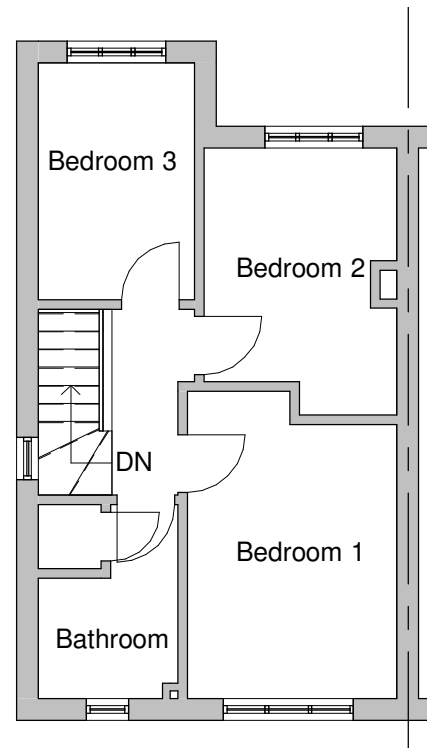

Existing First Floor
1 : 100

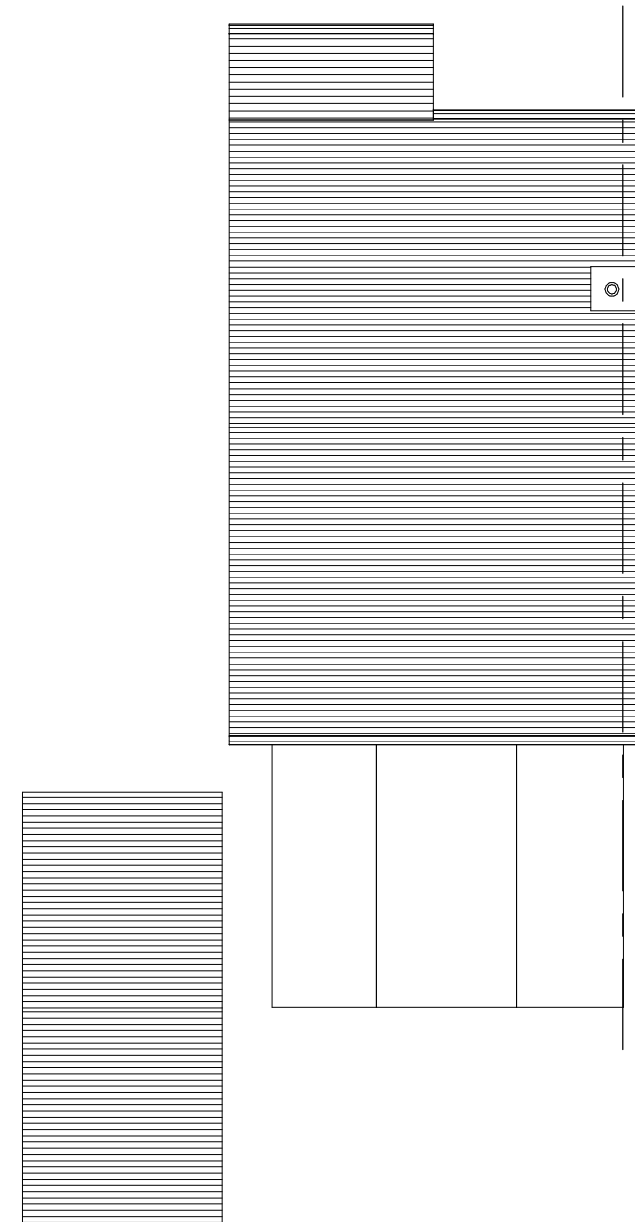

Existing Roof Plan
1 : 100

 

Tel: 0800 6127 664
www.yourhomeplans.co.uk

Your Home Plans




These drawings are for approval purposes. Materials and products should not be ordered based on scaling from drawings as errors may occur along existing building lines. All measurements and supporting elements are to be checked on site. Refer to Your Home Plans if any discrepancies are found.

Mr & Mrs Hill
74 Priestley Way
Bognor Regis
West Sussex
PO22 6RR


Existing Floor Plans

Project number	74PRE-19	A103
Date	6th March 2019	
Drawn by	JG	
Checked by	Checker	Scale


1 : 100

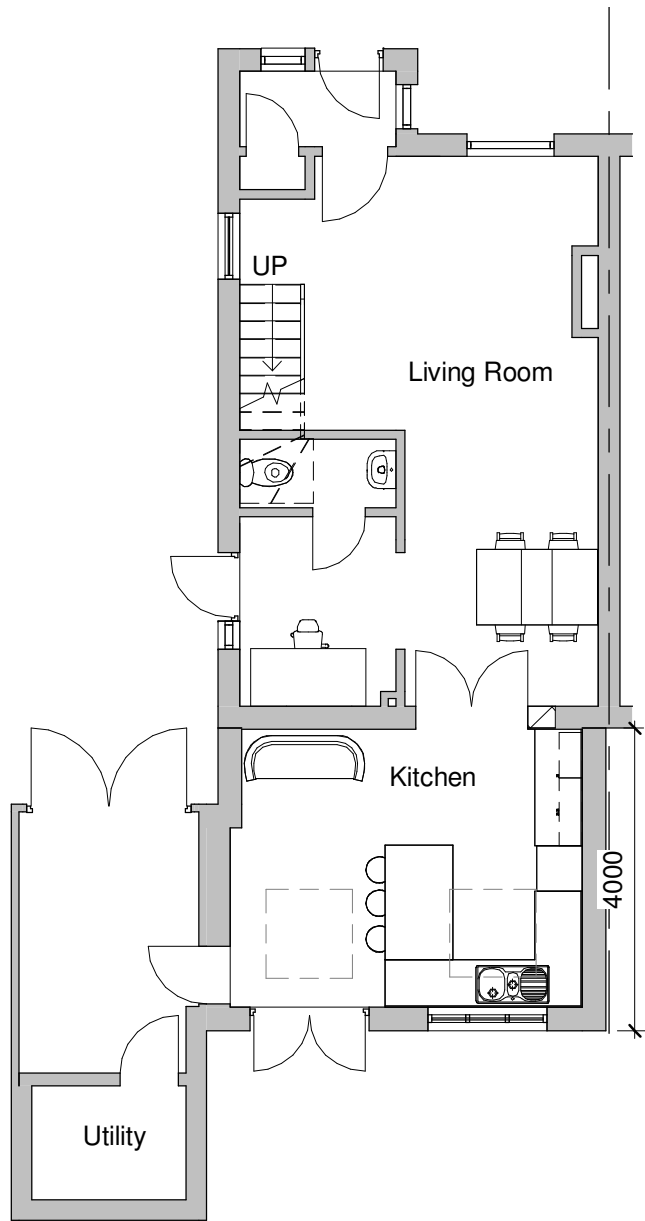


Proposed Ground Floor
1 : 100

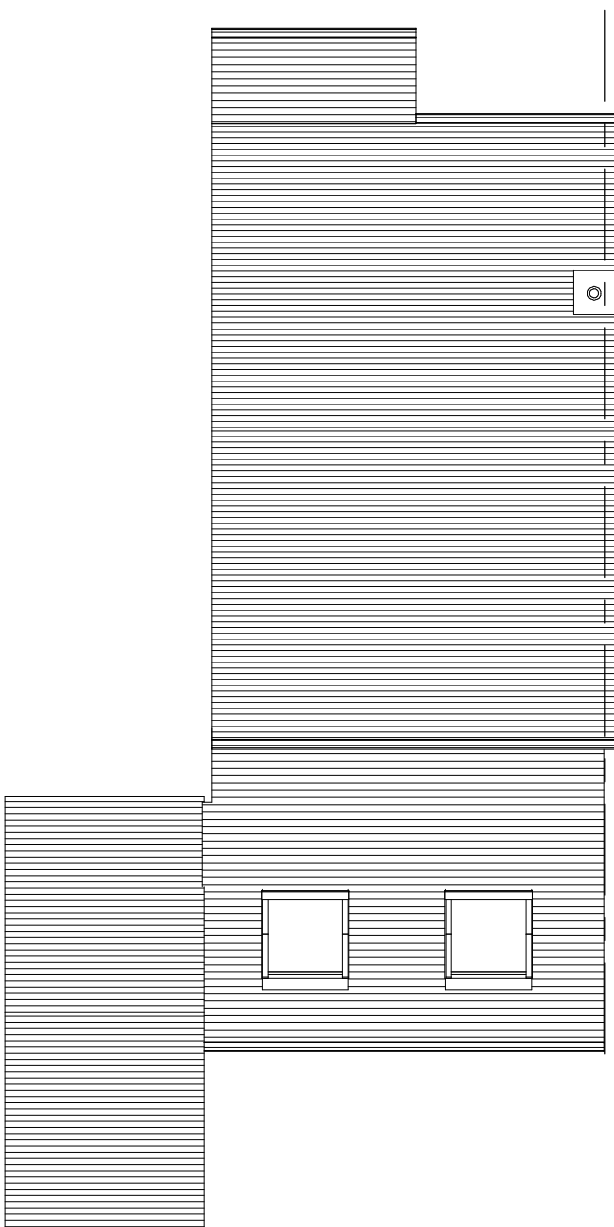

Proposed Roof Plan
1 : 100

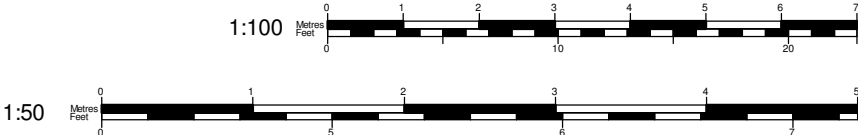

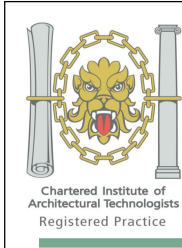

Chartered Institute of
Architectural Technologists
Registered Practice

Tel: 0800 6127 664
www.yourhomeplans.co.uk

Your Home Plans



These drawings are for approval purposes. Materials and products should not be ordered based on scaling from drawings as errors may occur along existing building lines. All measurements and supporting elements are to be checked on site. Refer to Your Home Plans if any discrepancies are found.

Mr & Mrs Hill 74 Priestley Way Bognor Regis West Sussex PO22 6RR	Proposed Ground Floor				
	Project number		74PRE-19		A104
	Date		6th March 2019		
	Drawn by		JG		
	Checked by		Checker		Scale