



This drawing and its contents are the strict copyright of Architectura Design. No reproduction without permission. Do not scale. Written dimensions to be used where given. All dimensions and details to be checked on site. FOR PLANNING PURPOSES ONLY

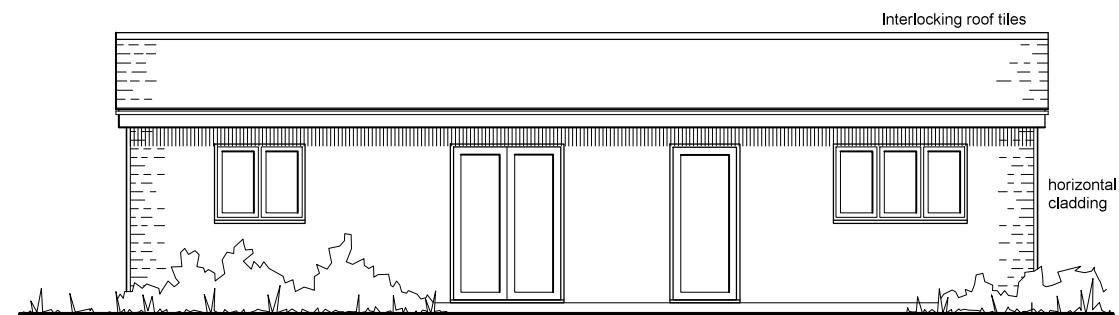


North East Elevation



North West Elevation

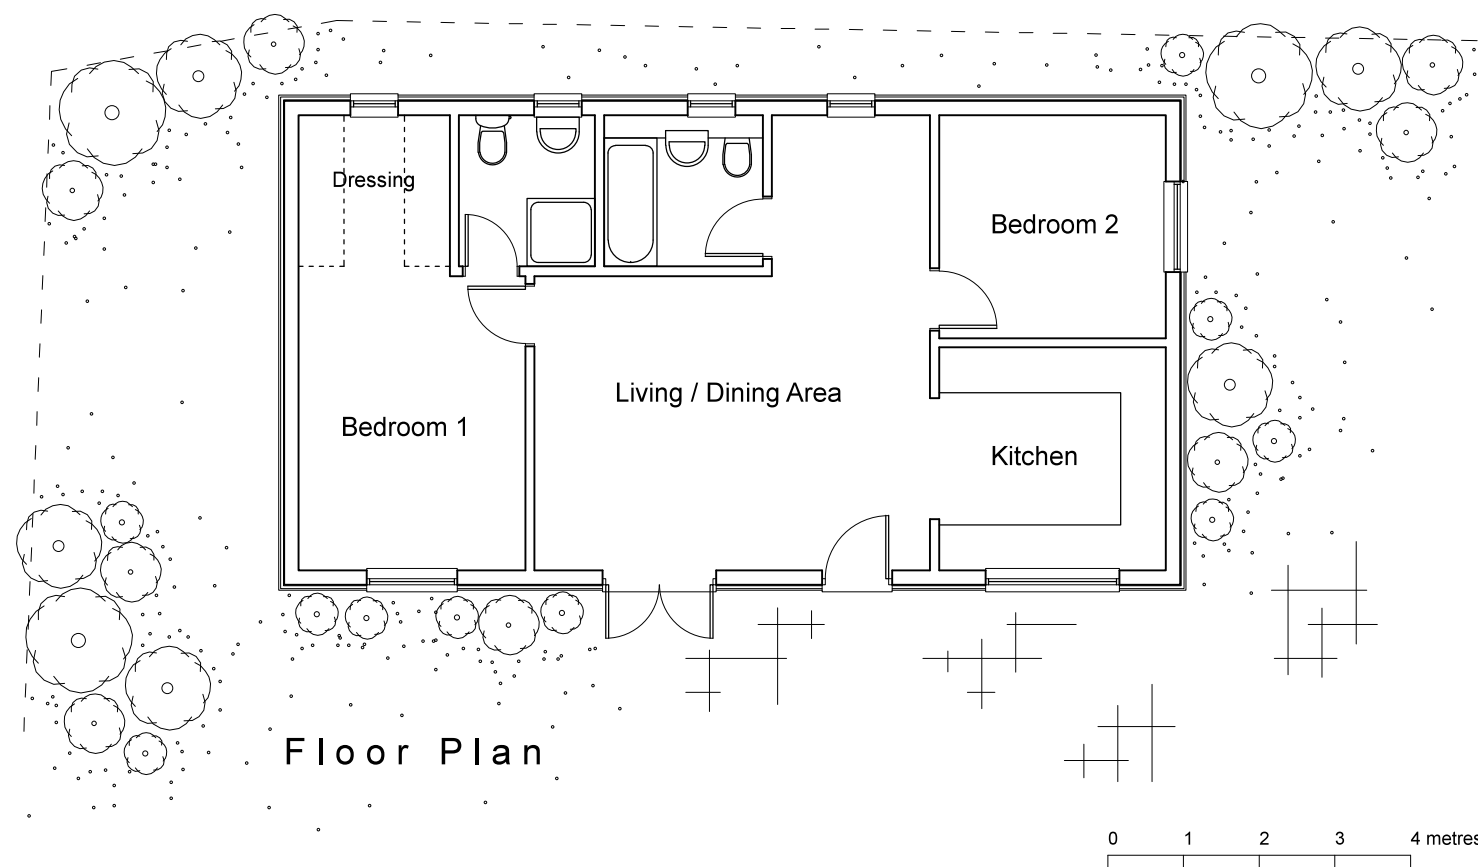

Floor Plan

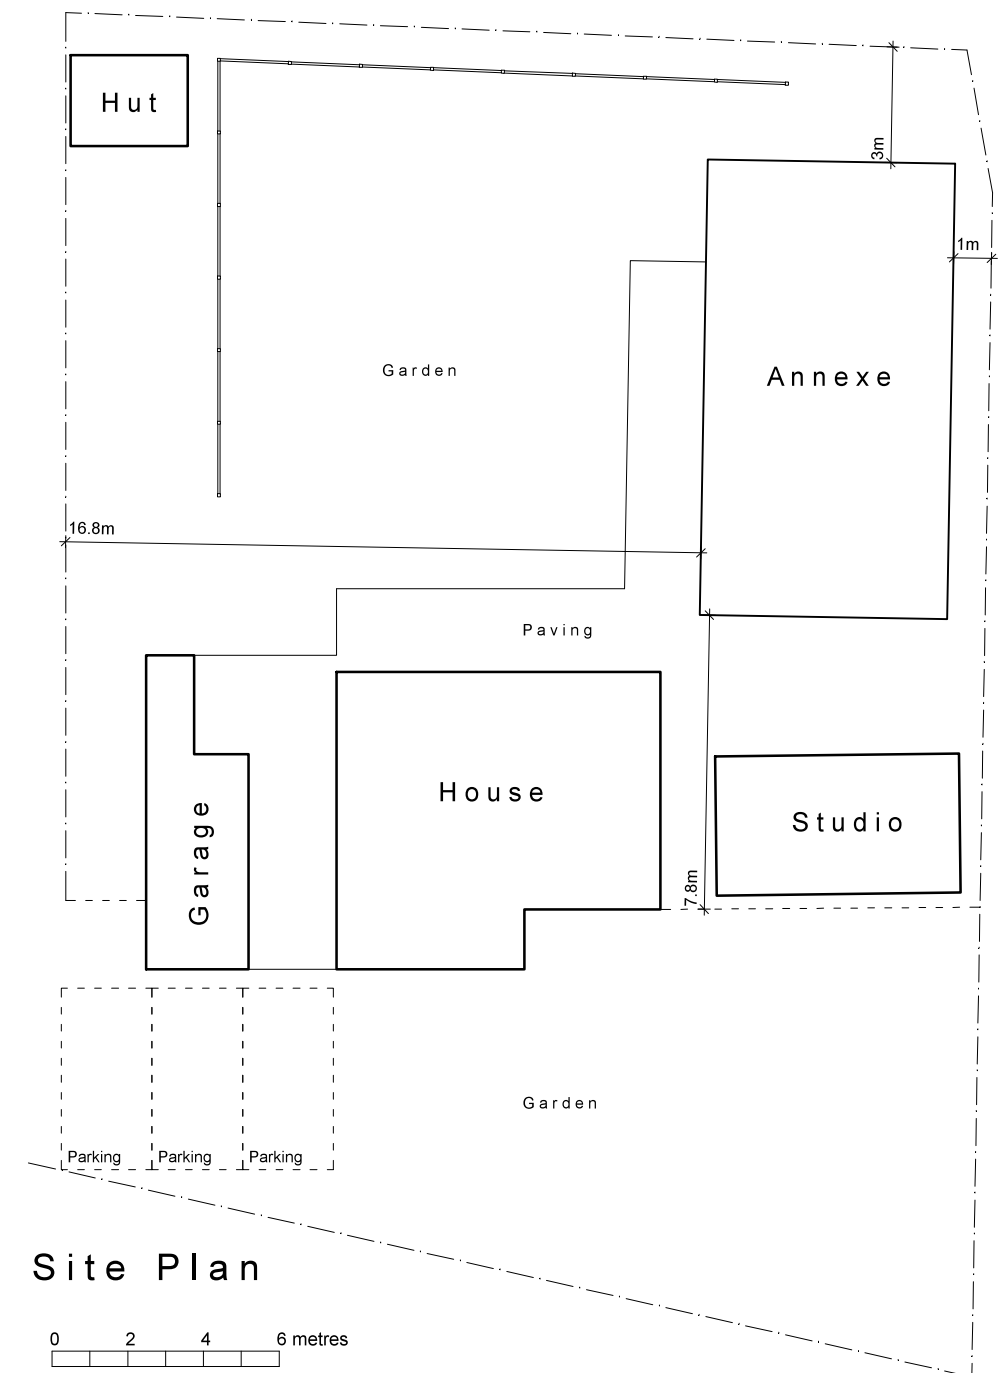

Site Plan

Architectura
Architectural Design & Drawing Service

Proposed Annexe
at 27 Shrubbs Drive, Bognor Regis
for Mr and Mrs C Nottage
Drawing P01 January 2020 Scale 1:100 / 1:200 @ A3
Planning Drawing - Floor Plan, Elevations & Site Plan