

5 WEST CLOSE, MIDDLETON-ON-SEA
EXISTING

NOTES:



Dimensions to be checked on site before commencing work.
Any discrepancies shall be reported to the architect immediately.

Do not scale from these drawings except for planning purposes.


Use figured dimensions only.

Where applicable this drawing is to be read in conjunction with other consultants' drawings.


All drawings to be read in conjunction with specification and all other drawings including structural engineer and mechanical and electrical drawings / specification

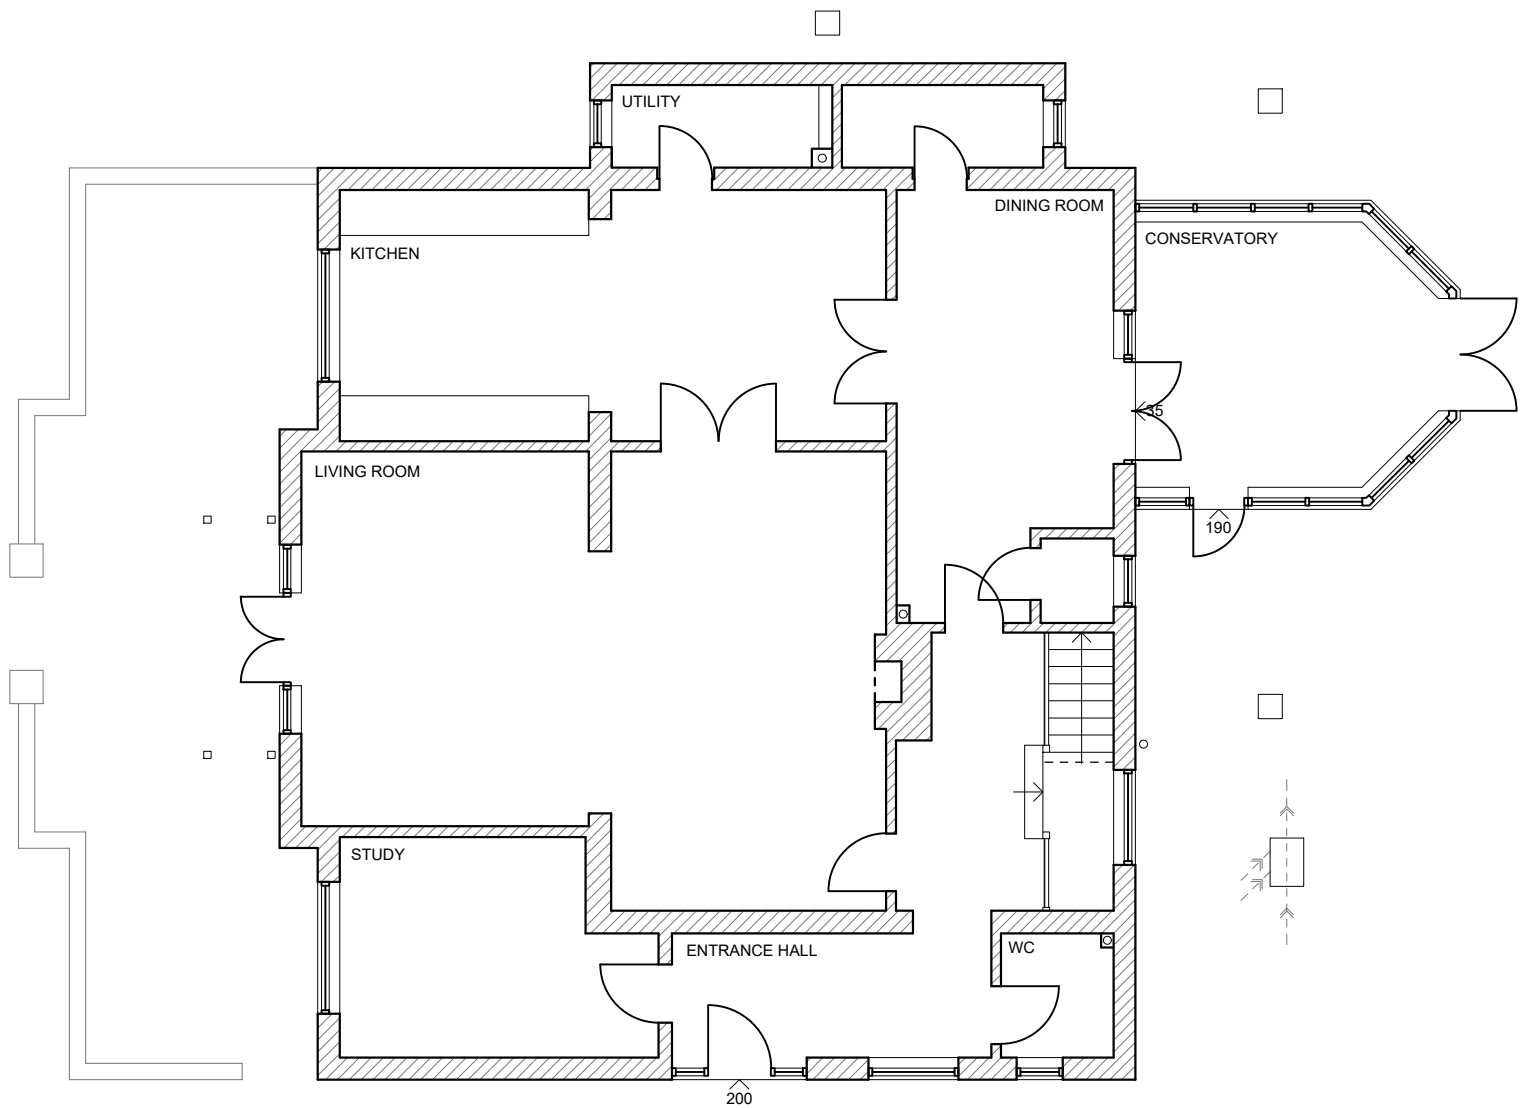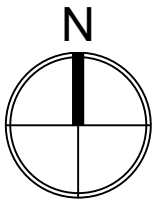

GROUND FLOOR
1:100

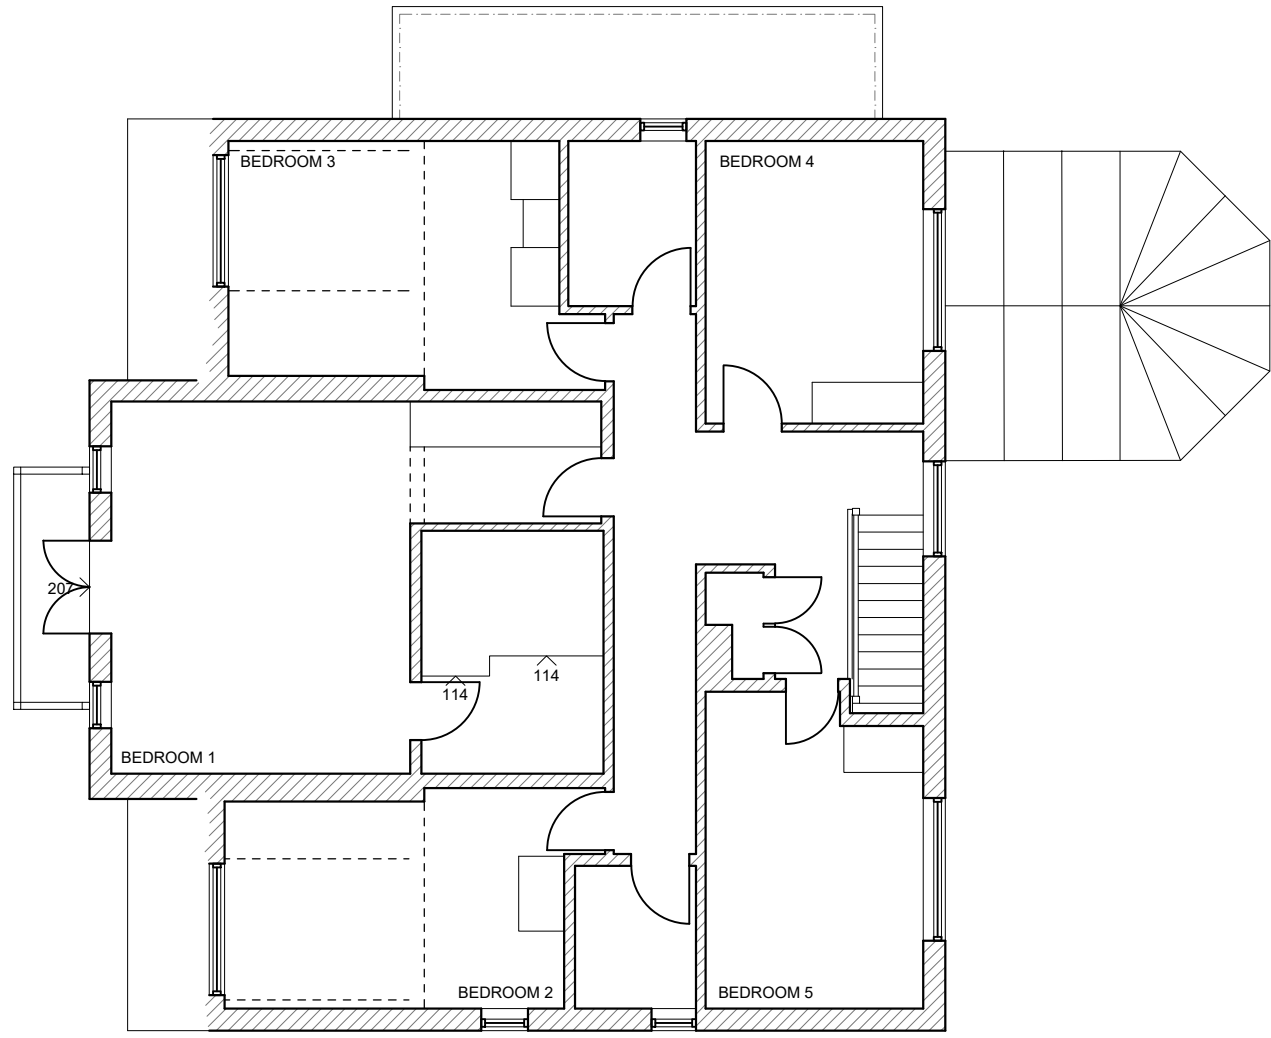

FIRST FLOOR
1:100

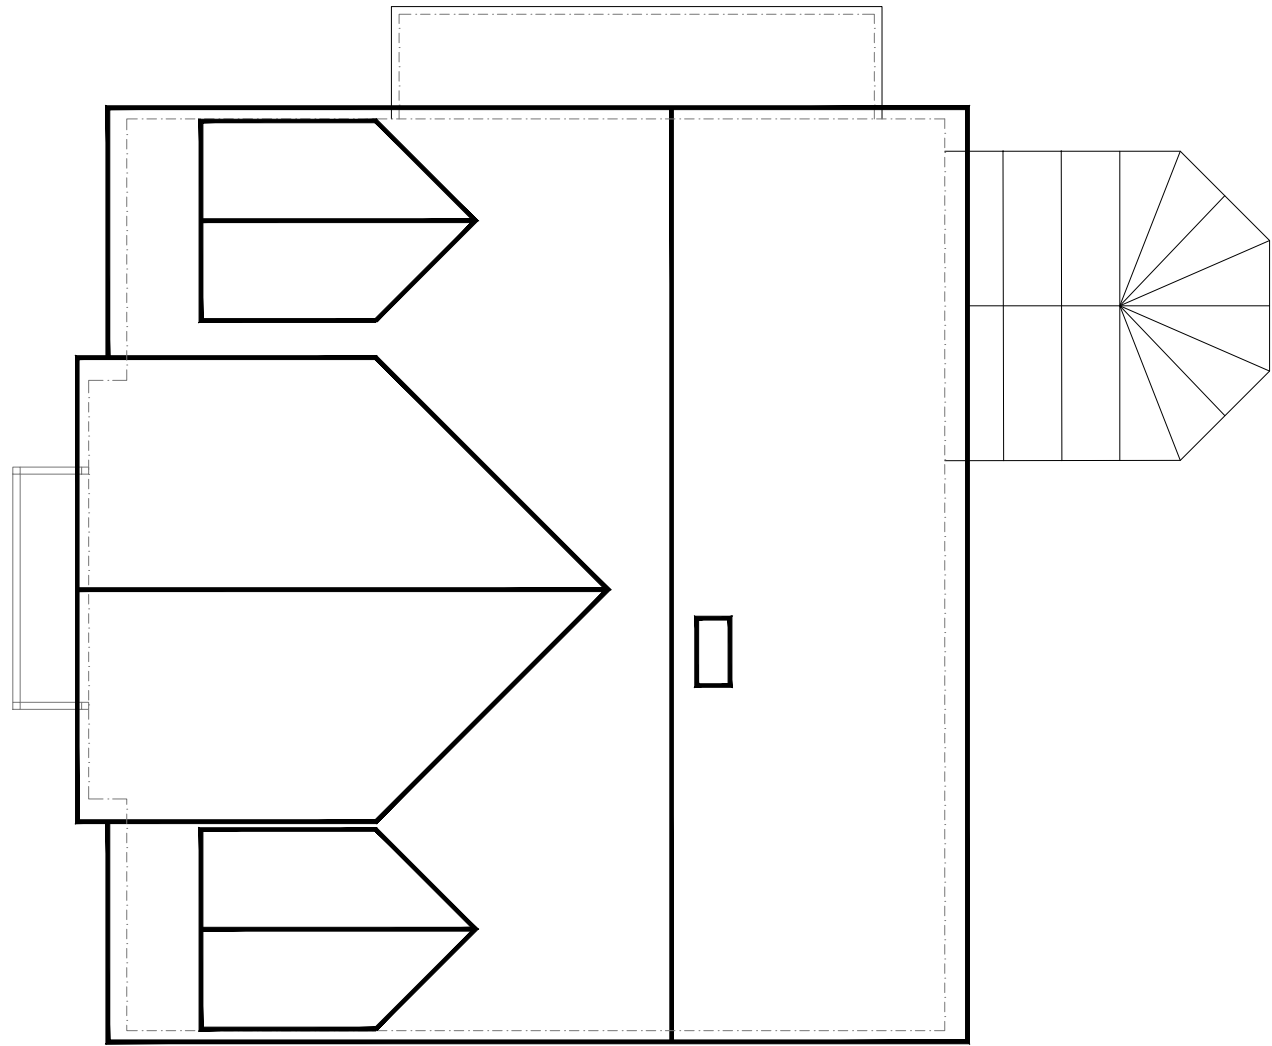


ROOF PLAN
1:100



FRONT ELEVATION
[west] 1:100





SIDE ELEVATION
[south] 1:100

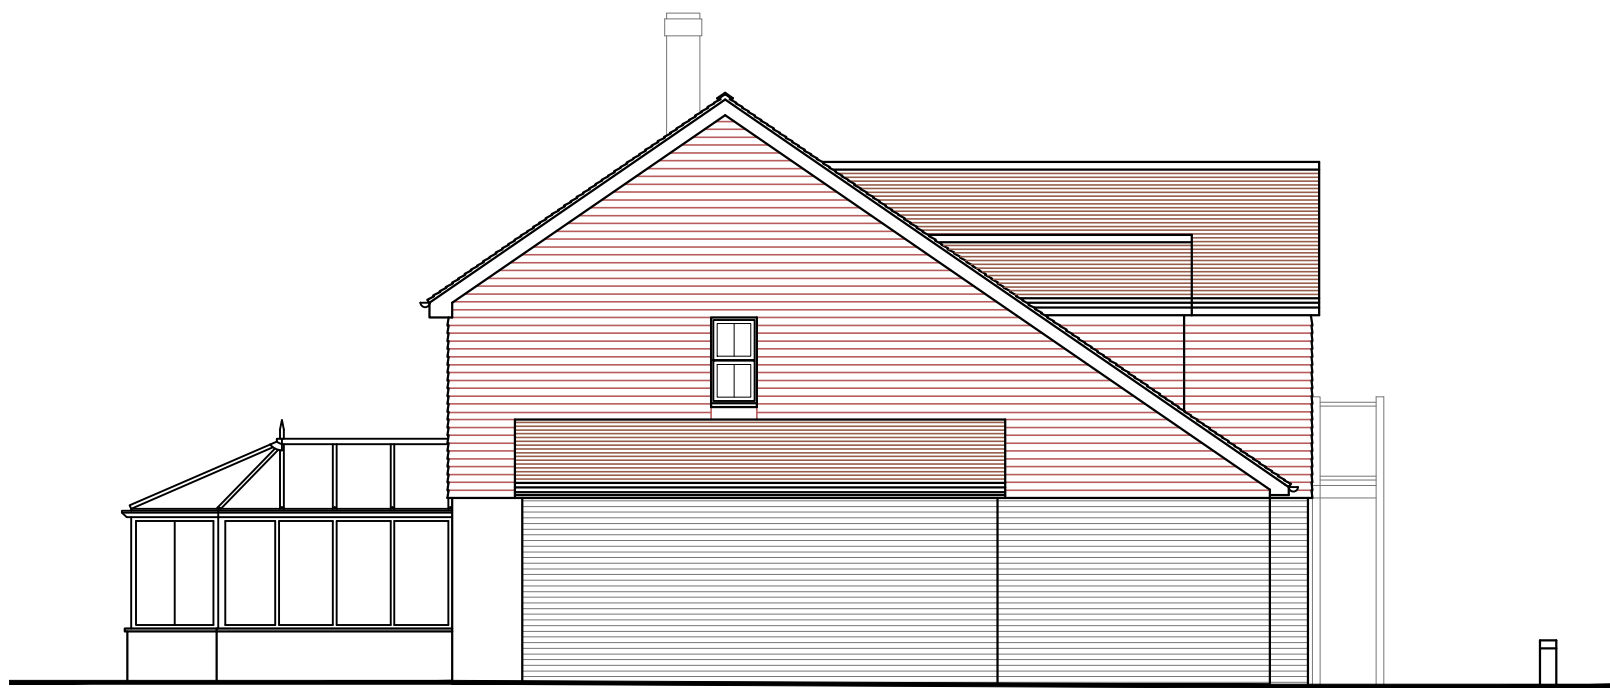


SIDE ELEVATION
[north] 1:100



REAR ELEVATION
[east] 1:100

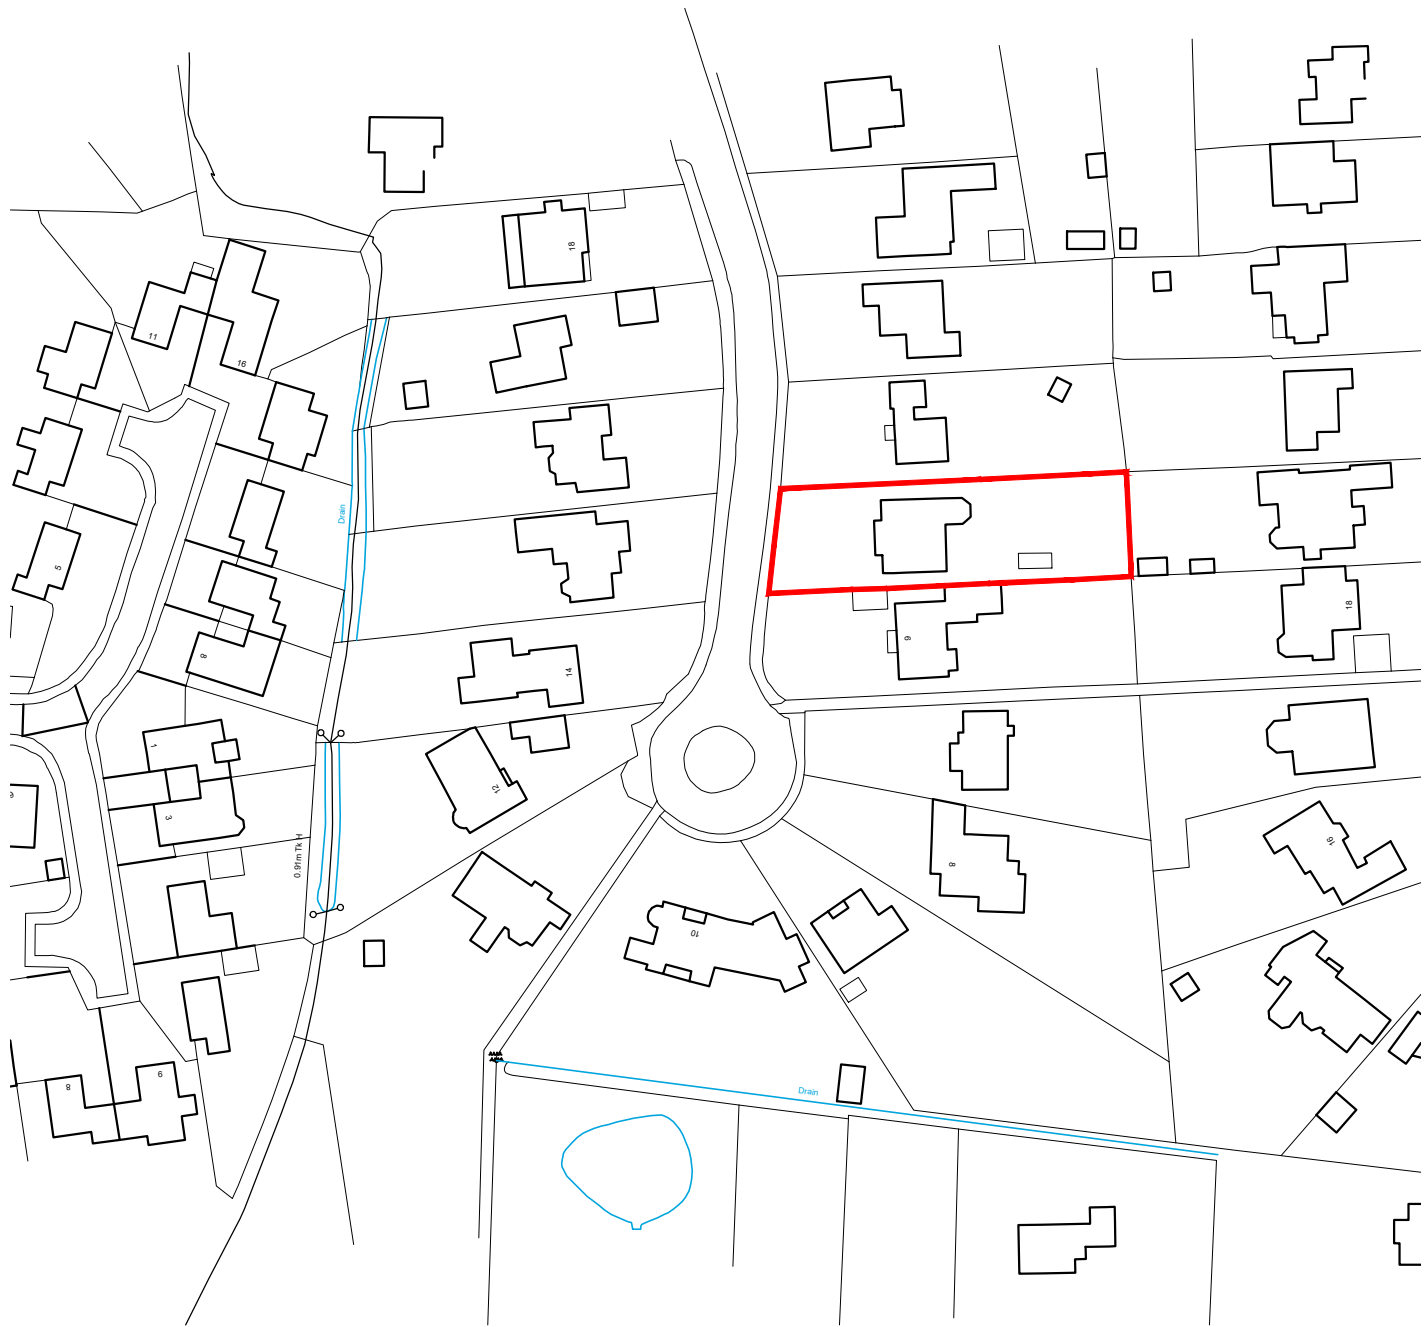 

SITE LOCATION PLAN
1:1250
Ordnance Survey (c) Crown Copyright 2020. All rights reserved.
Licence number 100022432

 

REV	DATE	AMENDMENT	DRAWN

hd
architects

Helyer Davies Architects Ltd
1 The Old Flour Mill,
Emsworth, PO10 7BT
01243 370 715
mail@hdarchitects.co.uk

PROJECT
5 West Close
Middletton-on-Sea
Bognor Regis
PO22 7RP

DRAWING
Existing

SCALE
as noted @ A1

DATE	JAN 2021	DRAWN	TW
DRAWING NUMBER	20175-01	REVISION	*