




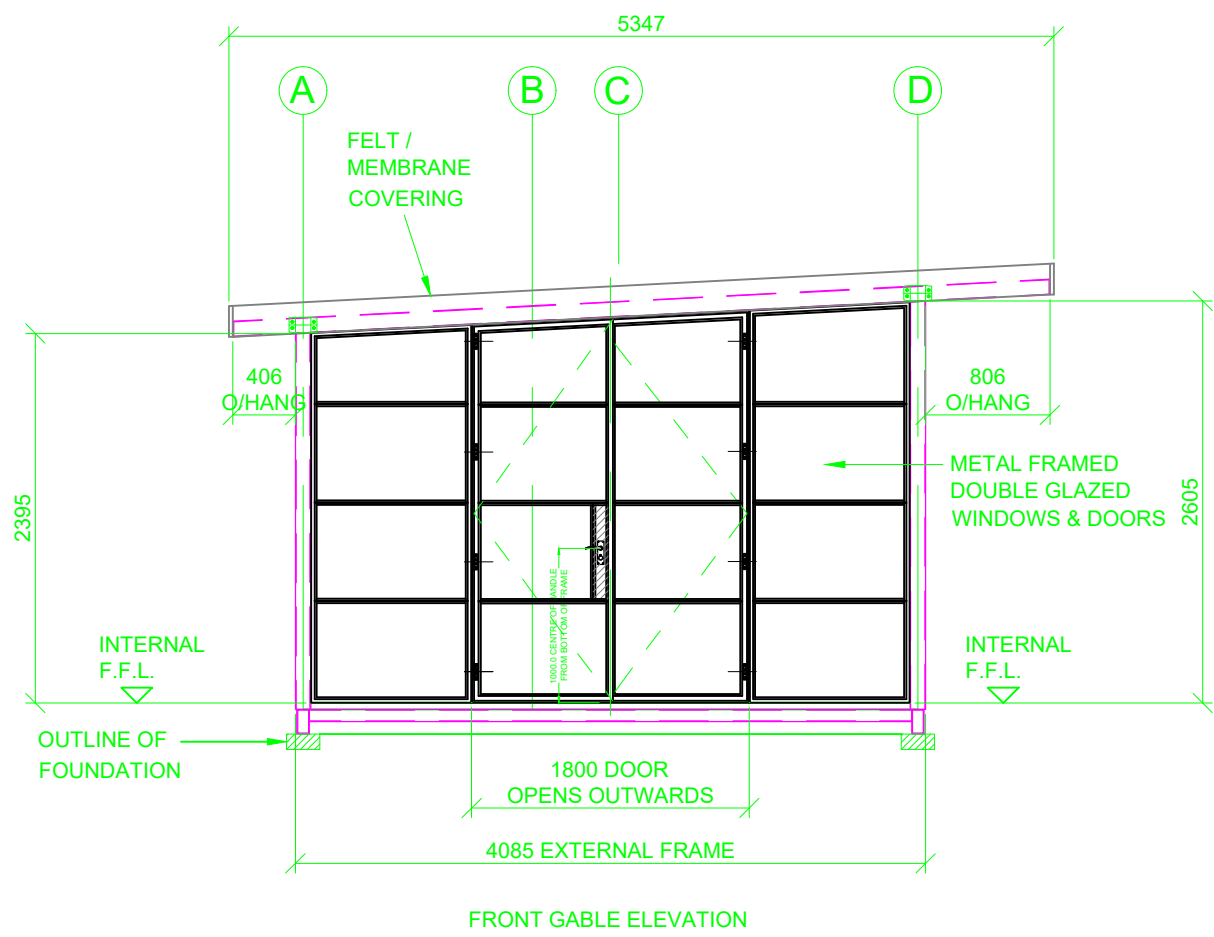


FRONT GABLE ELEVATION

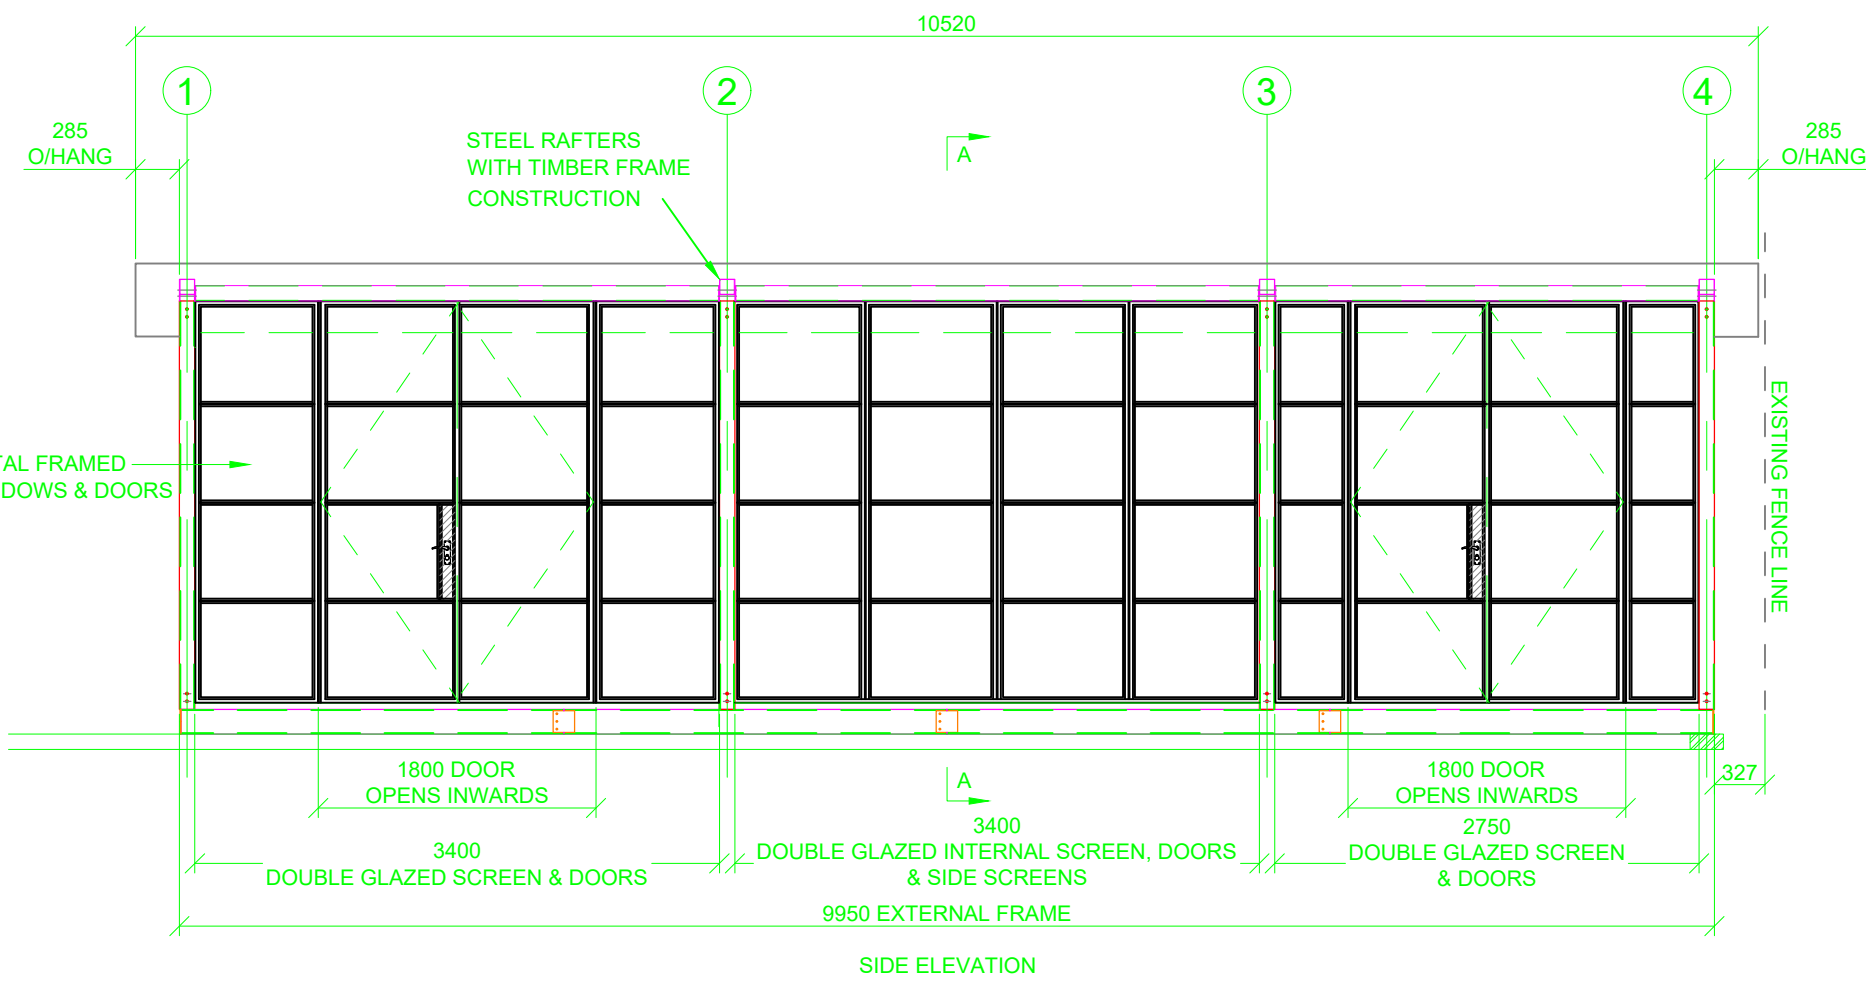

SIDE ELEVATION

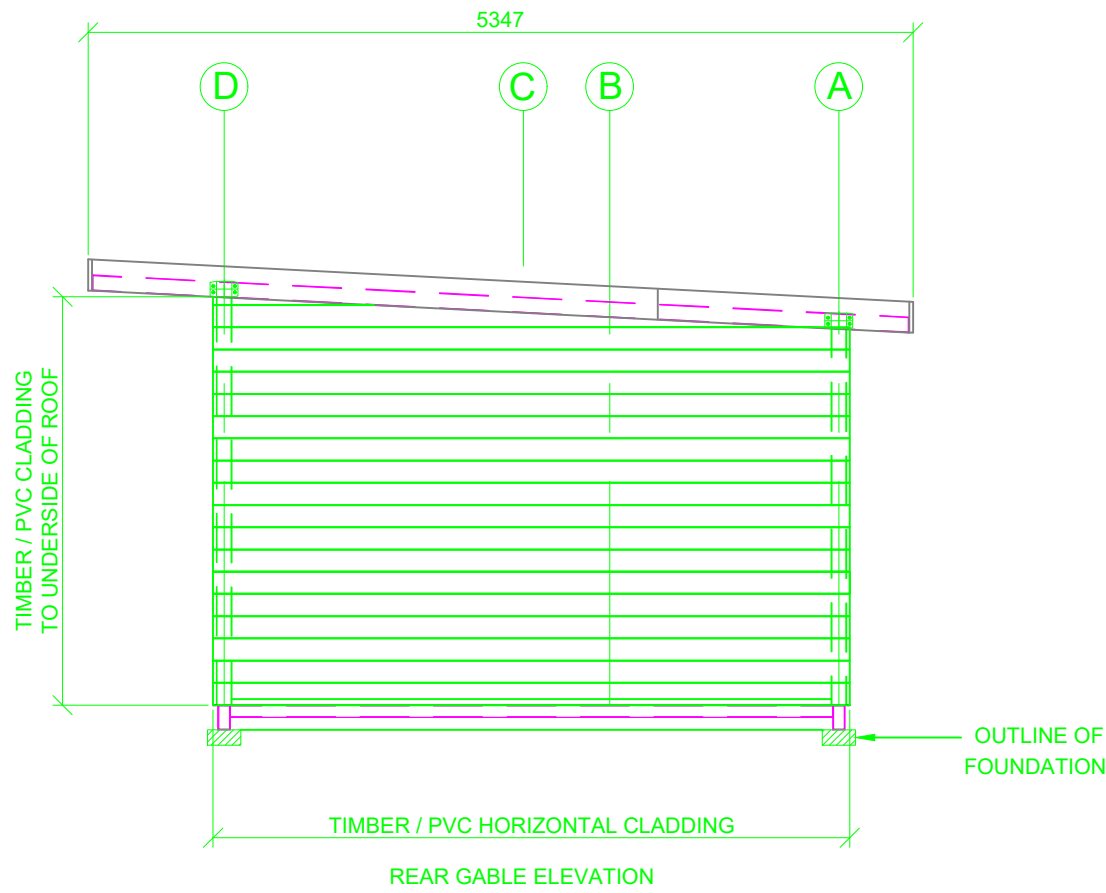

REAR GABLE ELEVATION

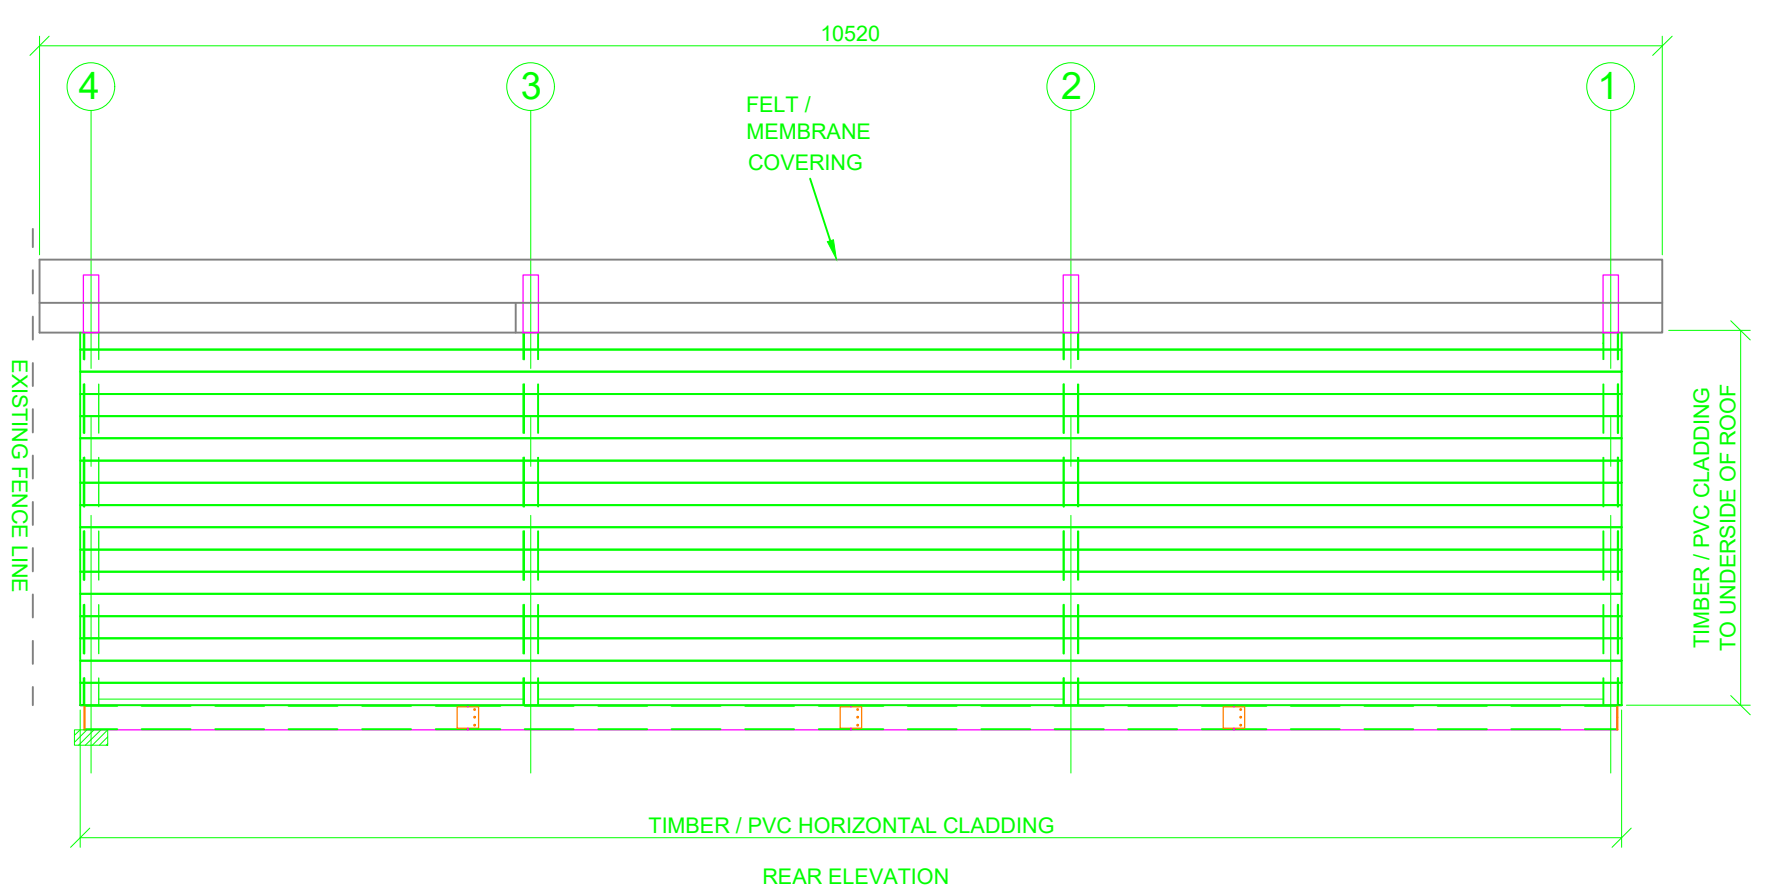

REAR ELEVATION

Fabco Sanctuary
Unit 1 Hobbs New Barn
Climping, Littlehampton
West Sussex, BN17 5RE
Tel: 01903 718808 Fax: 01903 718903
Email: enquiries@fabcosanctuary.com

SPECIFICATION:

PROJECT NAME :		FABCO SANCTUARY			DATE:	25/02/19
PROJECT No :		SUMMER HOUSE			DRAWN:	CA
TITLE :		ELEVATIONS			PAGE SIZE:	A3
REVISION:		A	27/02/19		SCALE:	1:50
					DRAWING No:	PP - 04

ARUN DISTRICT COUNCIL M2019HH