




0m 1.0m 2.0m 3.0m 4.0m 5.0m

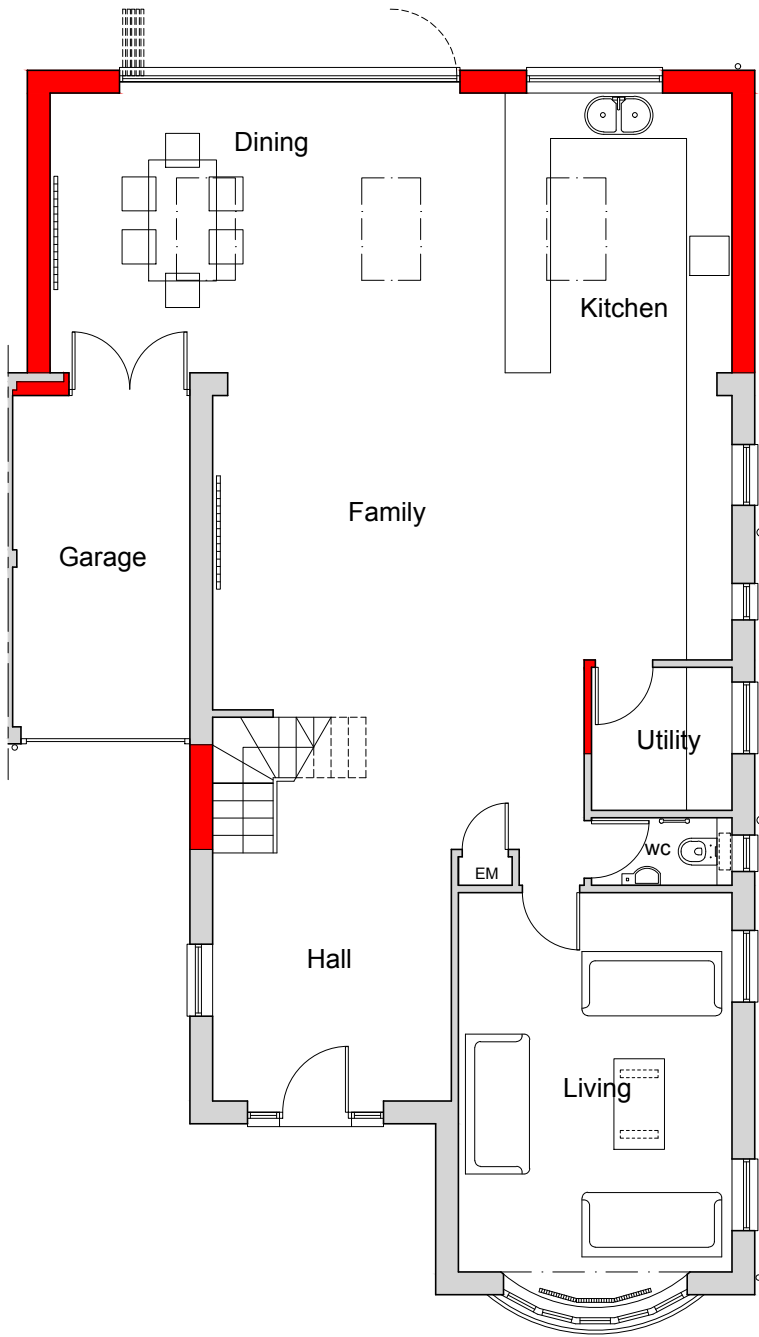

Proposed Ground Floor Plan
1:100 @ A3

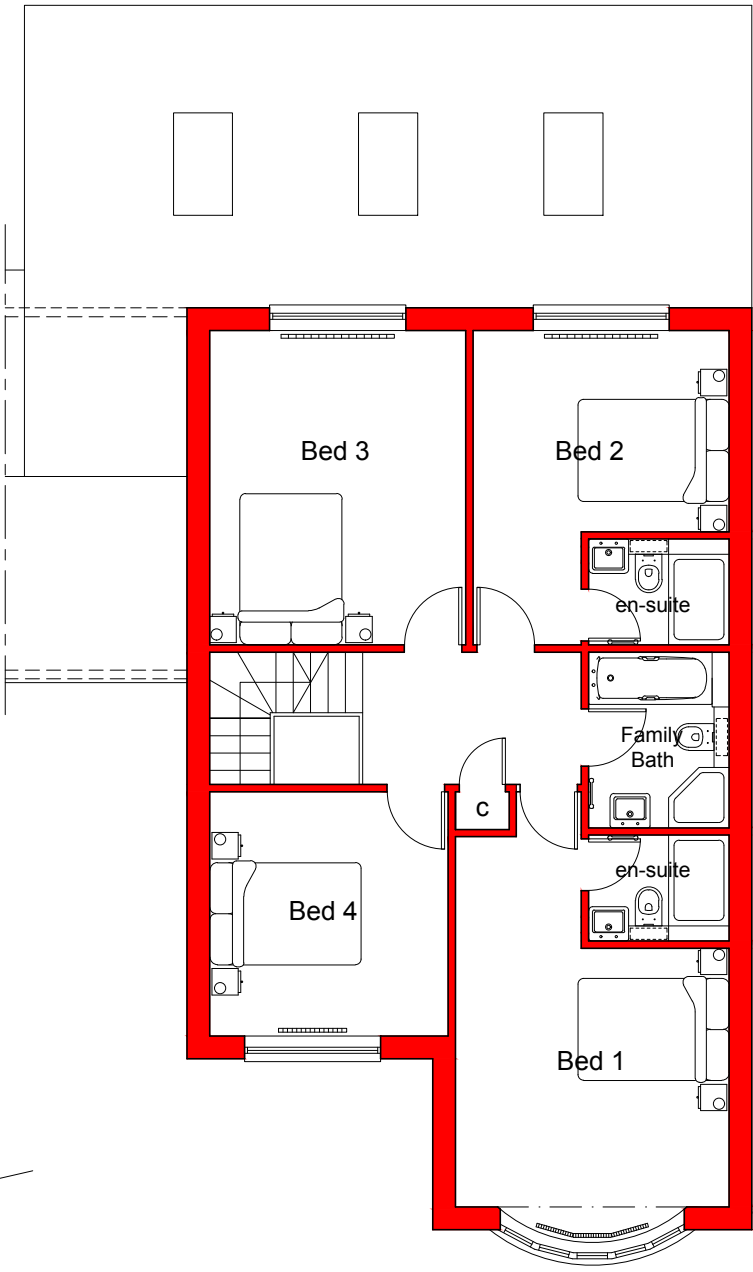

Proposed First Floor Plan
1:100 @ A3

 

Rev D.	22.02.22	Extension roof amended.
Rev C.	10.02.22	Flat roof indicated.
Rev B.	04.02.22	Amended to two storey scheme.
Rev A.	22.11.21	Minor amendments.

client	project	drawing	date	drawn	drawing no	revision
Jane Cutts	Extension at: 48 Lane End Road Middleton-On-Sea, PO22 6LT	Proposed floor plans	Oct 21	pd	0358 / 101	D
No dimensions to be scaled from drawing except for planning purposes. The contractor should check all dimensions on site.			scale 1:100 @ A3	CAD file name:		

Peter Davey Ltd
 construction consultants
 49 Park Drive
 Rustington
 West Sussex BN16 3DY
 Tel: 01903 773105
 Mob: 07941 402217
 Email: peterdavey67@btinternet.com