




0m 1.0m 2.0m 3.0m 4.0m 5.0m

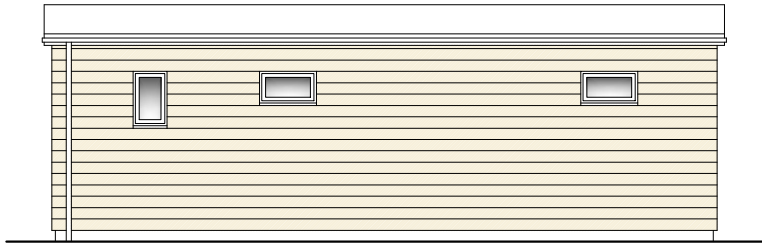


Proposed East Elevation (rear)
1:100 @ A3

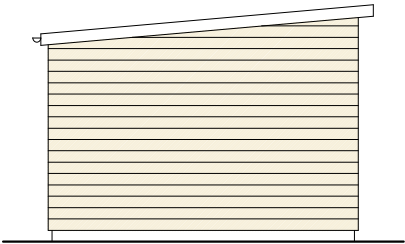


Proposed North
Elevation (side)
1:100 @ A3

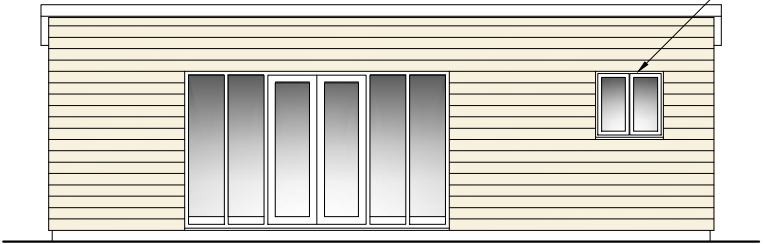



Proposed West Elevation (front)
1:100 @ A3

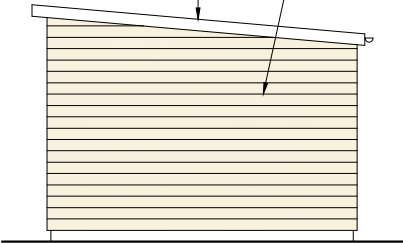

Proposed South
Elevation (side)
1:100 @ A3

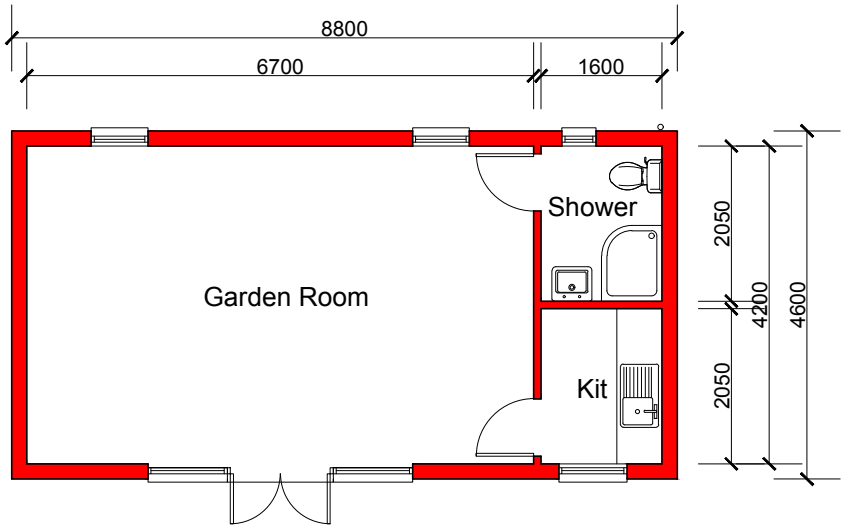

Proposed Floor Plan
1:100 @ A3

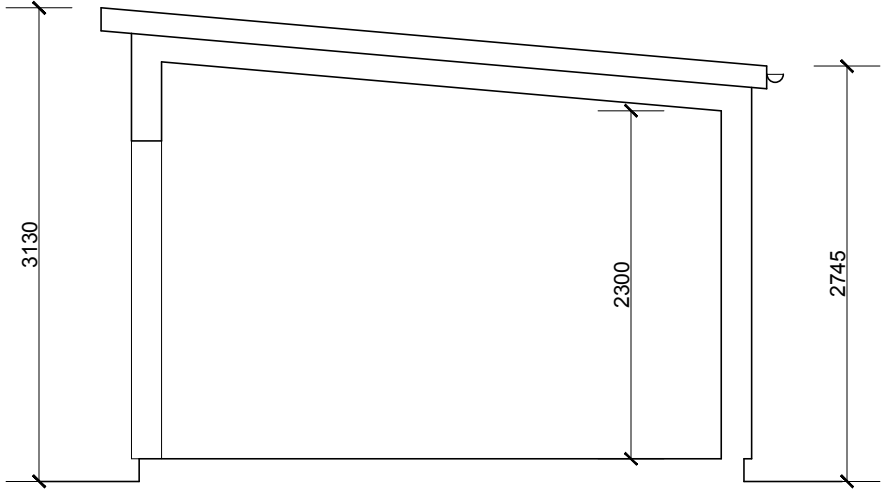 

Section
1:50 @ A3

0m 1.0m 2.0m 3.0m 4.0m 5.0m

Rev B. 22.02.22 Materials added.
Rev A. 22.11.21 Minor amendments.

client	project	drawing	date	drawn	drawing no	revision
Jane Cutts	Extension at: 48 Lane End Road Middleton-On-Sea, PO22 6LT	Proposed Garden Room	Oct 21	pd	0358 / 103	B
			scale 1:100, 1:50 @ A3	CAD file name:		

No dimensions to be scaled from drawing except for planning purposes. The contractor should check all dimensions on site.

Peter Davey Ltd
construction consultants
49 Park Drive
Rustington
West Sussex BN16 3DY
Tel: 01903 773105
Mob: 07941 402217
Email: peterdavey67@btinternet.com