


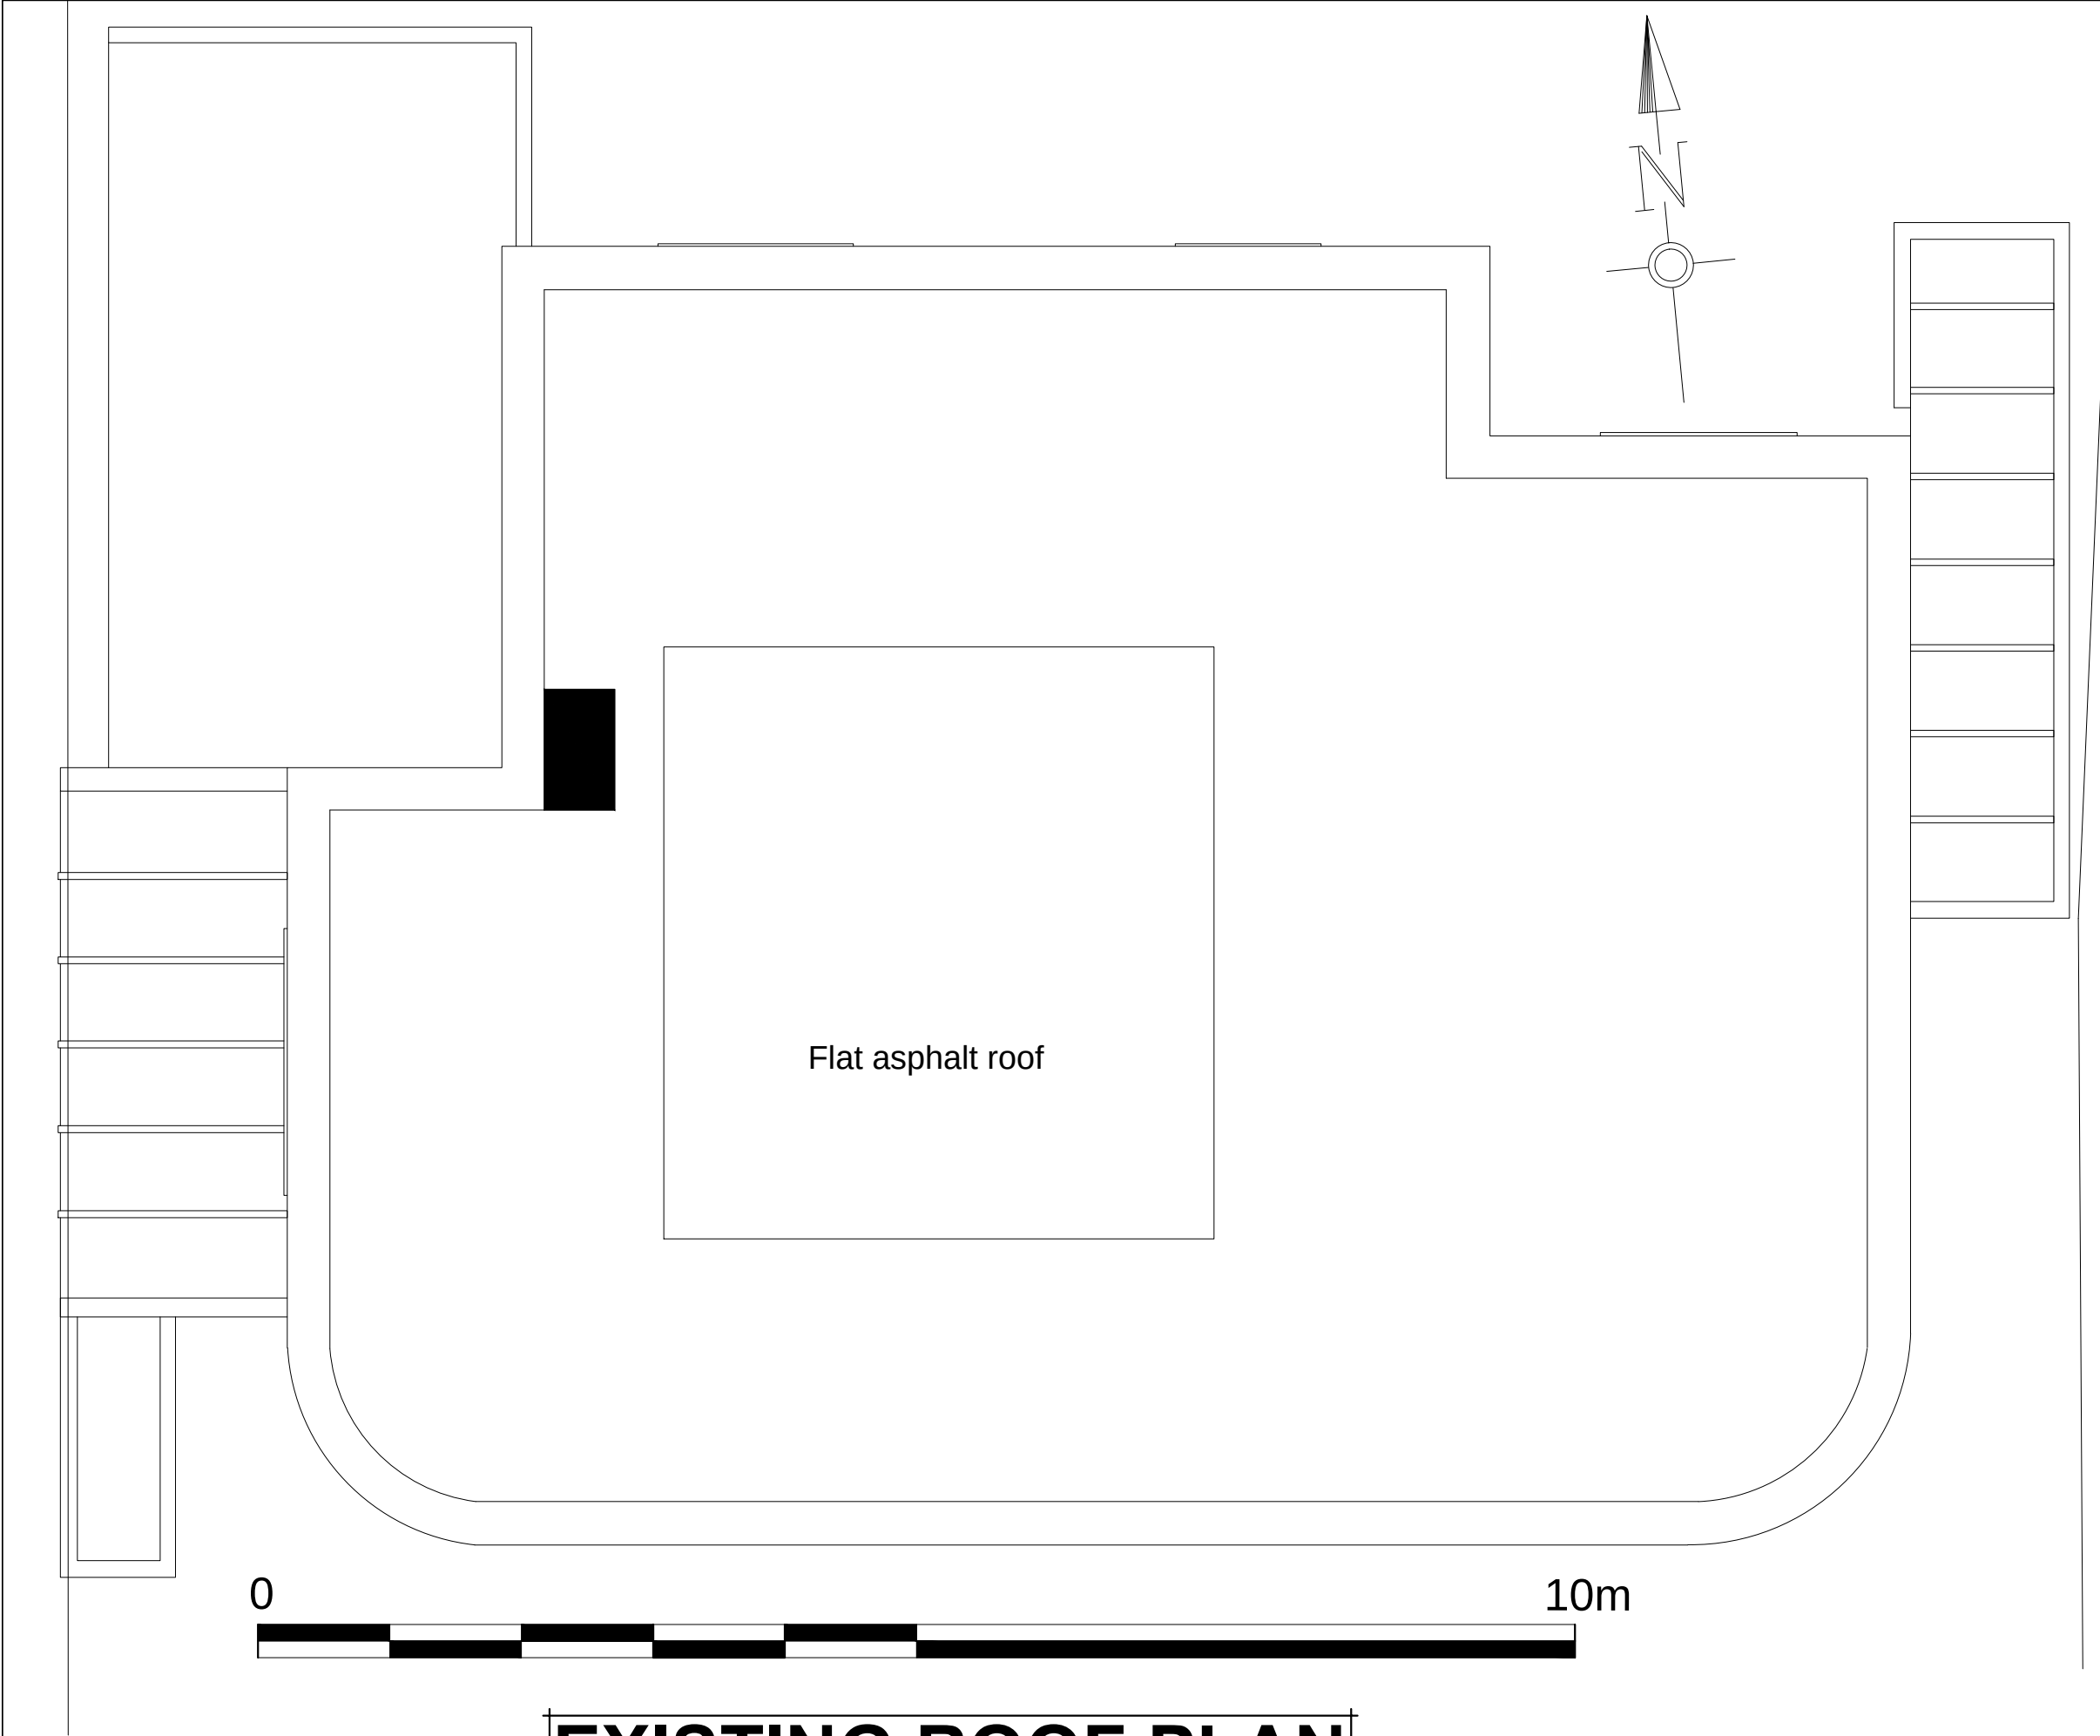

EXISTING ROOF PLAN

All dimensions to be verified on site. Do not scale from this drawing, except for planning purposes.



Falcon Homes (Sussex) Ltd.  
8 York Road,  
Bognor Regis  
PO21 1LW  
www.falconhomes.co.uk

CLIENT  
Mr & Mrs J. Reynolds

PROJECT  
58 Southdean Drive,  
Middleton-on-Sea  
PO22 7TB

TITLE  
ROOF - EXISTING PLAN

DRAWN - K.M.Sloane BSc. MRICS

SCALE - 1:50 at A3

DWG. NO. 58/006

REVISION -