


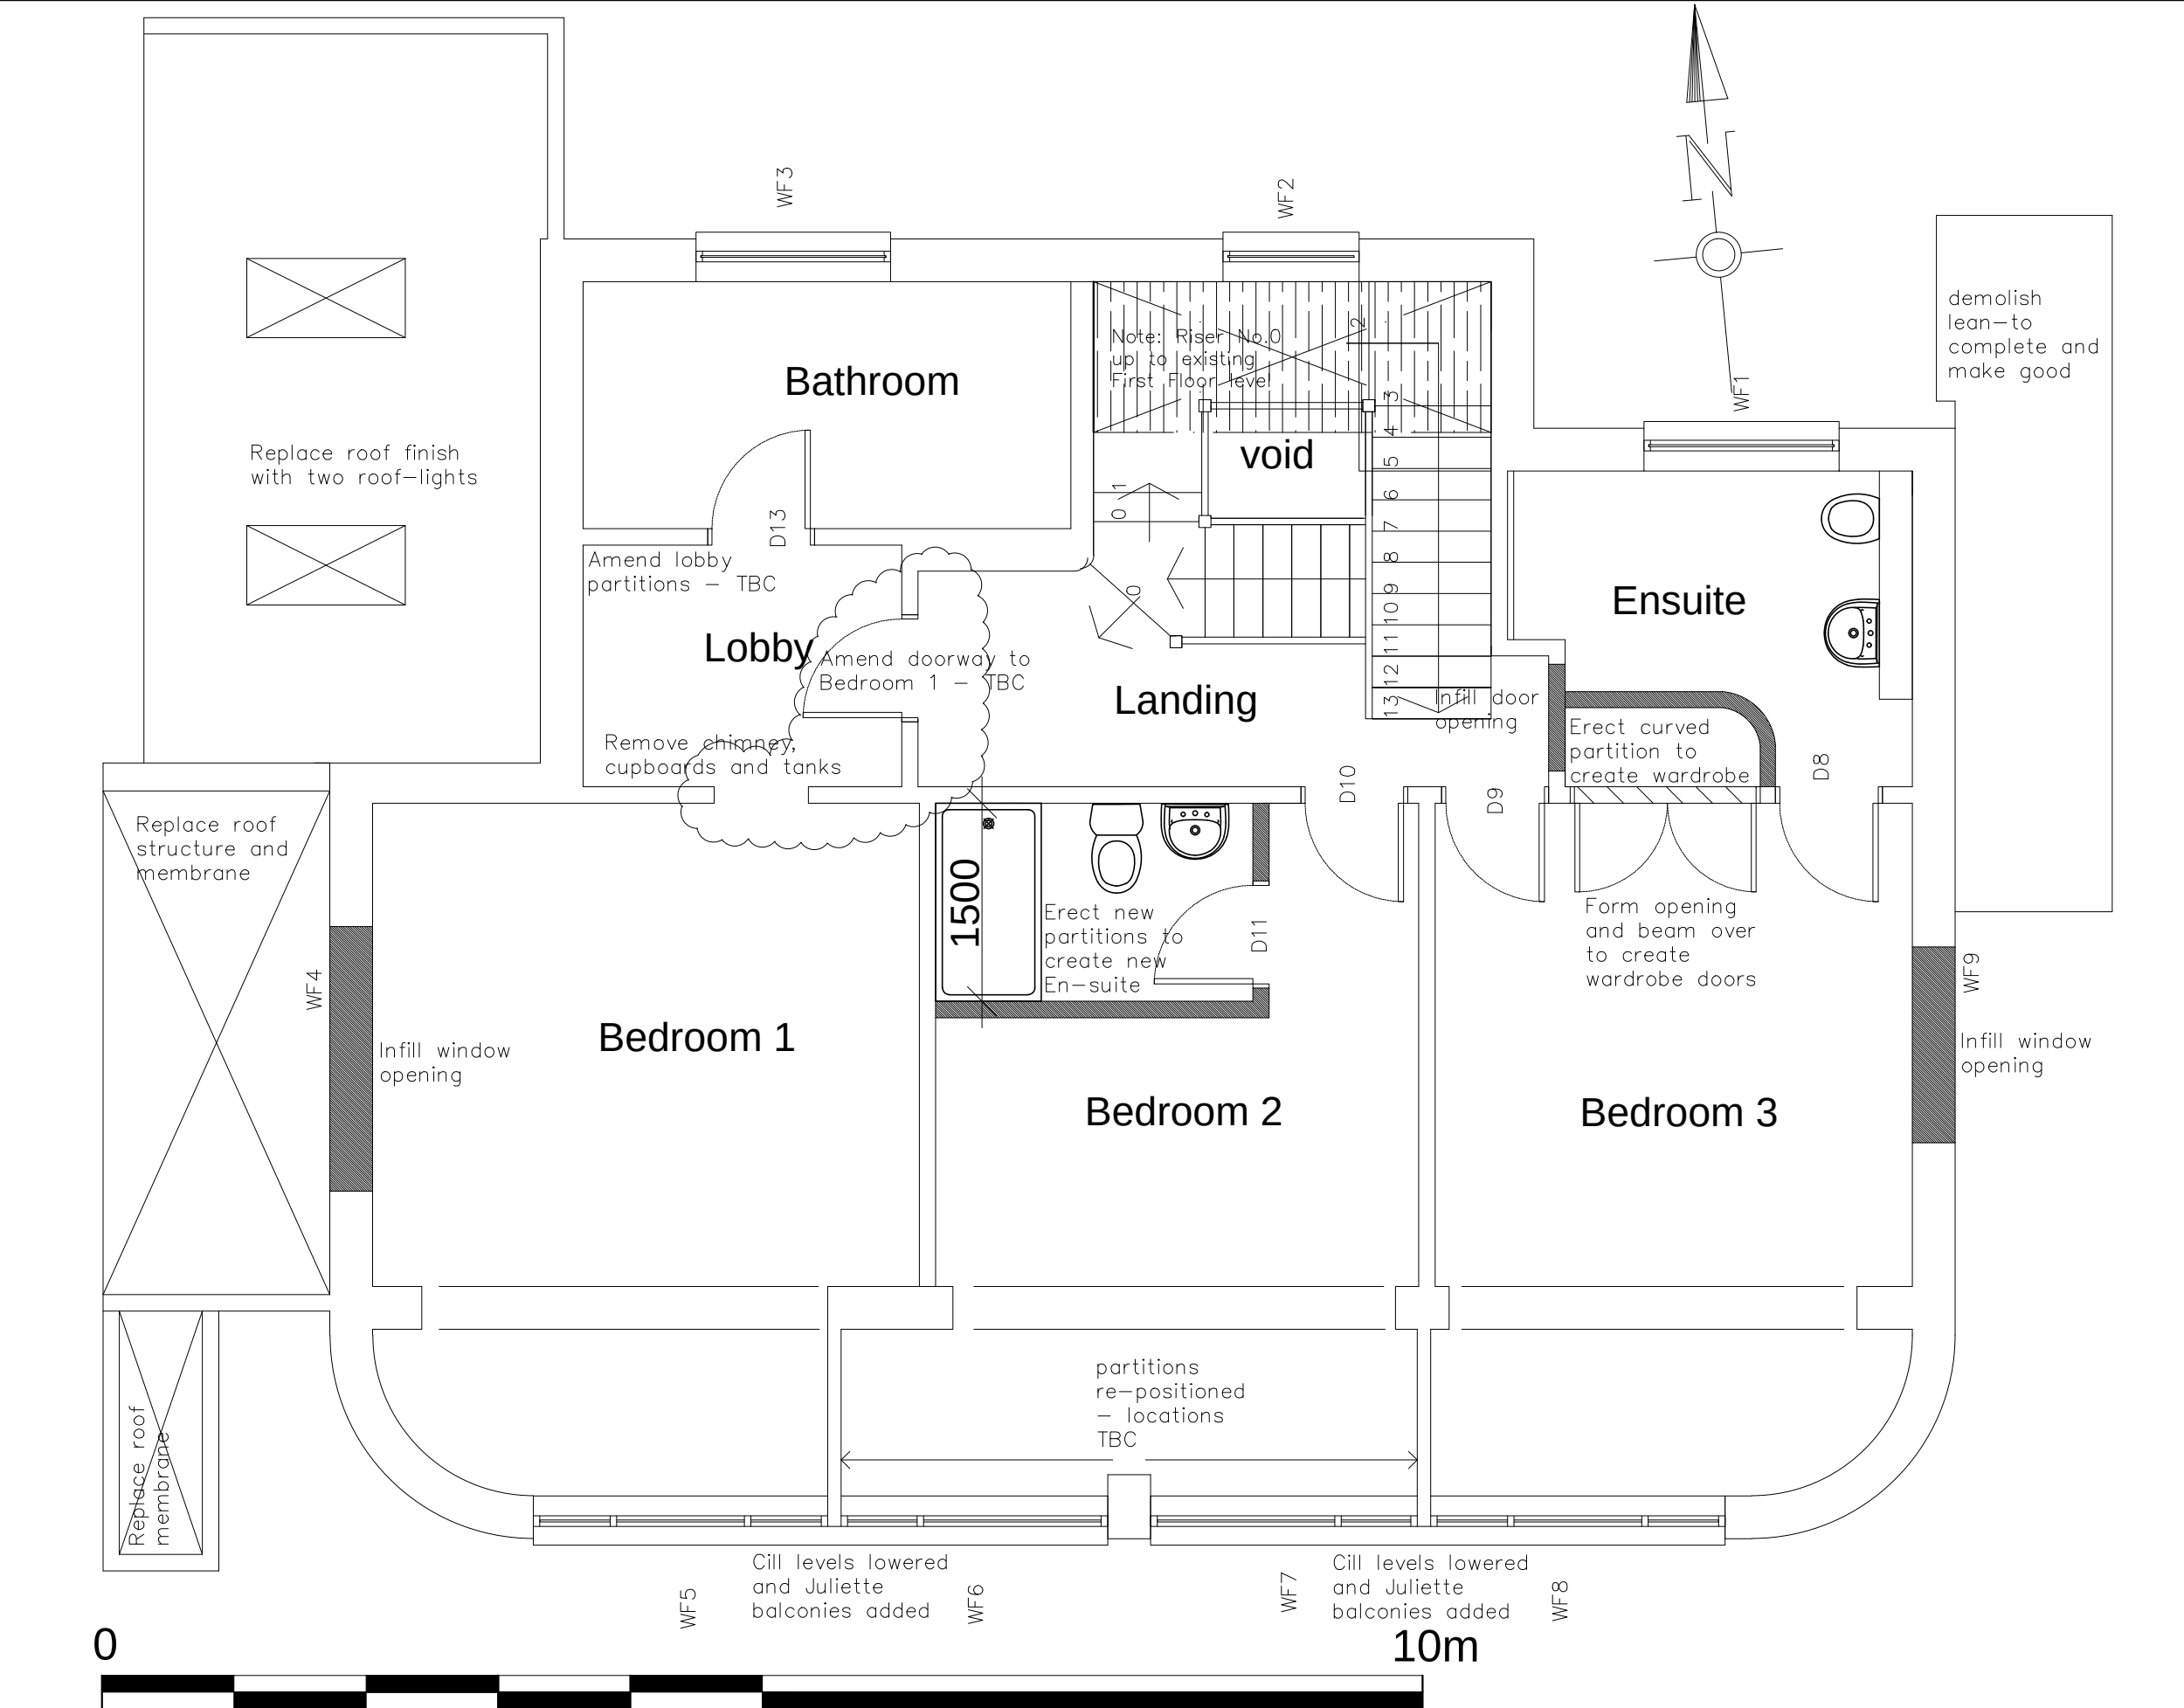

All dimensions to be verified on site. Do not scale from this drawing, except for planning purposes	
Rev - b, 23rd Feb - Rooflight widened, scale adjusted	
Rev - a, 19th Feb - Drawing re-numbered	
Falcon Falcon Homes (Sussex) Ltd. 8 York Road, Bognor Regis PO21 1LW www.falconhomes.co.uk	
CLIENT Mr & Mrs. J. Reynolds	
PROJECT 58 Southdean Drive, Middleton-on-Sea PO22 7TB	
TITLE FIRST FLOOR PLAN - PROPOSED	
DRAWN - K.M.Sloane BSc. MRICS	
SCALE - 1:50 at A3	
DWG. NO. 58/011	
REVISION - b	

PROPOSED FIRST FLOOR PLAN