


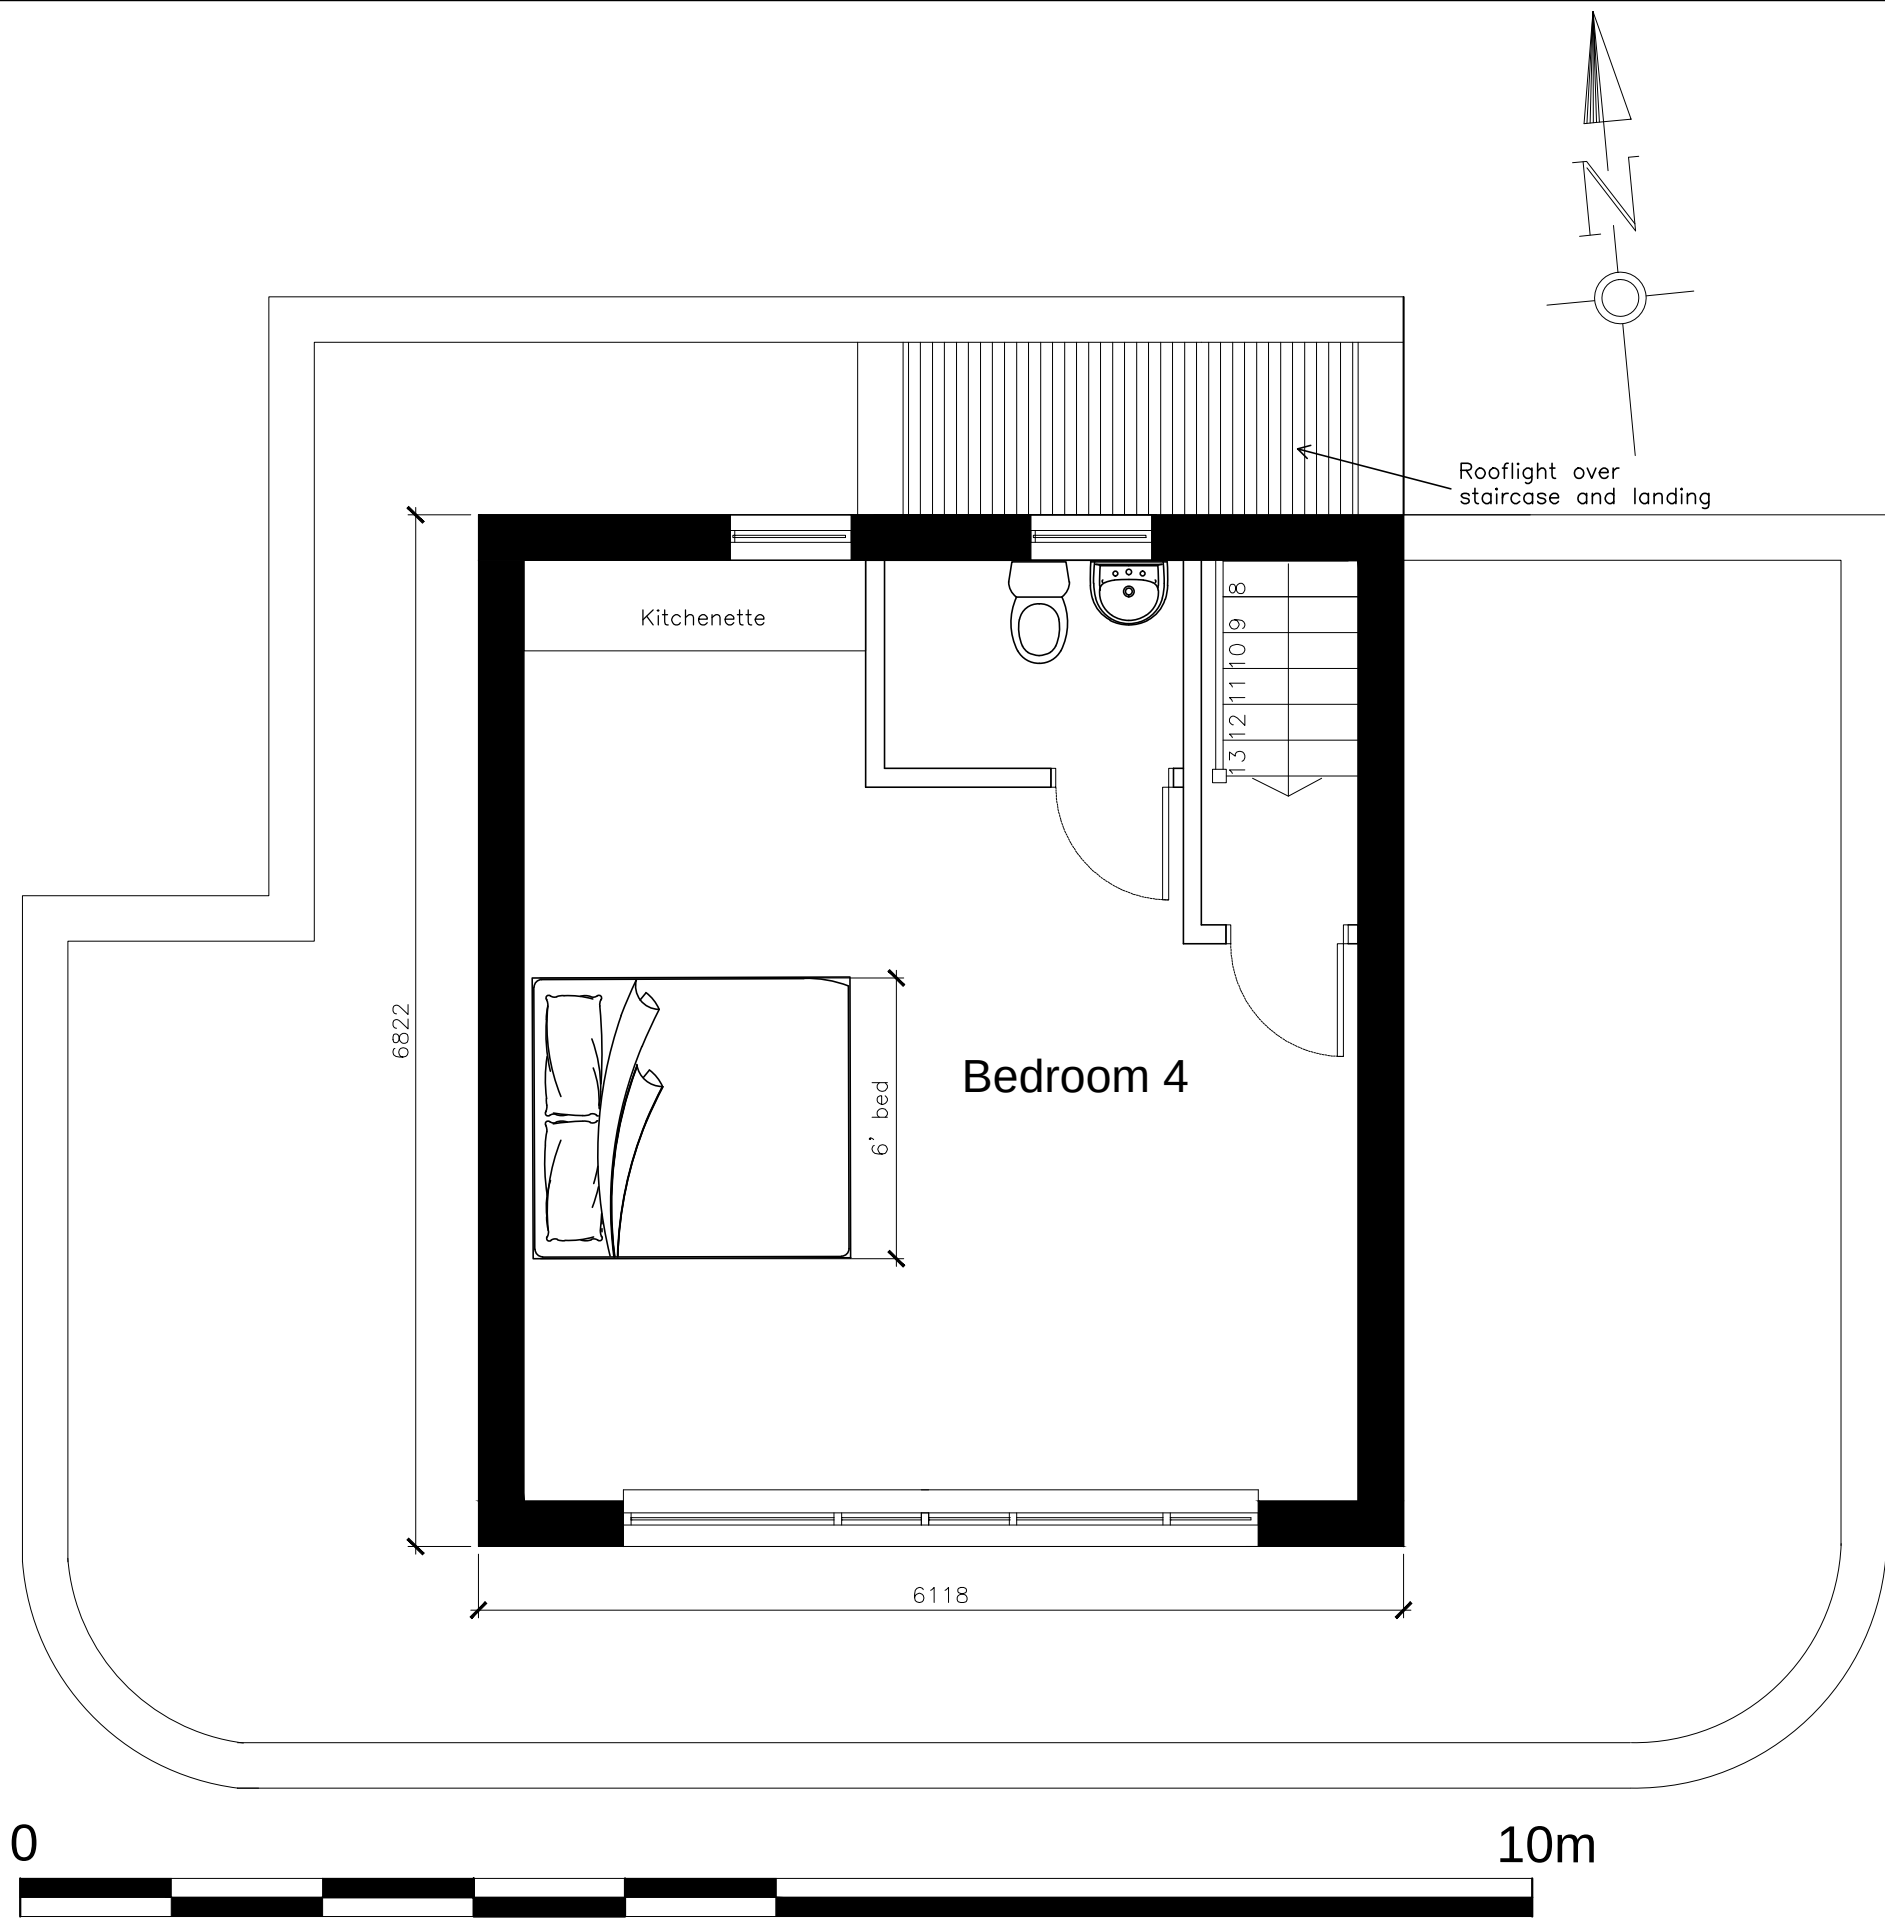

All dimensions to be verified on site. Do not scale from this drawing, except for planning purposes

Rev - b, 23rd Feb - Rooflight widened
Rev - a, 19th Feb - Drawing re-numbered



Falcon Homes (Sussex) Ltd.
8 York Road,
Bognor Regis
PO21 1LW
www.falconhomes.co.uk

CLIENT
Mr & Mrs. J. Reynolds

PROJECT
58 Southdean Drive,
Middleton-on-Sea
PO22 7TB

TITLE
SECOND FLOOR PLAN - PROPOSED

DRAWN - K.M.Sloane BSc. MRICS

SCALE - 1:50 at A3

DWG. NO. 58/012

REVISION - b

PROPOSED SECOND FLOOR PLAN