


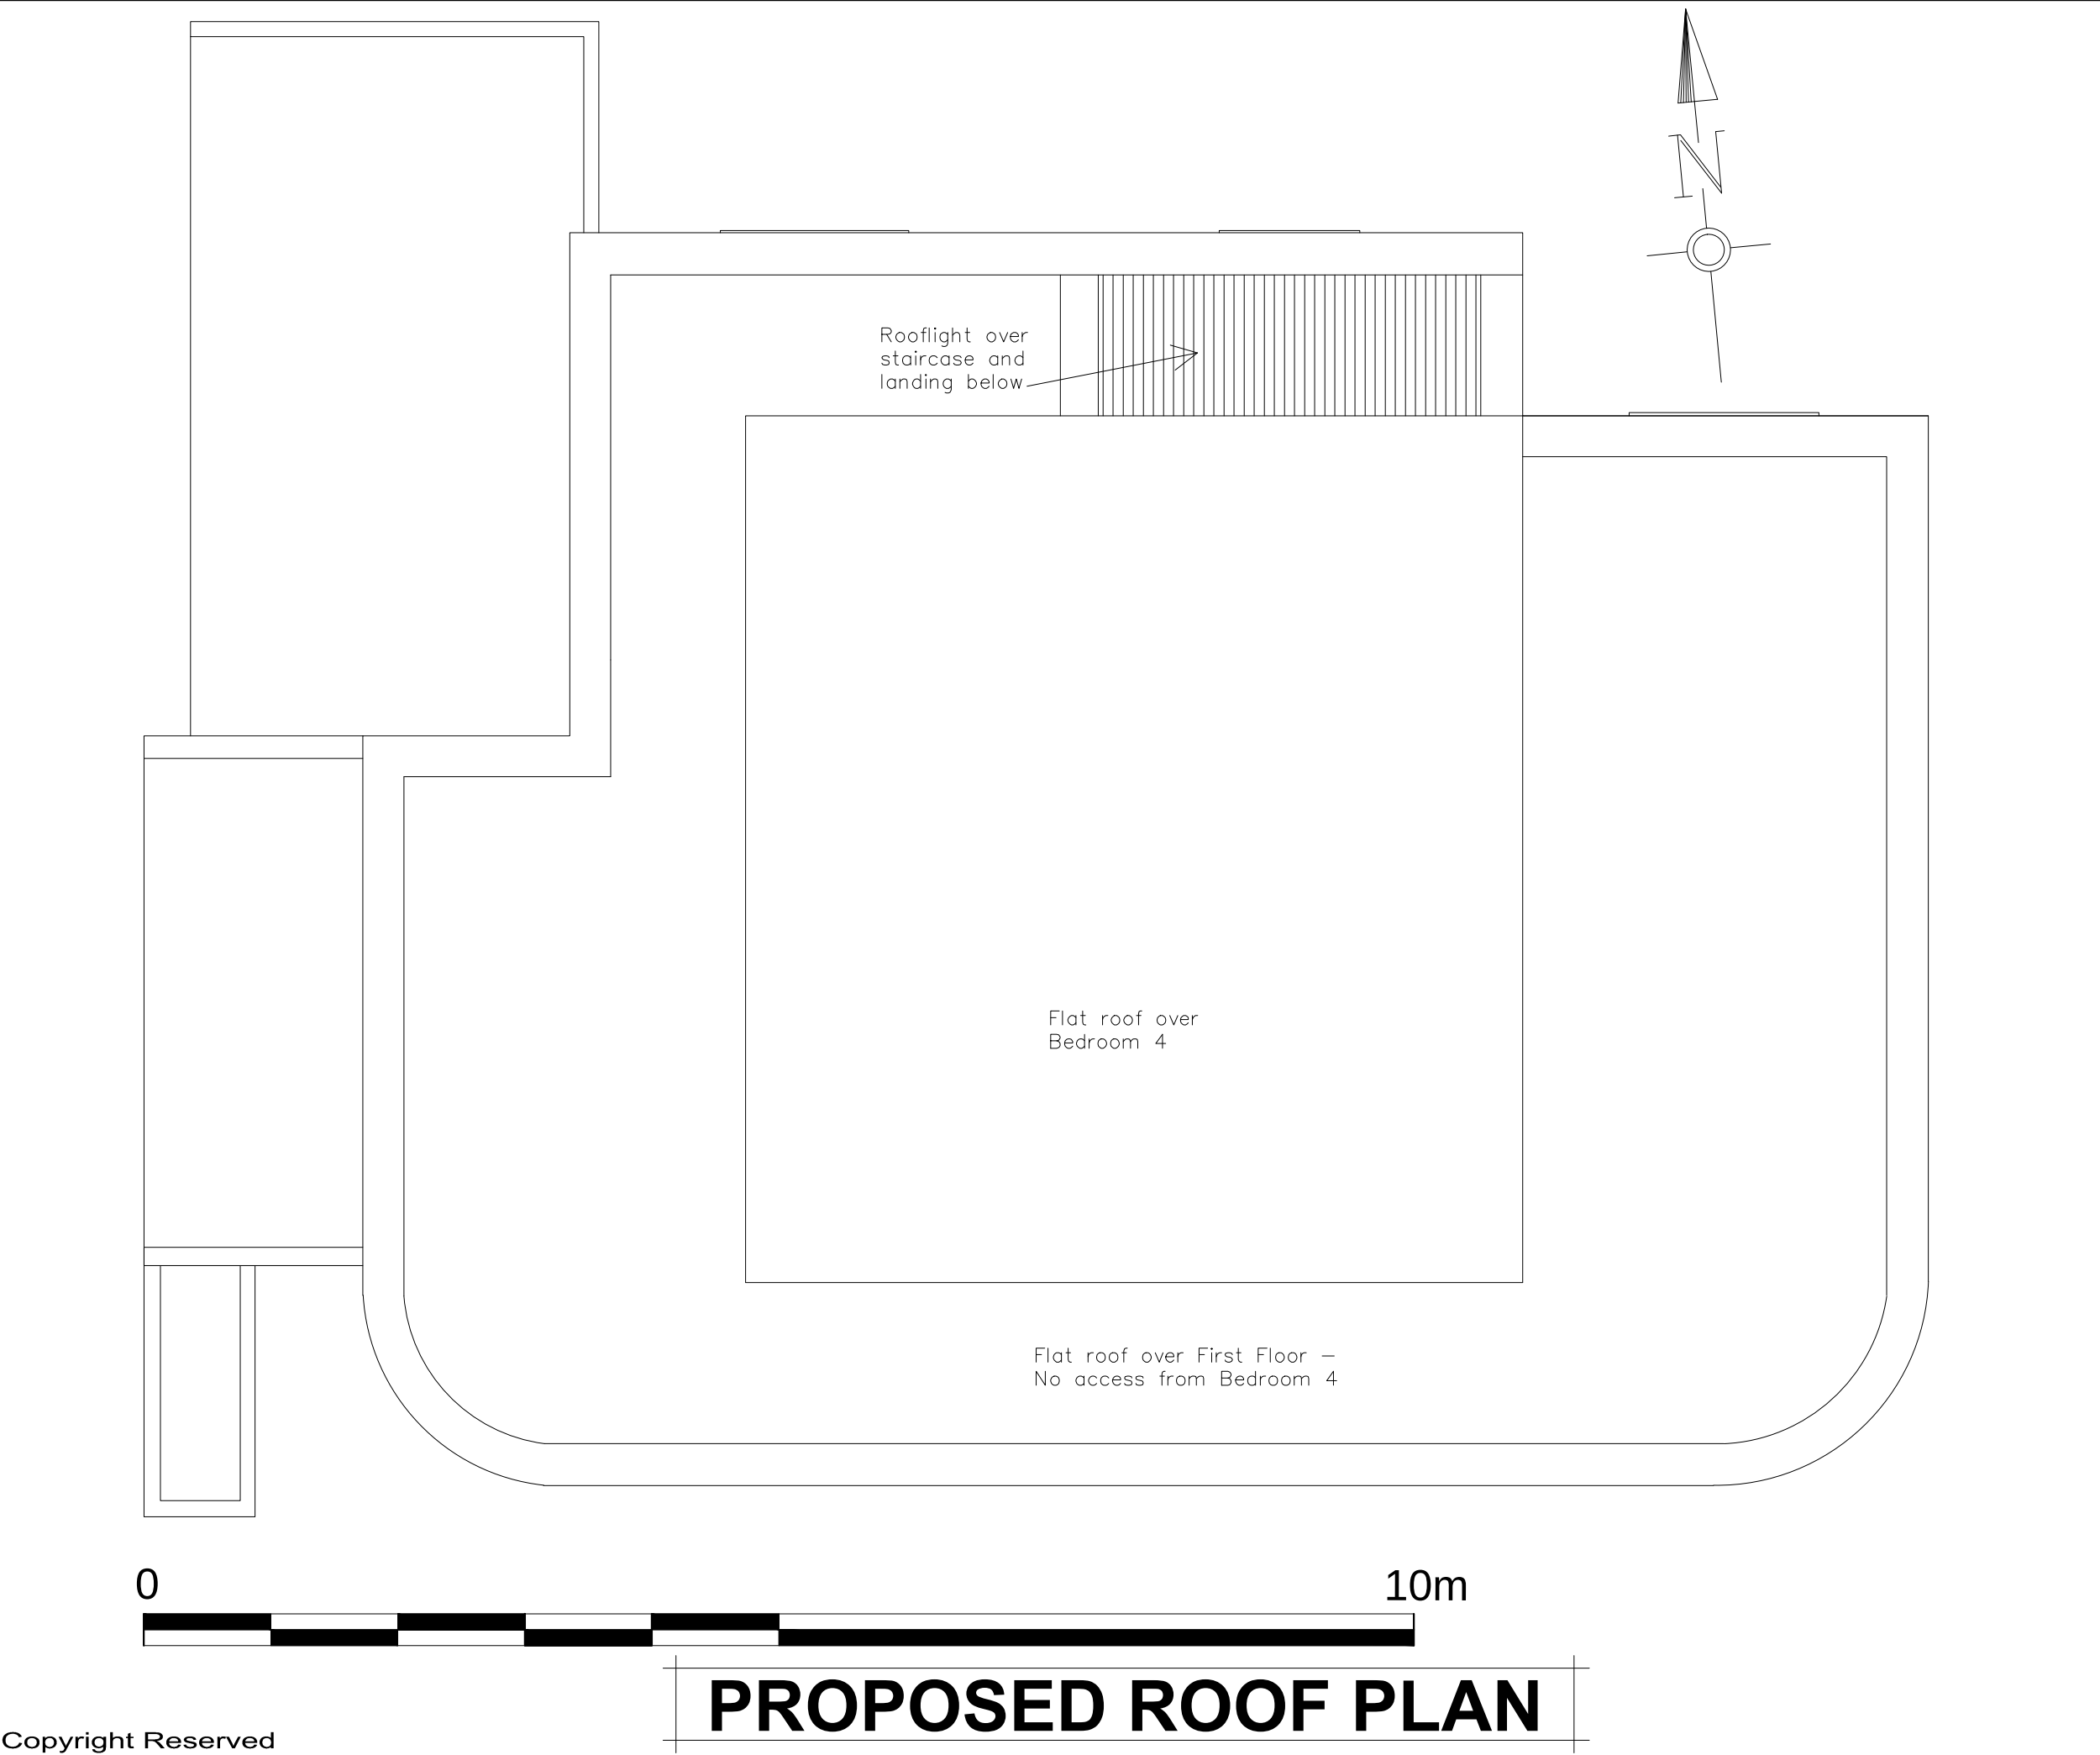

All dimensions to be verified on site. Do not scale from this drawing, except for planning purposes	
Rev a - 23rd Feb - Rooflight widened	
Falcon Falcon Homes (Sussex) Ltd. 8 York Road, Bognor Regis PO21 1LW www.falconhomes.co.uk	
CLIENT	Mr & Mrs. J. Reynolds
PROJECT	58 Southdean Drive, Middleton-on-Sea PO22 7TB
TITLE	ROOF PLAN - PROPOSED
DRAWN - K.M.Sloane BSc. MRICS	
SCALE - 1:50 at A3	
DWG. NO. 58/013	
REVISION - a	