


All dimensions to be verified on site. Do not scale from this drawing, except for planning purposes

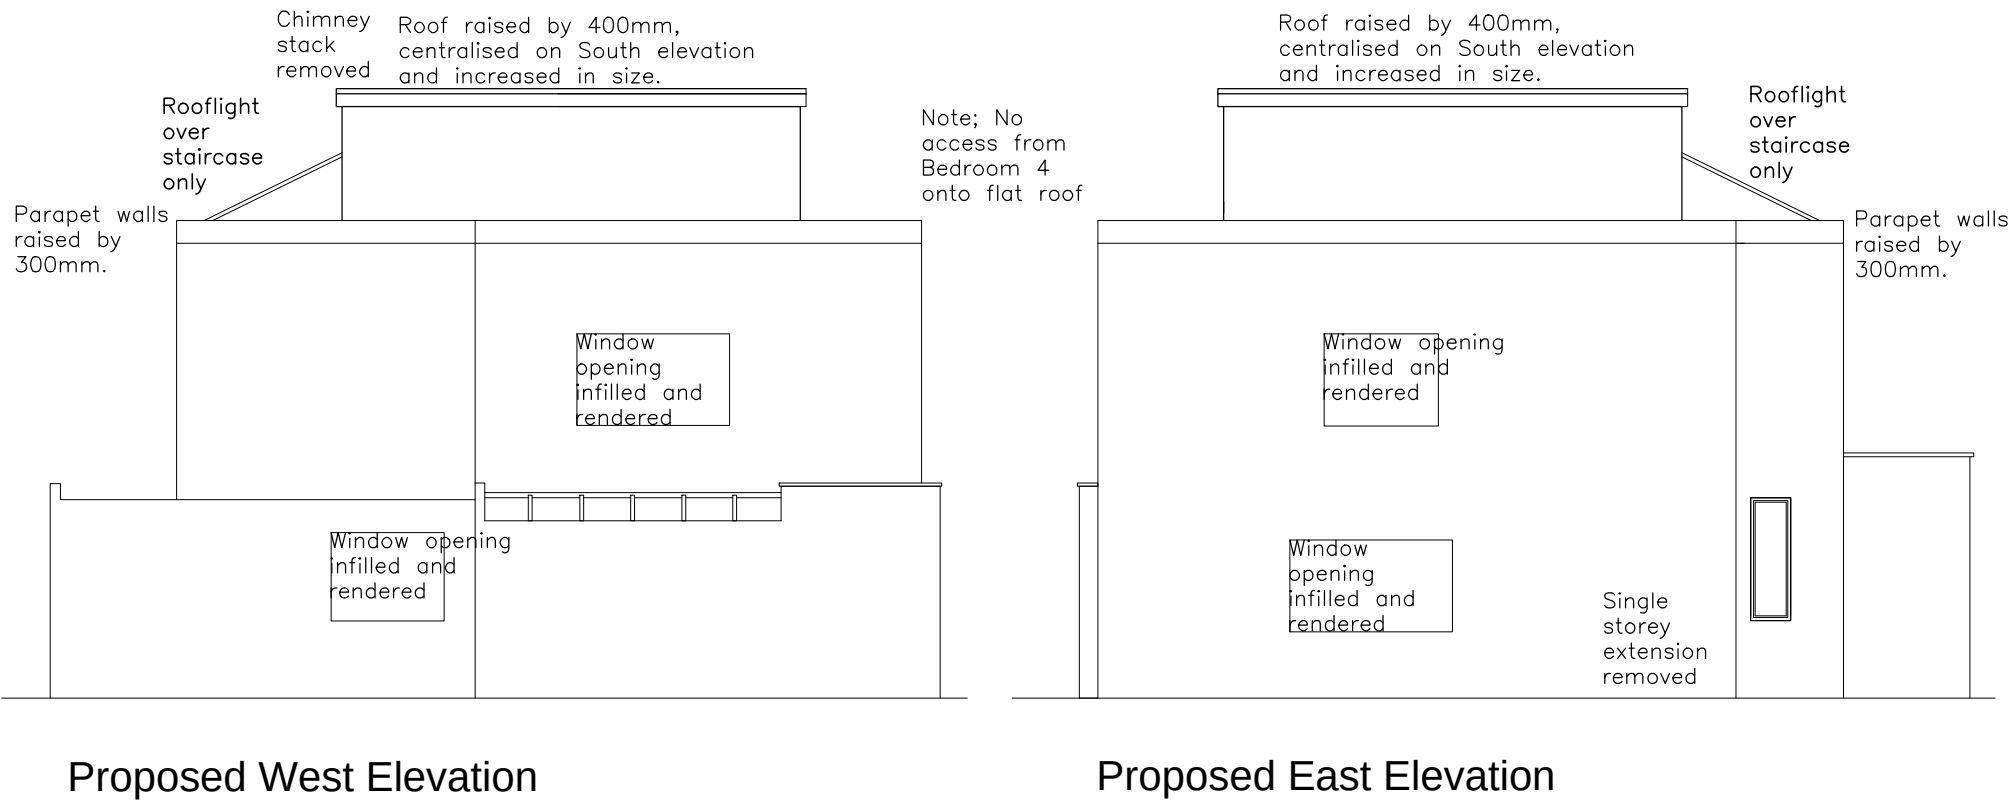

Rev c - 23rd Feb '15 - Rooflight widened and made shallower

Rev b - 19th Feb '15 - Parapet raised 300mm. Drawing re-numbered

Rev a - 16th Feb '15 - Rooflight added, parapet returned to original height, fenestration of South windows amended



Falcon Homes (Sussex) Ltd.
8 York Road,
Bognor Regis
PO21 1LW
www.falconhomes.co.uk

CLIENT
Mr J. Reynolds

PROJECT
58 Southdean Drive,
Middleton-on-Sea
PO22 7TB

TITLE
PROPOSED WEST AND EAST ELEVATIONS

DRAWN- K.M.Sloane BSc. MRICS

SCALE - 1:100 at A3

DWG. NO. 58/015

REVISION - c

PROPOSED WEST AND EAST ELEVATIONS