


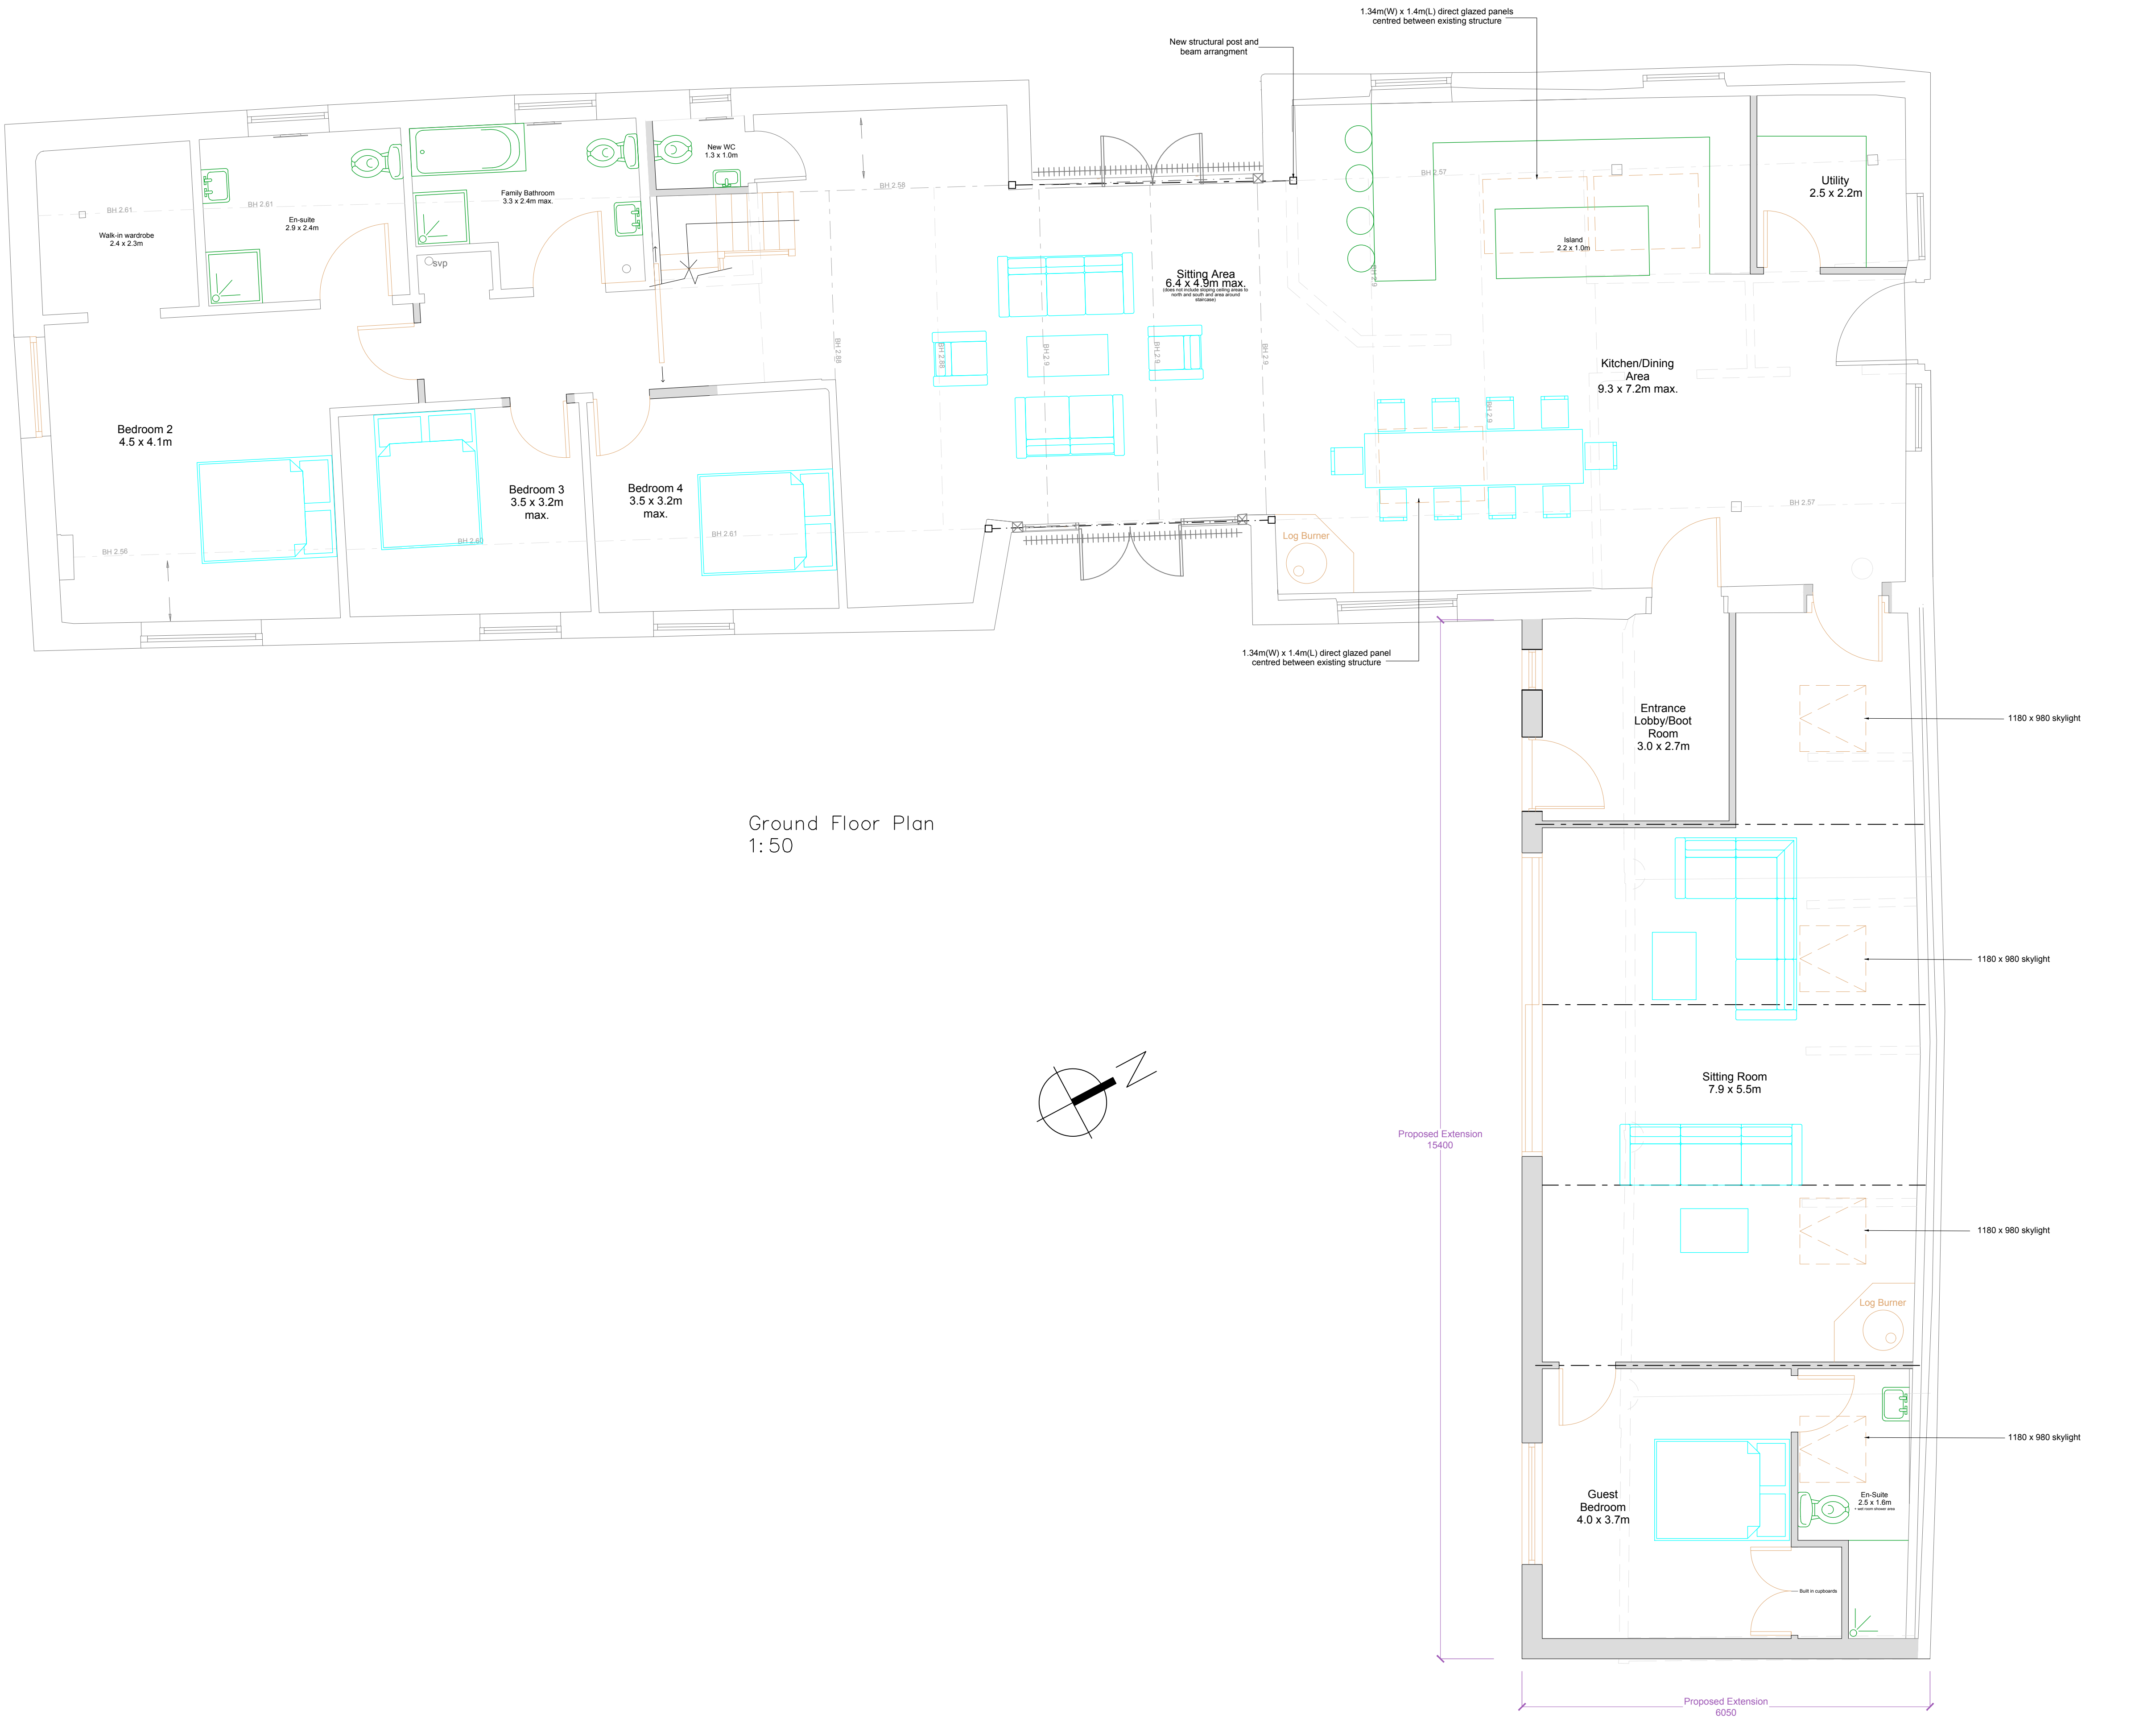

Ground Floor Plan
1:50

Notes:

General

Grey hatching depicts new walls

Faint grey dashed lines depict demolished walls

Grey chain lines depict centre line of existing beam positions

Black chain lines depict centre line of proposed beam positions

Revisions:

A General update
B Additional Log Burner shown, Entrance Lobby doors revised, Skylights to kitchen/dining omitted. 21/3/22 ALP

This drawing is the property of Fuller Associates and is not to be copied reproduced, retained or disclosed to any unauthorised person either wholly or in part without prior consent. Do not scale from this drawing except for Planning purposes. Use all figured dimensions only. All figured dimensions to be checked on site prior to construction. All discrepancies, errors and omissions to be reported to Fuller Associates prior to construction. Layout and dimensions existing building to be checked on site.

Chartered Surveyors • Architectural Design

FULLER
ASSOCIATES

10-11 The Parade, Willowhayne Crescent,
East Preston, West Sussex BN16 1NS

tel: 01903 774754

email: architectural@fuller-associates.co.uk
www.fuller-associates.co.uk

Job Title

Ancton Barn, Ancton

Client

Mr J Baderman

Drawing Name

Ground Floor Plan -
Proposed

Drawing Status

Planning

Drawn by

ALP

Date Dec 20

Checked by

DF

Date Dec 20

Drawing Scale

1:50 at A1

Drawing No

203109/ 04

Status

Revision

B