

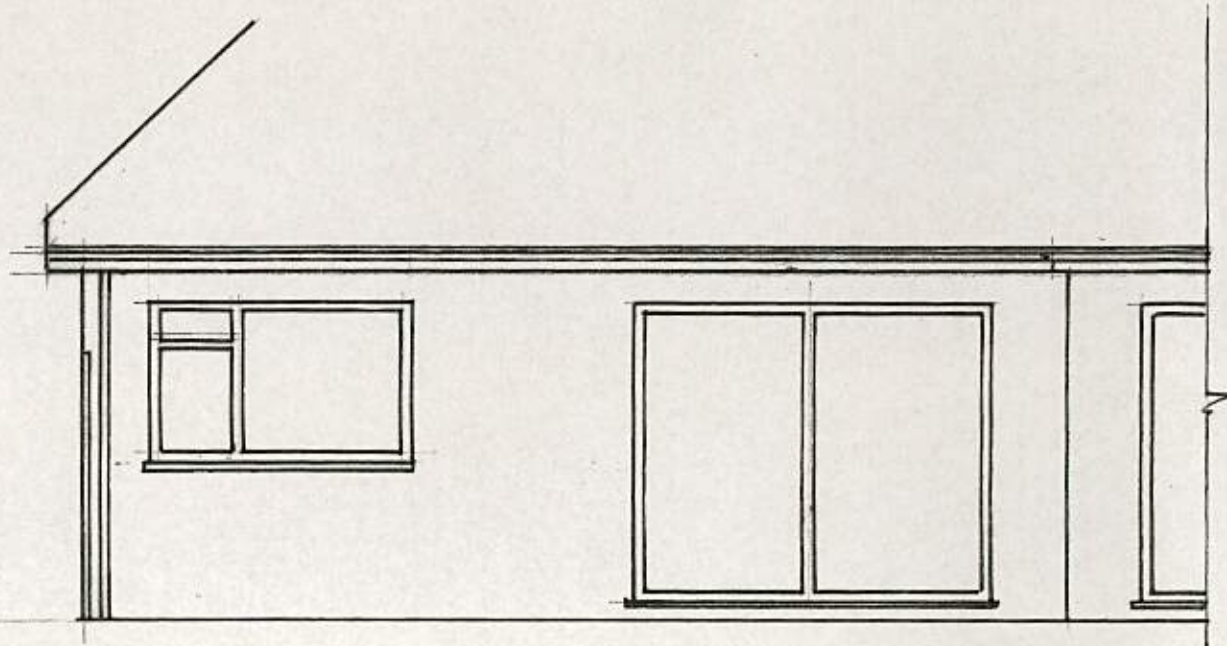
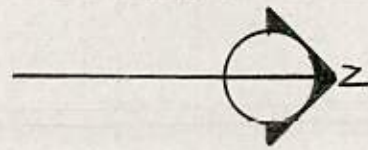


SCALE 1:50.

 


B EXISTING REAR ELEVATION
1:50

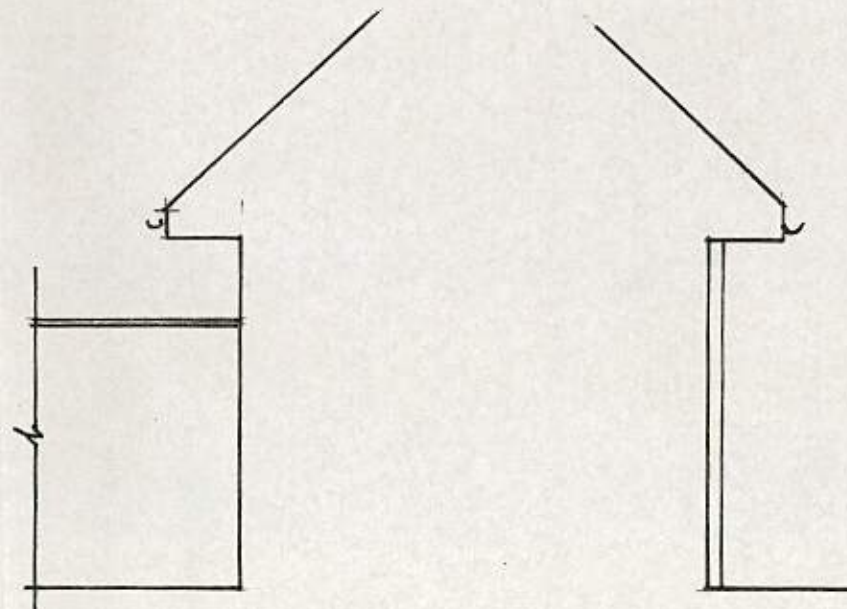


C EXISTING SIDE ELEVATION
1:50

D EXISTING SIDE ELEVATION
1:50

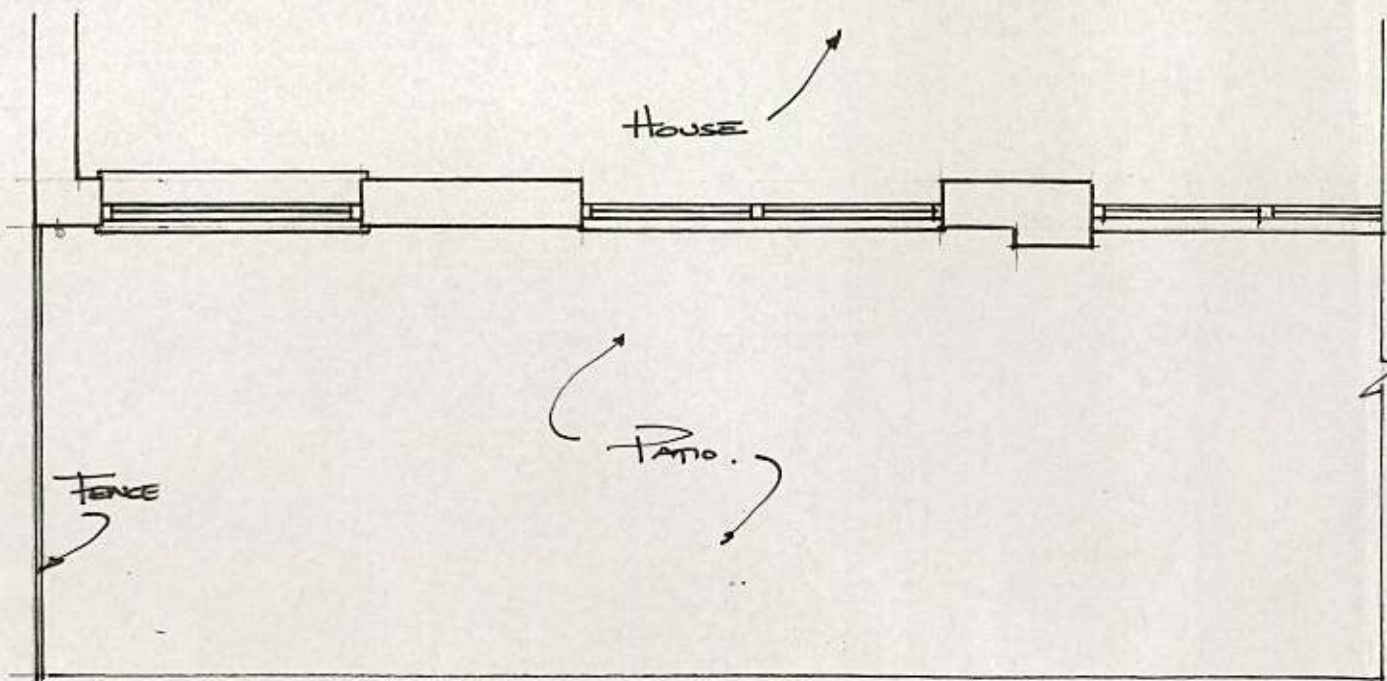

A EXISTING PLAN
1:50

THE LAYNE

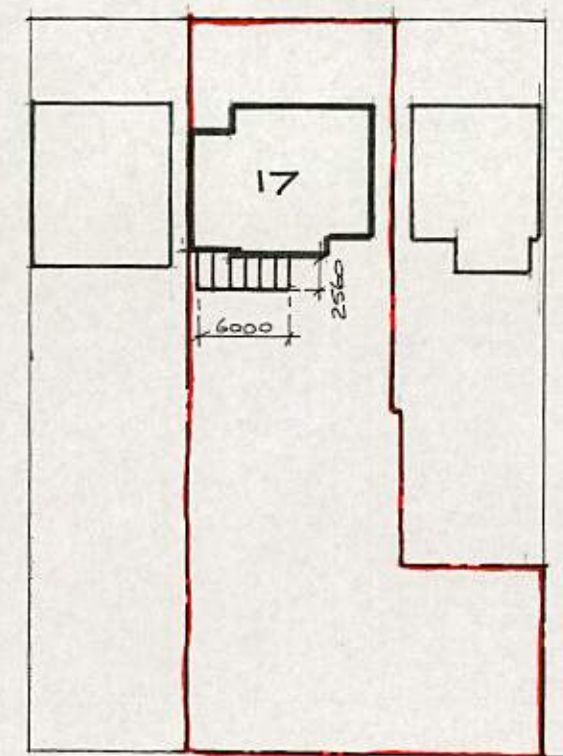

E BLOCK / ROOF PLAN
1:500

SCALE 1:500.



MR AND MRS GORRINGE
17 LAYNE, BOGNOR REGIS,
WEST SUSSEX, PO22 6JL.

EXISTING PLAN AND
ELEVATIONS, BLOCK
PLAN / ROOF PLAN

DRAWING NO: P/001

SCALE 1:50 / 1:500

MARCH 2014