

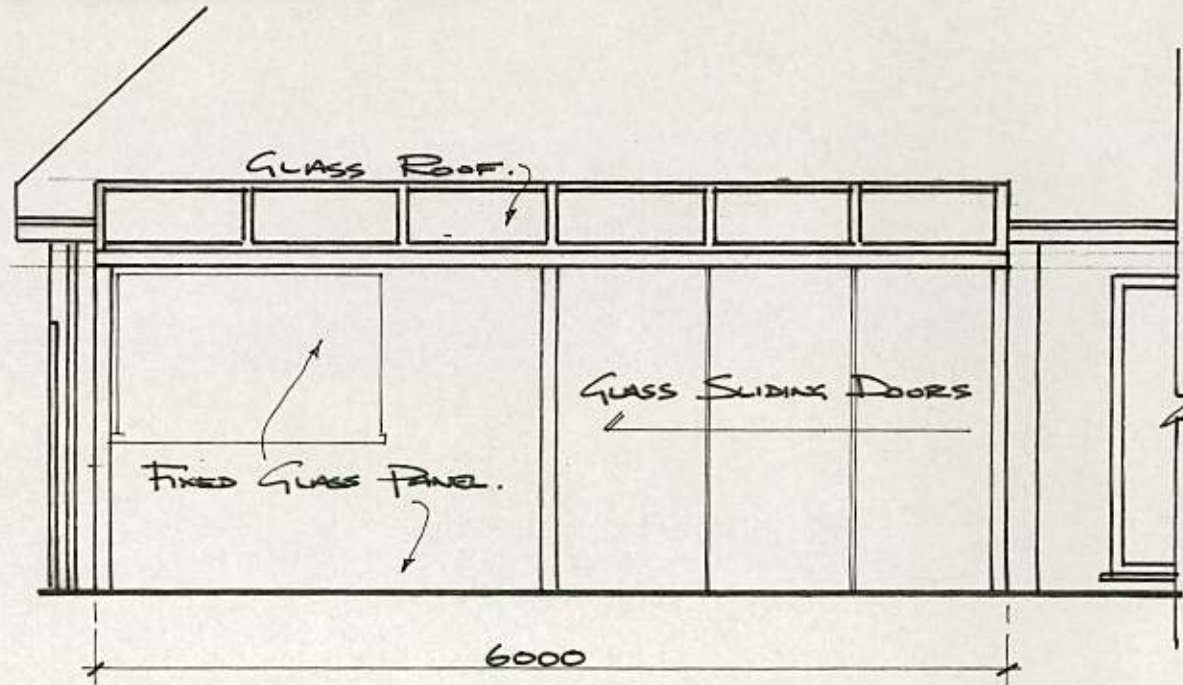
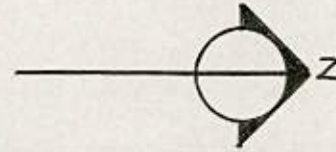



SCALE 1:50.

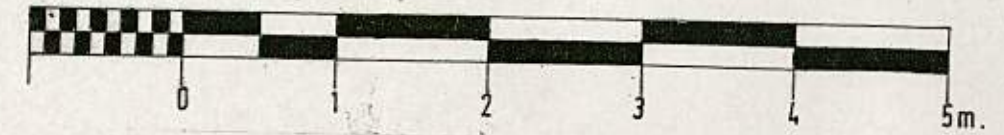


B PROPOSED REAR ELEVATION
1:50

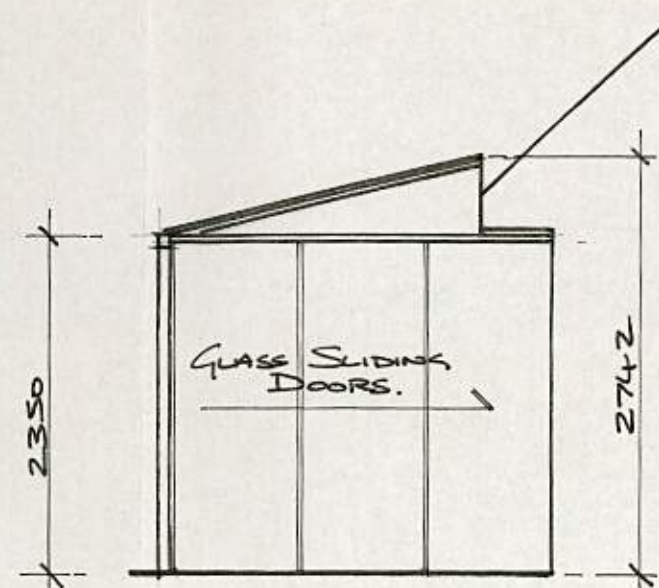


C PROPOSED SIDE ELEVATION
1:50

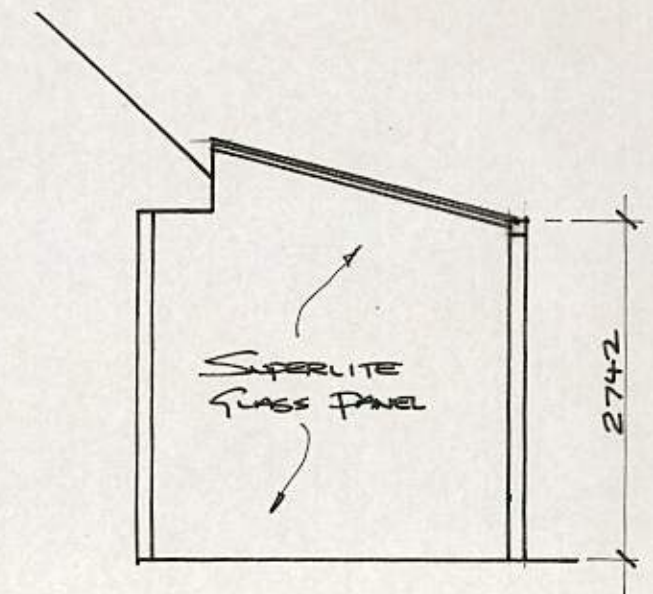

D PROPOSED SIDE ELEVATION
1:50

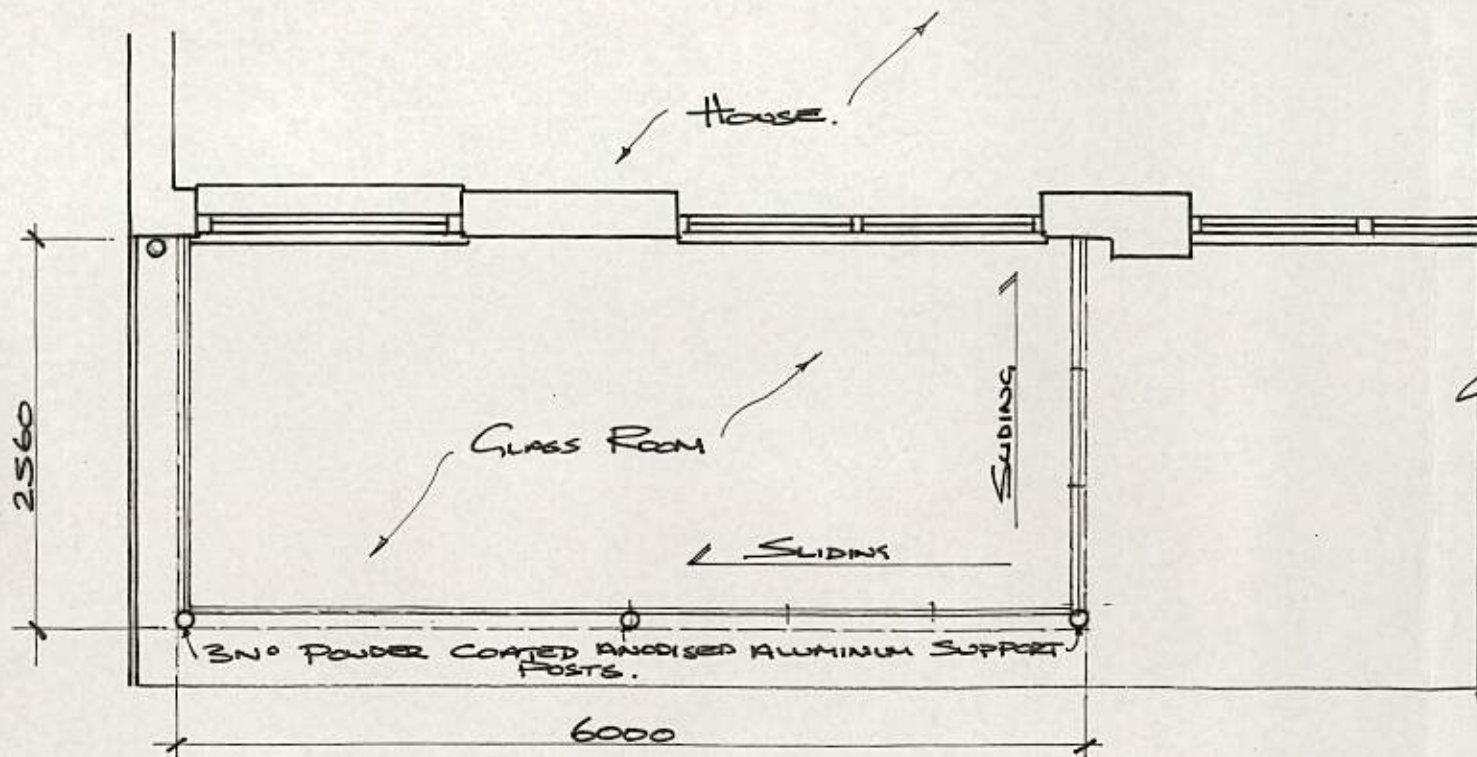

A PROPOSED PLAN
1:50 (ALL LEVELS TO REMAIN THE SAME)

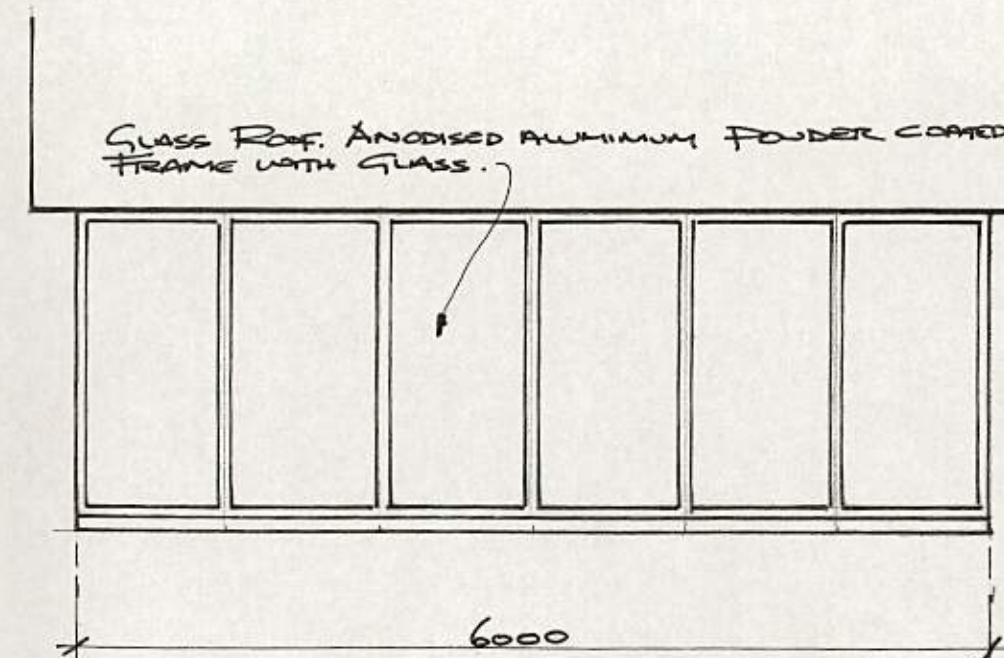

E PROPOSED ROOF PLAN
1:50

MR AND MRS GORRINGE
17 LAYNE, BOGNOR REGIS,
WEST SUSSEX, PO22 6JL.

PROPOSED PLAN,
ELEVATIONS,
ROOF PLAN

DRAWING NO: P/002

SCALE 1:50

MARCH 2014