


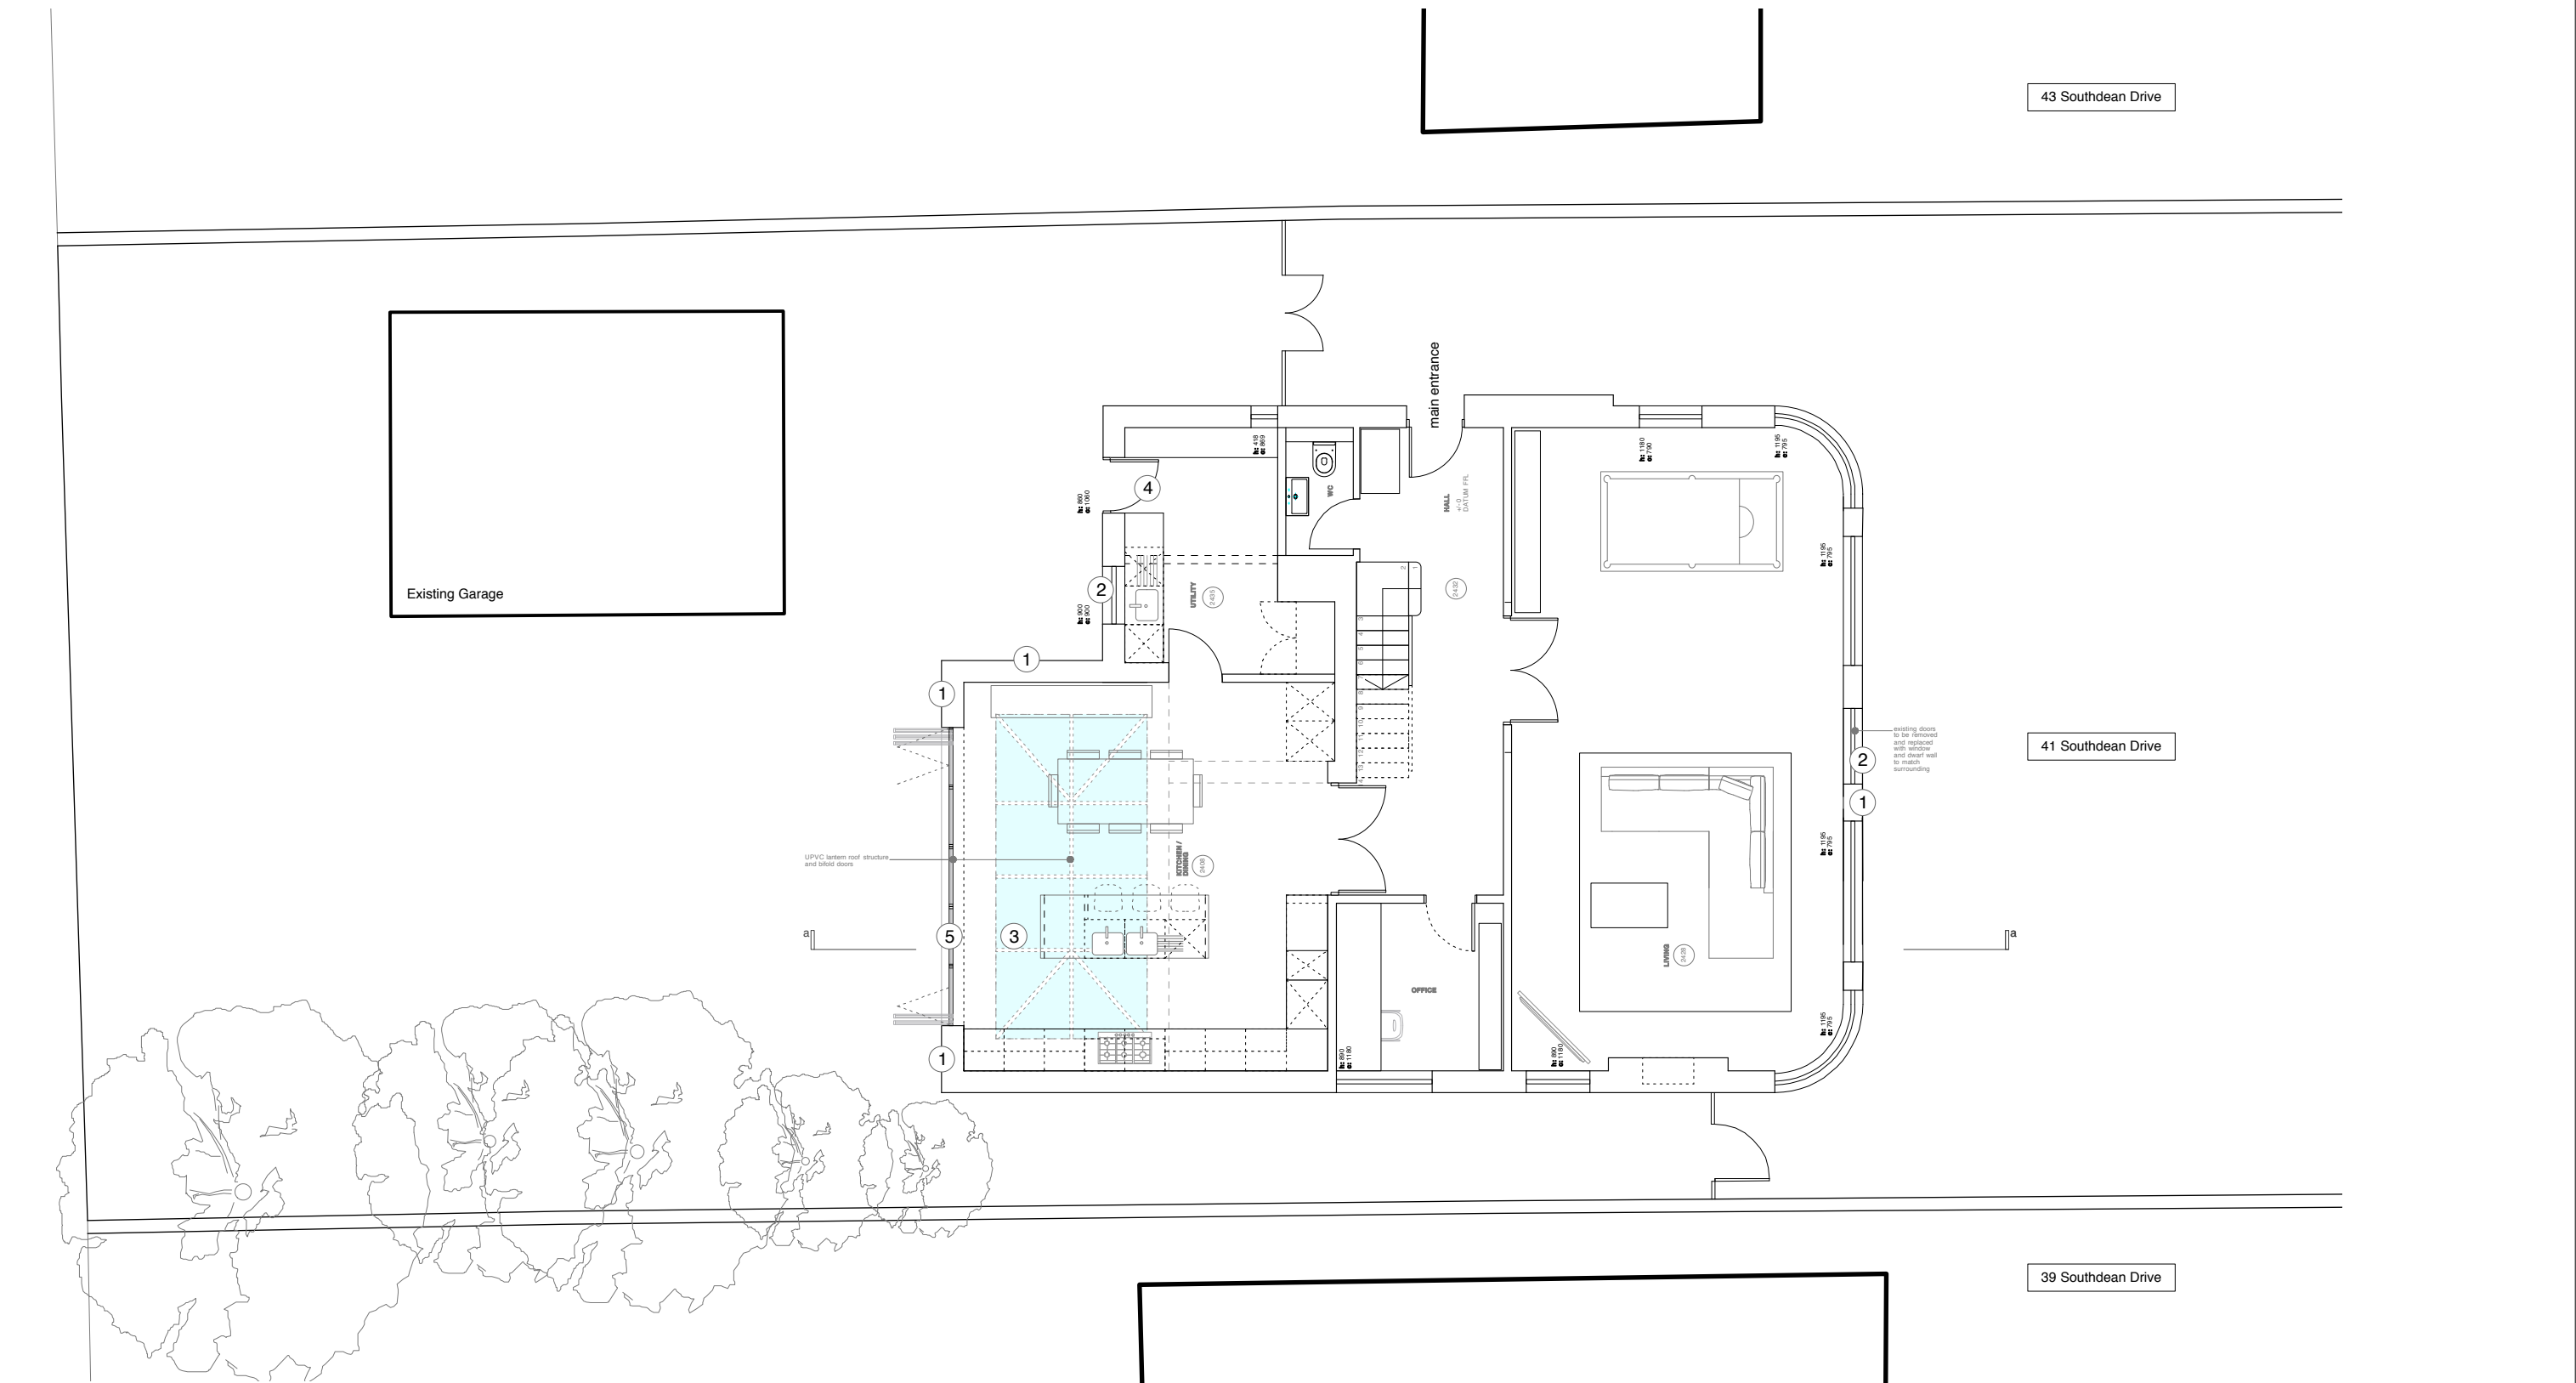

- KEY**
- ① Rendered masonry to match existing
 - ② UPVC framed windows to match existing
 - ③ UPVC framed roof lantern light
 - ④ UPVC framed doors to match existing
 - ⑤ Aluminium framed bifold doors



General notes
Do not scale from this drawing

No.	Date	Revision
-	-	-

PLANNING APPLICATION

Issue: 15.03.11


For reference purposes only
Do not scale from these drawings
clarke:desai will be notified of any discrepancies in writing
© clarke:desai Ltd 2010

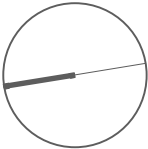 

Project	Beachcroft, 41 Southdean Drive, Middleton-on-sea PO22 7TB	Scale	1:100	Date	15.03.11	checked	
Drawing	Proposed Ground Floor Plan	t: 020 7404 6757 f: 020 7242 3915 e: home@clarkedesai.com					clarke:desai
Project No.	186	Drawing No.	PRO_003	Revision No.	-		



clarke:desai

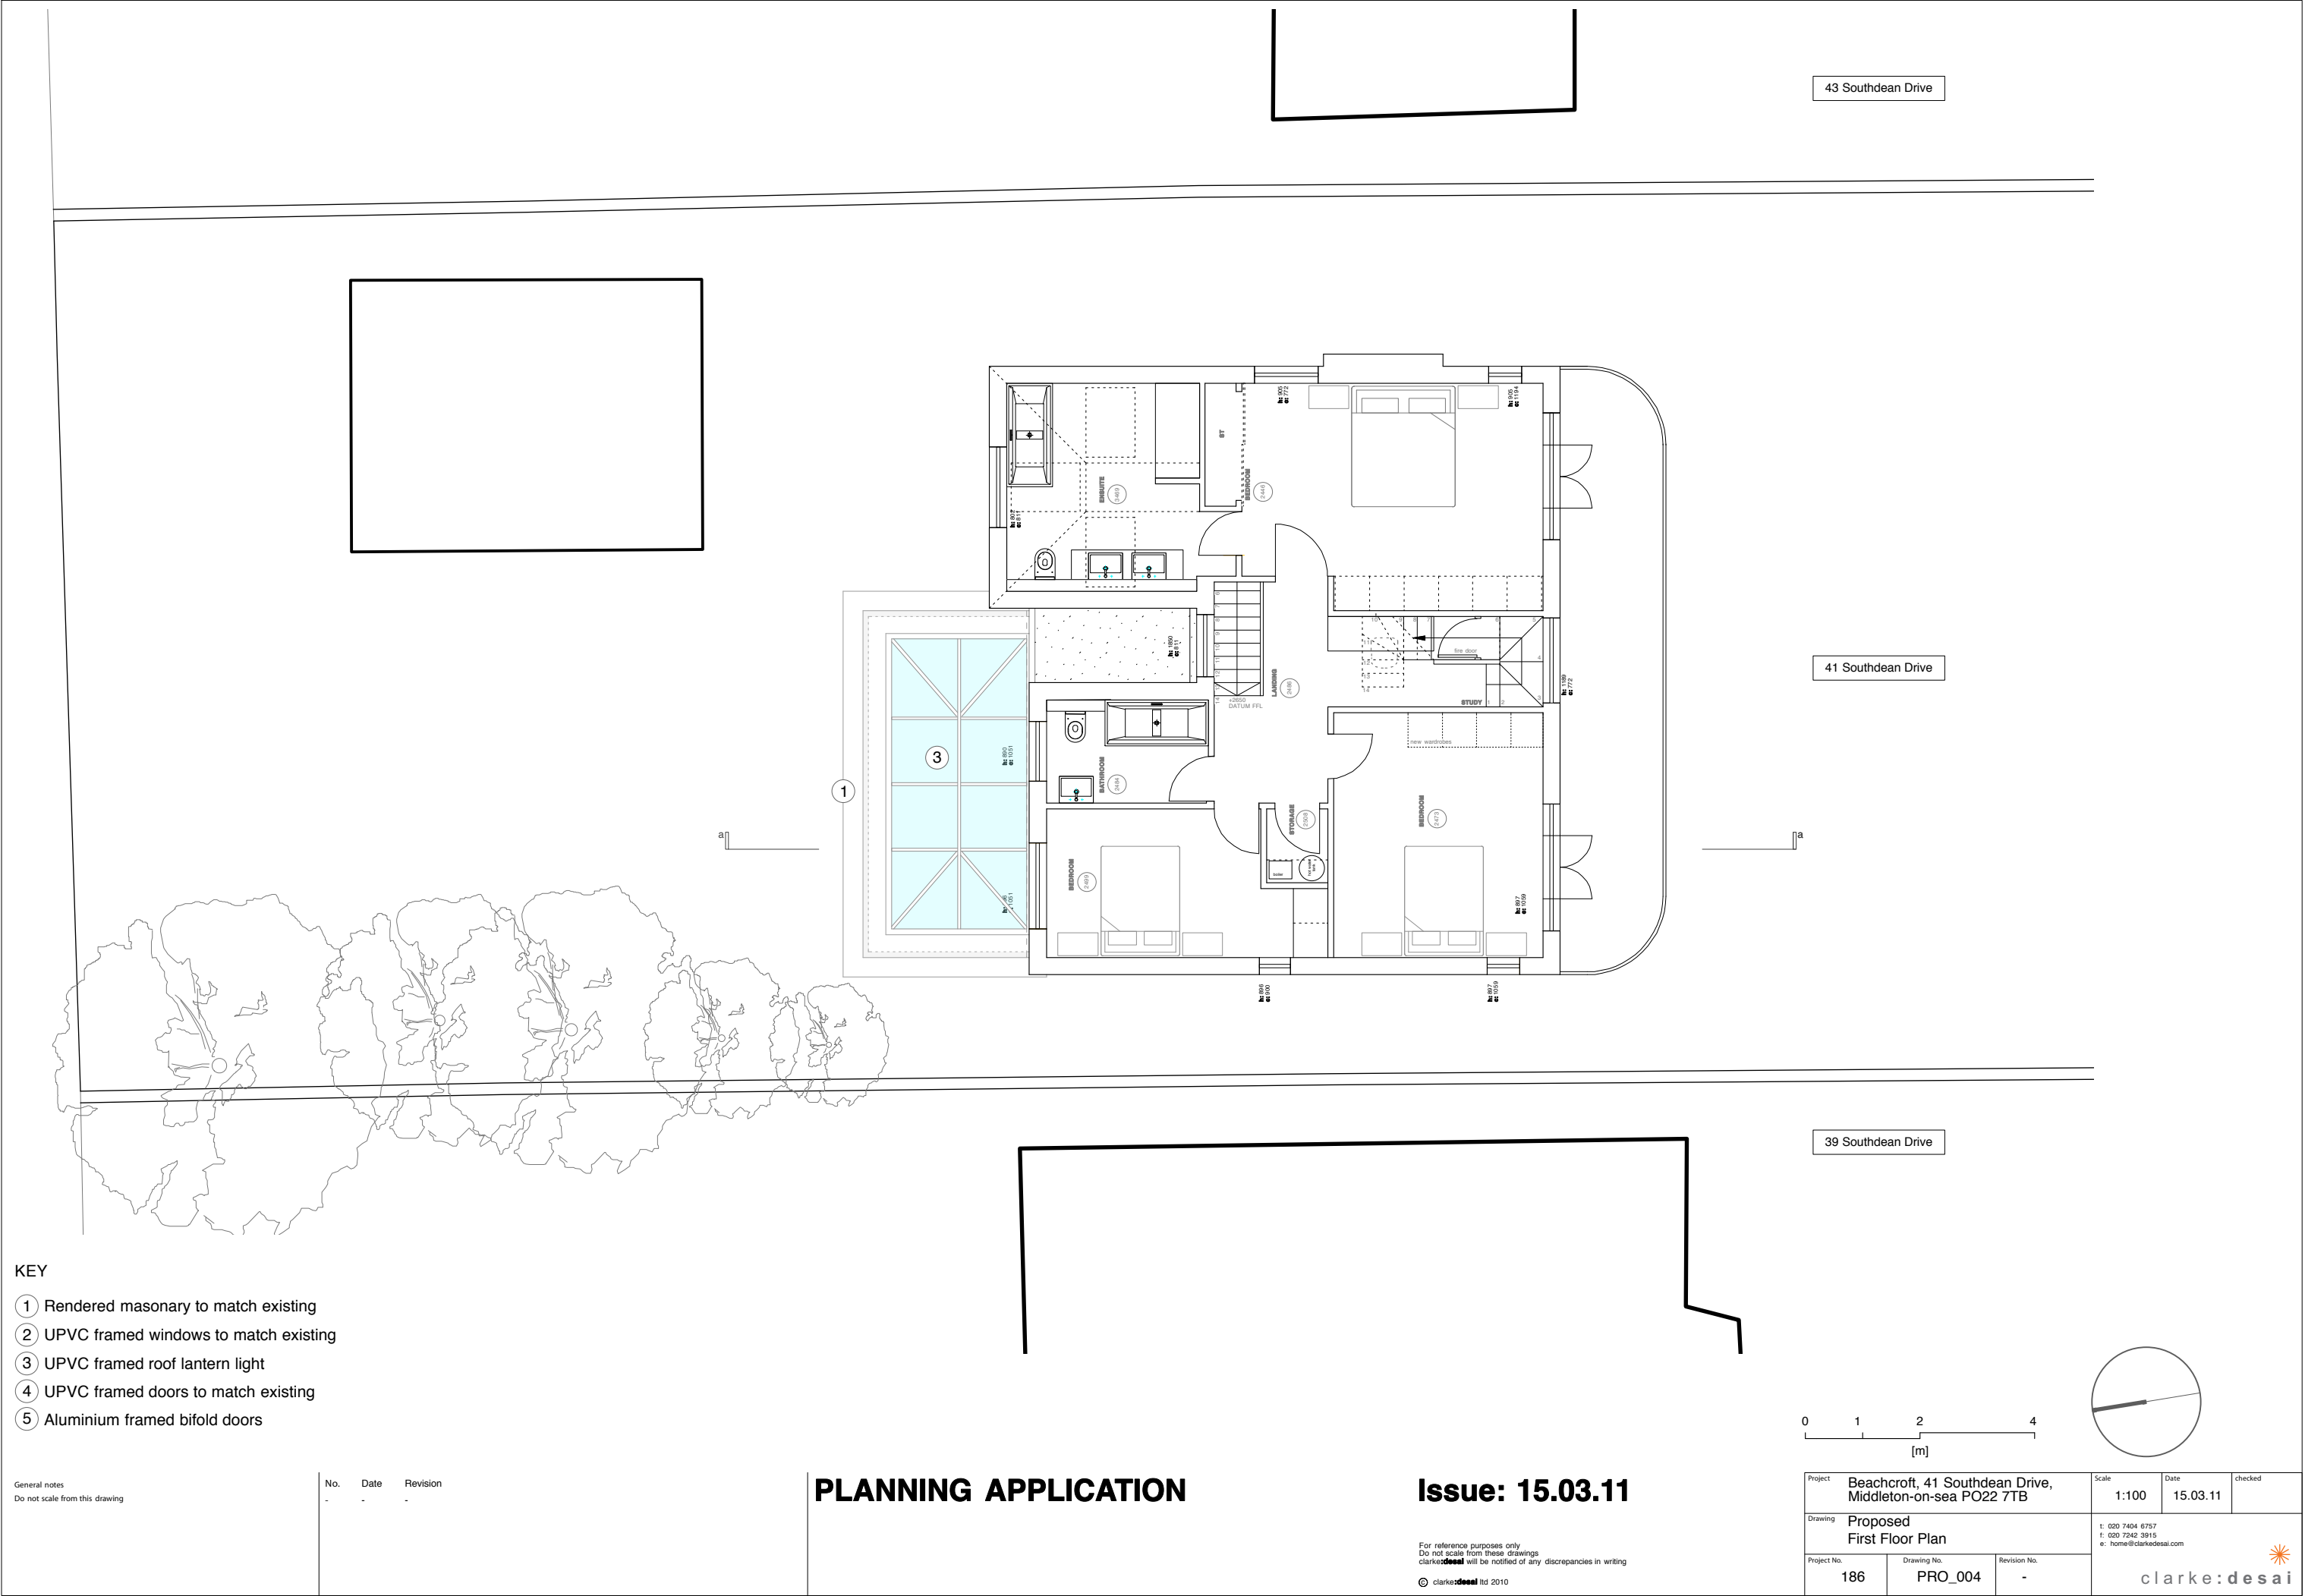



- KEY
- 1 Rendered masonry to match existing
 - 2 UPVC framed windows to match existing
 - 3 UPVC framed roof lantern light
 - 4 UPVC framed doors to match existing
 - 5 Aluminium framed bifold doors

General notes	No.	Date	Revision
Do not scale from this drawing	-	-	-


PLANNING APPLICATION

Issue: 15.03.11

For reference purposes only
Do not scale from these drawings
clarke:desai will be notified of any discrepancies in writing
© clarke:desai Ltd 2010

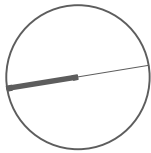 

Project	Beachcroft, 41 Southdean Drive, Middleton-on-sea PO22 7TB	Scale	1:100	Date	15.03.11	checked	
Drawing	Proposed First Floor Plan	t: 020 7404 6757 f: 020 7242 3915 e: home@clarkedesai.com					clarke:desai
Project No.	186	Drawing No.	PRO_004	Revision No.	-		

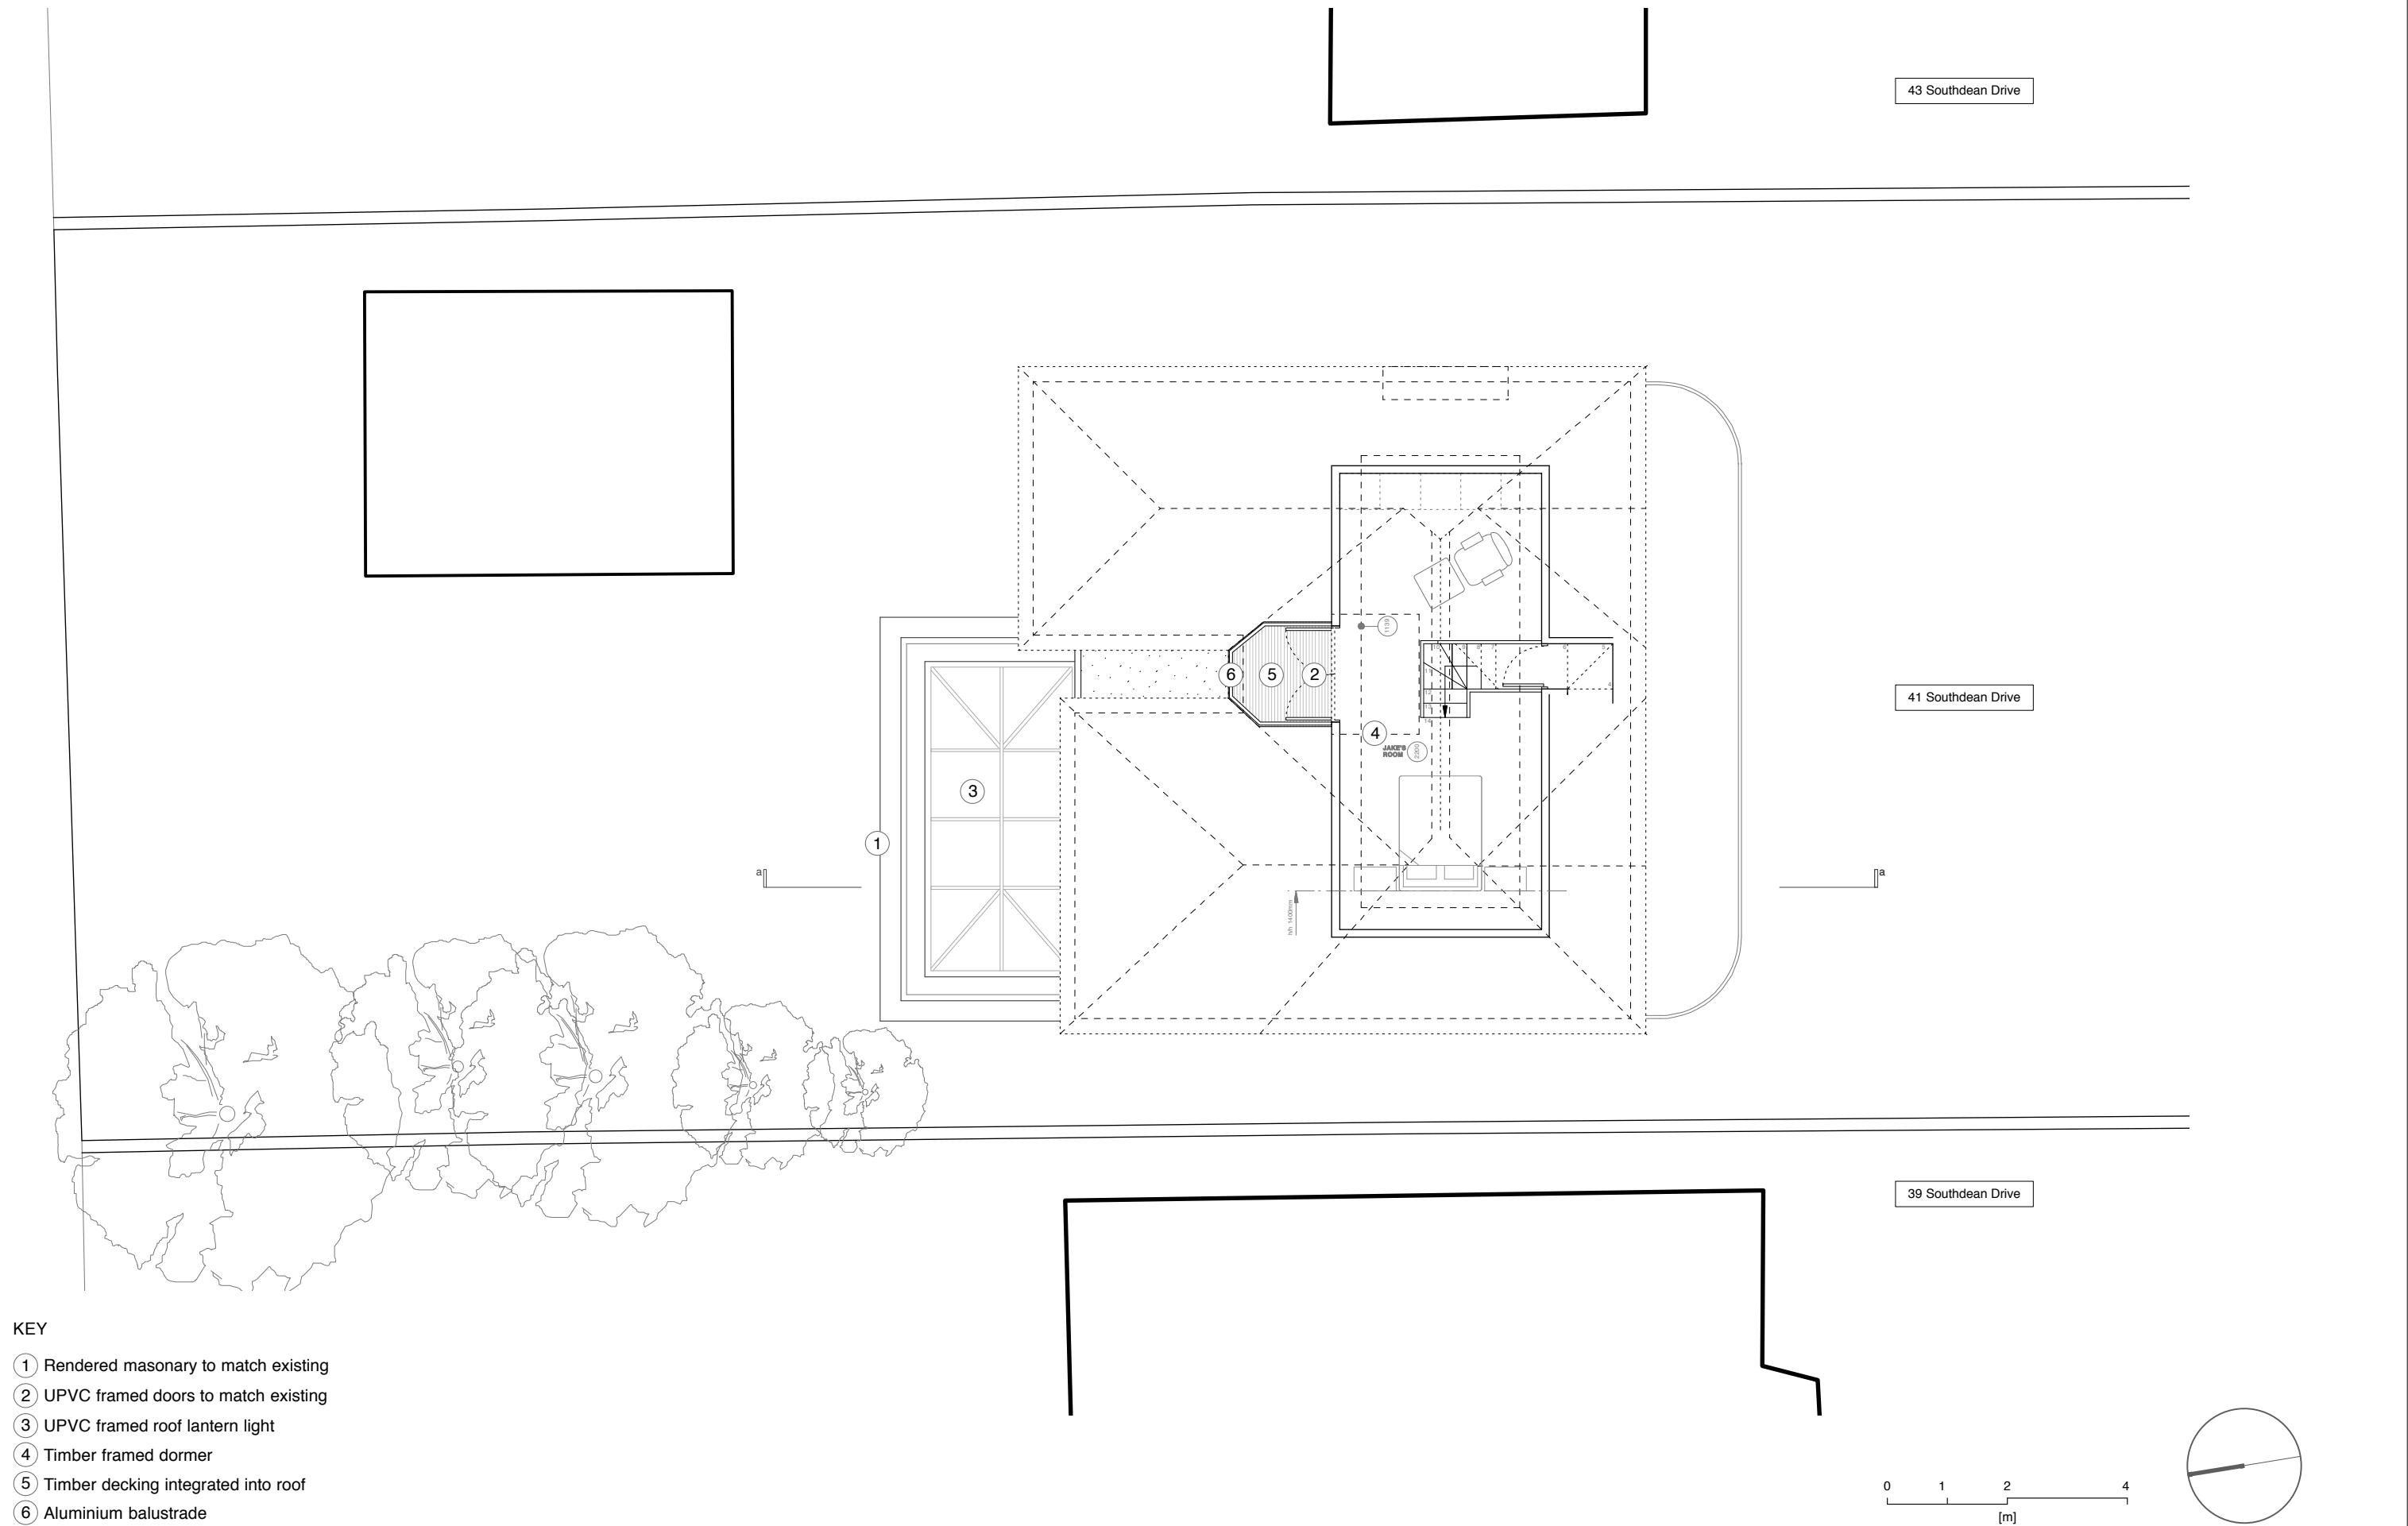

KEY

- 1 Rendered masonry to match existing
- 2 UPVC framed doors to match existing
- 3 UPVC framed roof lantern light
- 4 Timber framed dormer
- 5 Timber decking integrated into roof
- 6 Aluminium balustrade

General notes
Do not scale from this drawing


No.	Date	Revision
-	-	-

PLANNING APPLICATION

Issue: 15.03.11

For reference purposes only
Do not scale from these drawings
clarke:desai will be notified of any discrepancies in writing
© clarke:desai Ltd 2010

Project	Beachcroft, 41 Southdean Drive, Middleton-on-sea PO22 7TB	Scale	1:100	Date	15.03.11	checked	
Drawing	Proposed Loft Floor Plan	t: 020 7404 6757 f: 020 7242 3915 e: home@clarkedesai.com					
Project No.	186	Drawing No.	PRO_005	Revision No.	-	clarke:desai	

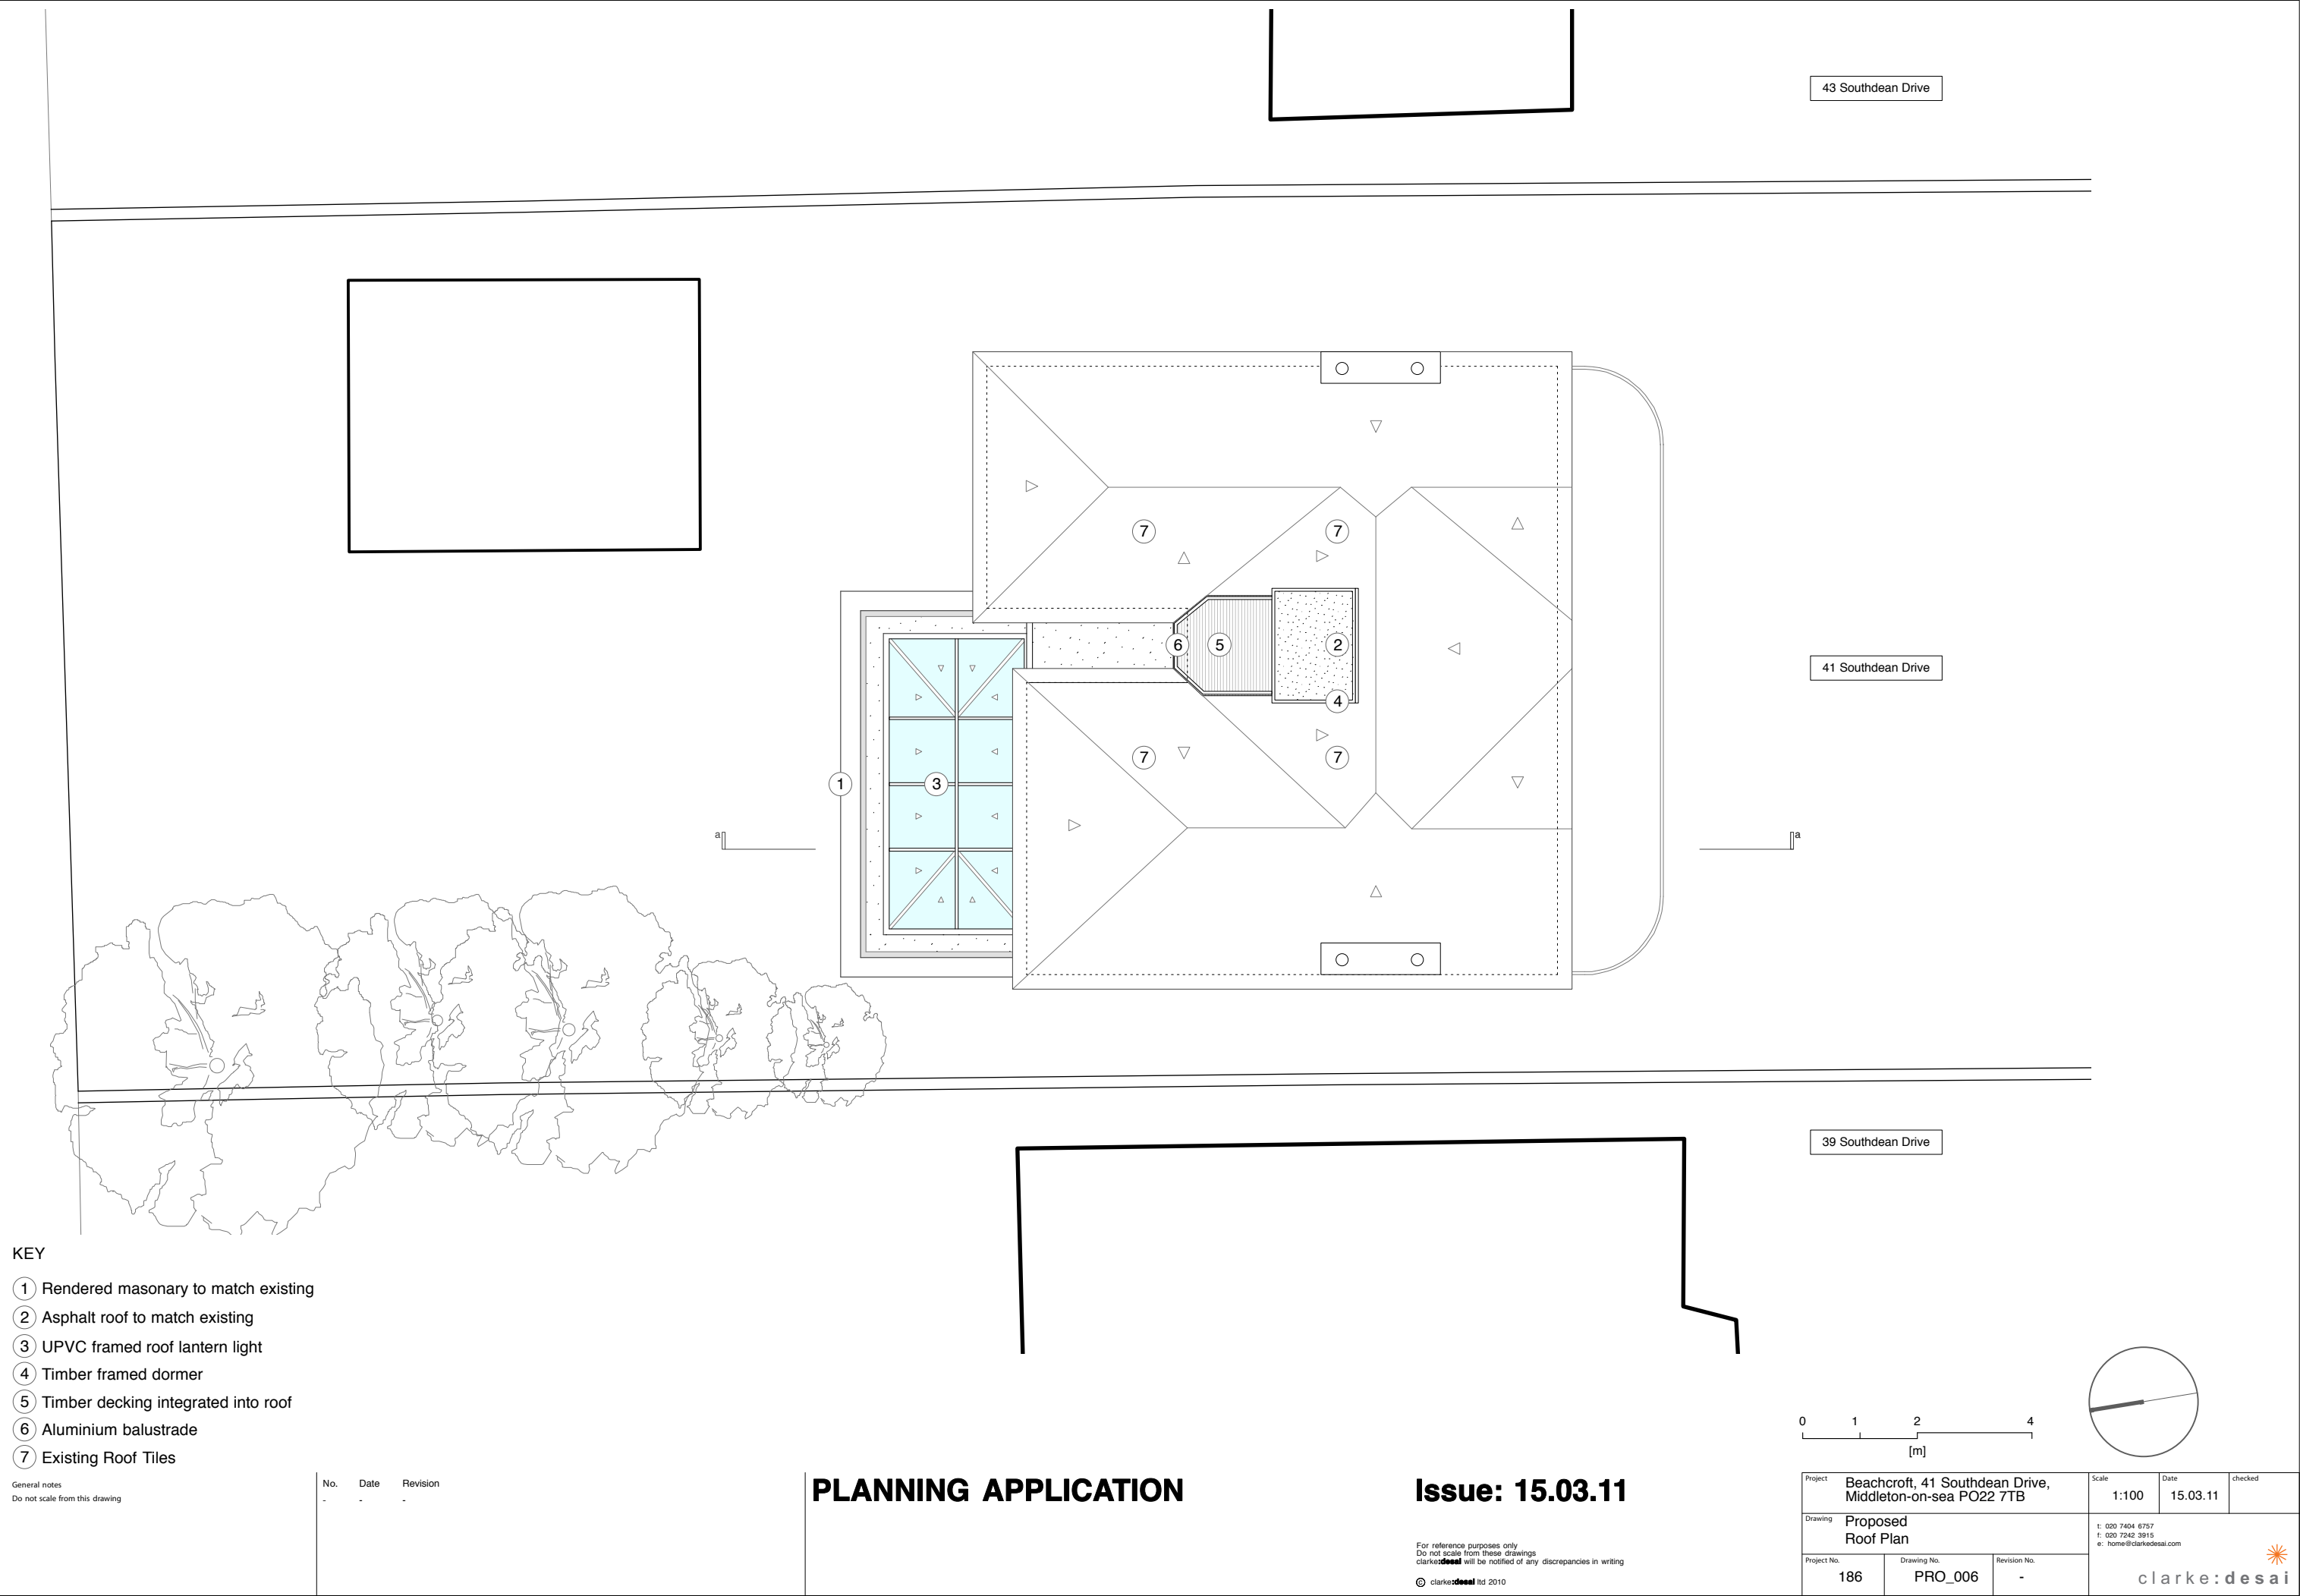

- KEY
- ① Rendered masonry to match existing
 - ② Asphalt roof to match existing
 - ③ UPVC framed roof lantern light
 - ④ Timber framed dormer
 - ⑤ Timber decking integrated into roof
 - ⑥ Aluminium balustrade
 - ⑦ Existing Roof Tiles

General notes	No.	Date	Revision
Do not scale from this drawing	-	-	-

PLANNING APPLICATION

Issue: 15.03.11

For reference purposes only
Do not scale from these drawings
clarke:desai will be notified of any discrepancies in writing
© clarke:desai Ltd 2010

0124

[m]

0124

Scale

15.03.11

Date

checked

Project

Beachcroft, 41 Southdean Drive,
Middleton-on-sea PO22 7TB

Drawing

Proposed
Roof Plan

Project No.

186

Drawing No.


PRO_006

Revision No.

-

t: 020 7404 6757
f: 020 7242 3915
e: home@clarkedesai.com

clarke:desai

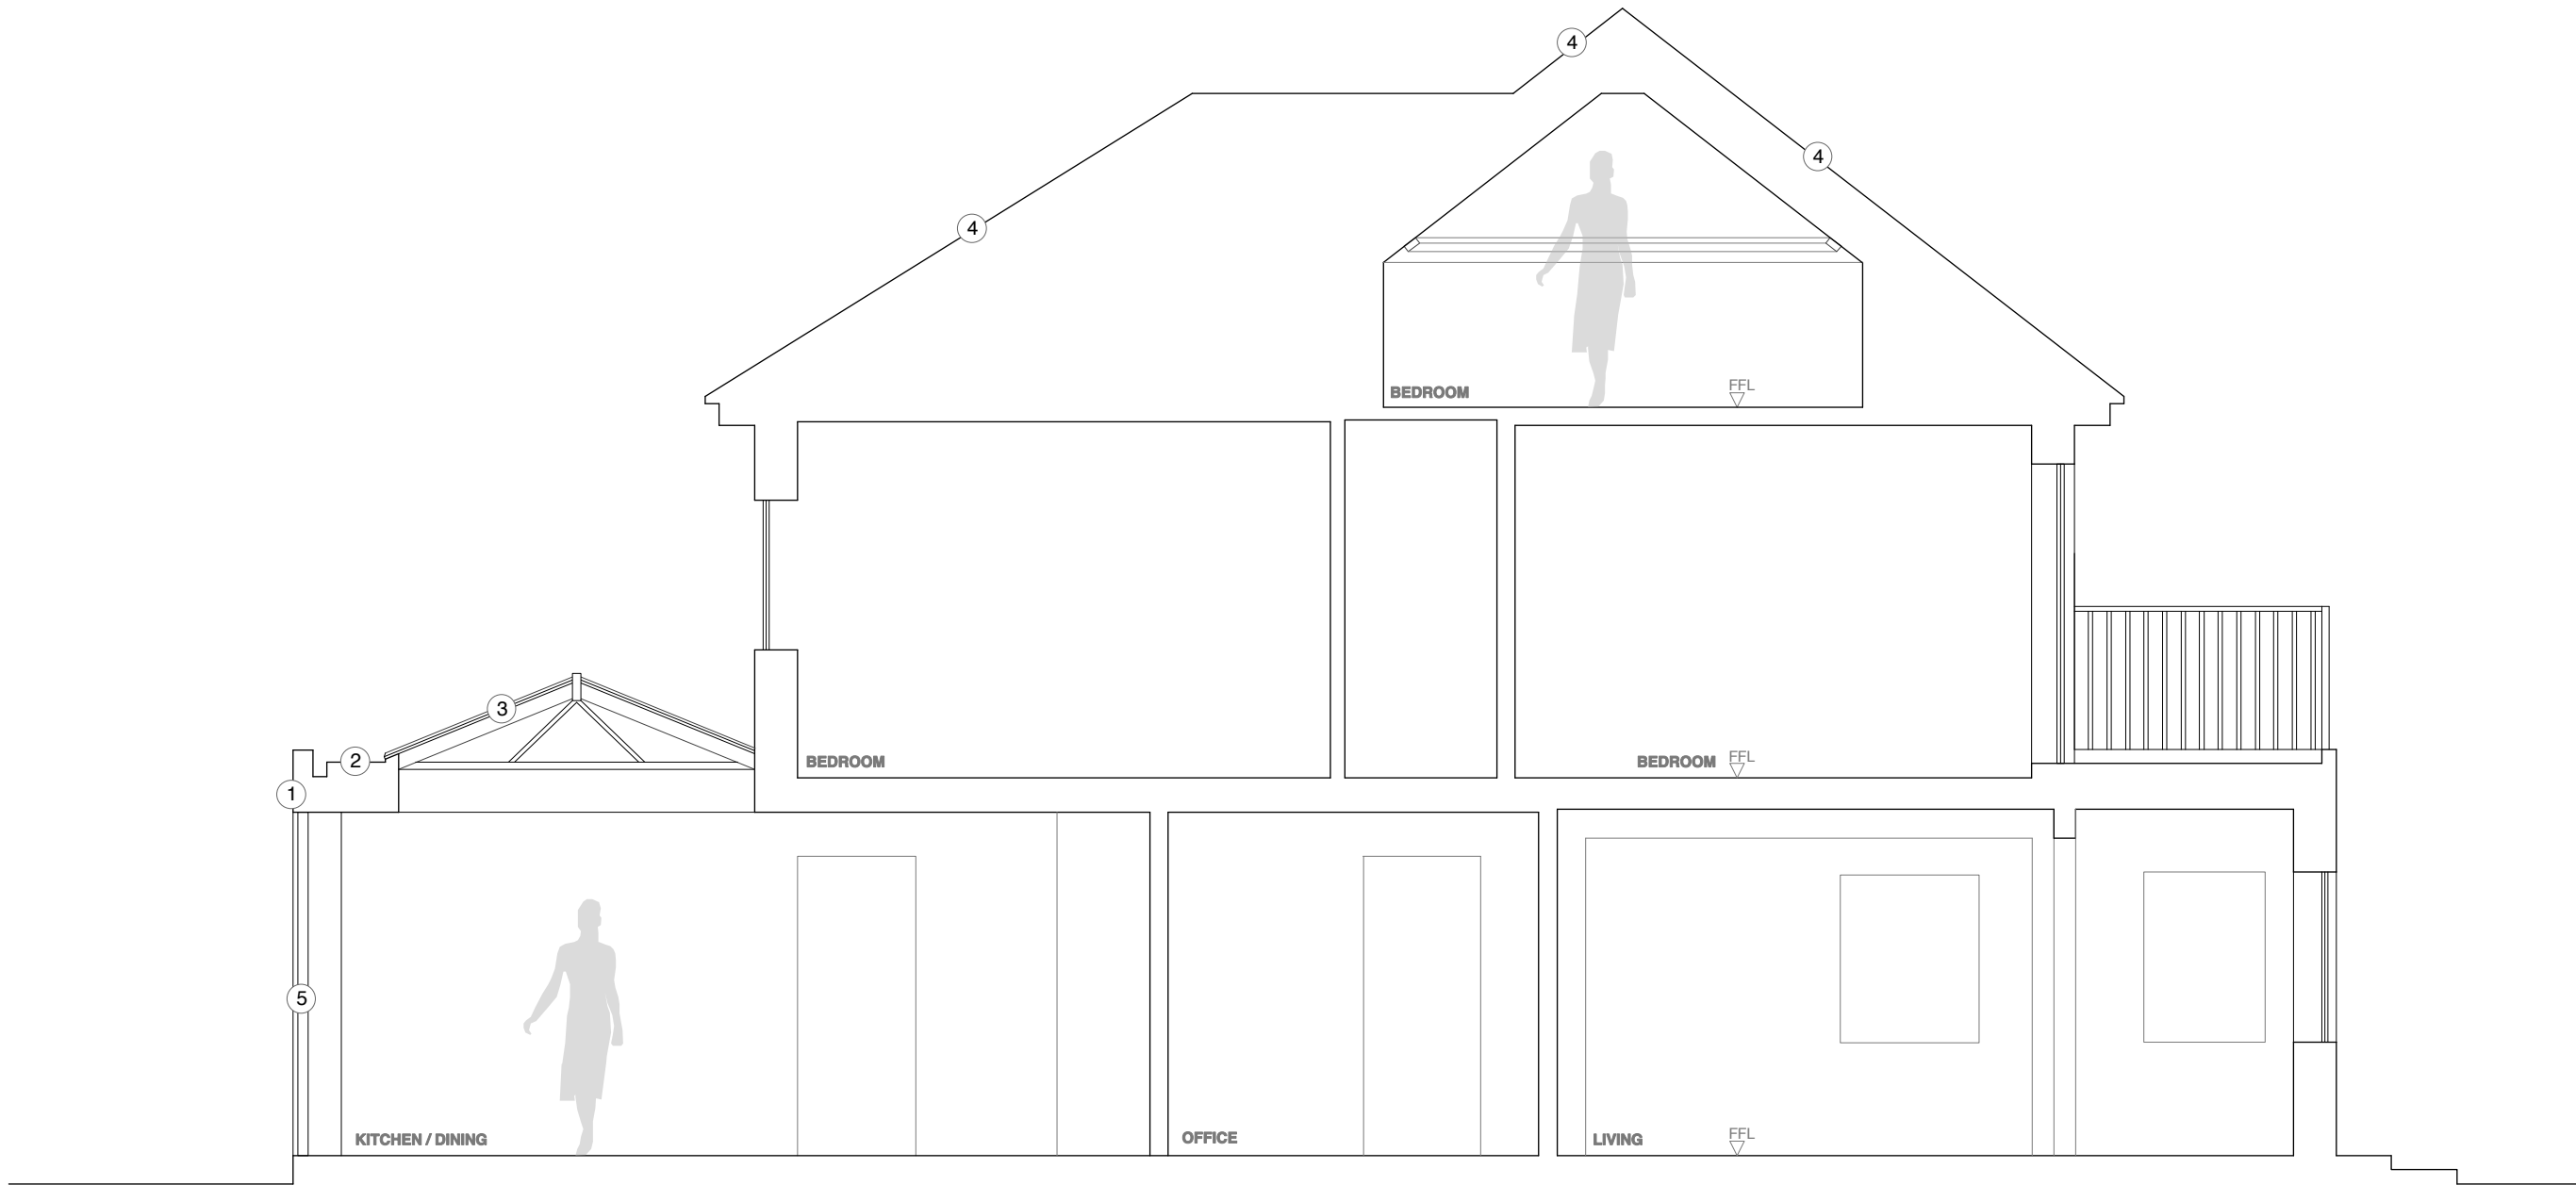


- KEY
- ① Rendered masonry to match existing
 - ② Asphalt roof to match existing
 - ③ UPVC framed roof lantern light
 - ④ Existing roof tiles
 - ⑤ Aluminium bifold doors

General notes	No.	Date	Revision
Do not scale from this drawing	-	-	-

PLANNING APPLICATION

Issue: 15.03.11

For reference purposes only
Do not scale from these drawings
clarke:desai will be notified of any discrepancies in writing
© clarke:desai ltd 2010

 

Project	Beachcroft, 41 Southdean Drive, Middleton-on-sea PO22 7TB	Scale	1:50	Date	15.03.11	checked	
Drawing	Proposed Section AA	t: 020 7404 6757 f: 020 7242 3915 e: home@clarkedesai.com					clarke:desai 
Project No.	186	Drawing No.	EX_010	Revision No.	-		



KEY

- ① Rendered masonry to match existing
- ② UPVC framed doors to match existing
- ③ UPVC framed roof lantern light
- ④ Timber framed dormer
- ⑤ Timber decking integrated into roof
- ⑥ Aluminium balustrade
- ⑦ UPVC window to match existing


General notes
Do not scale from this drawing

No.	Date	Revision
-	-	-

PLANNING APPLICATION

Issue: 15.03.11

For reference purposes only
Do not scale from these drawings
clarke:desai will be notified of any discrepancies in writing
© clarke:desai Ltd 2010

 

Project	Beachcroft, 41 Southdean Drive, Middleton-on-sea PO22 7TB	Scale	1:50	Date	15.03.11	checked	
Drawing	Proposed Rear Elevation	t: 020 7404 6757 f: 020 7242 3915 e: home@clarkedesai.com					clarke:desai
Project No.	186	Drawing No.	PRO_020	Revision No.	-		



clarke:desai



- KEY
- ① Rendered masonry to match existing
 - ② UPVC framed windows to match existing


General notes
Do not scale from this drawing

No.	Date	Revision
-	-	-

PLANNING APPLICATION

Issue: 15.03.11

For reference purposes only
Do not scale from these drawings
clarke:desai will be notified of any discrepancies in writing
© clarke:desai Ltd 2010

 

Project	Beachcroft, 41 Southdean Drive, Middleton-on-sea PO22 7TB			Scale	1:50	Date	15.03.11	checked
Drawing	Proposed Front Elevation			t: 020 7404 6757 f: 020 7242 3915 e: home@clarkedesai.com				
Project No.	186	Drawing No.	PRO_020	Revision No.	-	clarke:desai		