

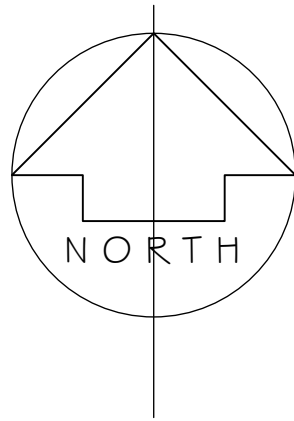



NOTES
WRITTEN DIMENSIONS TO BE TAKEN IN PREFERENCE TO SCALE. AND
ARE TO BE CHECKED ON SITE PRIOR TO COMMENCING WORK.
THIS DRAWING IS TO BE READ IN CONJUNCTION WITH ALL OTHER
DOCUMENTS RELATING TO THE PROJECT.
ANY DISCREPANCIES ARE TO BE REFERRED IMMEDIATELY TO THE
PROJECT DESIGNER.
THIS DRAWING IS COPYRIGHT AND SHOULD NOT BE USED OR
REPRODUCED WITHOUT PERMISSION.
IT IS THE CONTRACTOR'S RESPONSIBILITY TO ENSURE COMPLIANCE
WITH THE BUILDING REGULATIONS.

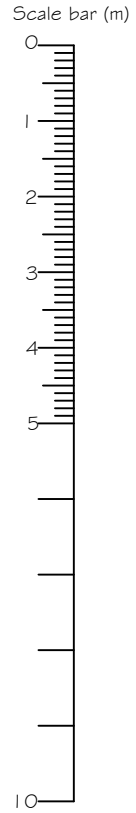


SITE TOPOGRAPHICAL SURVEY

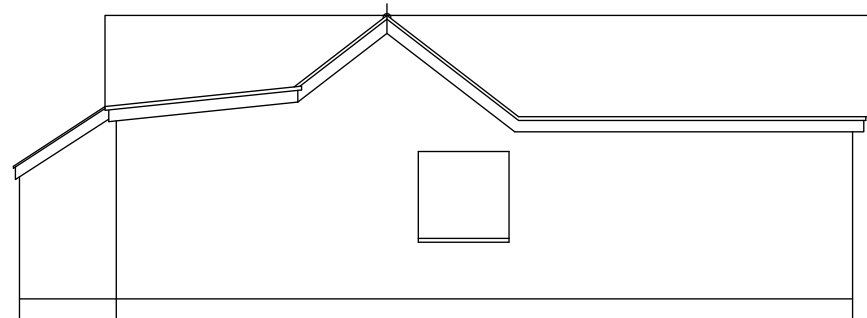


WEST ELEVATION

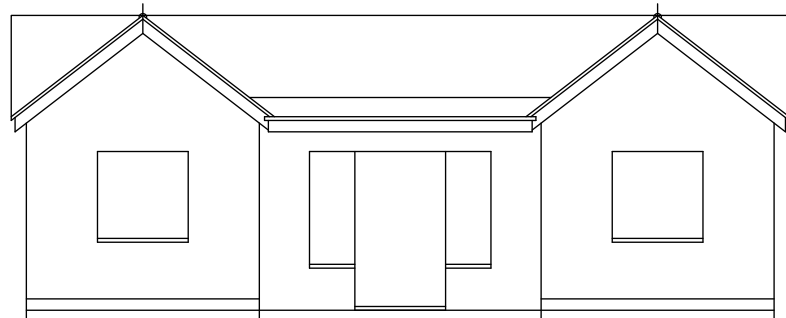


SOUTH ELEVATION

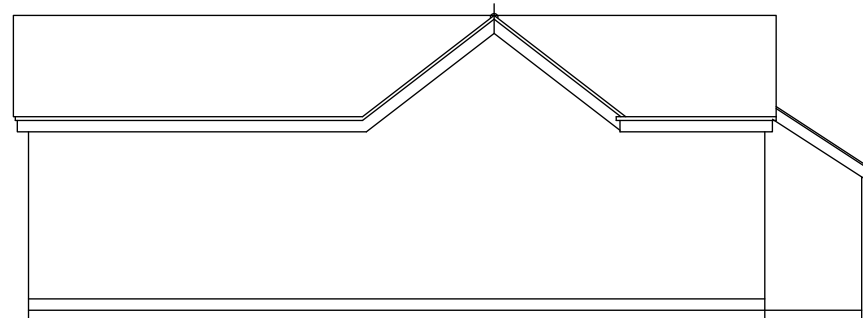


EAST ELEVATION

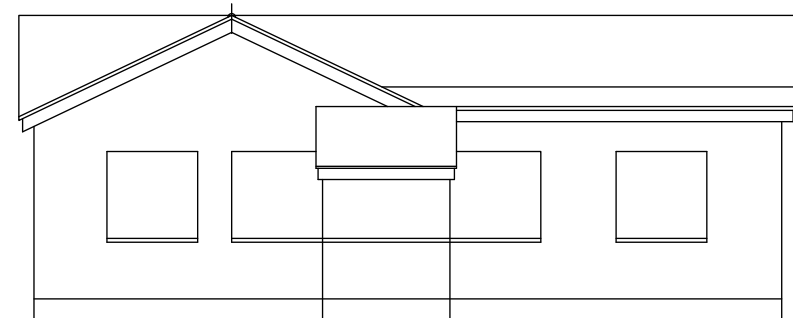

NORTH ELEVATION

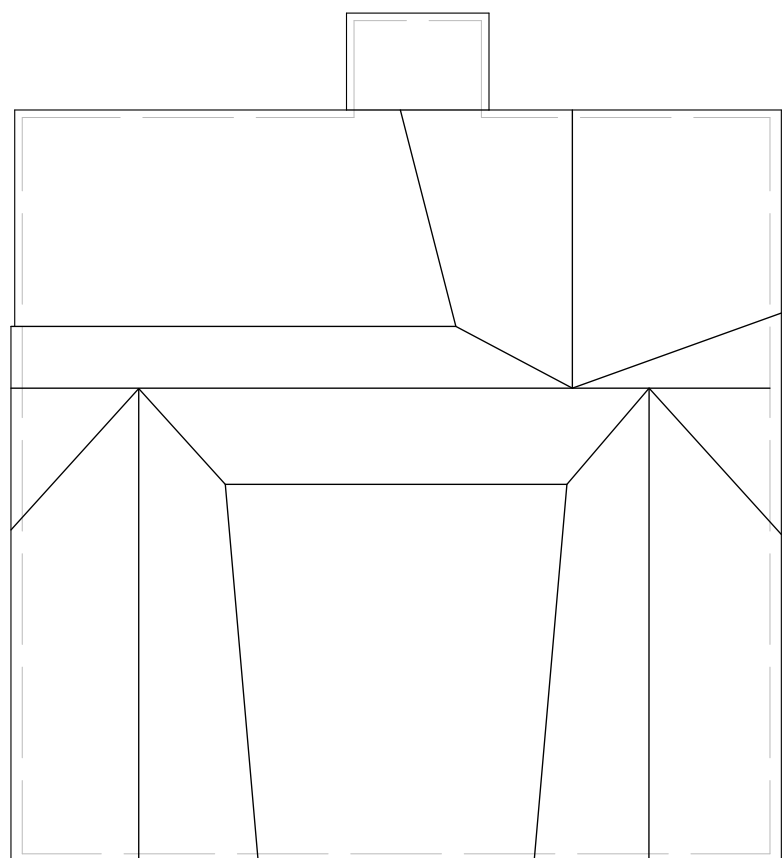

ROOF PLAN

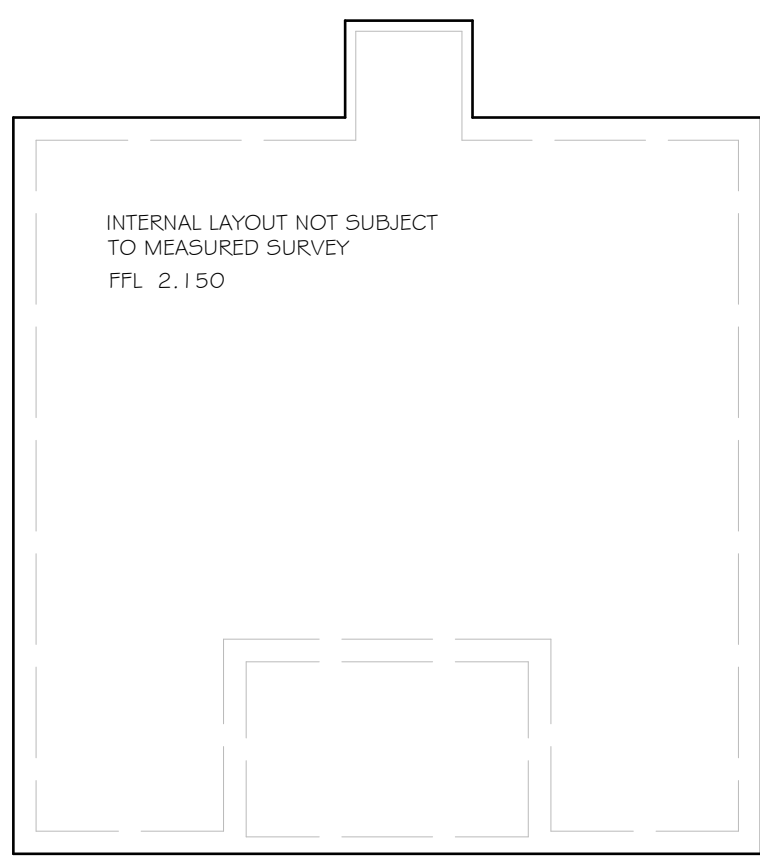

FOOTPRINT PLAN

REV	DESCRIPTION	DATE
1	PROJECT REPLACEMENT DWELLING 3 THE HARD ELMER SANDS WEST SUSSEX	
2	CLIENT Ms D HUANG	
3	DRAWING TITLE TOPOGRAPHICAL SURVEY EXISTING PLANS & ELEVATIONS	
4	SCALE 1:100 @ A1	DRAWN BY MJW
5	DWG NO 789/SU001	DATE JAN 19
6		REV. /

Unit 3b Woodhorn Business Centre
Woodhorn Lane
Oving Chichester
West Sussex PO20 2BX
Tel 01243 774764
www.sloaneandbrown.co.uk

CHARTERED BUILDING SURVEYORS
SLOANE & BROWN
ARCHITECTURAL SERVICES