

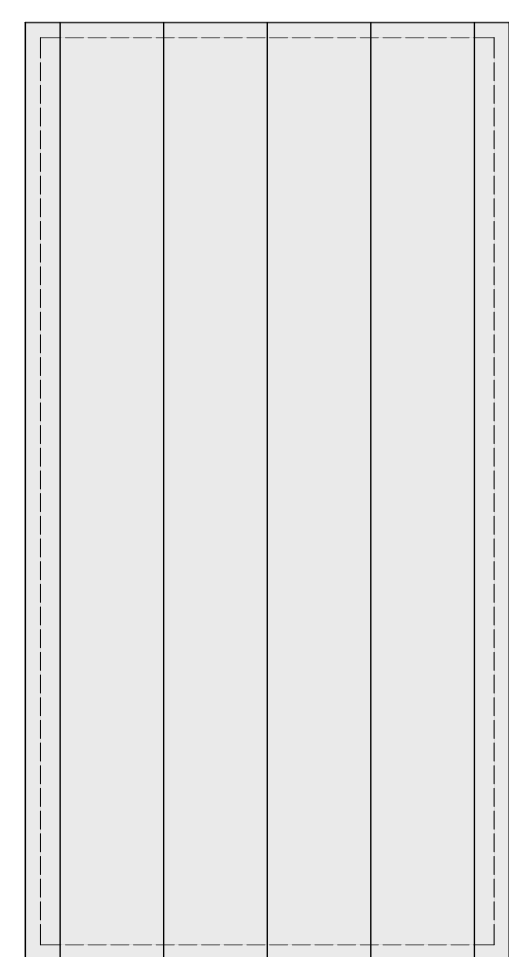
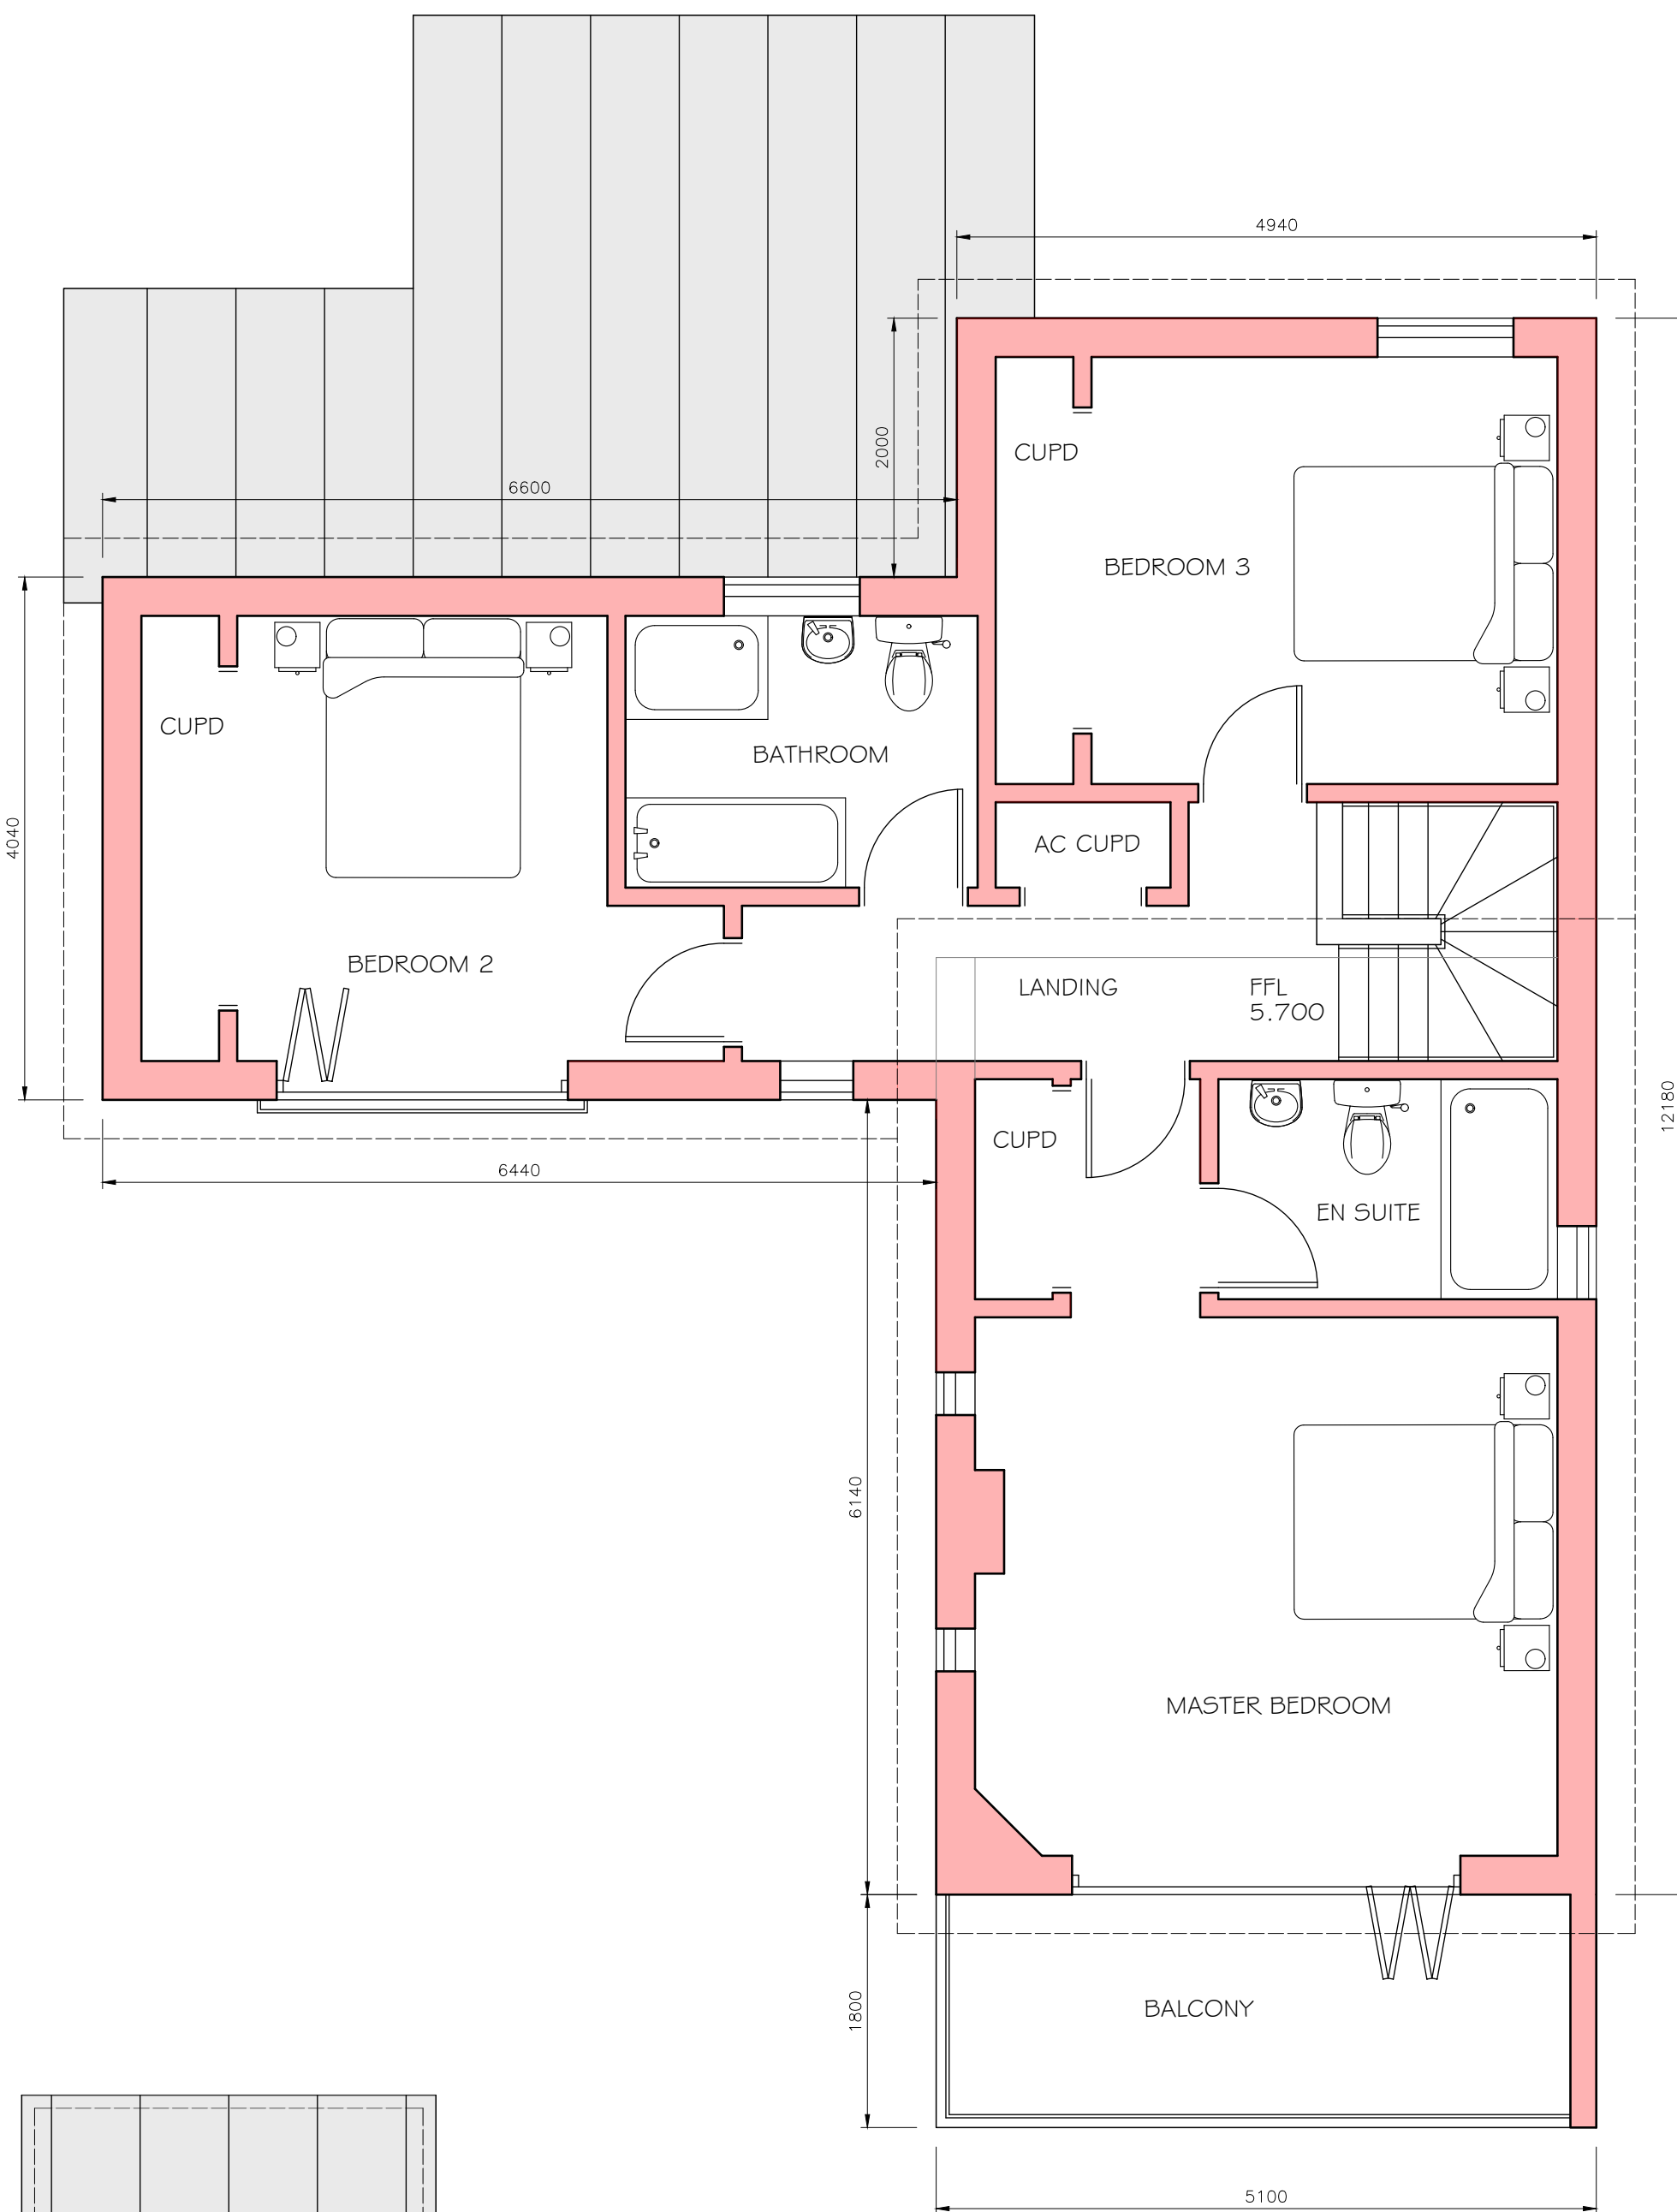
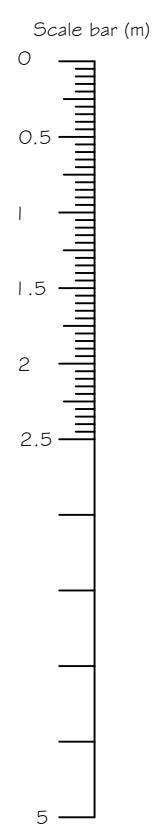
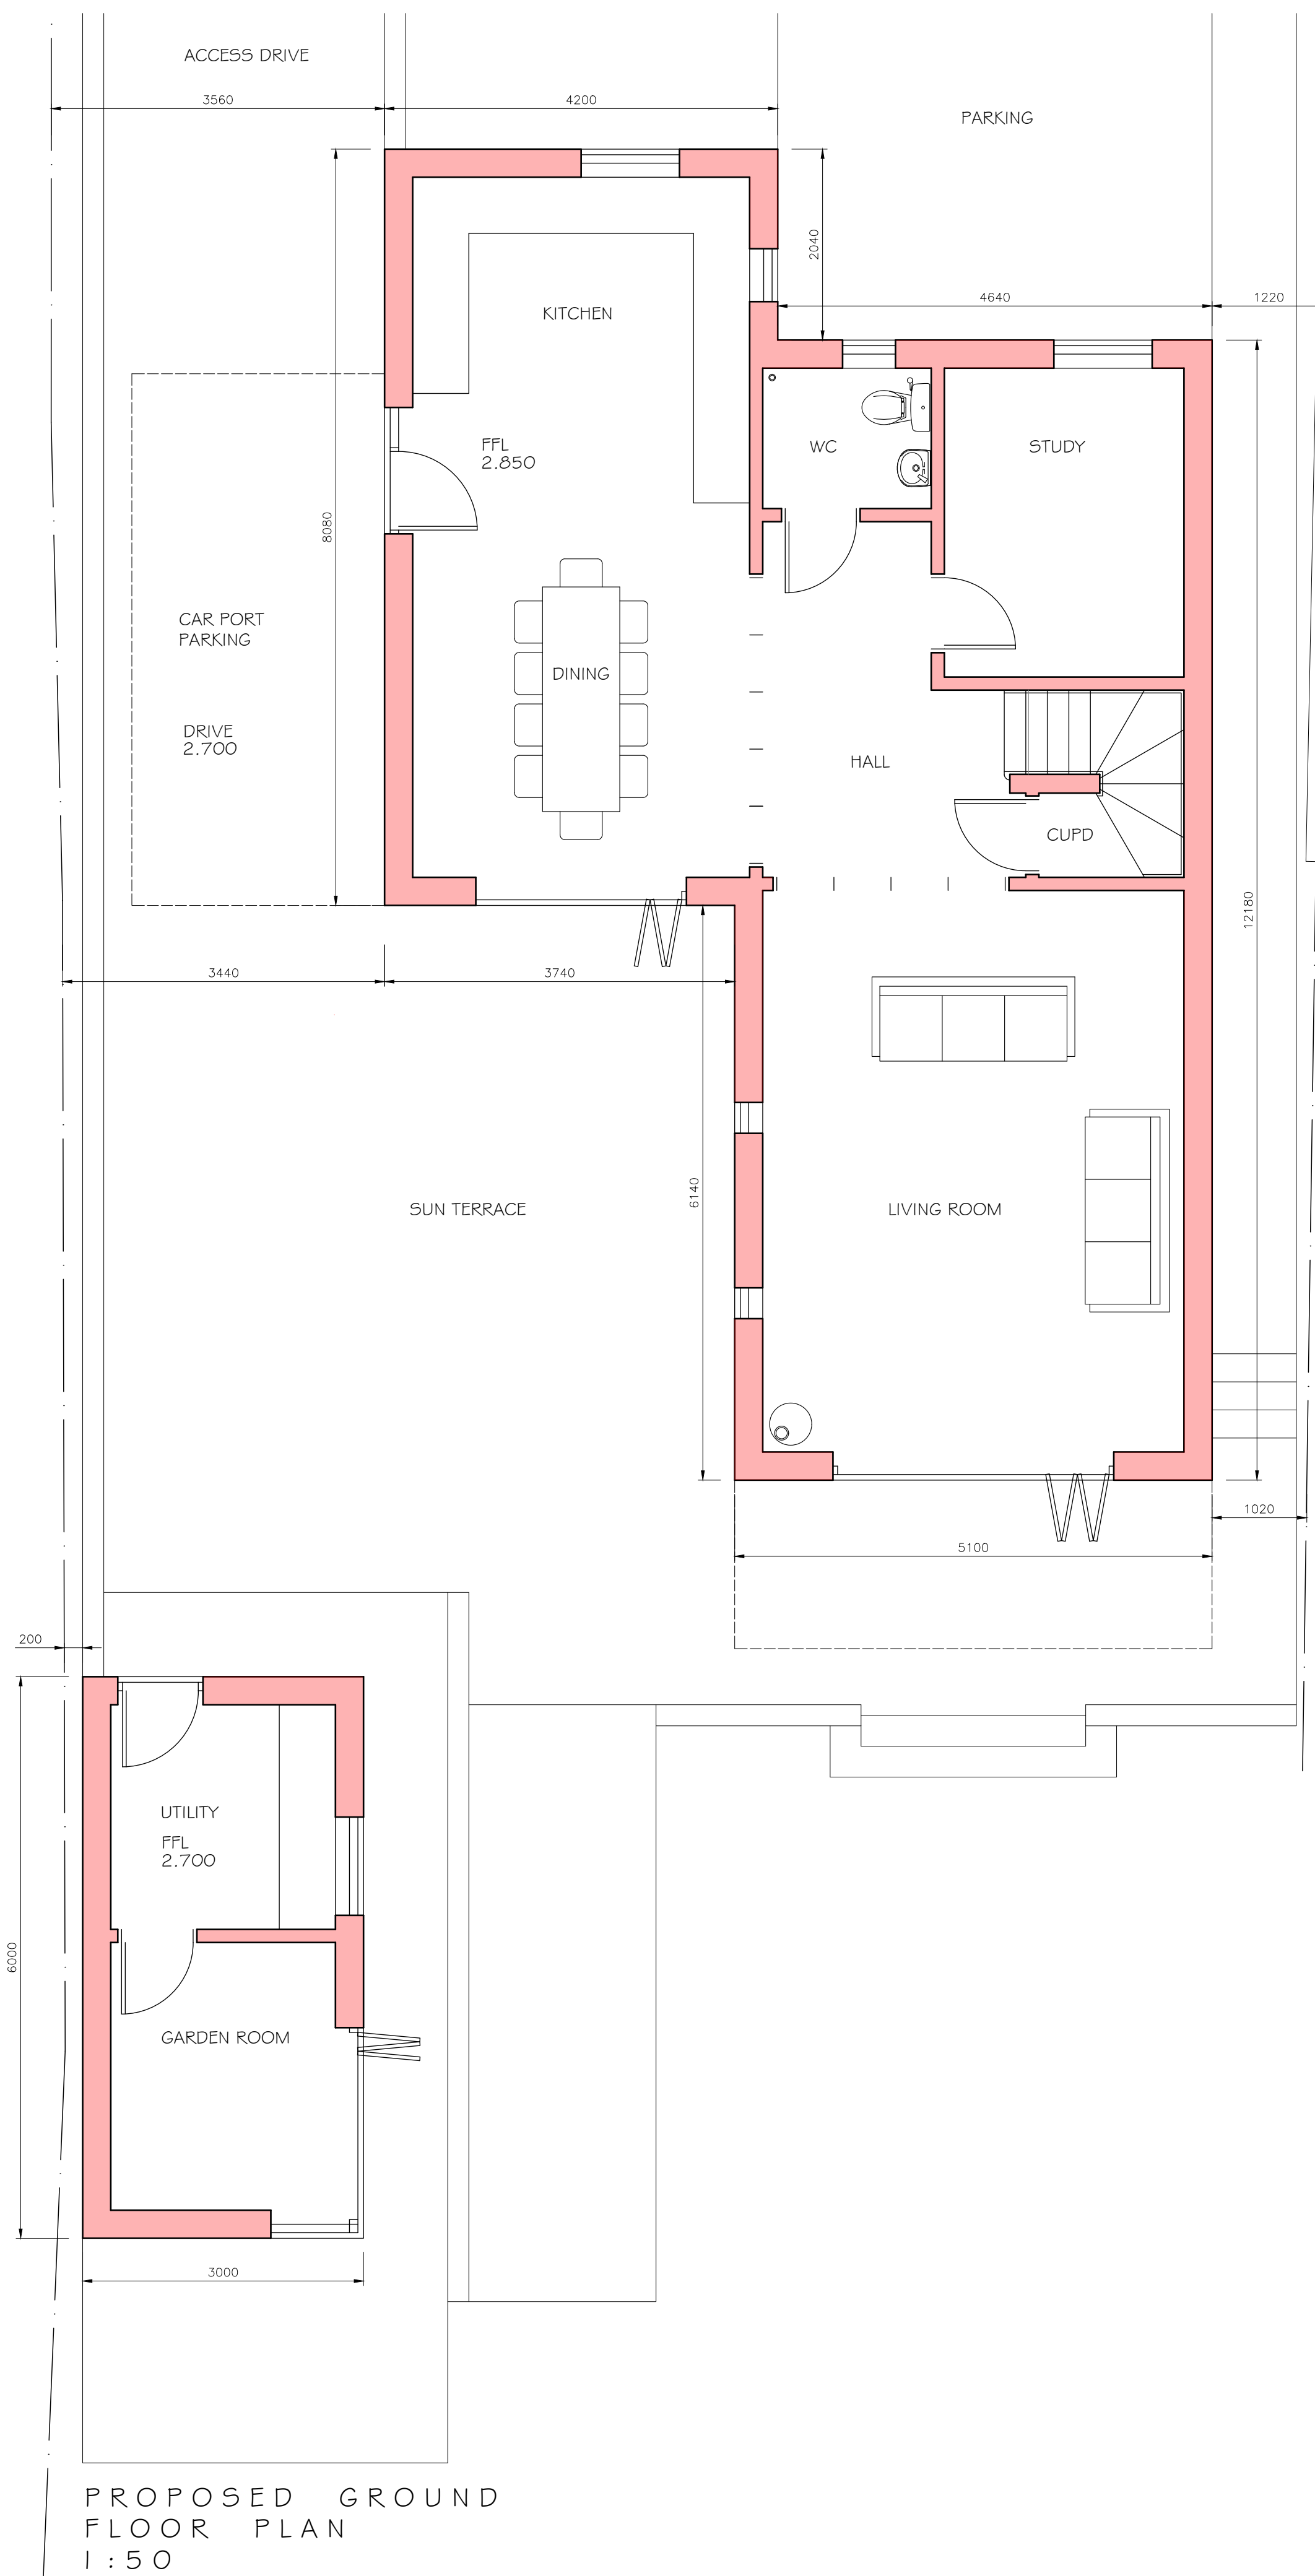
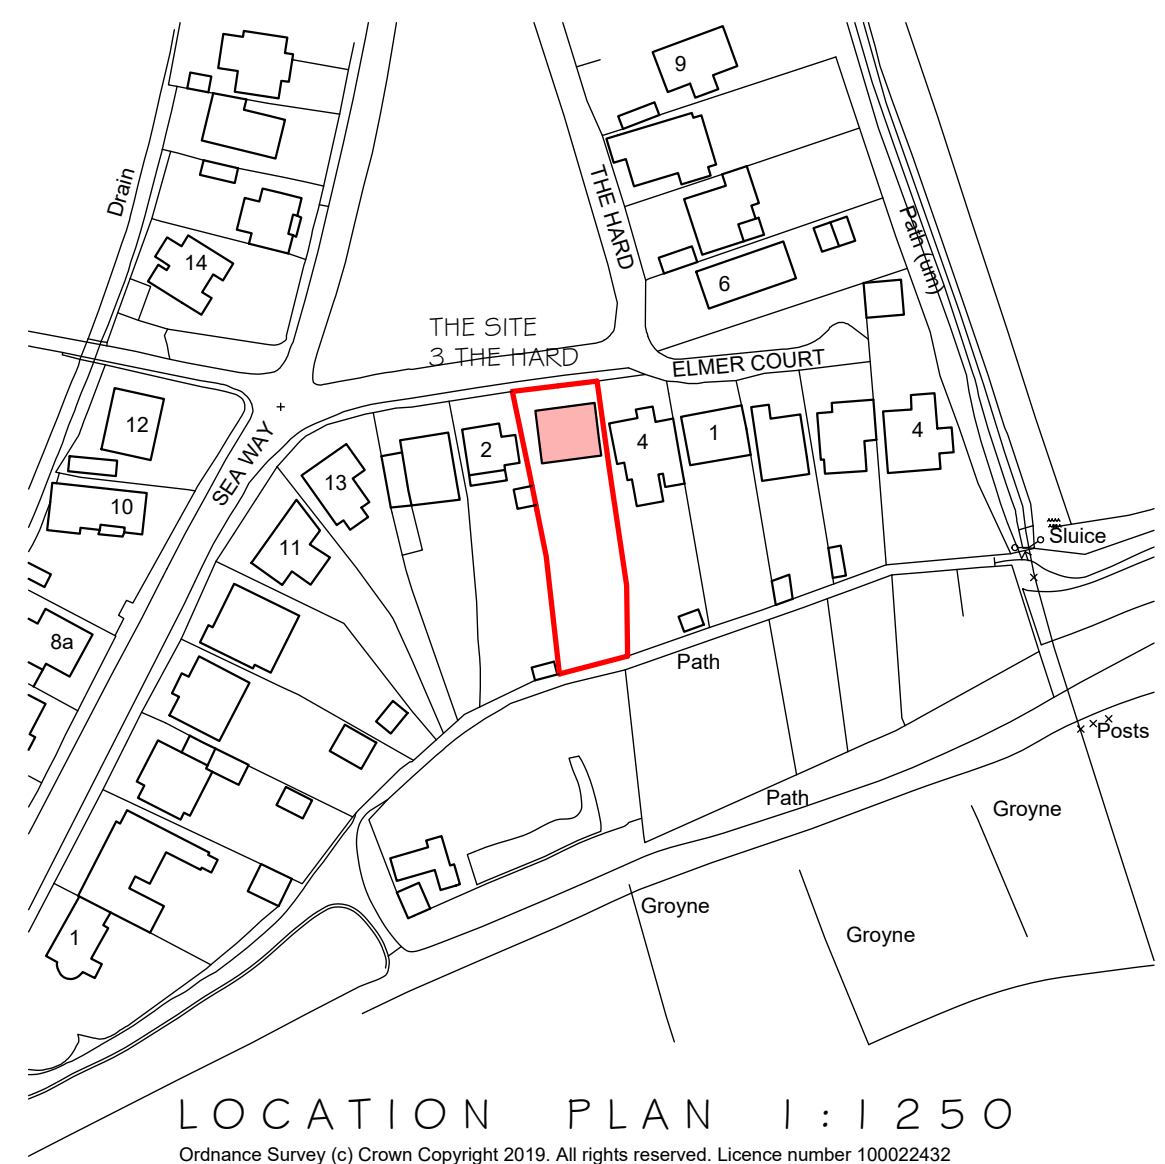


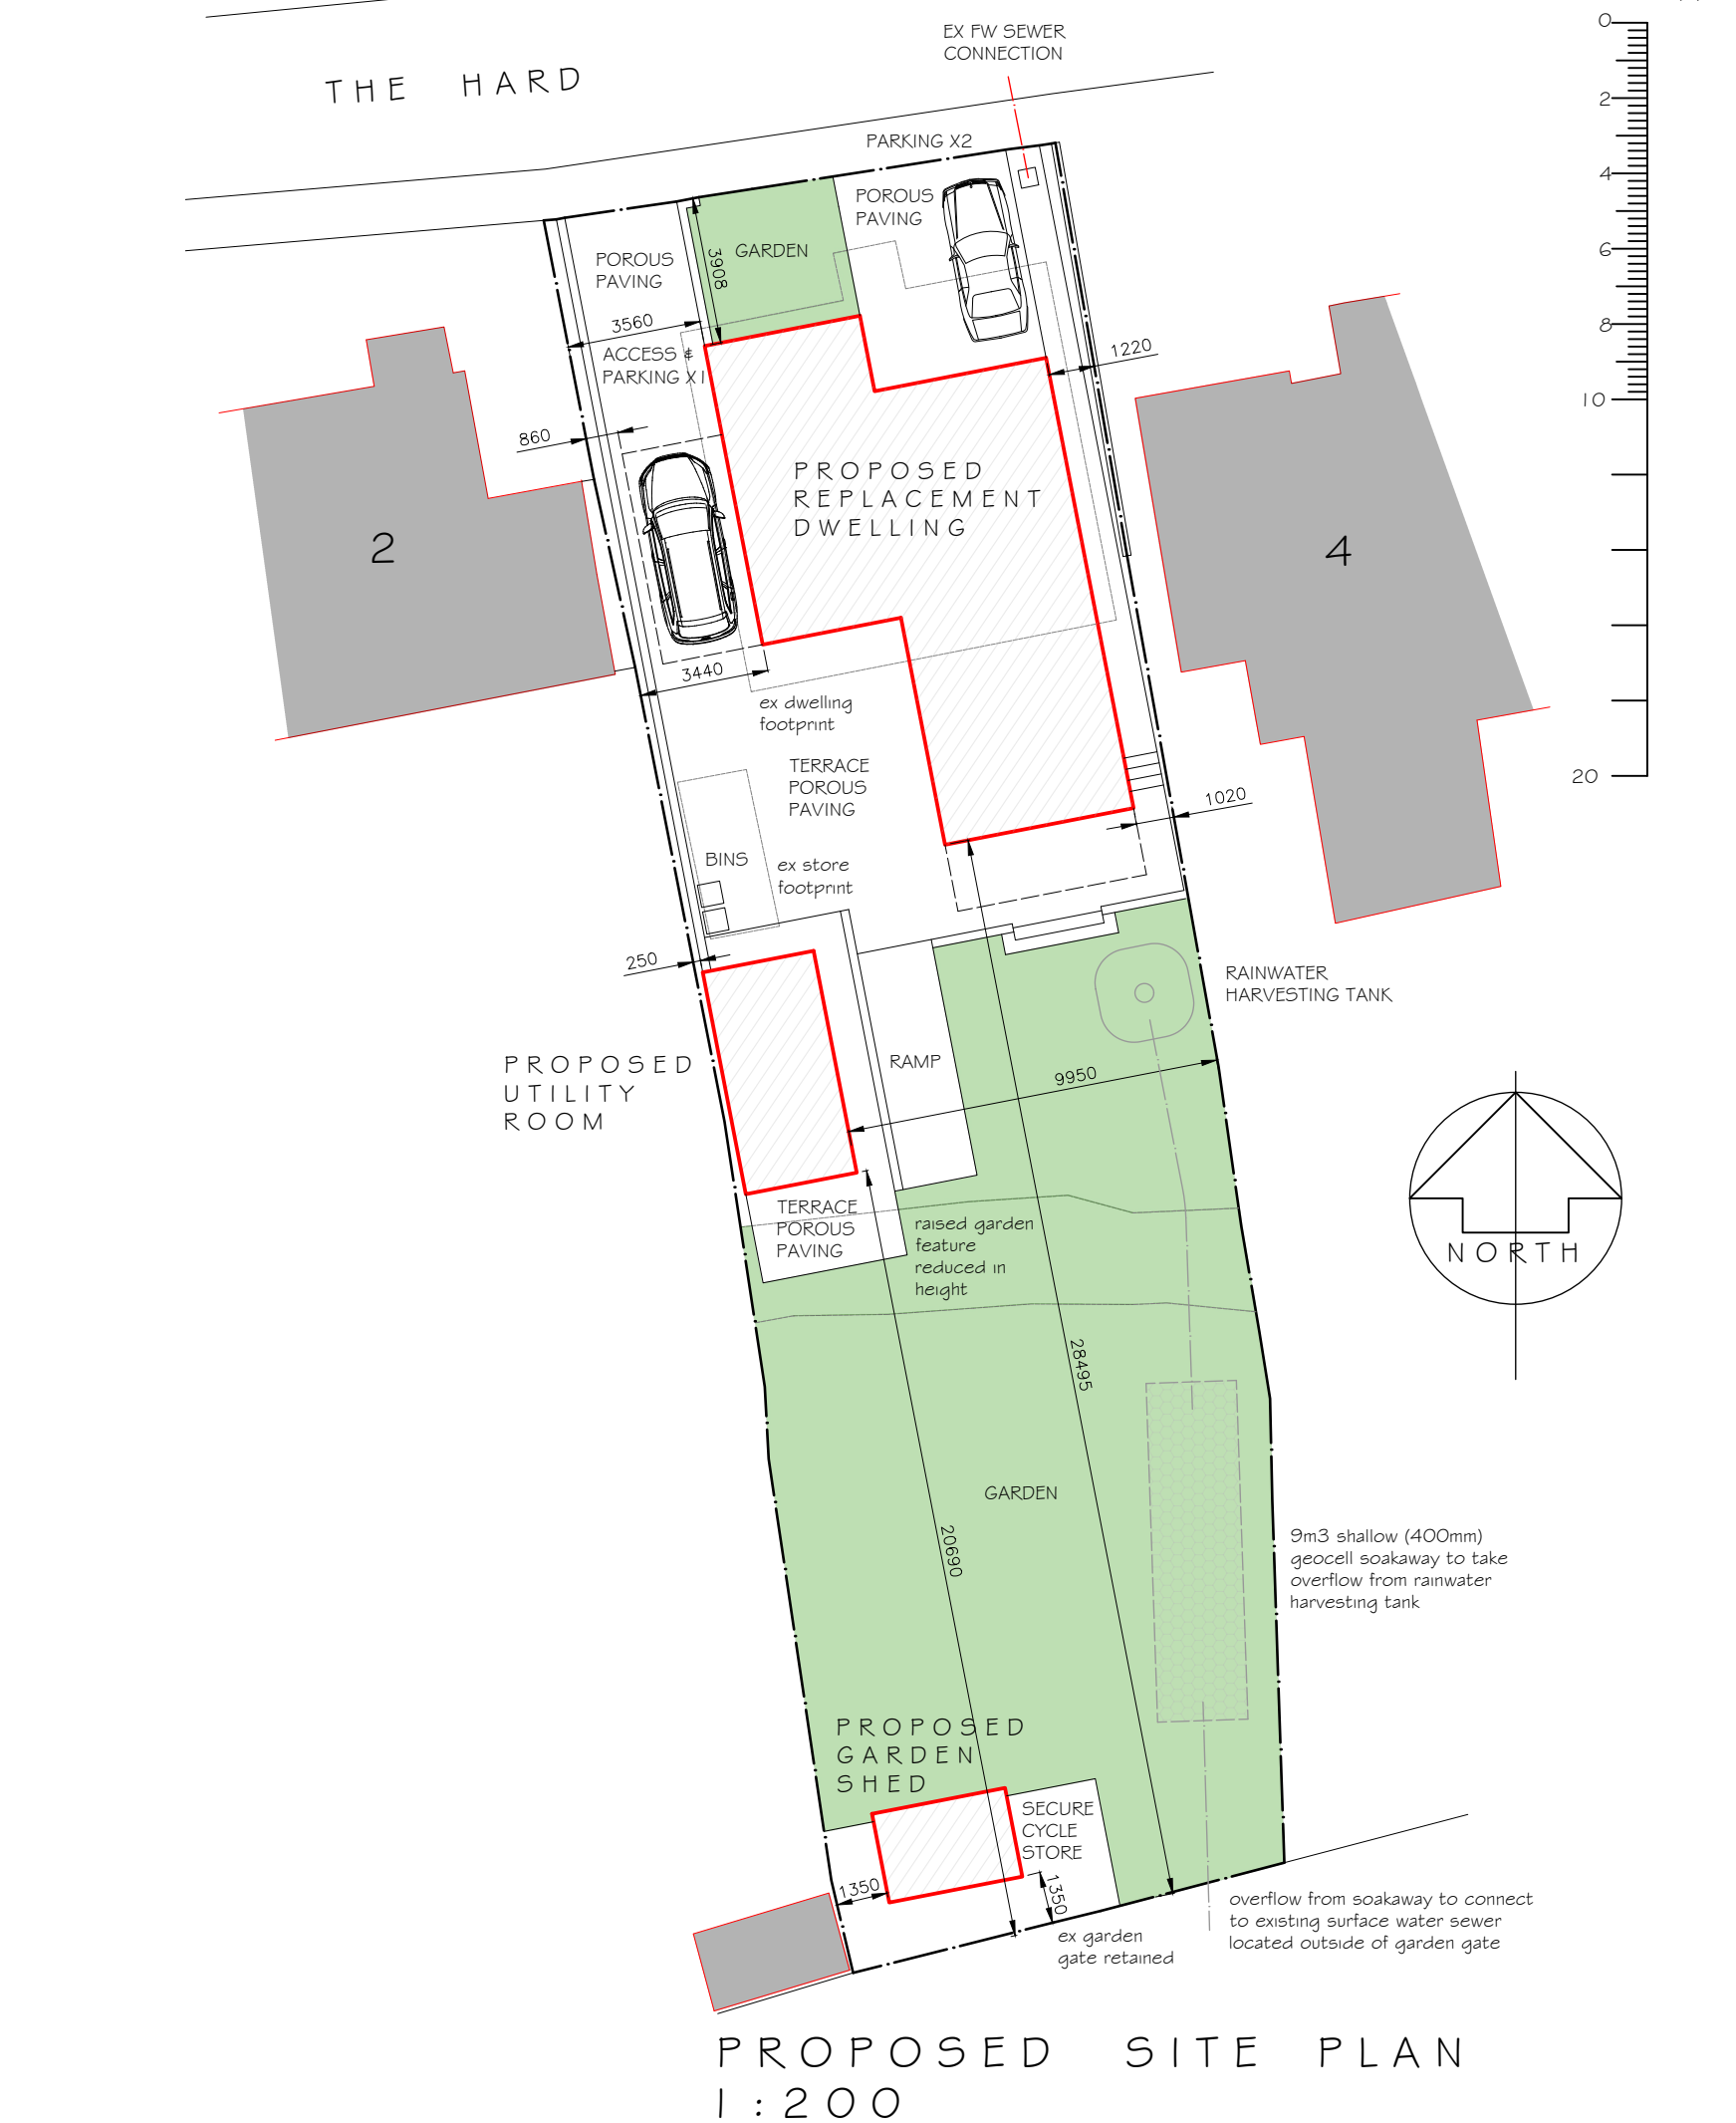

PROPOSED FIRST FLOOR PLAN 1:50

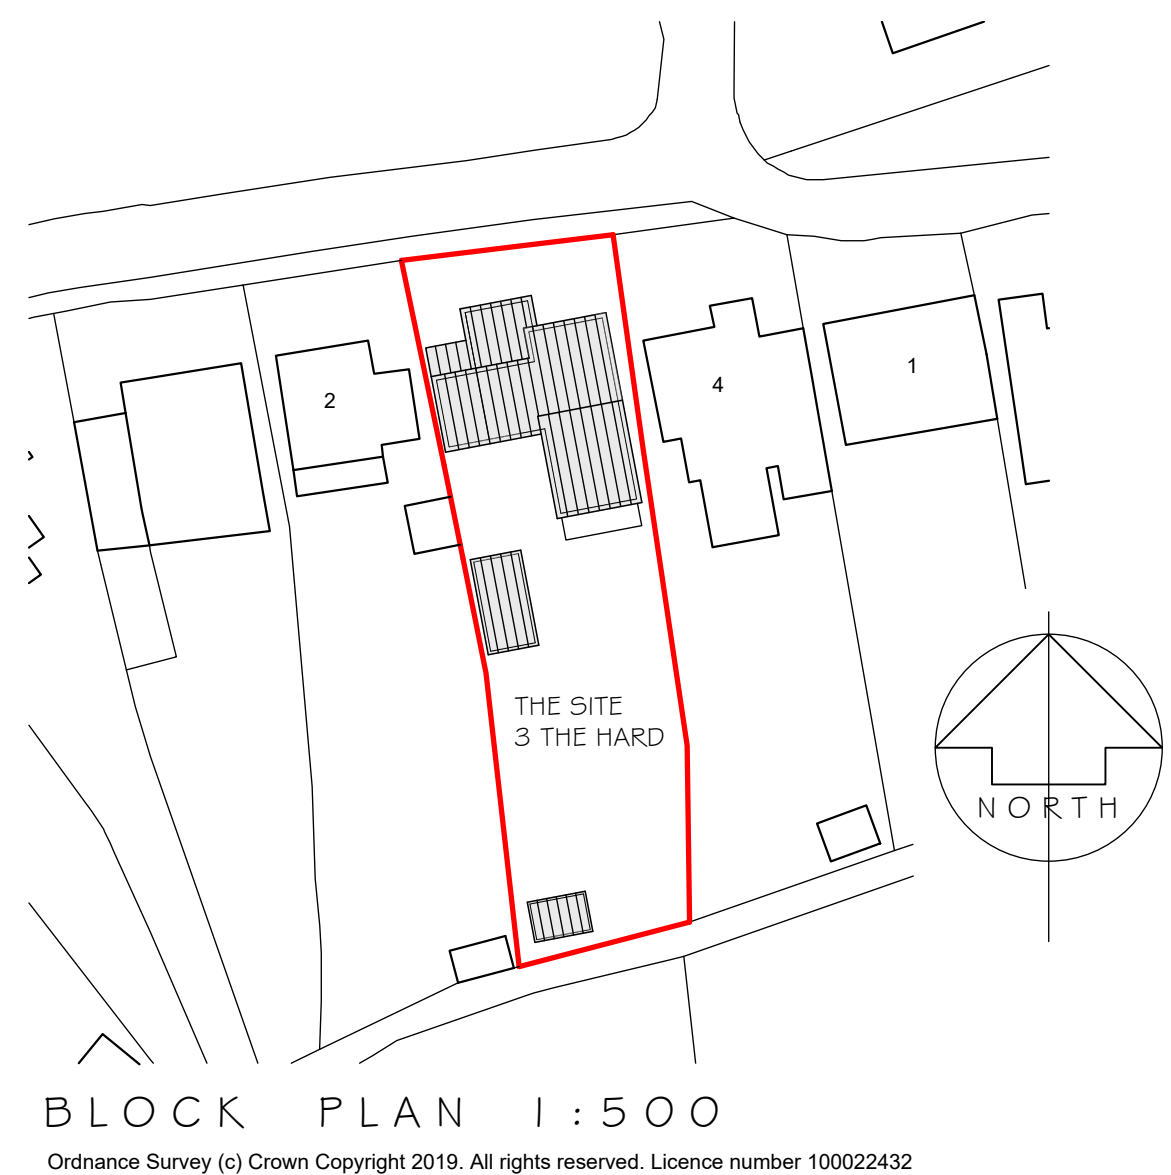

REV.	DESCRIPTION	DATE
1	PROJECT REPLACEMENT DWELLING 3 THE HARD ELMER SANDS WEST SUSSEX	
2	CLIENT Ms D HUANG	
3	DRAWING TITLE PROPOSED PLANS, ELEVATIONS & SITE PLAN - DRAFT ISSUE ONLY	
4	SCALE VARIOUS @ A1	DRAWN BY MUM
5	DATE JAN 19	
6	DWG NO PLO1	REV. /