


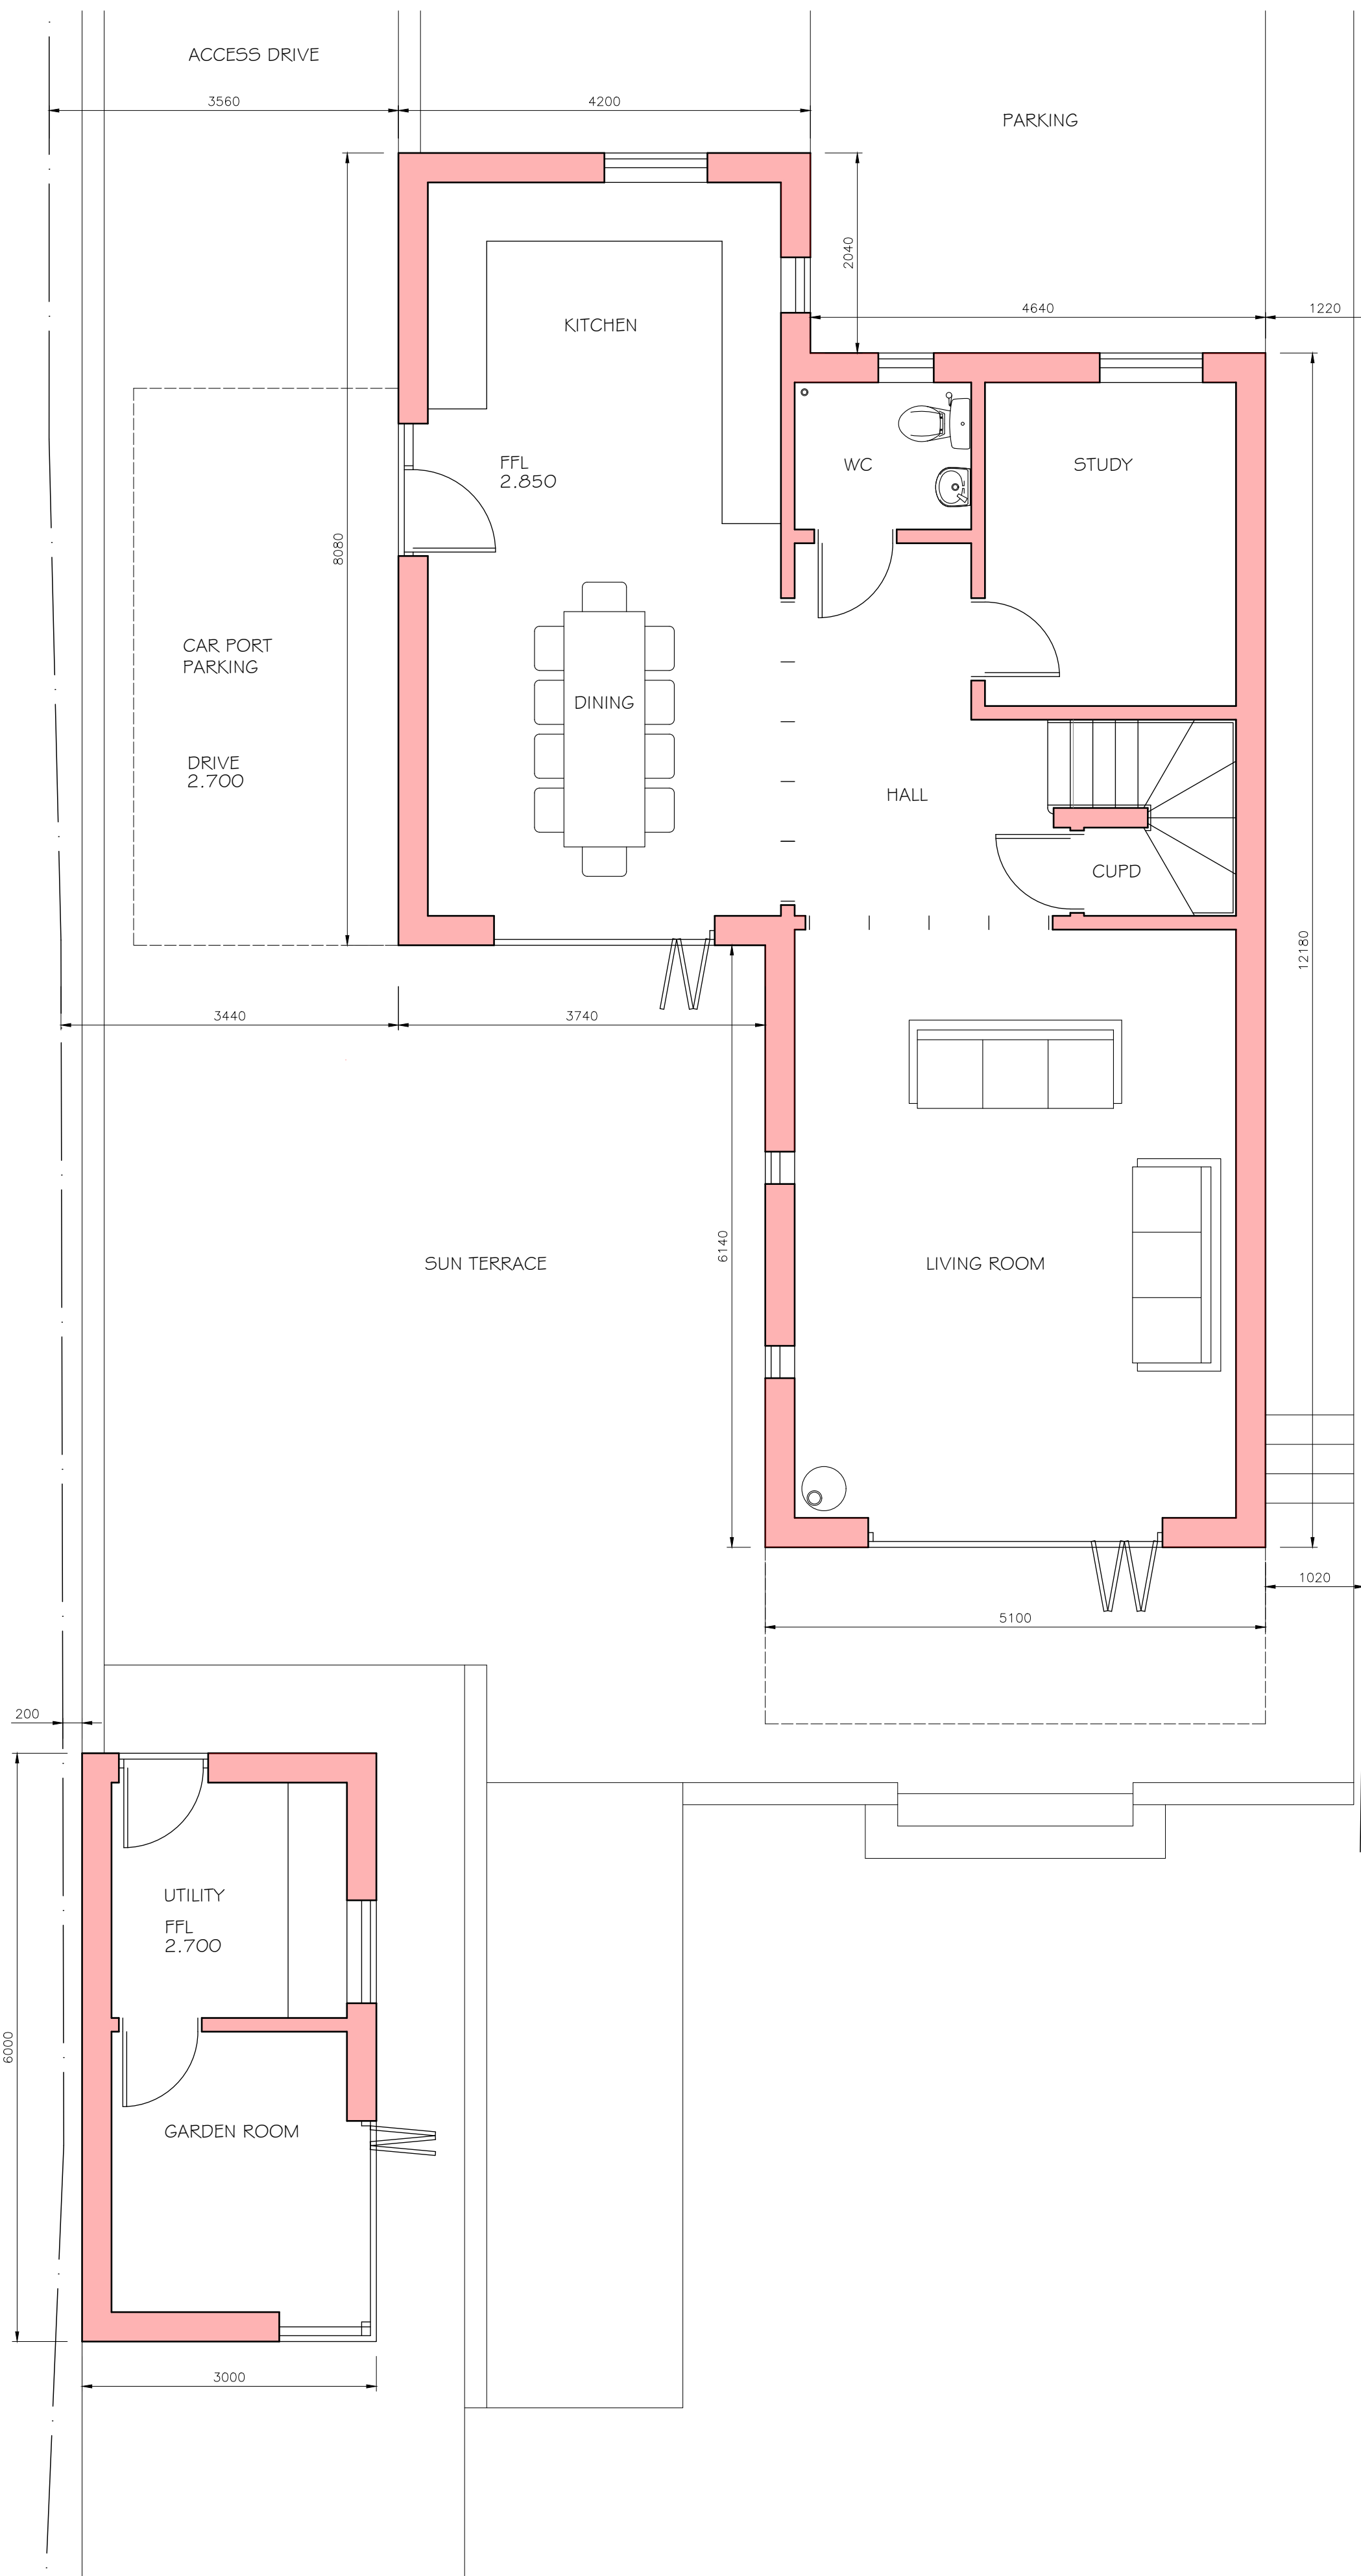


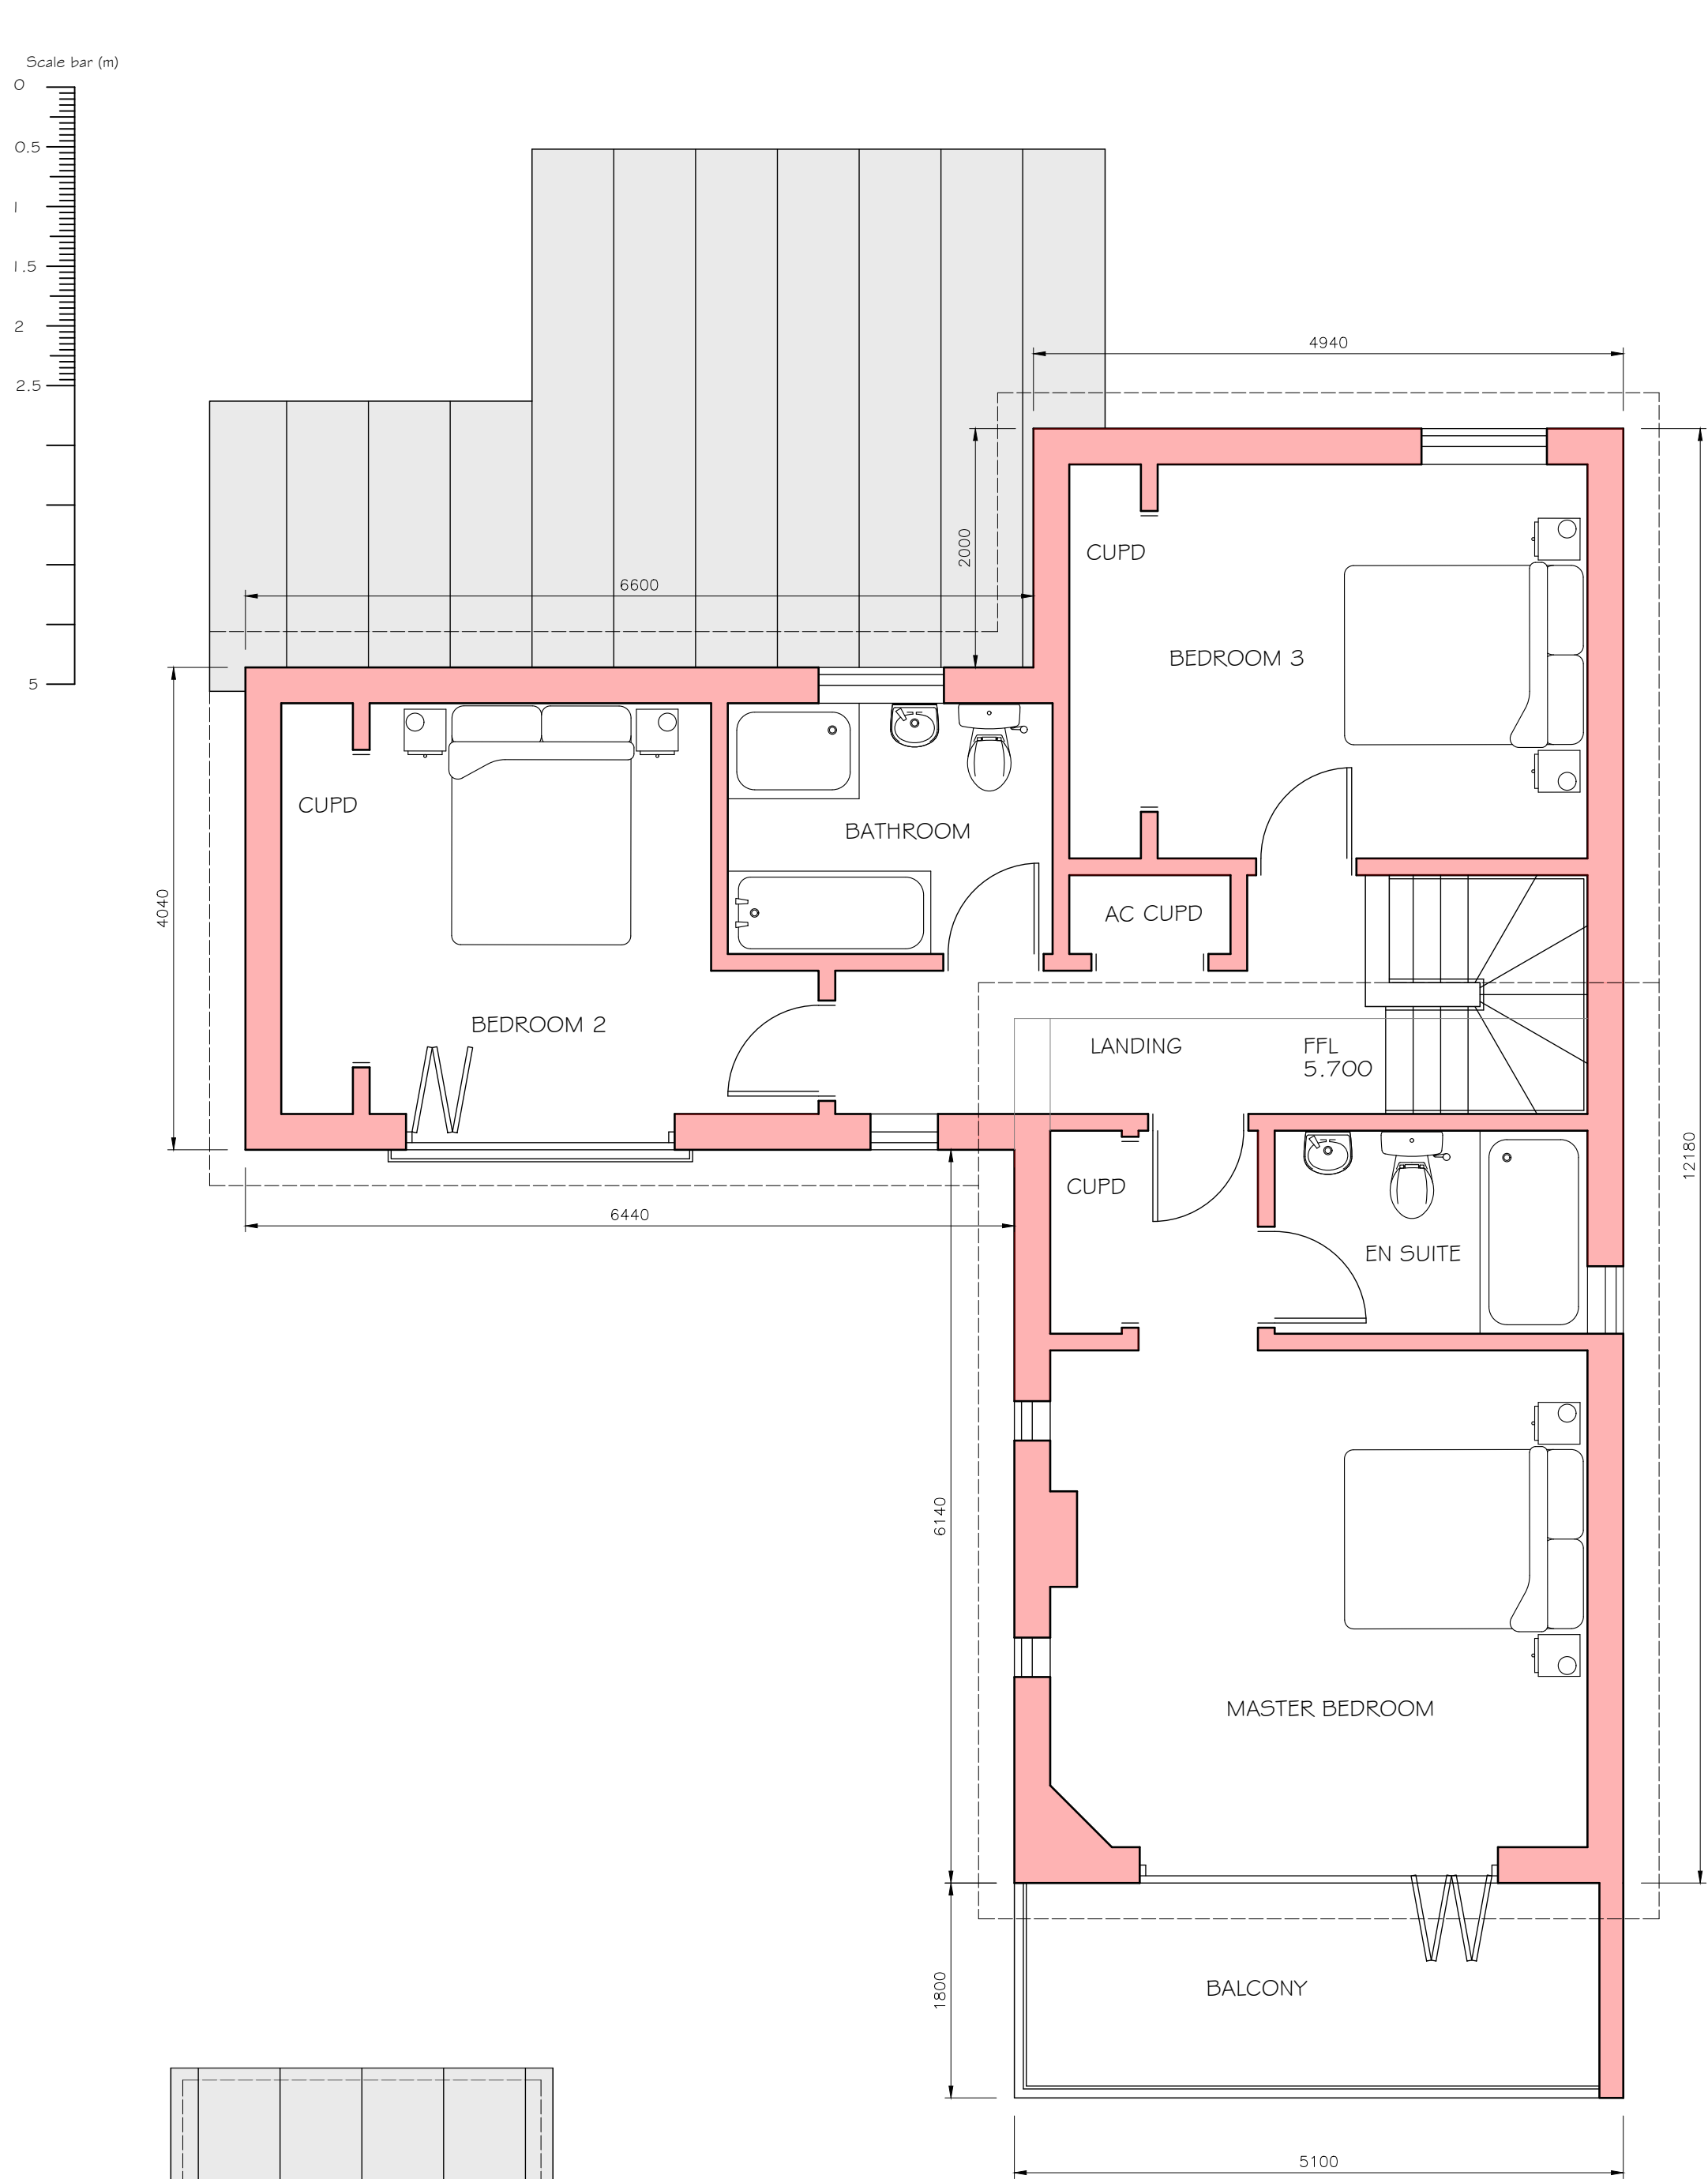



PROPOSED GROUND
FLOOR PLAN
1:50

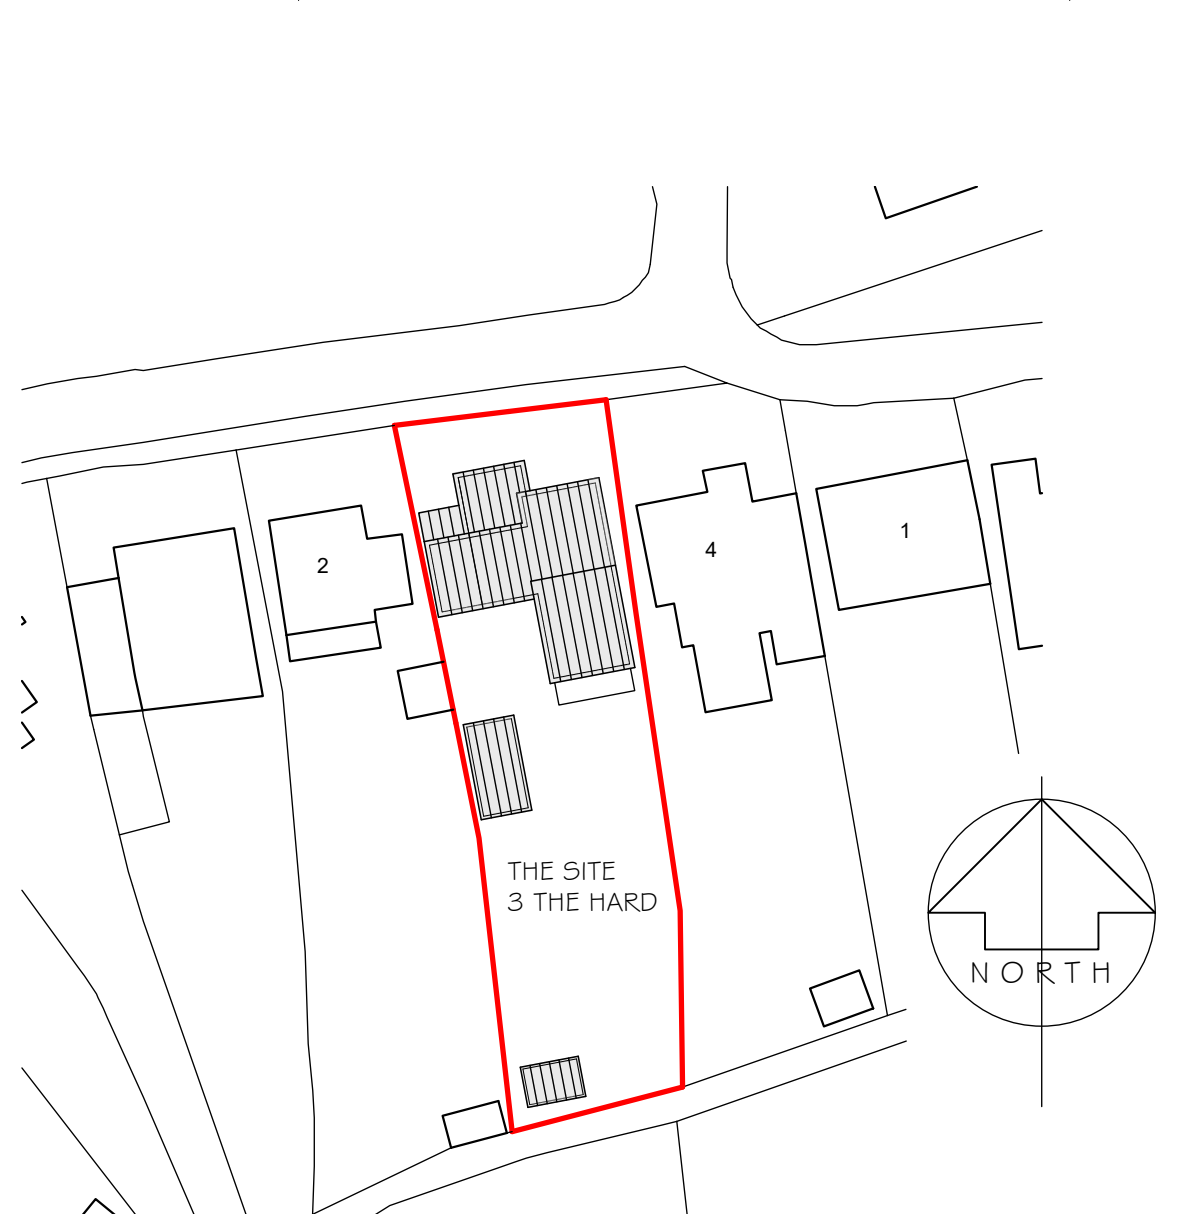

PROPOSED FIRST
FLOOR PLAN
1:50

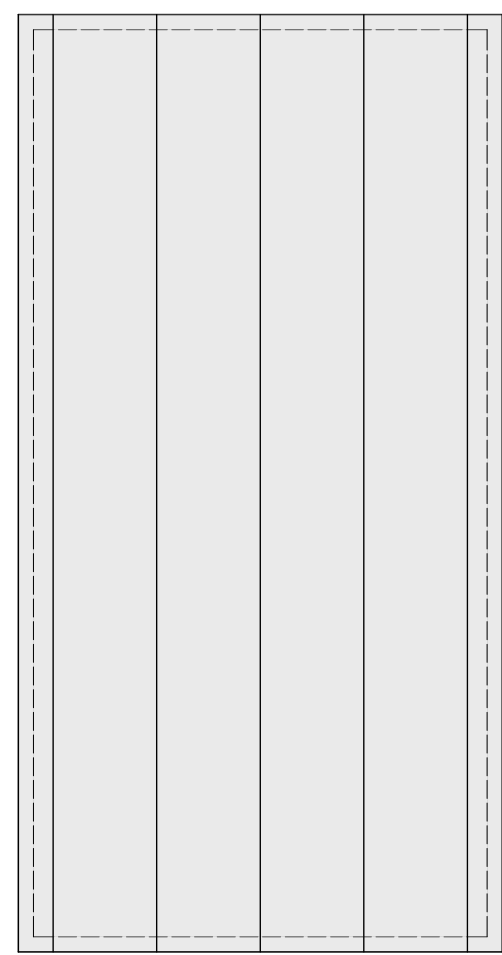

BLOCK PLAN 1:500
Ordnance Survey (c) Crown Copyright 2019. All rights reserved. Licence number 100022432

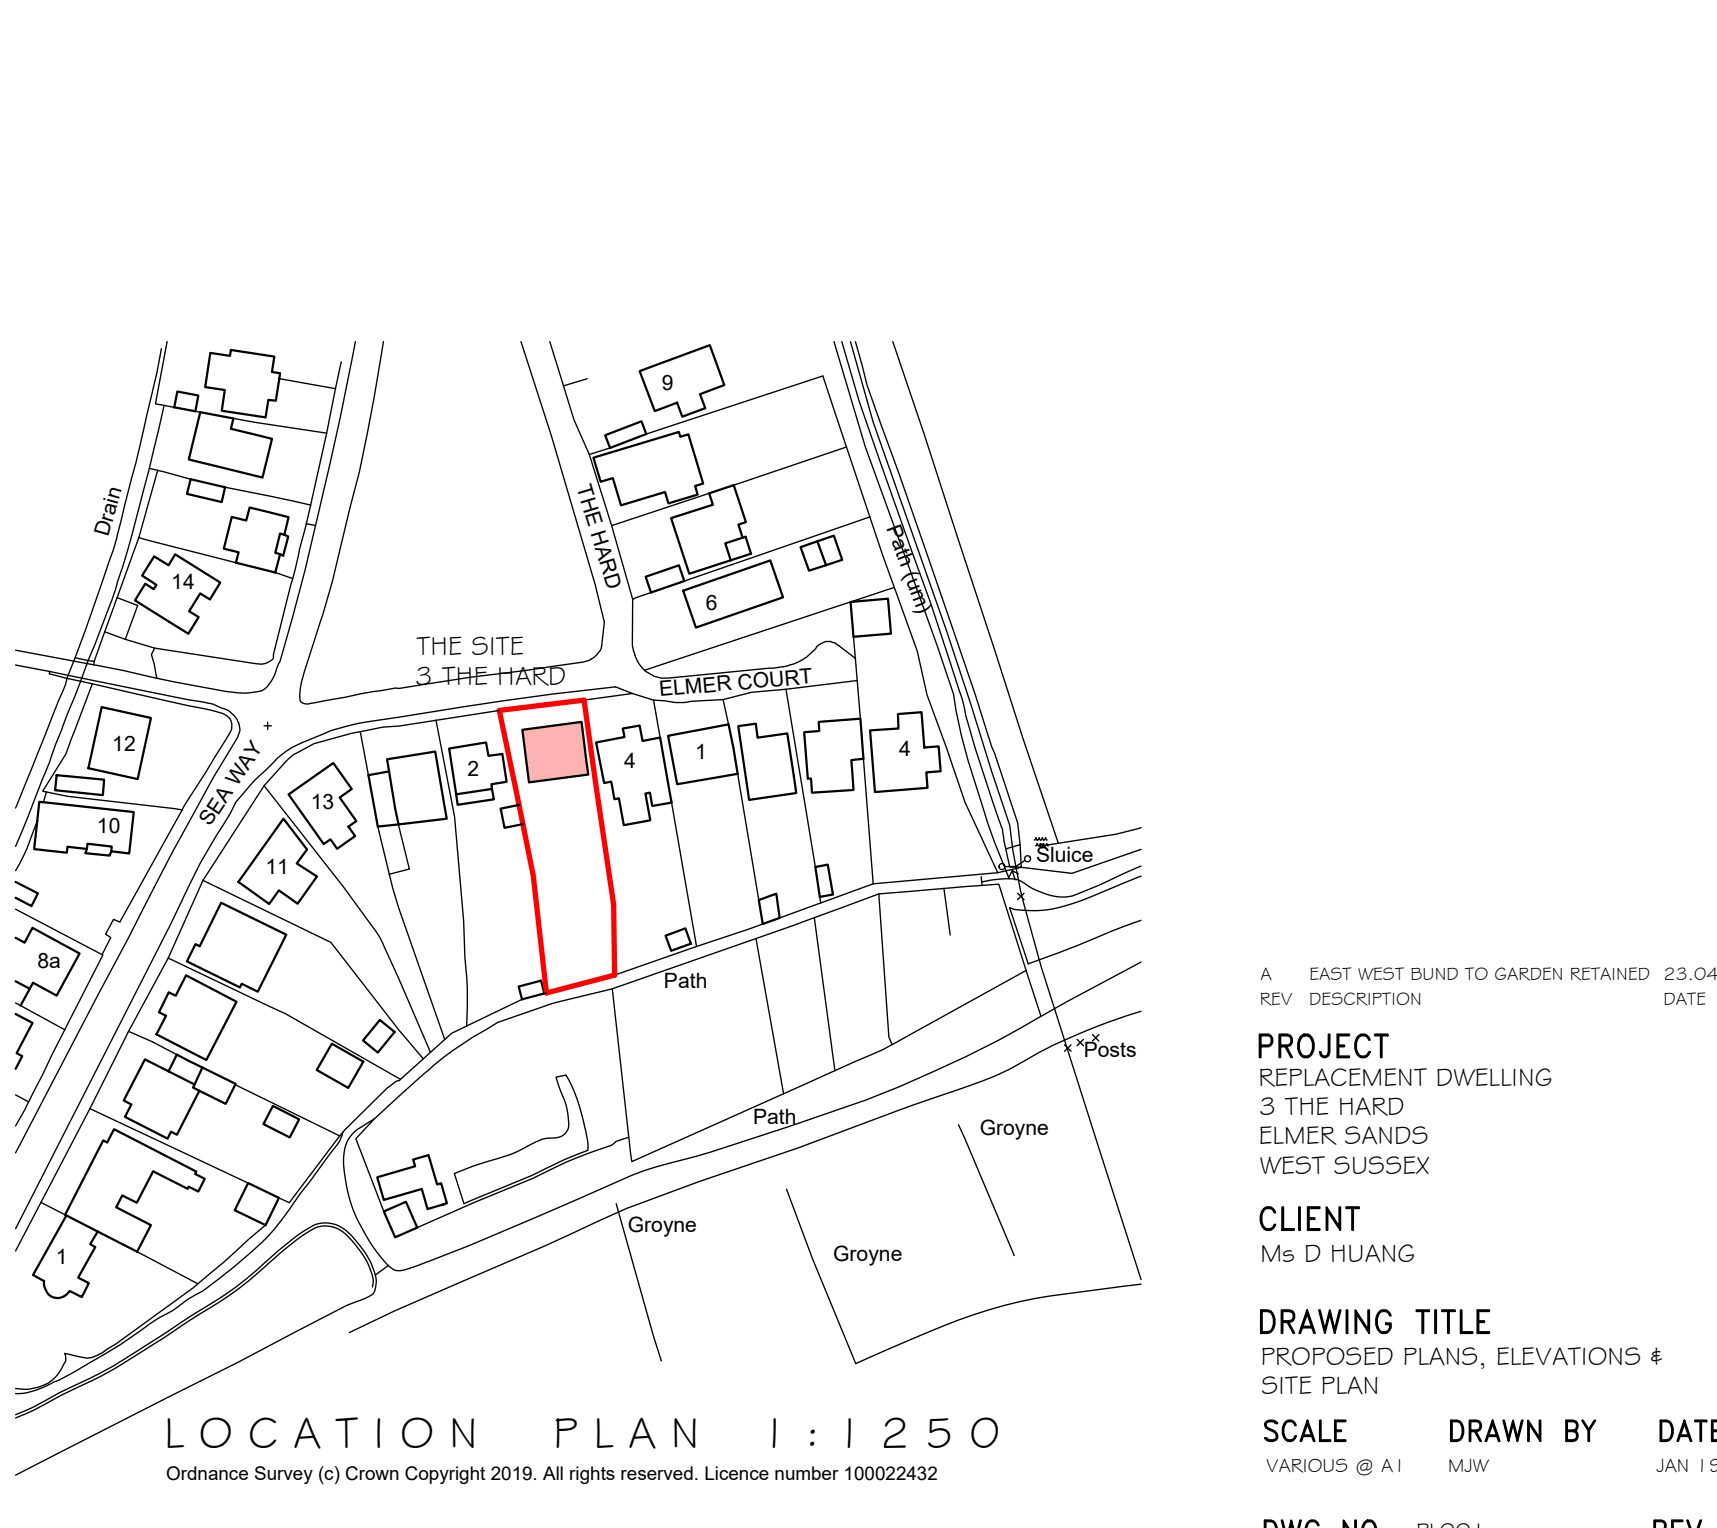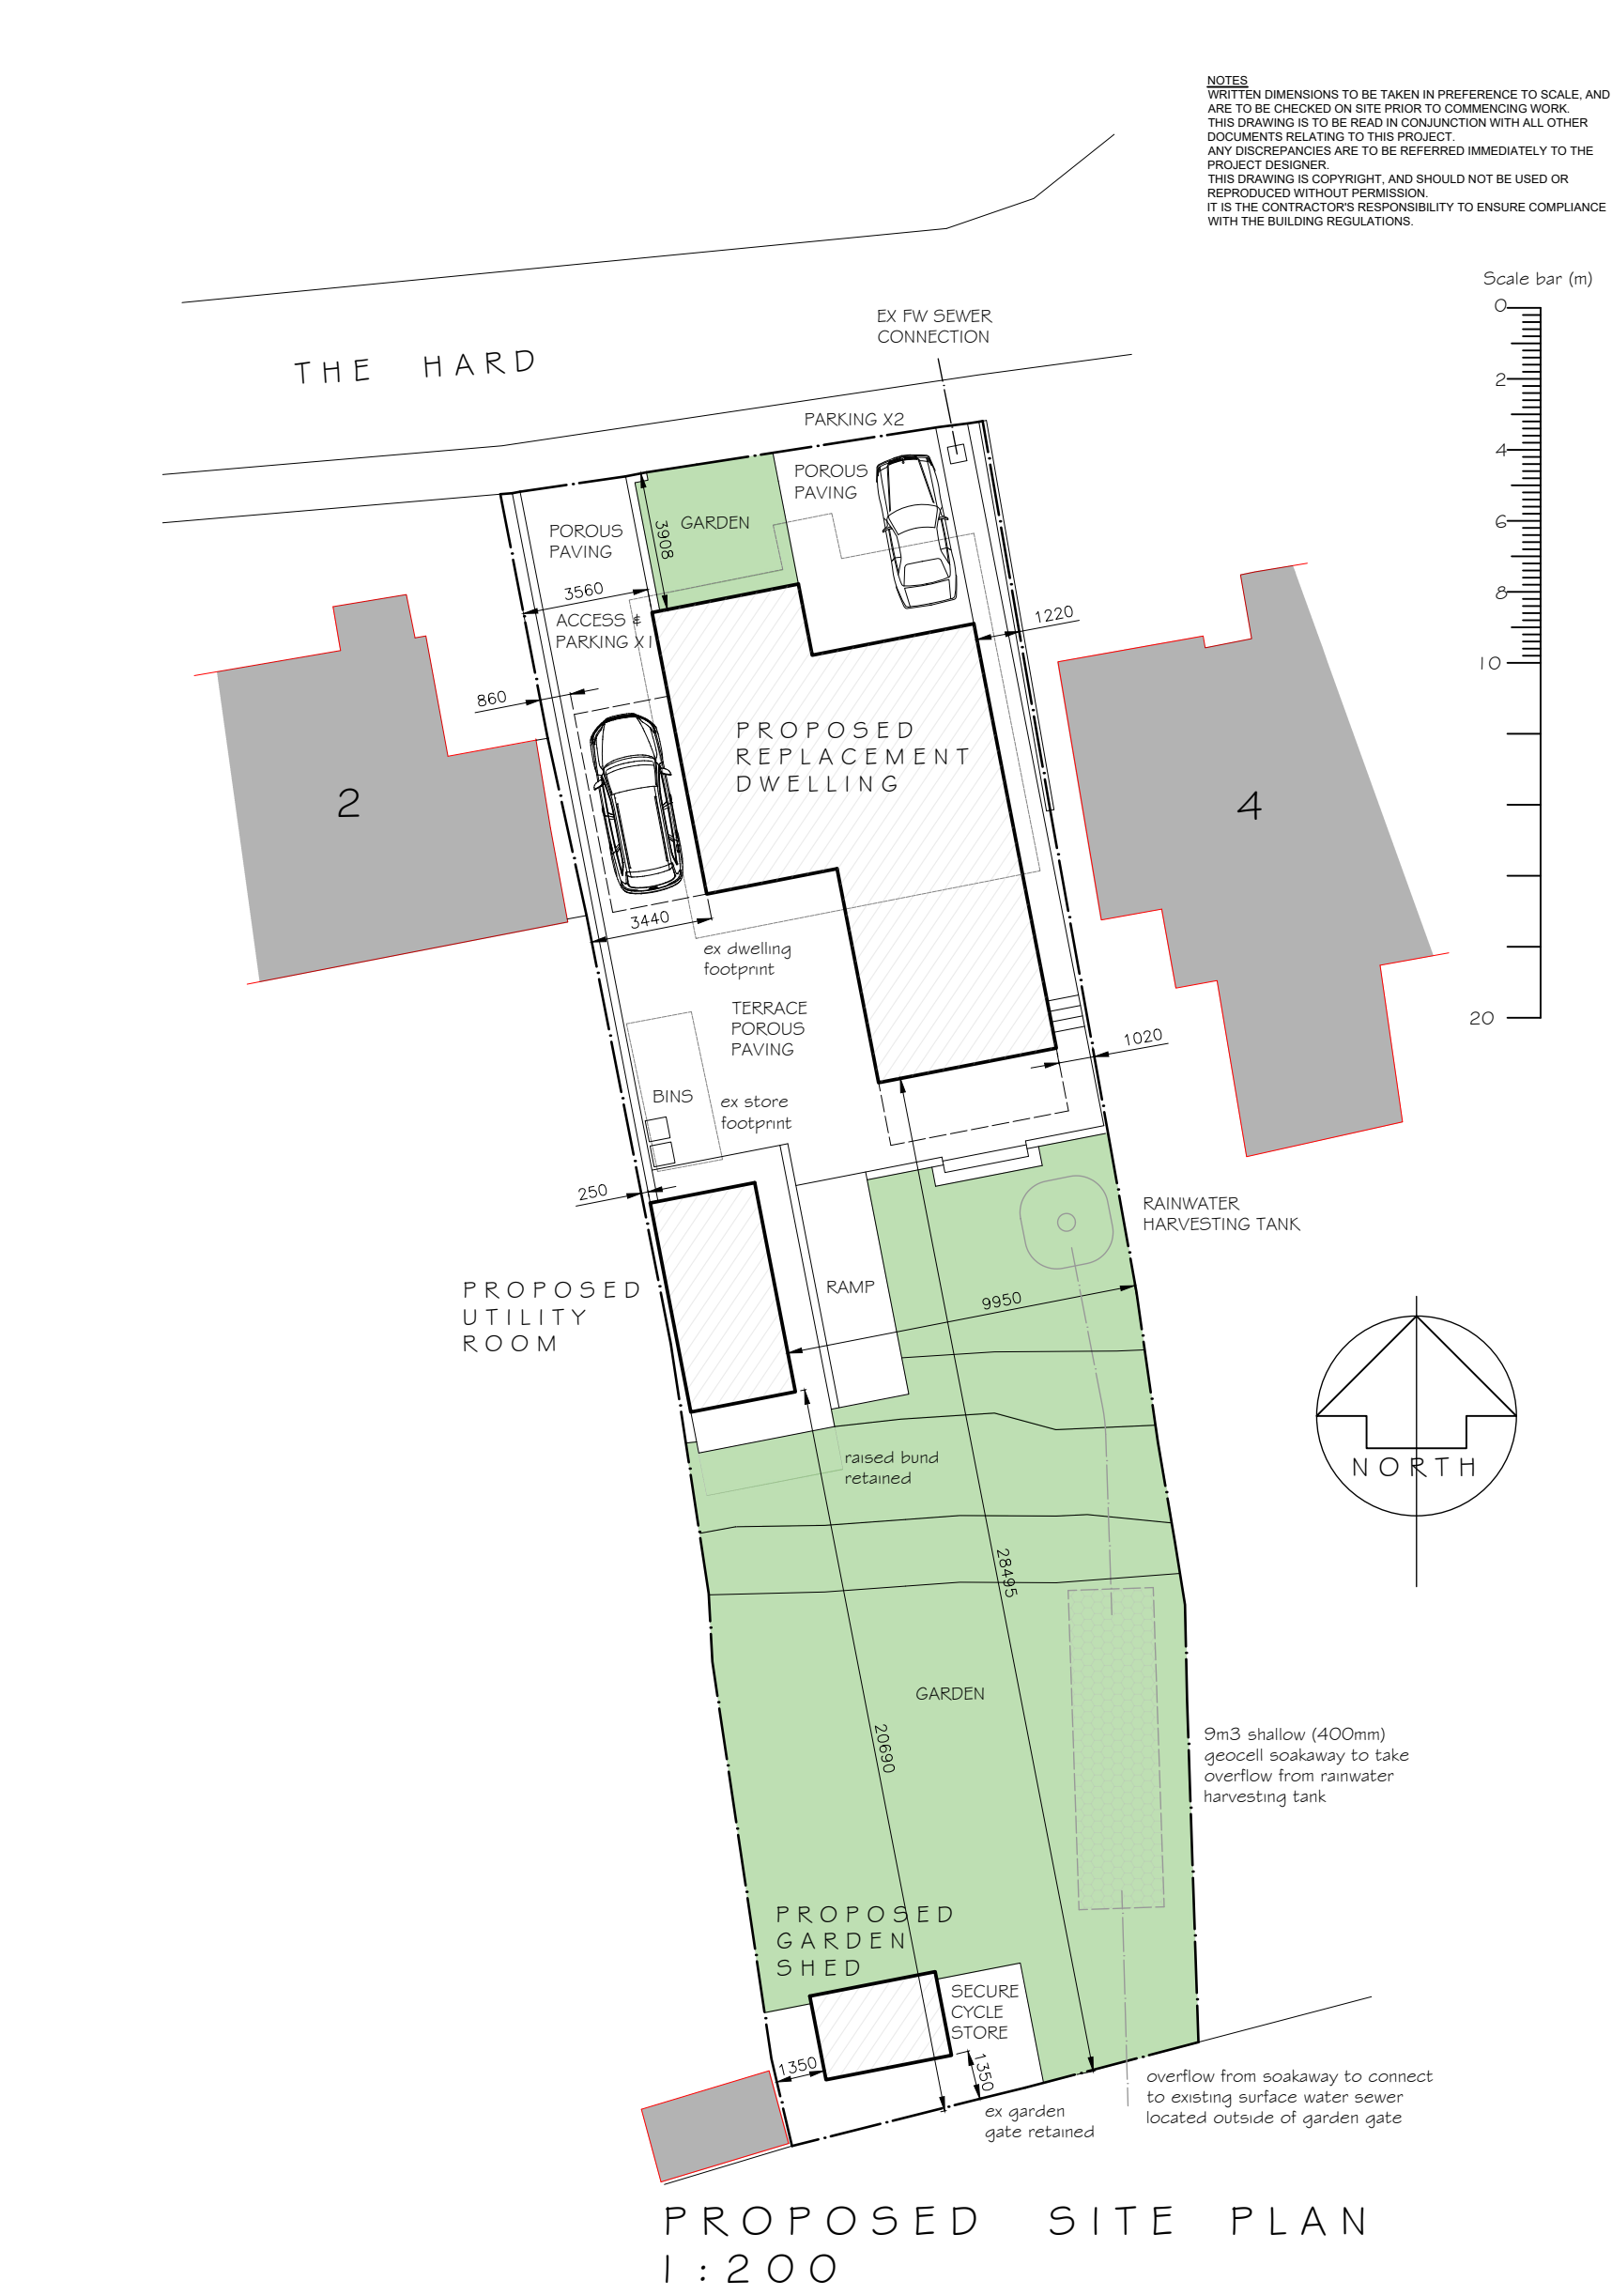

LOCATION PLAN 1:1250
Ordnance Survey (c) Crown Copyright 2019. All rights reserved. Licence number 100022432

A EAST WEST BUND TO GARDEN RETAINED 23.04.19
REV. DESCRIPTION DATE
PROJECT
REPLACEMENT DWELLING
3 THE HARD
ELMER SANDS
WEST SUSSEX
CLIENT
Ms D HUANG
DRAWING TITLE
PROPOSED PLANS, ELEVATIONS &
SITE PLAN
SCALE
VARIOUS @ A1
DRAWN BY
MMW
DATE
JAN 19
DWG NO
PLOOR
REV. A

Unit 3b Woodhorn Business Centre
Woodhorn Lane
Oving Chichester
West Sussex PO20 2BX
Tel 01243 774764
www.sloaneandbrown.co.uk
SLOANE & BROWN
ARCHITECTURAL SERVICES