




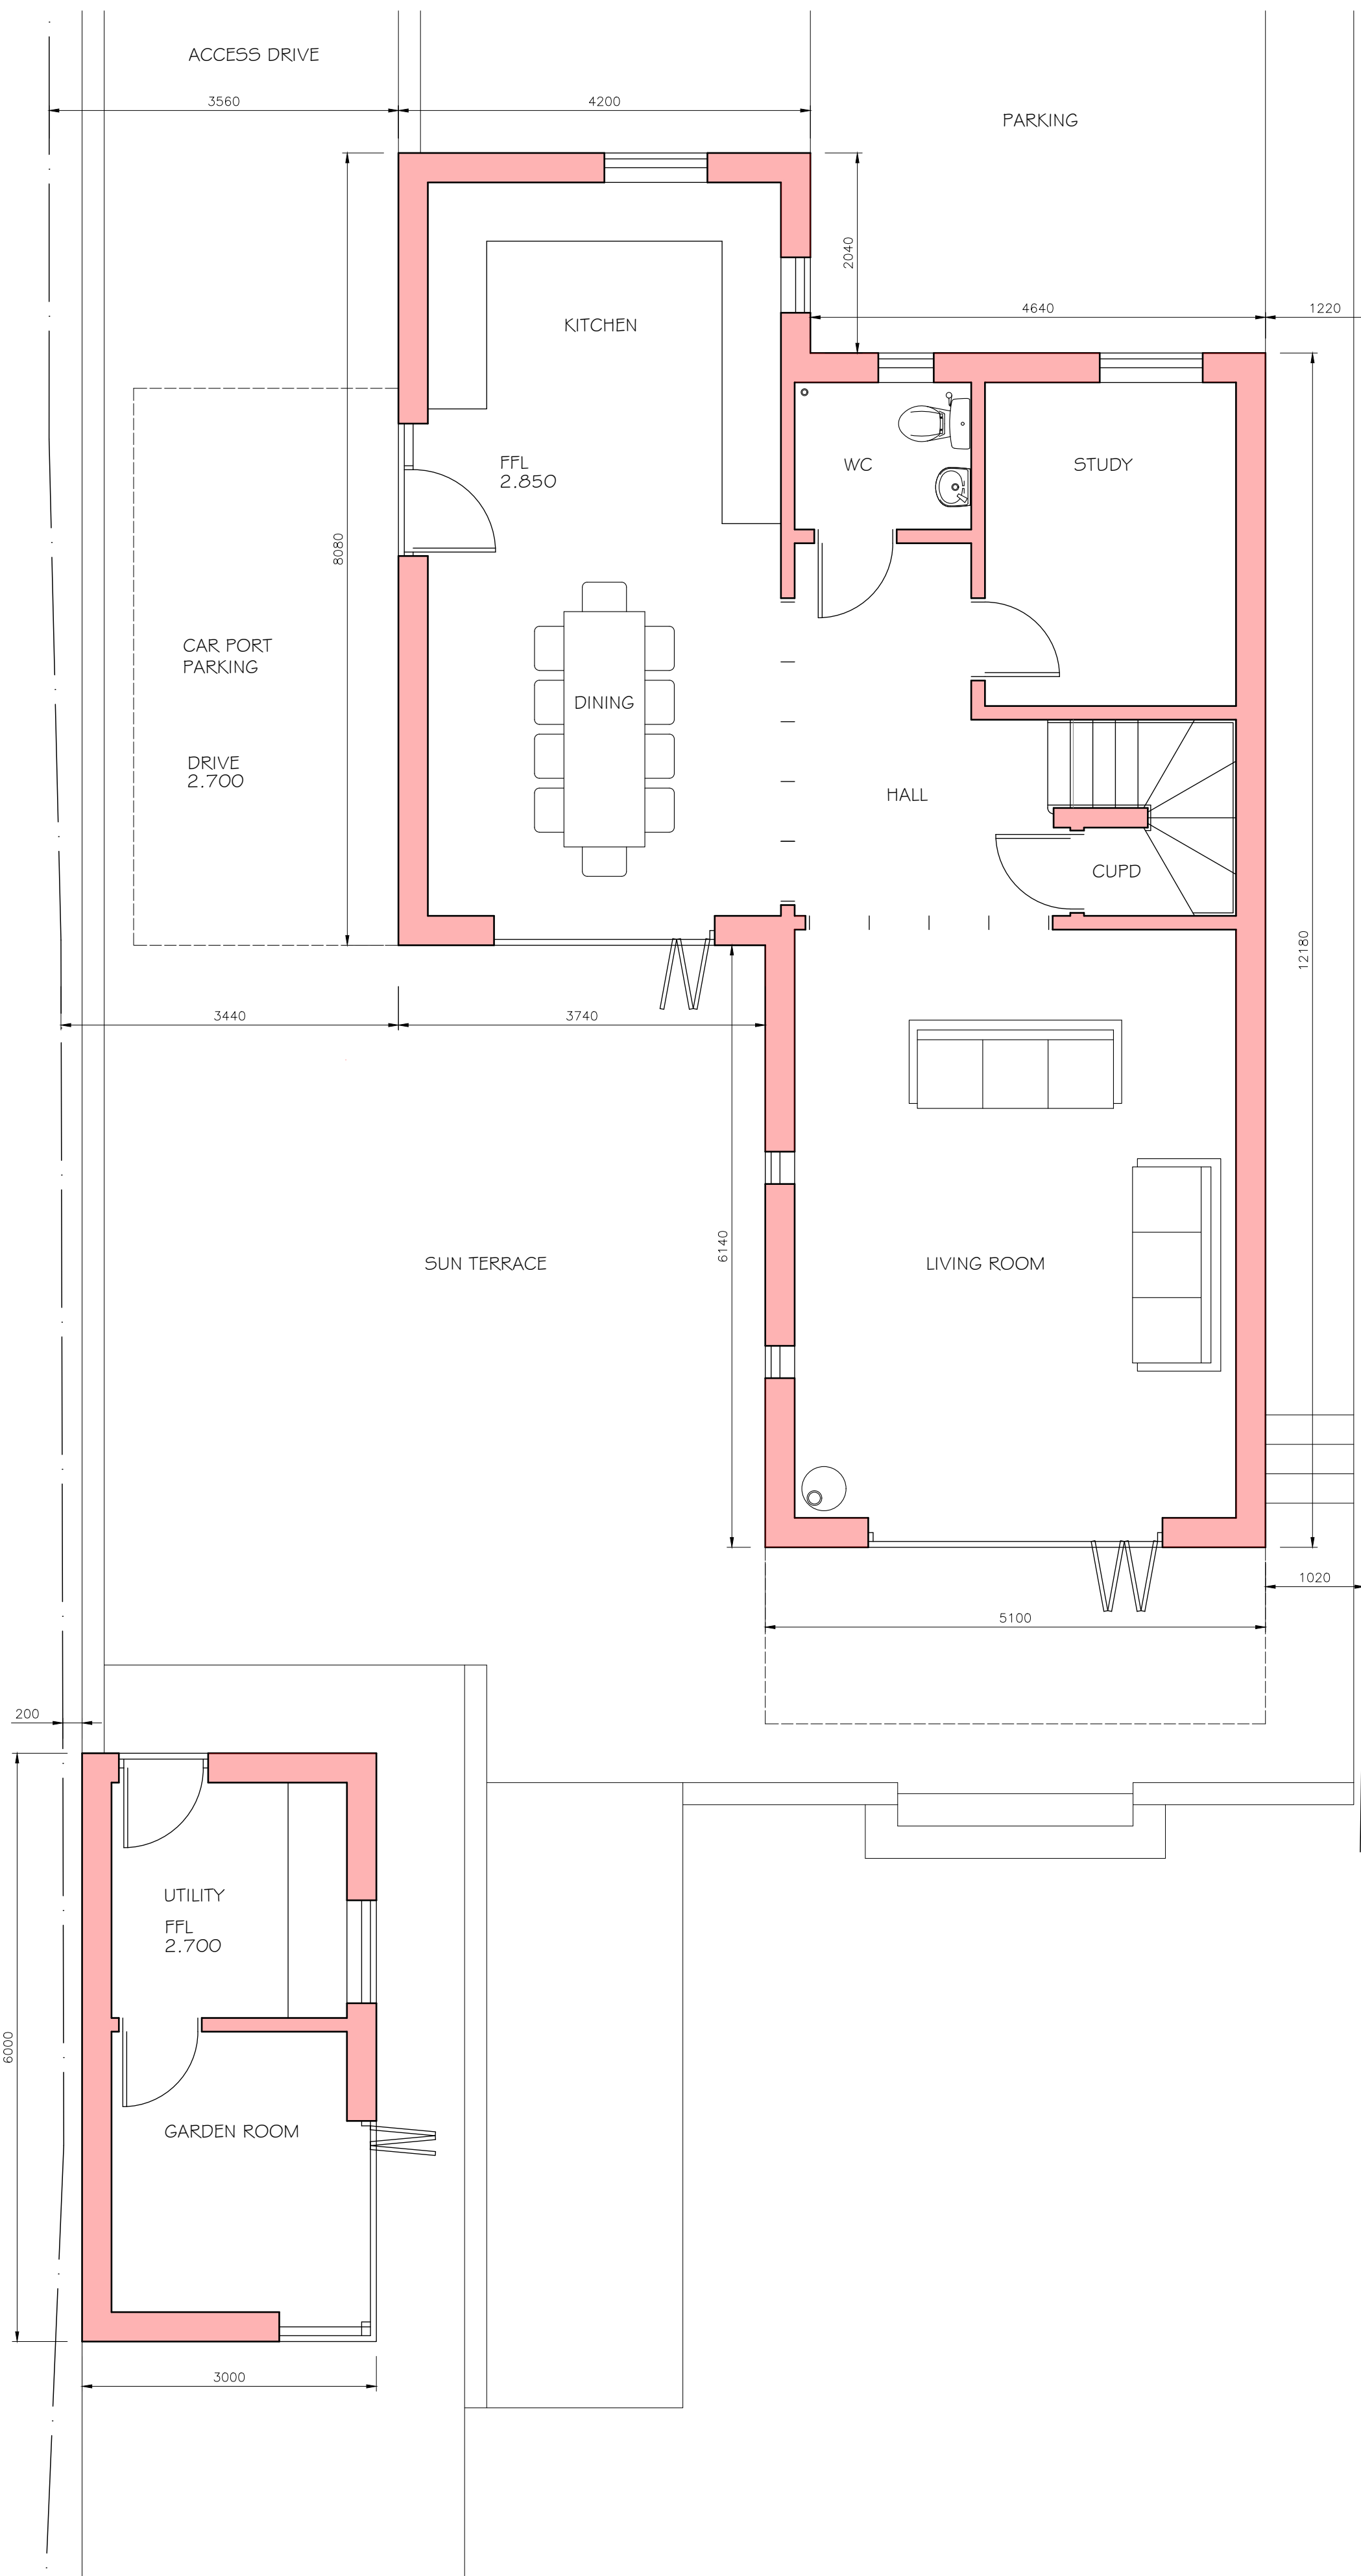

PROPOSED GROUND
FLOOR PLAN
1:50

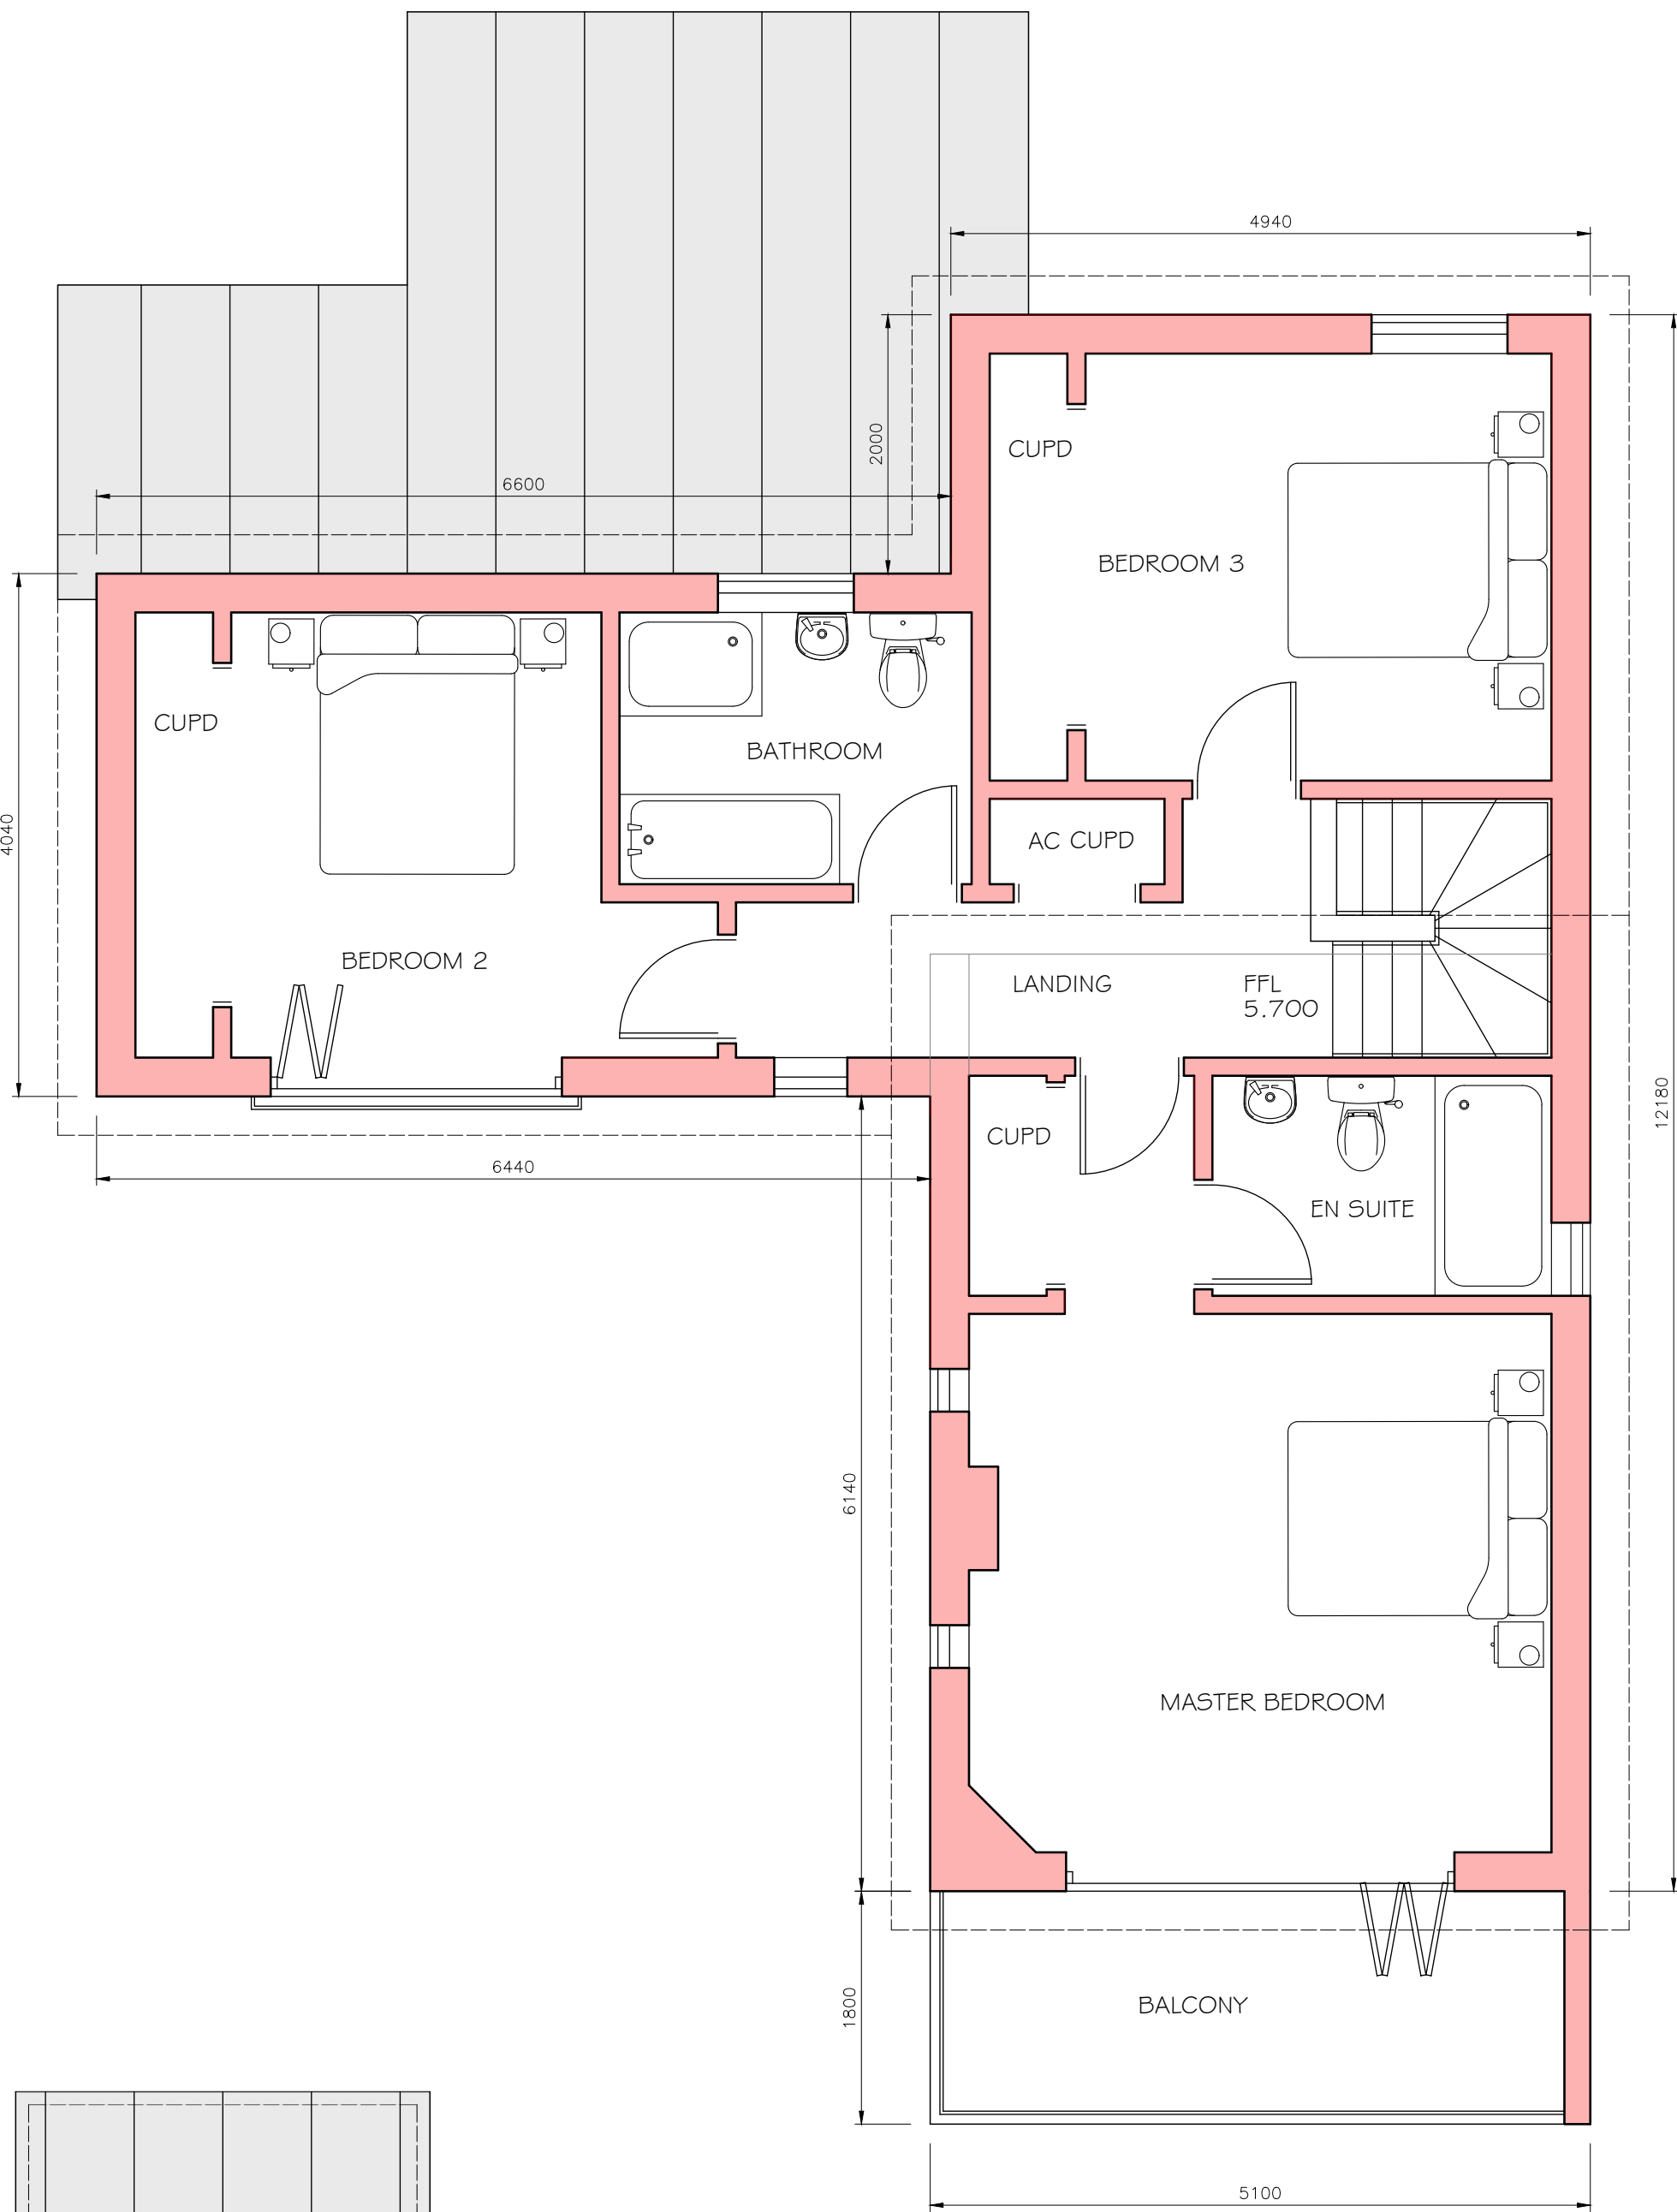


PROPOSED FIRST
FLOOR PLAN
1:50

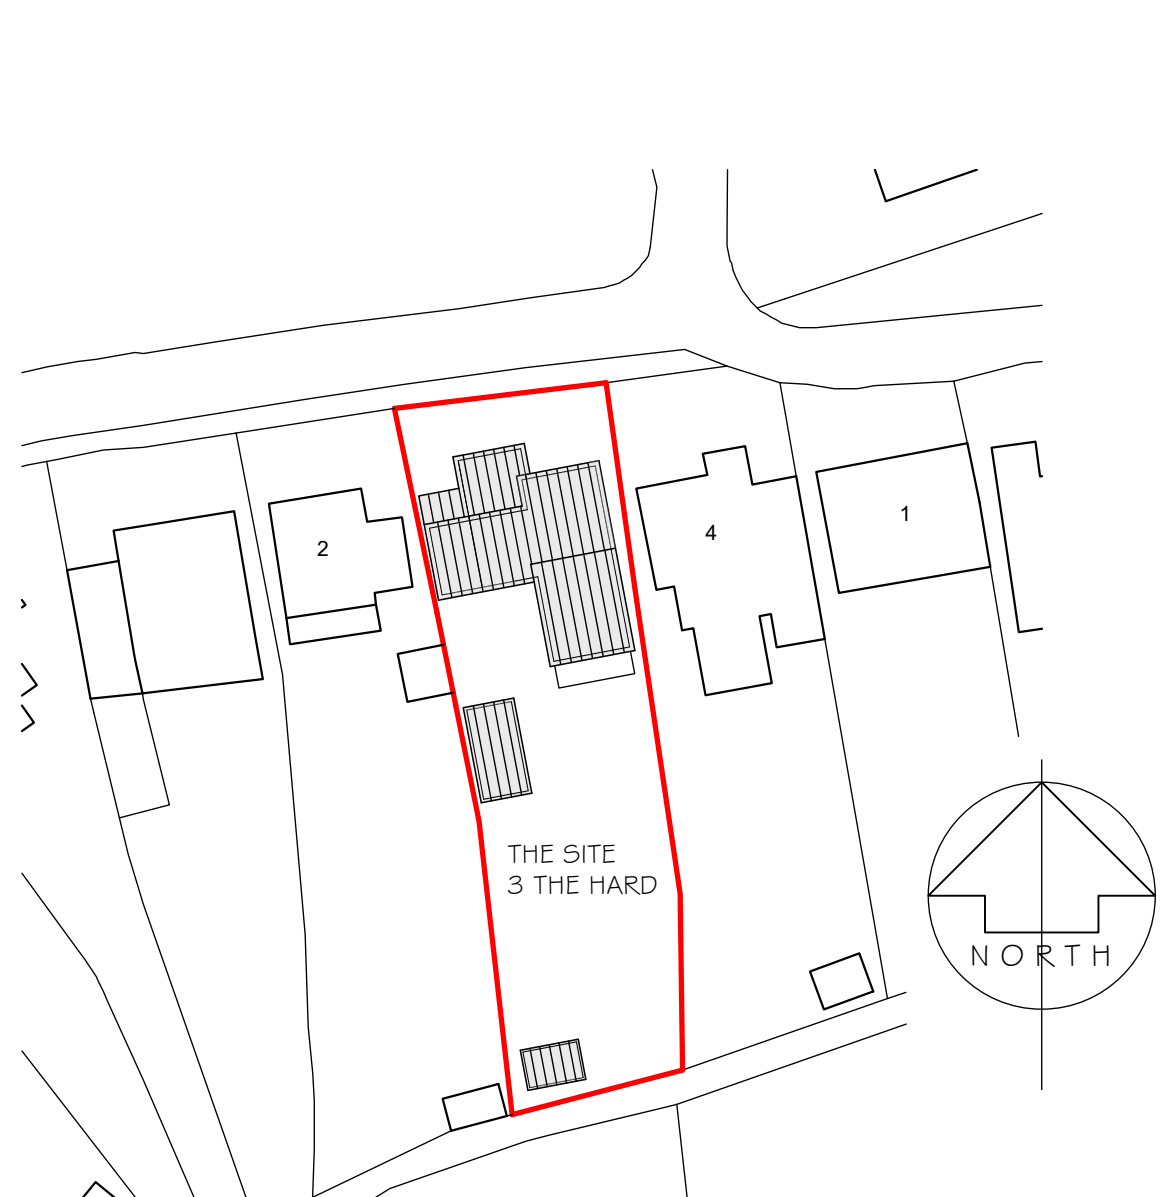


BLOCK PLAN 1:500

Ordnance Survey (c) Crown Copyright 2019. All rights reserved. Licence number 100022432

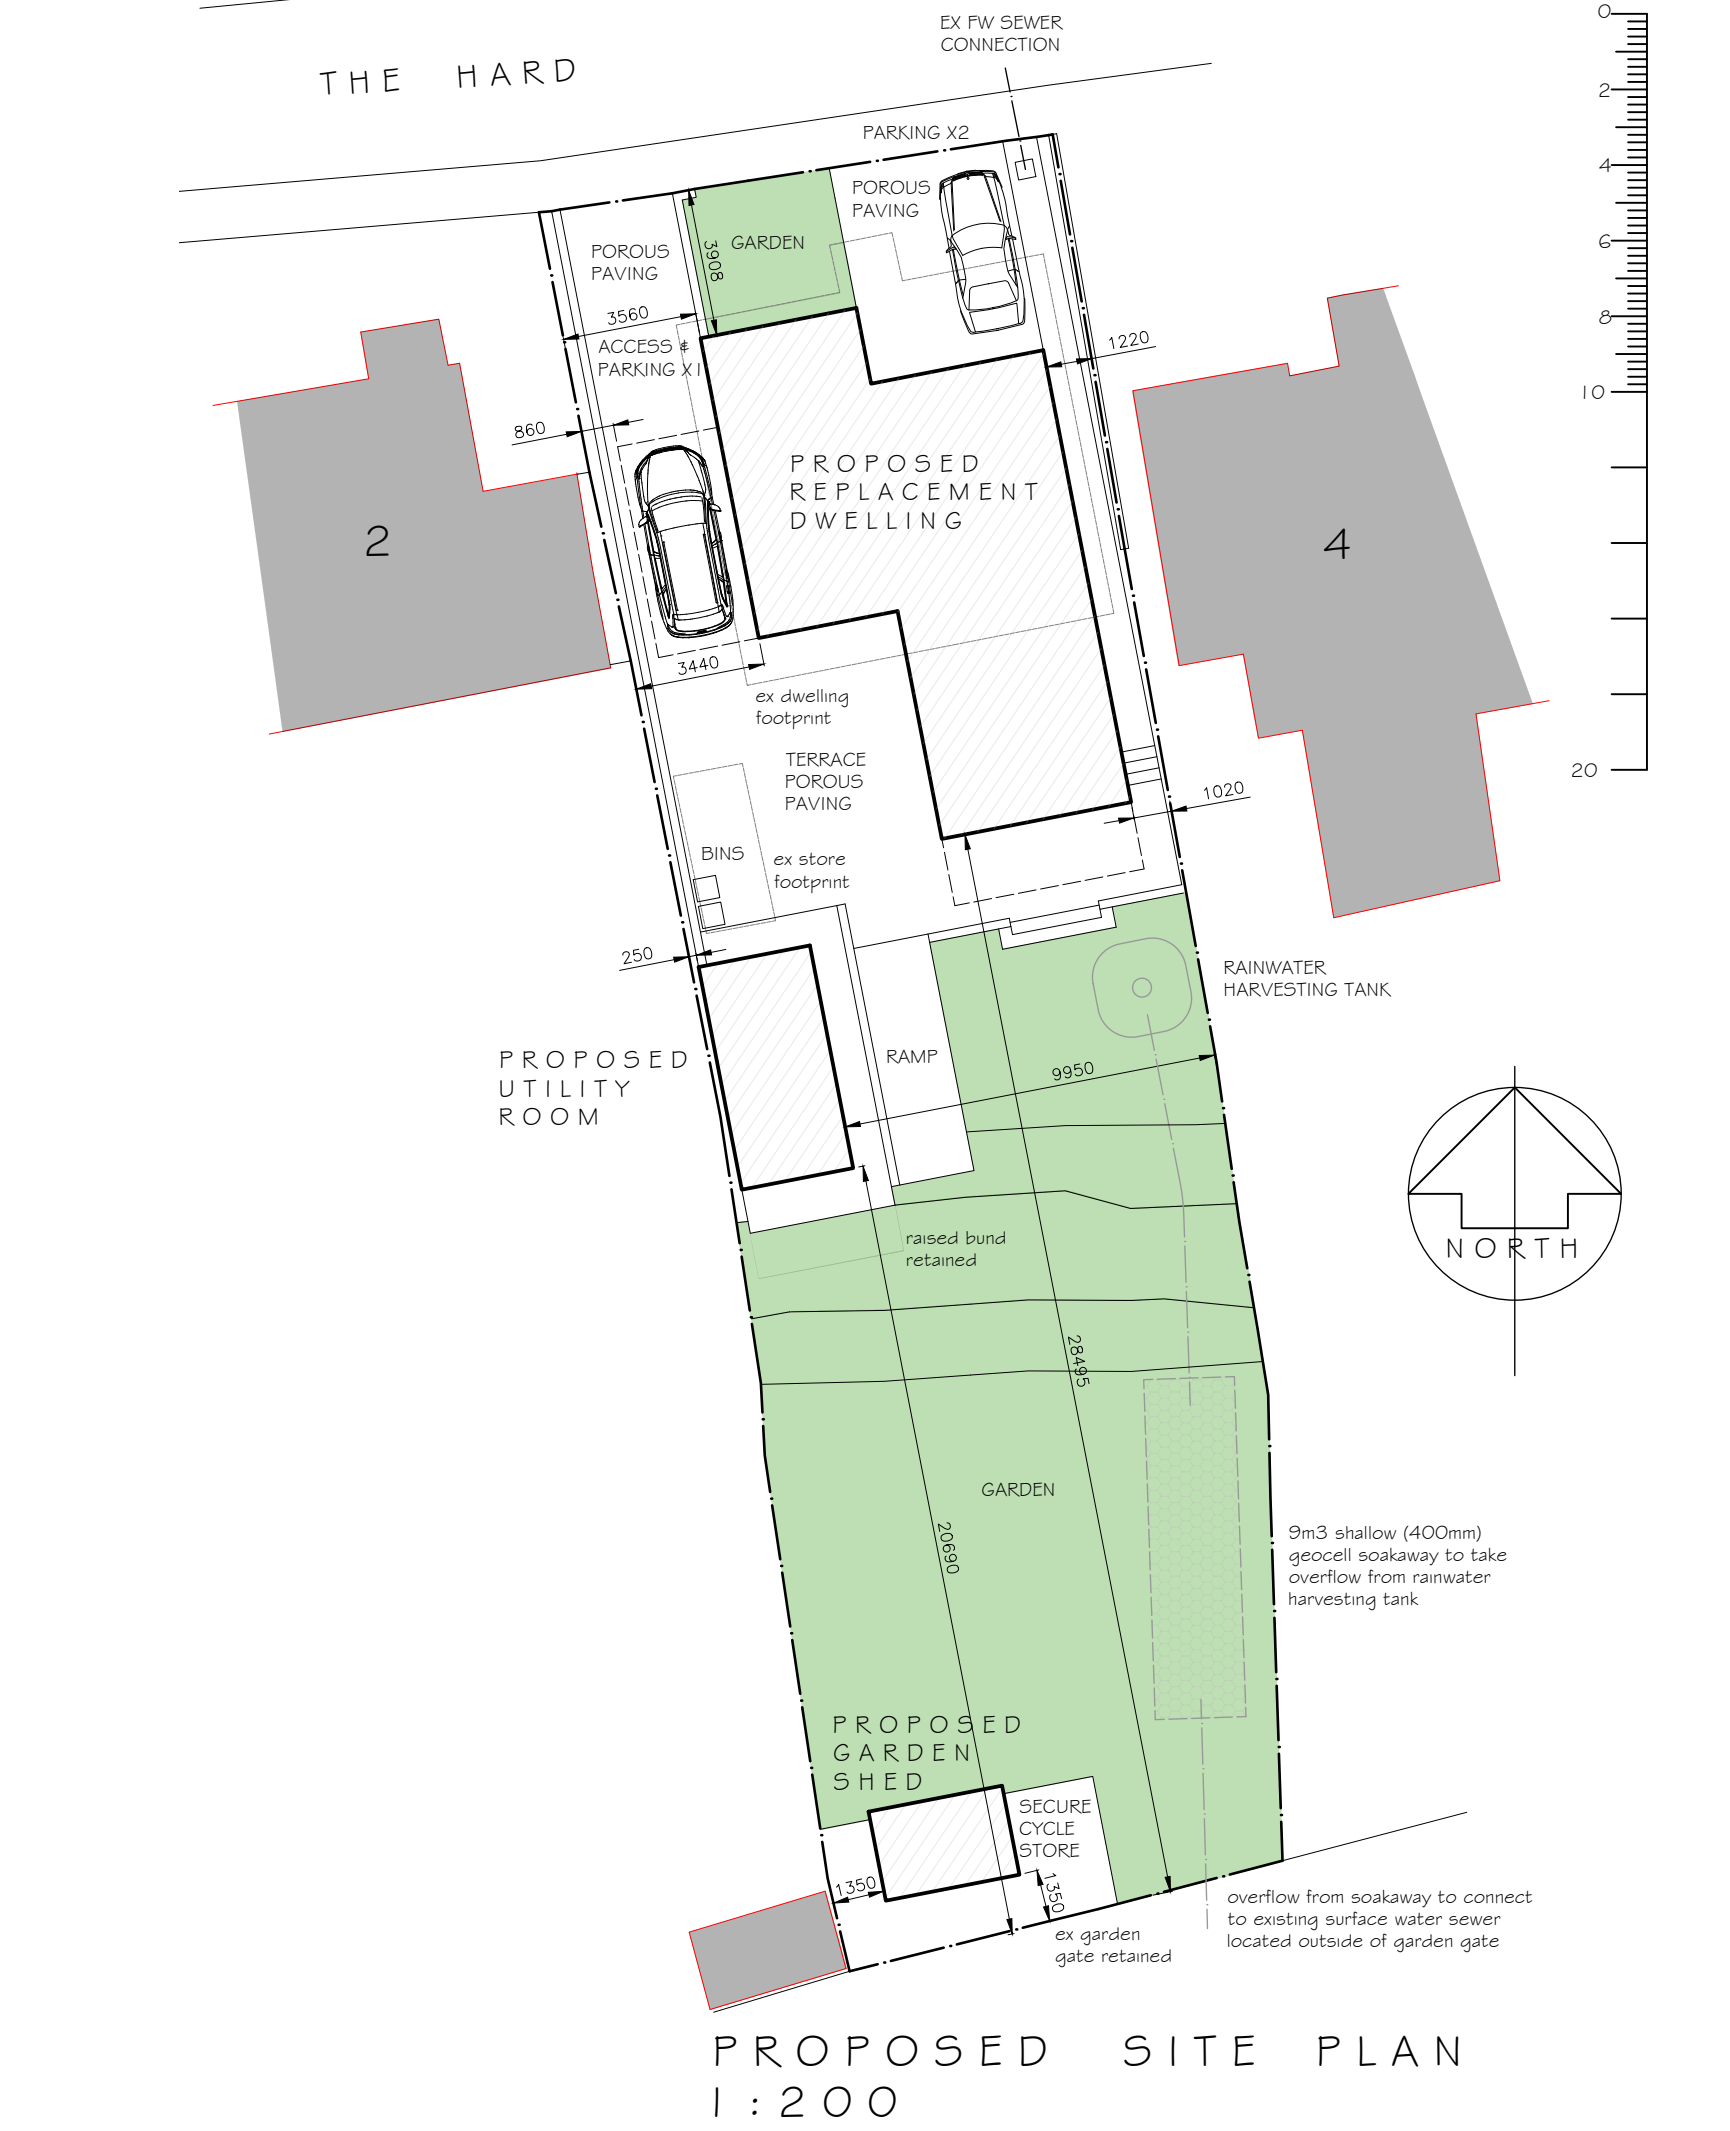

PROPOSED SITE PLAN
1:200

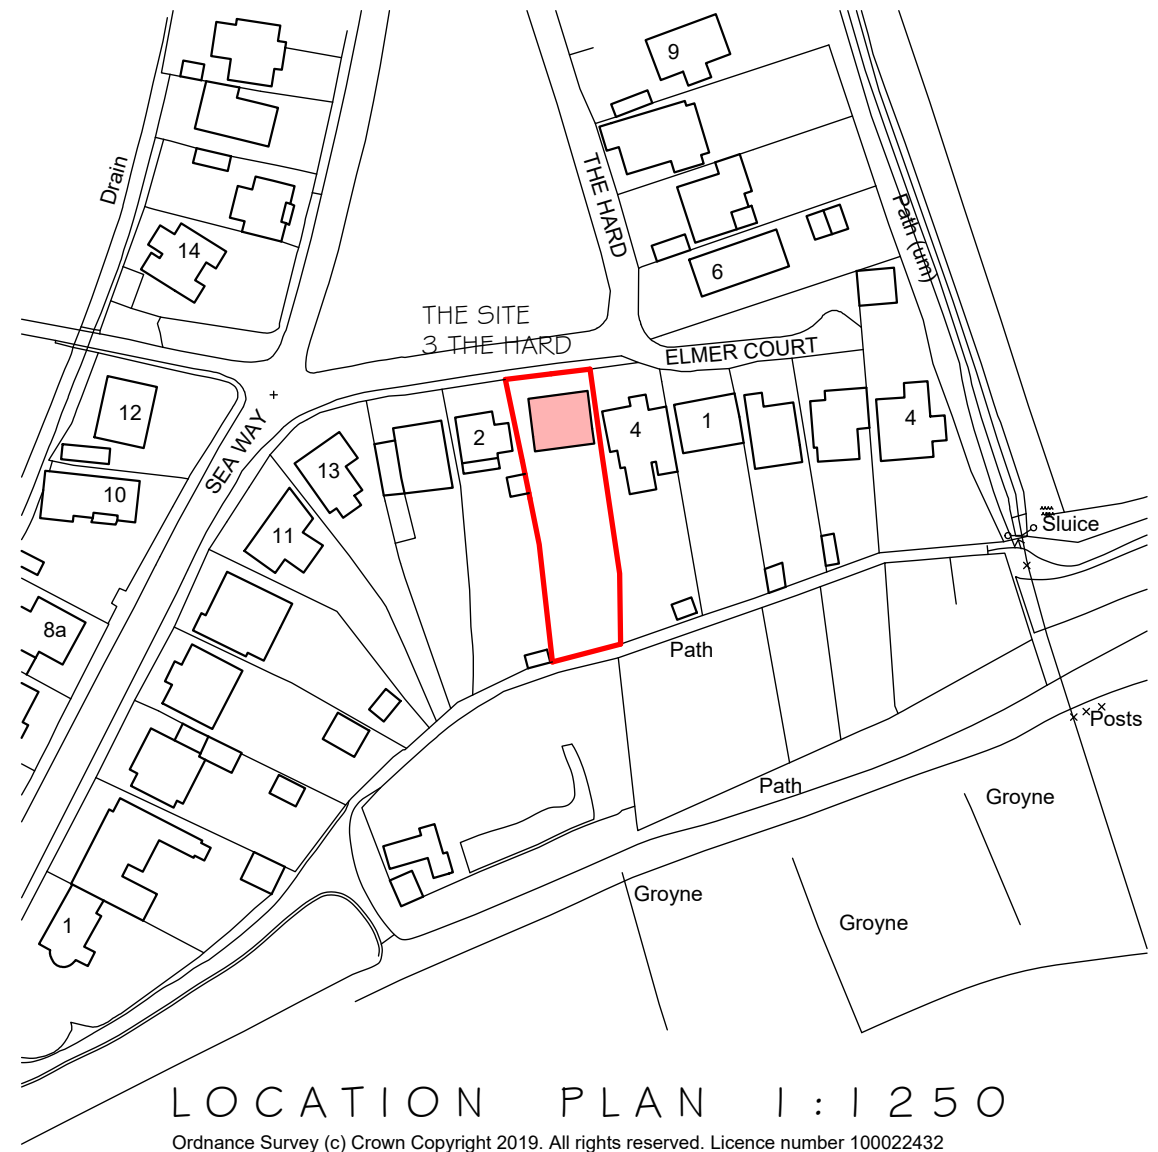

LOCATION PLAN 1:1250

Ordnance Survey (c) Crown Copyright 2019. All rights reserved. Licence number 100022432

A EAST WEST BUND TO GARDEN RETAINED 23.04.19
REV. DESCRIPTION DATE

PROJECT
REPLACEMENT DWELLING
3 THE HARD
ELMER SANDS
WEST SUSSEX

CLIENT
Ms D HUANG

DRAWING TITLE
PROPOSED PLANS, ELEVATIONS &
SITE PLAN

SCALE DRAWN BY DATE
VARIOUS @ A1 MJW JAN 19

DWG NO FLOOR REV. A

Unit 3b Woodhorn Business Centre
Woodhorn Lane
Oving Chichester
West Sussex PO20 2BX
Tel 01243 774764
www.sloaneandbrown.co.uk

CHARTERED BUILDING SURVEYORS
SLOANE & BROWN
ARCHITECTURAL SERVICES