
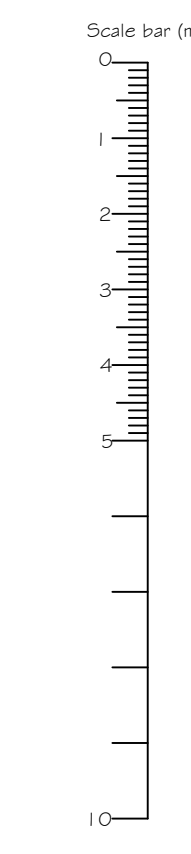
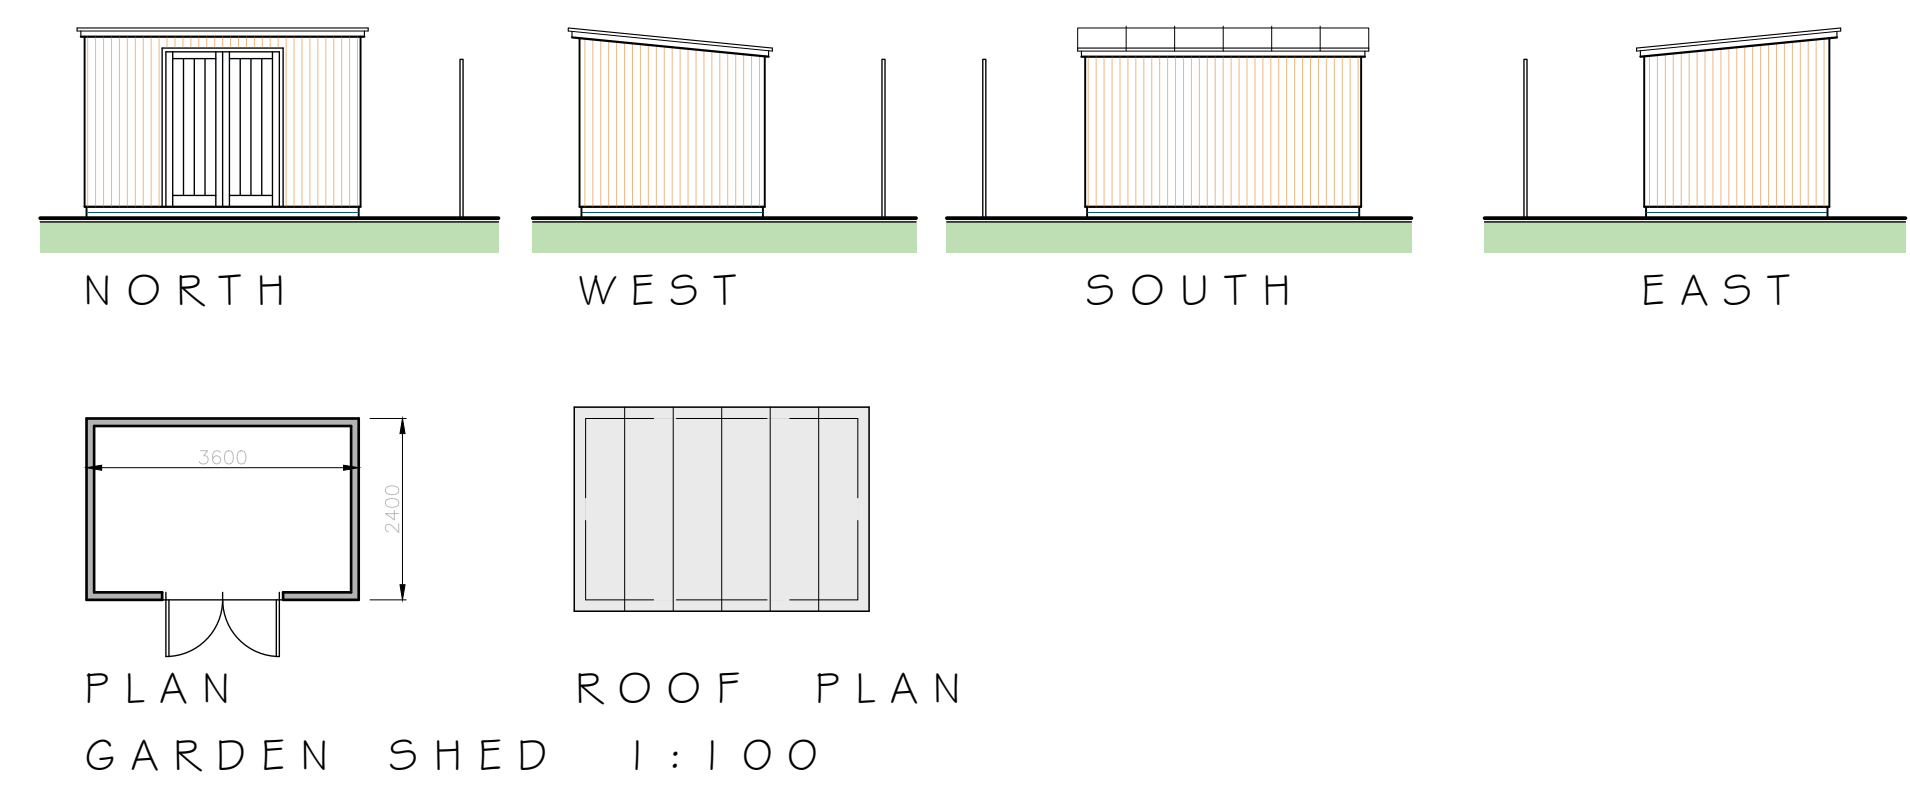
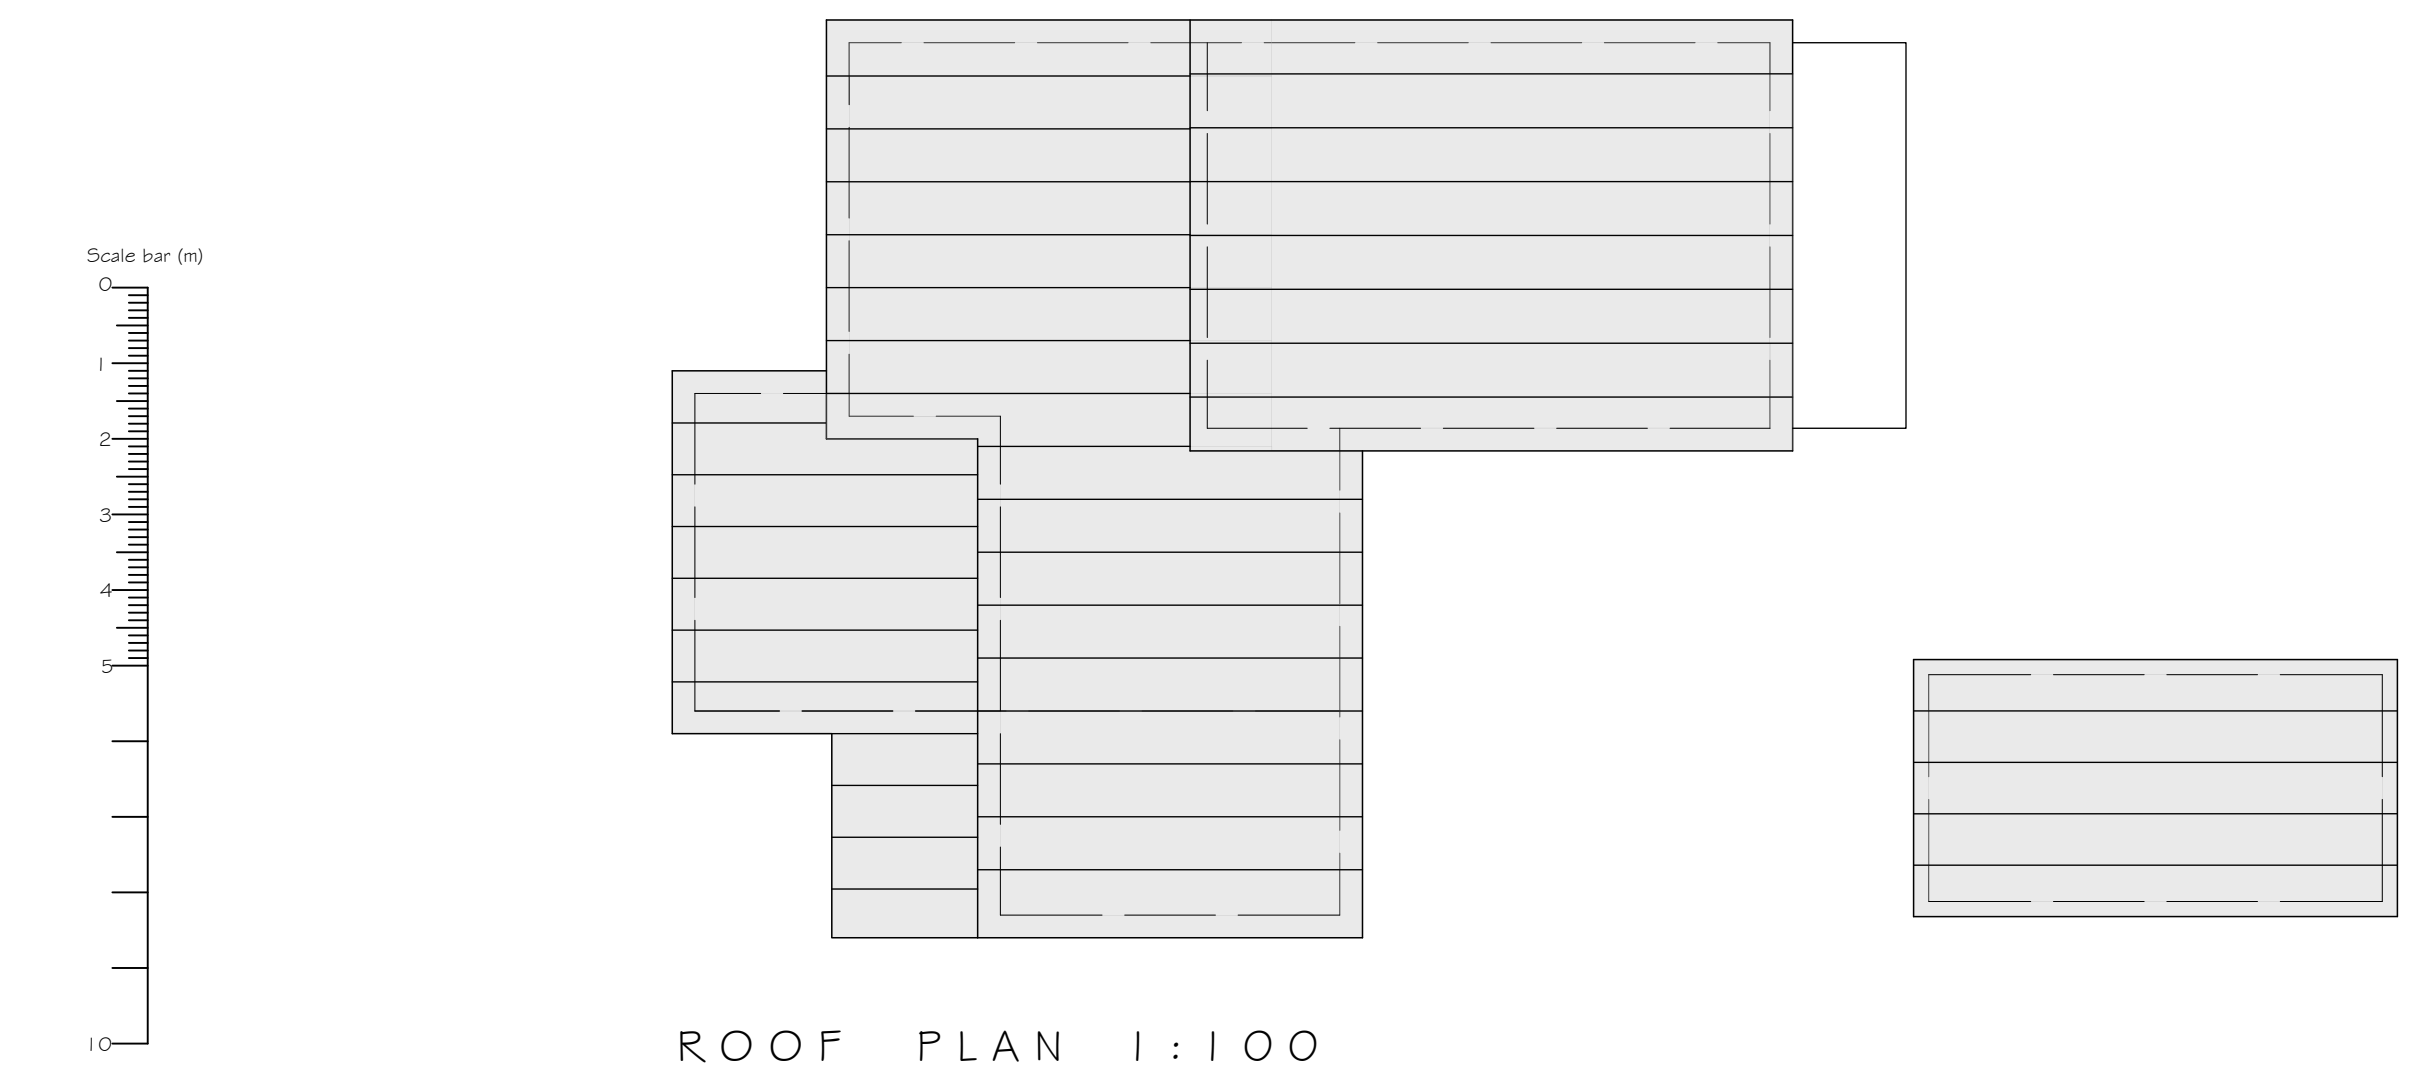
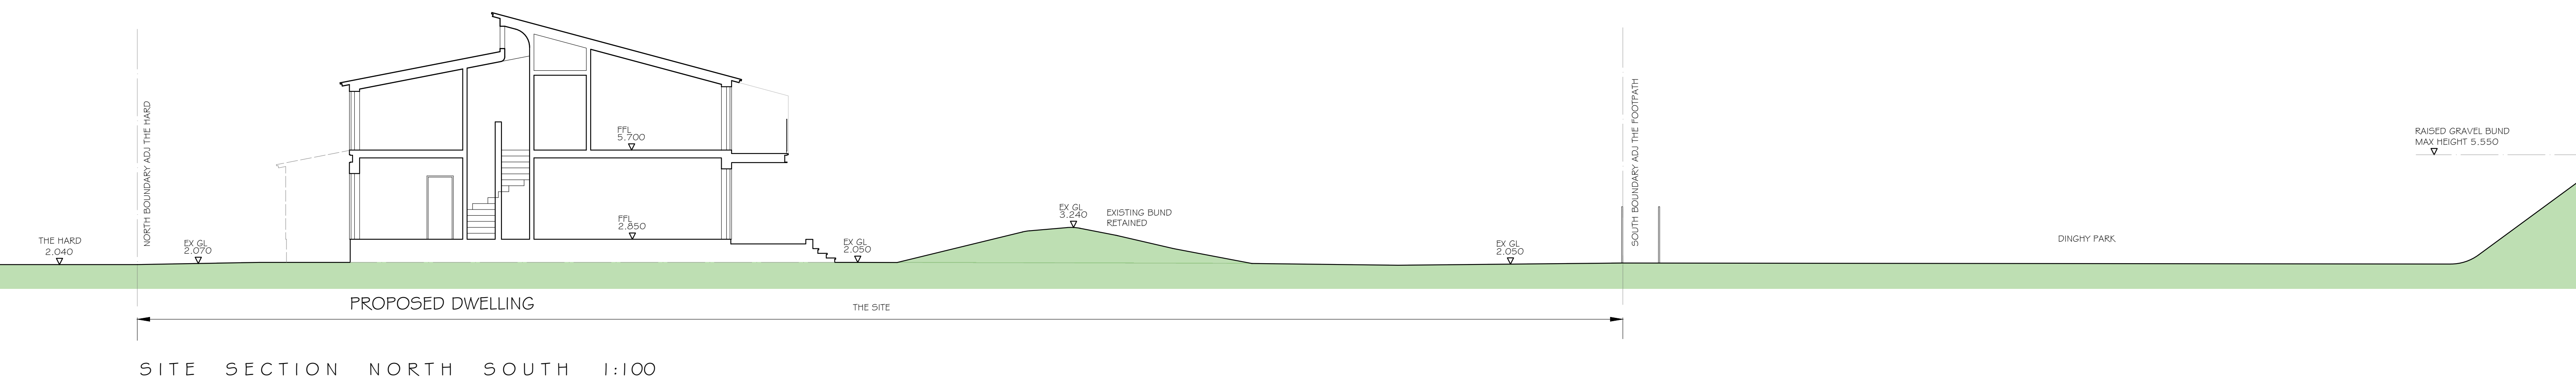
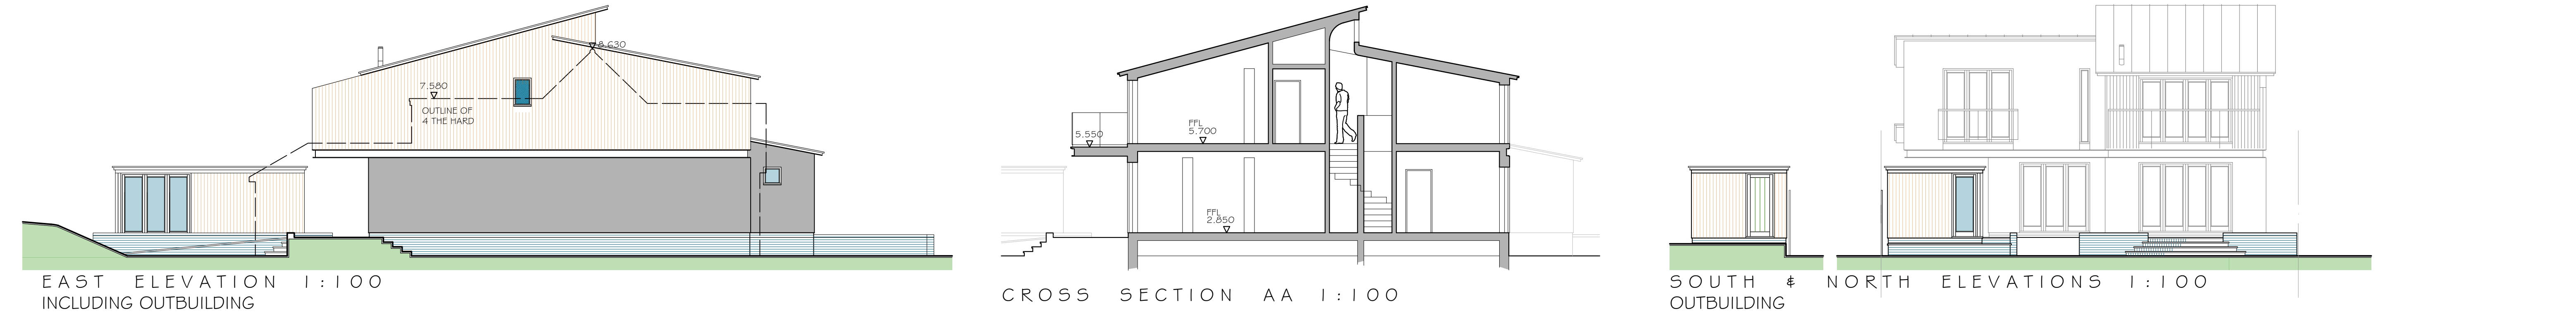


NOTES
WRITTEN DIMENSIONS TO BE TAKEN IN PREFERENCE TO SCALE, AND
ARE TO BE CHECKED ON SITE PRIOR TO COMMENCING WORK.
THIS DRAWING IS TO BE READ IN CONJUNCTION WITH ALL OTHER
DOCUMENTS RELATING TO THE PROJECT.
ANY DISCREPANCIES ARE TO BE REFERRED IMMEDIATELY TO THE
PROJECT DESIGNER.
THIS DRAWING IS COPYRIGHT, AND SHOULD NOT BE USED OR
REPRODUCED WITHOUT PERMISSION.
IT IS THE CONTRACTOR'S RESPONSIBILITY TO ENSURE COMPLIANCE
WITH THE BUILDING REGULATIONS.

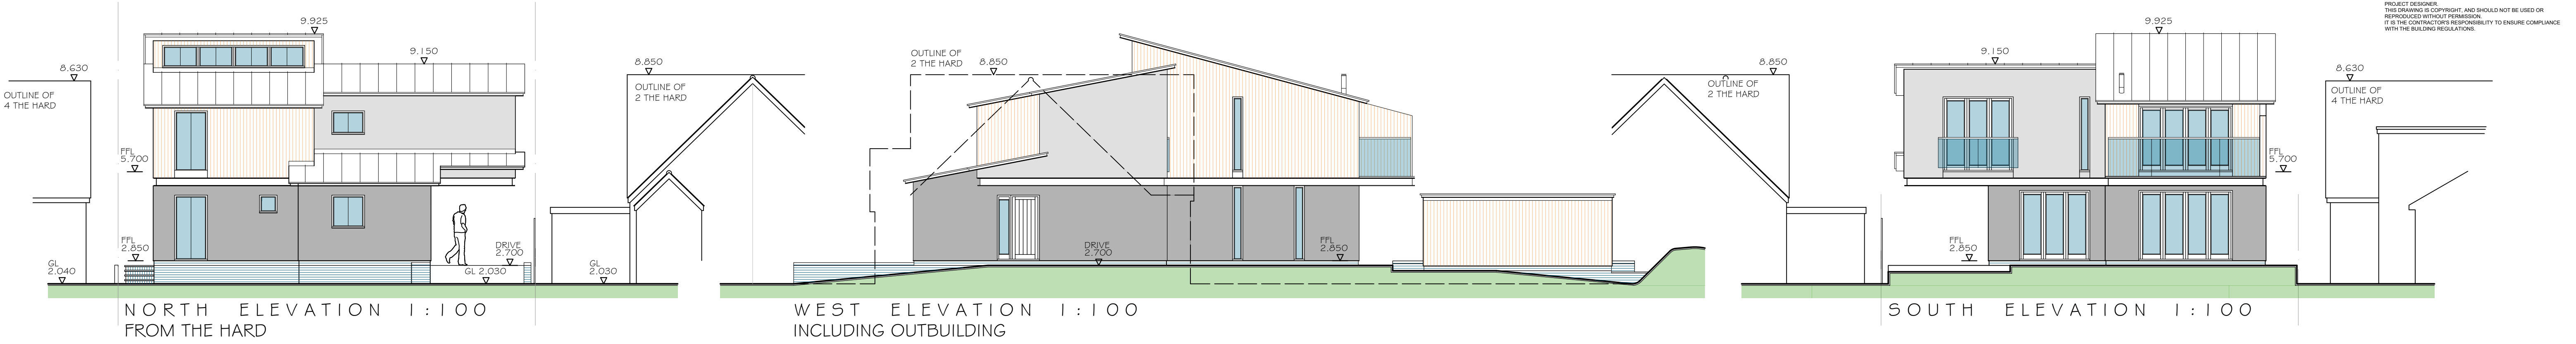

A	EAST WEST BUND TO GARDEN RETAINED	23.04.19
REV	DESCRIPTION	DATE
PROJECT		
REPLACEMENT DWELLING		
3 THE HARD		
ELMER SANDS		
WEST SUSSEX		
CLIENT		
Ms D HUANG		
DRAWING TITLE		
PROPOSED ELEVATIONS, ROOF PLAN		
& SECTIONS		
SCALE	DRAWN BY	DATE
1:100 @ A1	MW	JAN 19
DWG NO	PLO02	REV. A