



PROJECT DESIGNER.
THIS DRAWING IS COPYRIGHT, AND SHOULD NOT BE USED OR
REPRODUCED WITHOUT PERMISSION.
IT IS THE CONTRACTOR'S RESPONSIBILITY TO ENSURE COMPLIANCE
WITH THE BUILDING REGULATIONS.

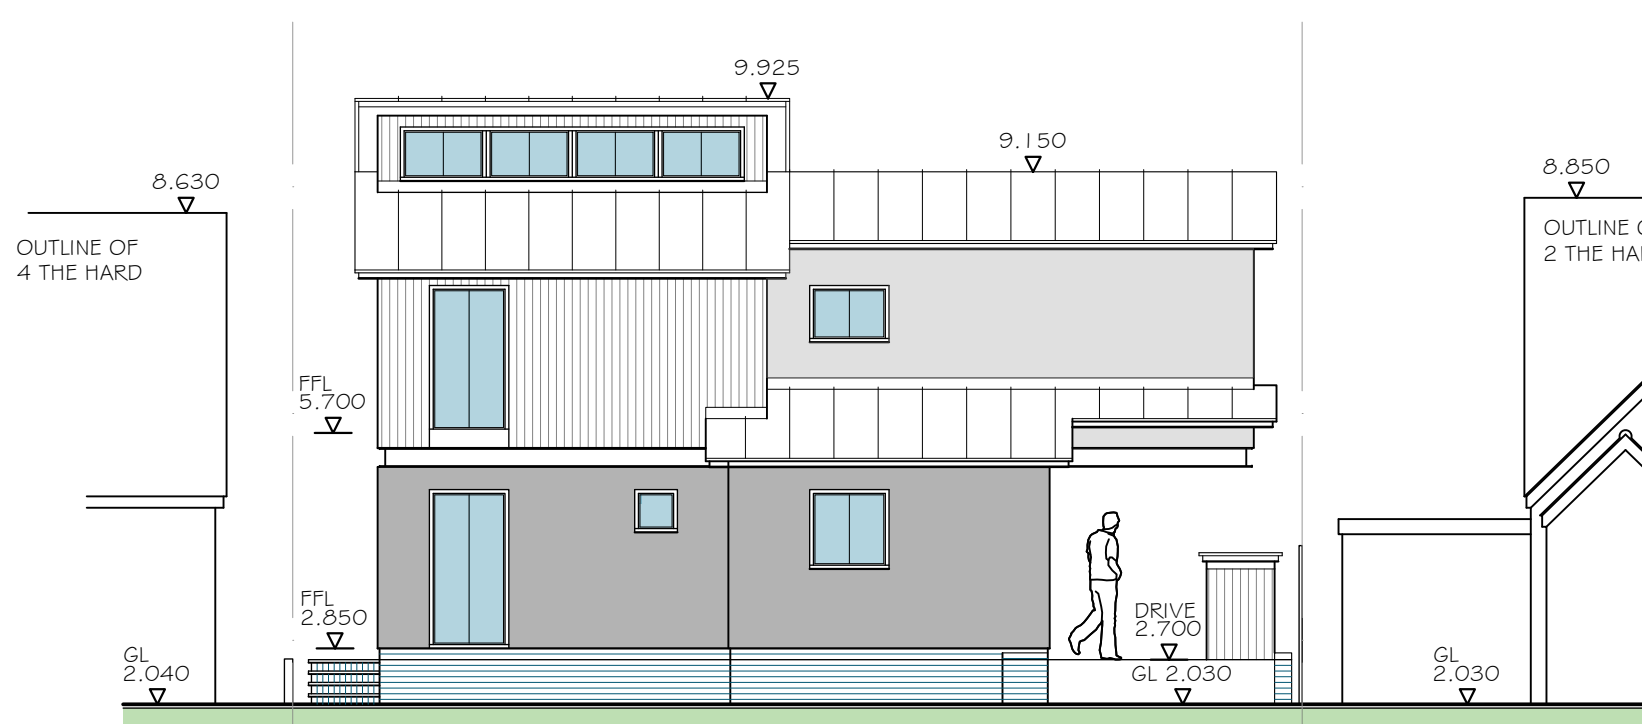


NORTH ELEVATION 1:100
FROM THE HARD

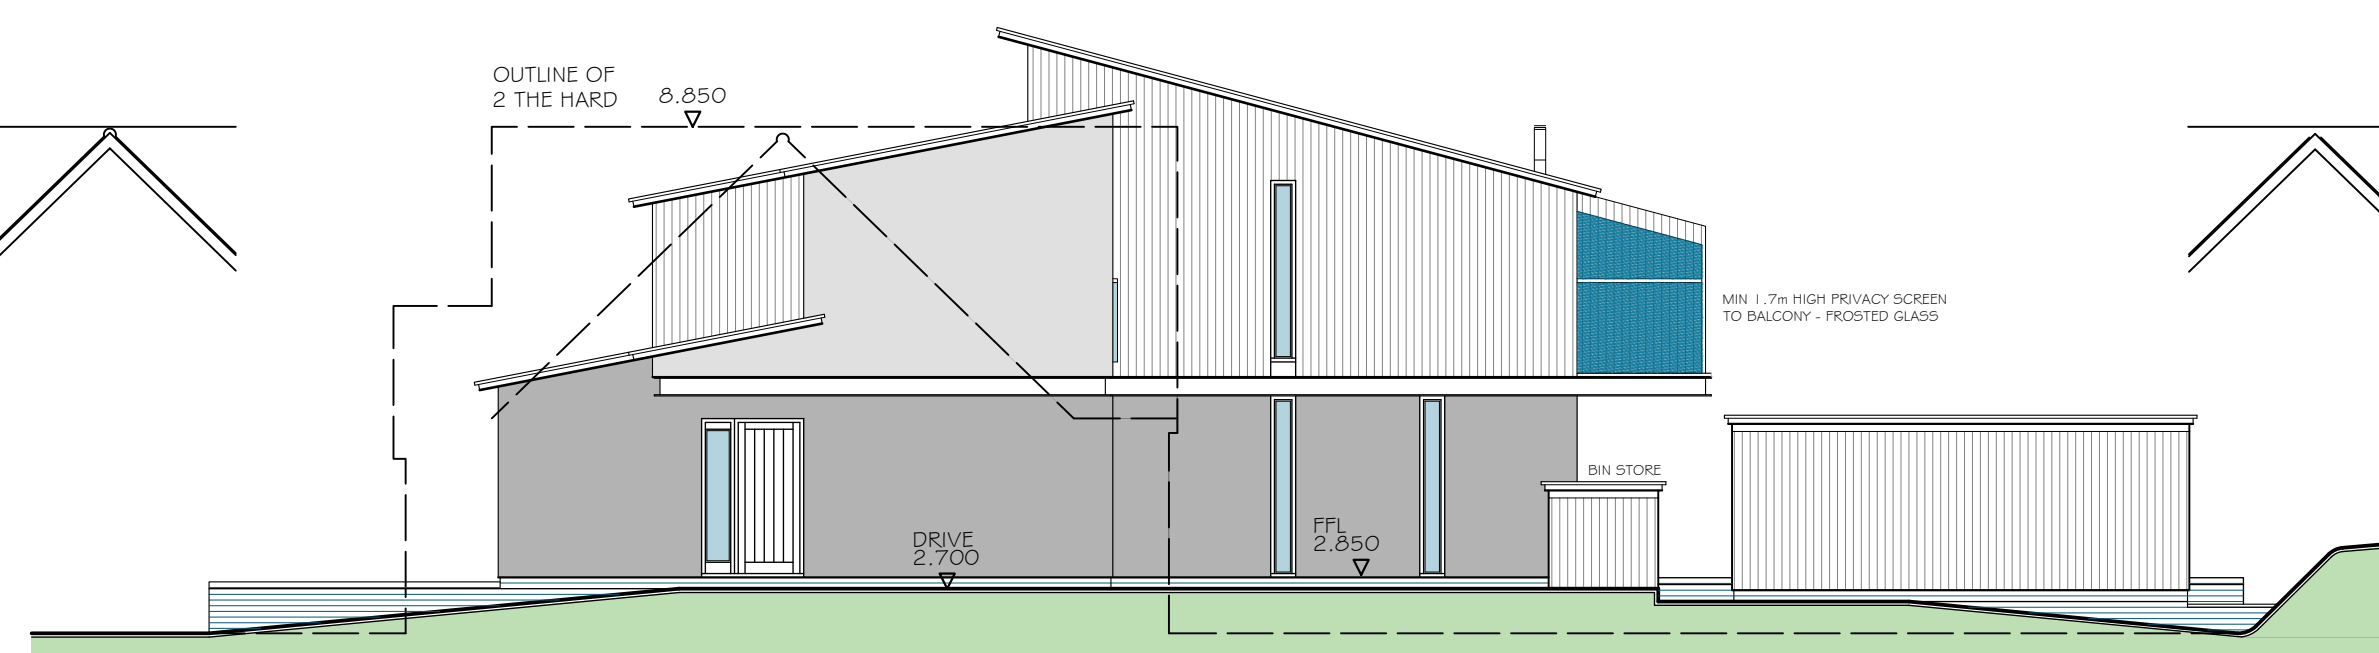


WEST ELEVATION 1:100
INCLUDING OUTBUILDING



SOUTH ELEVATION 1:100

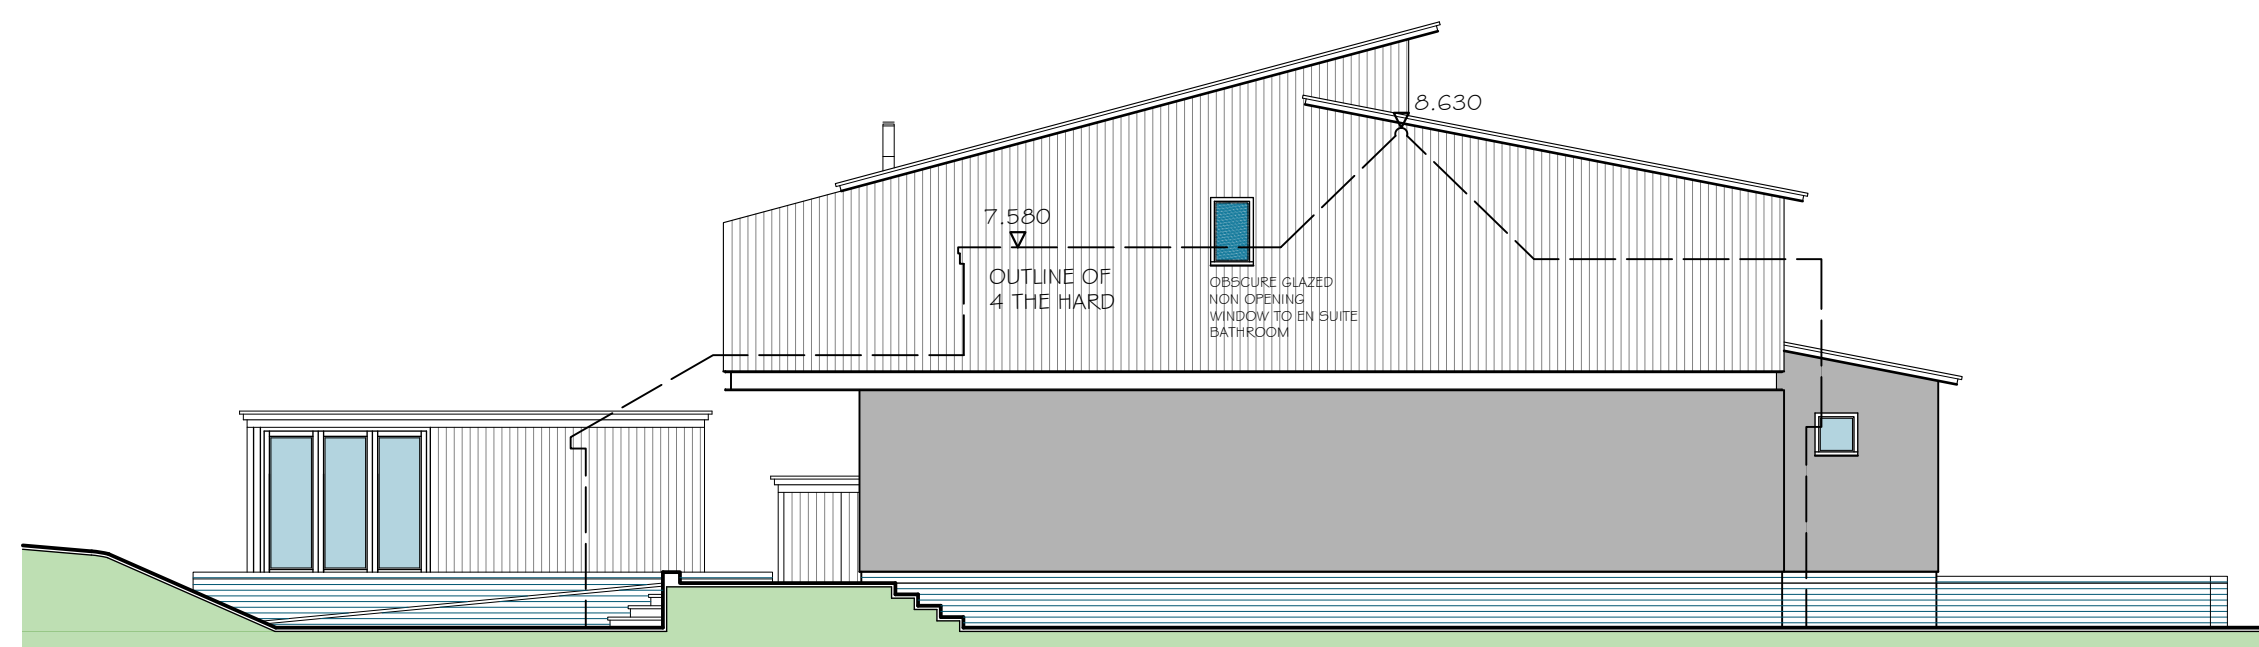


EAST ELEVATION 1:100
INCLUDING OUTBUILDING

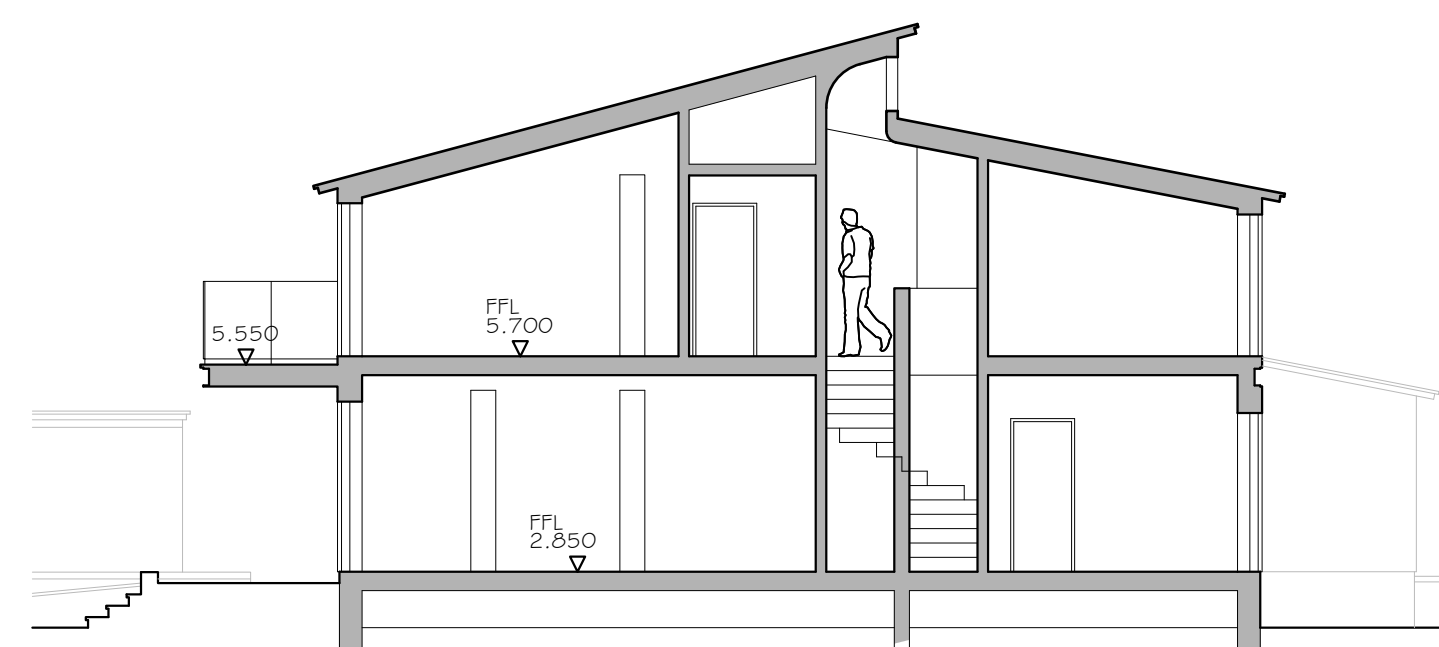


CROSS SECTION AA 1:100




SOUTH & NORTH ELEVATIONS 1:100
OUTBUILDING

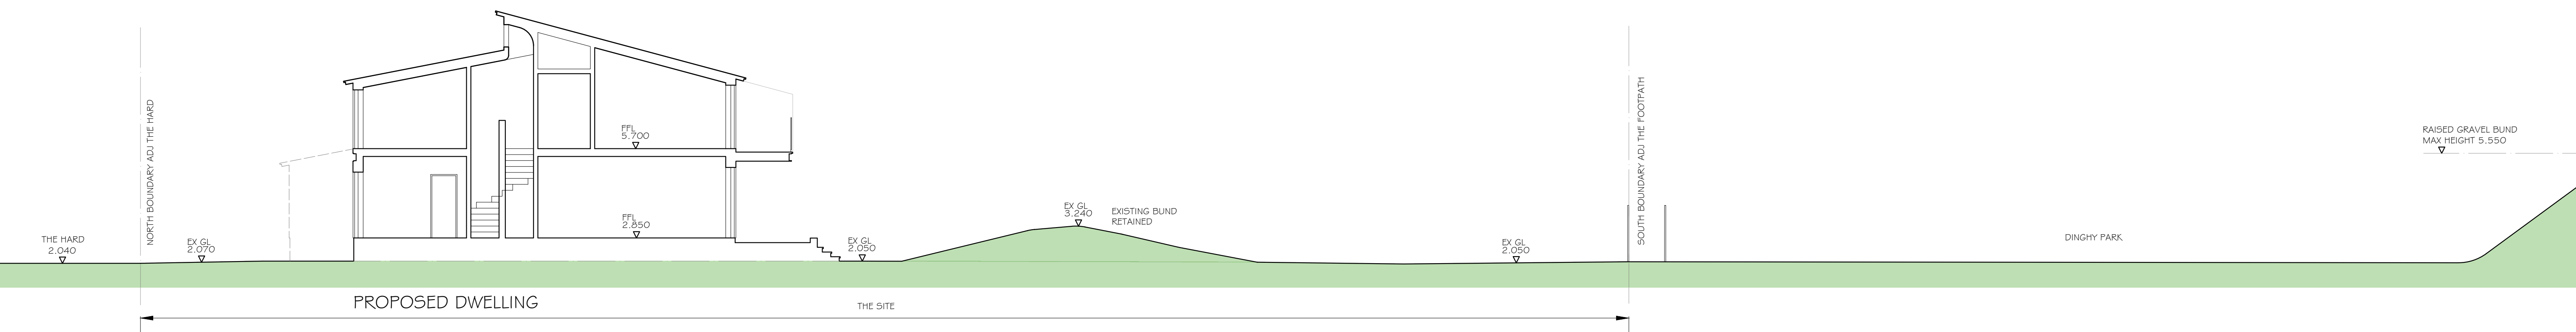

SITE SECTION NORTH SOUTH 1:100

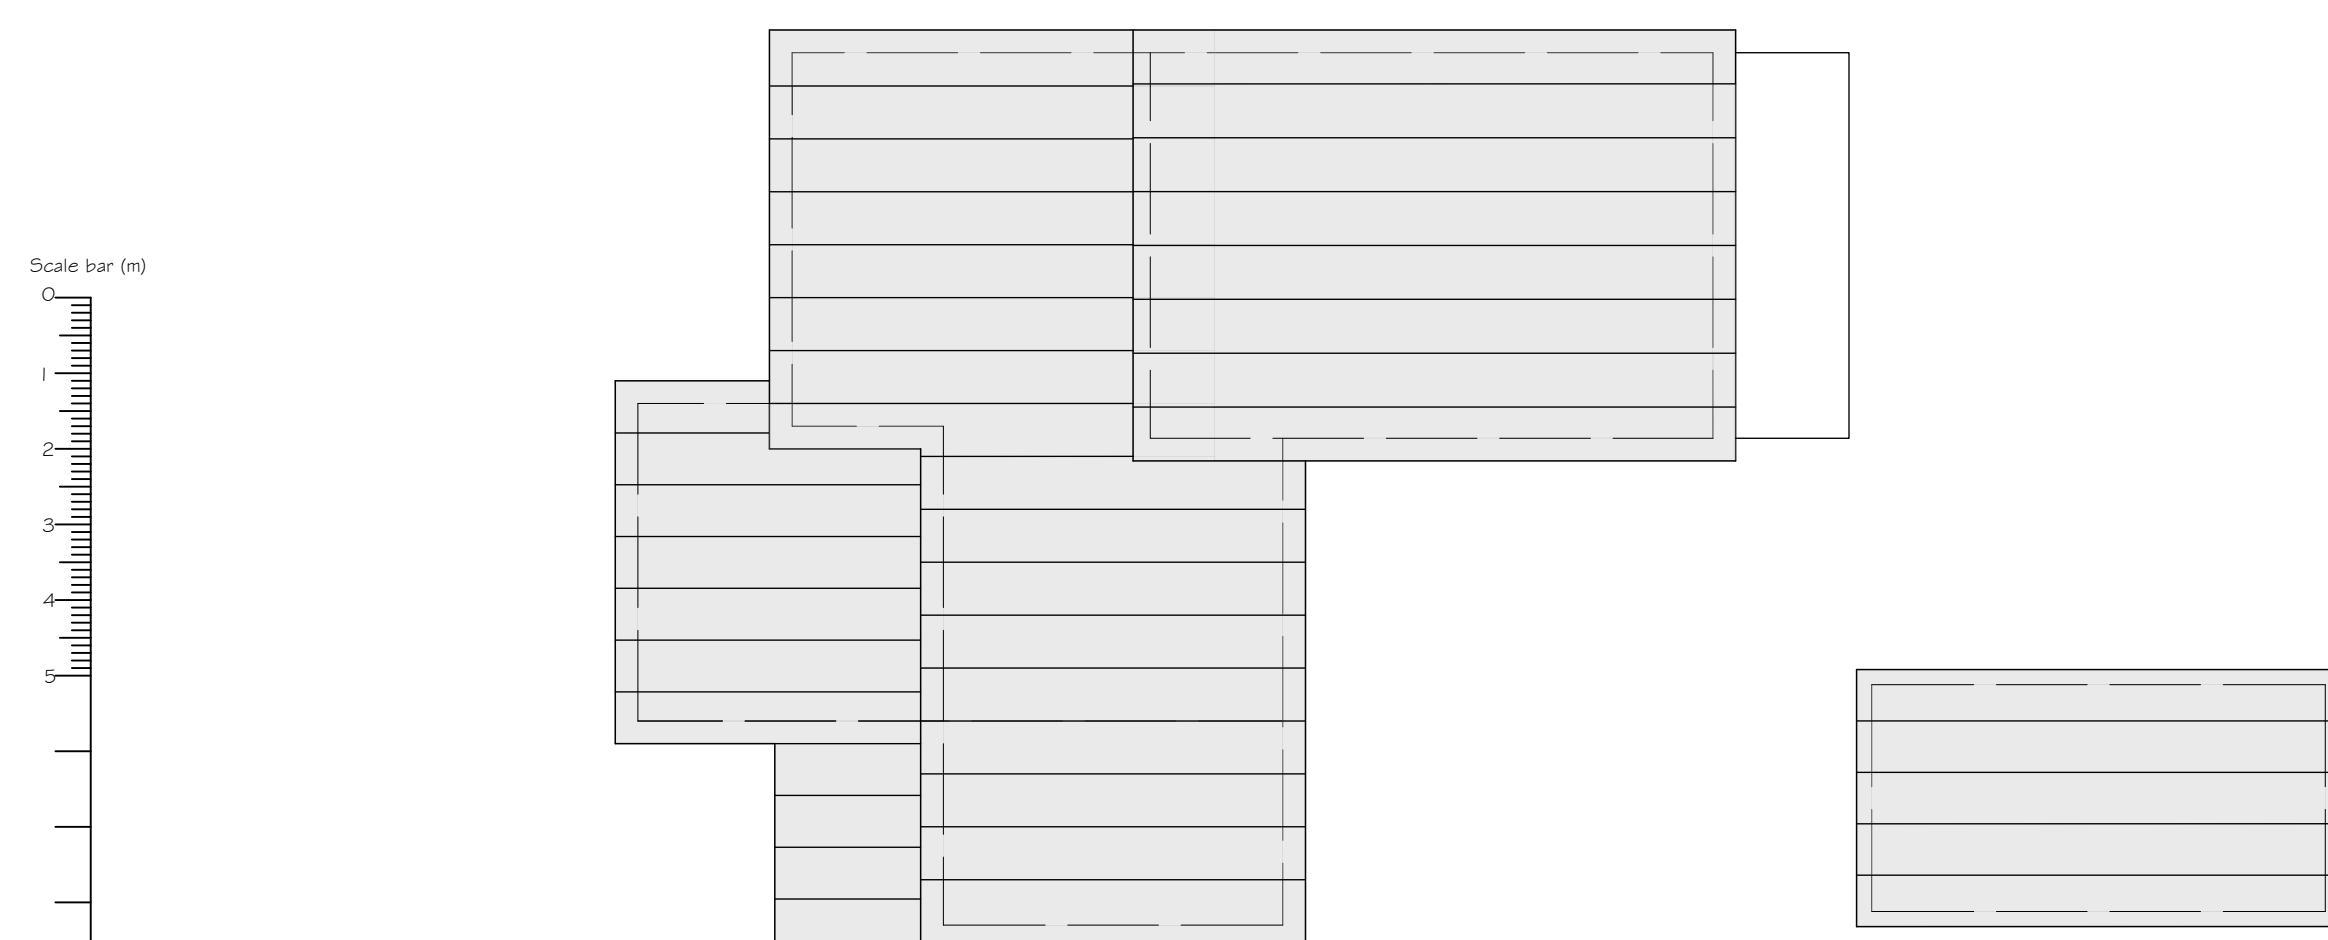

ROOF PLAN 1:100

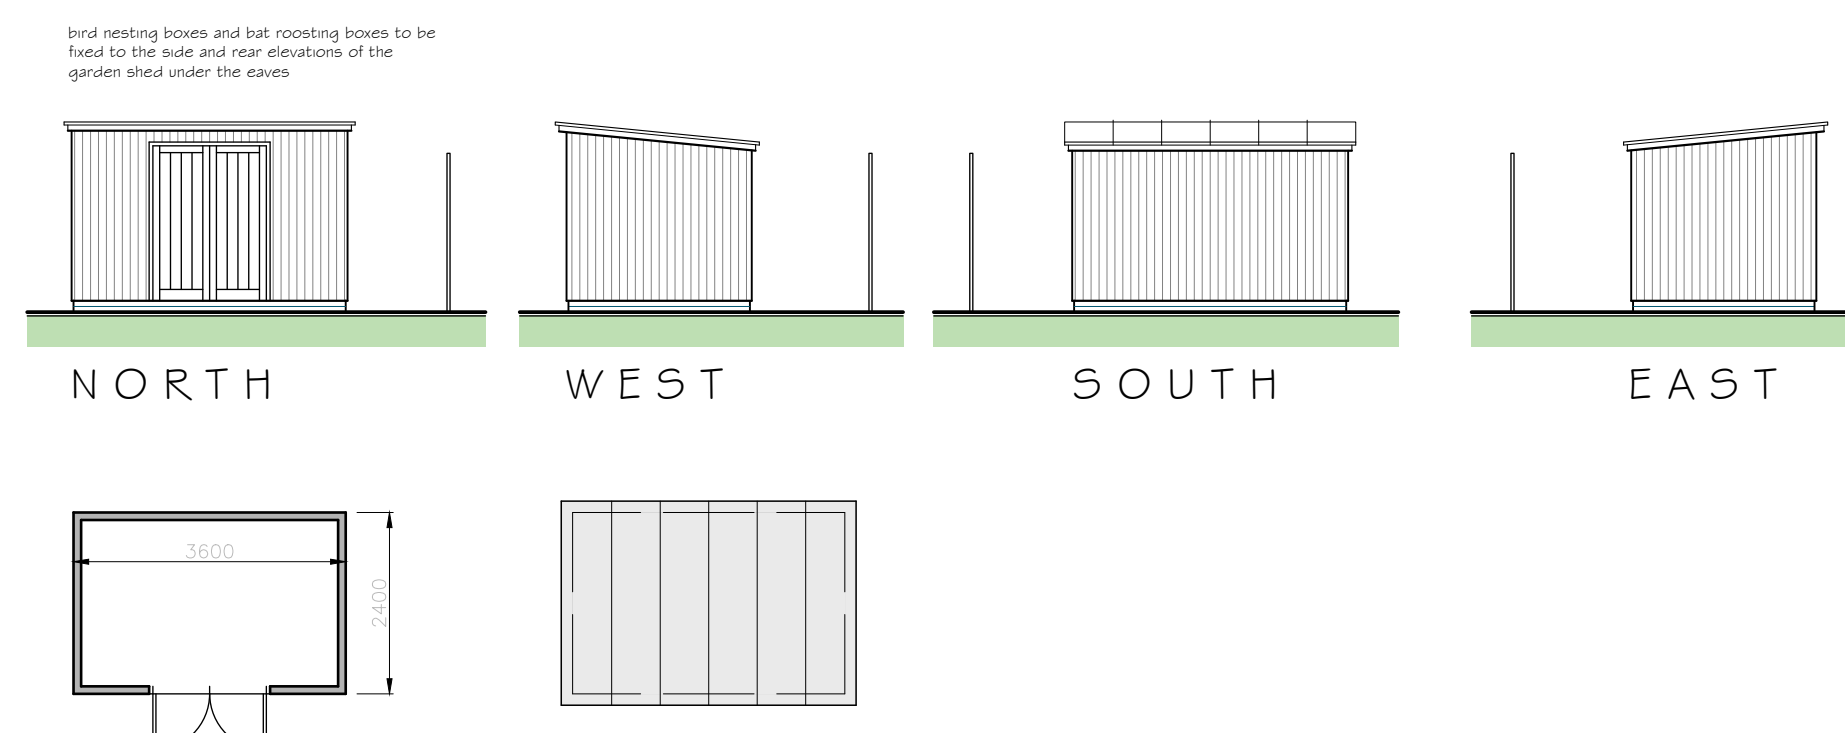

PLAN ROOF PLAN
GARDEN SHED 1:100

C WESTERN RED CEDAR CLADDING INDICATED AS WEATHERED 28.05

B BIN STORE, EV CHARGE POINT,
PRIVACY SCREENING, BIRD & BAT BOXES AND

OBSCURE GLAZING NOTES ADDED 10.05.

REV	DESCRIPTION	DATE
1	AS BUILT	11/11/11

PROJECT

PROJECT

3 THE HARD

ELMER SANDS

WEST SUSSEX

CLIENT

CLIENT
MS. D. HUANG

MS B.10.11.10

DRAWING TITLE

PROPOSED ELEVATIONS, ROOF PLAN

§ SECTIONS

SCALE DRAWN BY DATE

SOURCE	DRYING DT	DATE
1:100 @ AI	MJW	JAN 19

DWG NO FLOO2 REV.0

business Centre

Woodhorn Lane
SLOANE

g Chichester
ex PO20 2BY

BROWN

ndbrown.co.uk

ARCHITECTURAL SERVICES