



1 & 2 THE HARD
REAR ELEVATIONS OF PROPERTIES - THE HARD & ELMER COURT



2, 3 & 4 THE HARD



4 THE HARD



1 ELMER COURT



2 & 3 ELMER COURT



3 & 4 ELMER COURT

NOTES
WRITTEN DIMENSIONS TO BE TAKEN IN PREFERENCE TO SCALE AND ARE TO BE CHECKED ON SITE PRIOR TO COMMENCING WORK.
THIS DRAWING IS TO BE READ IN CONJUNCTION WITH ALL OTHER DOCUMENTS RELATING TO THIS PROJECT.
ANY DISCREPANCIES ARE TO BE REFERRED IMMEDIATELY TO THE PROJECT DESIGNER.
THIS DRAWING IS COPYRIGHT AND SHOULD NOT BE USED OR REPRODUCED WITHOUT PERMISSION.
IT IS THE CONTRACTOR'S RESPONSIBILITY TO ENSURE COMPLIANCE WITH THE BUILDING REGULATIONS.



2 THE HARD
REAR ELEVATIONS OF PROPERTIES - THE HARD & ELMER COURT



THE SITE - 3 THE HARD



4 THE HARD & 1 ELMER COURT



1, 2 & 3 ELMER COURT



1, 3, 5 & 7 SEA WAY
REAR ELEVATIONS OF PROPERTIES - SEA WAY & THE HARD



9 & 11 SEA WAY



11 & 13 SEA WAY & 1 THE HARD



1 & 2 THE HARD



6 ALLEYNE WAY - ZINC ROOF
MODERN STYLE REPLACEMENT DWELLINGS - ELMER SANDS ESTATE



12 ALLEYNE WAY - CEDAR CLADDING PANEL




12 ALLEYNE WAY - CEDAR CLADDING PANEL



12 ALLEYNE WAY - CEDAR CLADDING PANEL



1, 3, 5 & 7 SEA WAY - EXAMPLES OF VARIED BUILDING STYLES AND HEIGHTS IN THE STREET SCENE

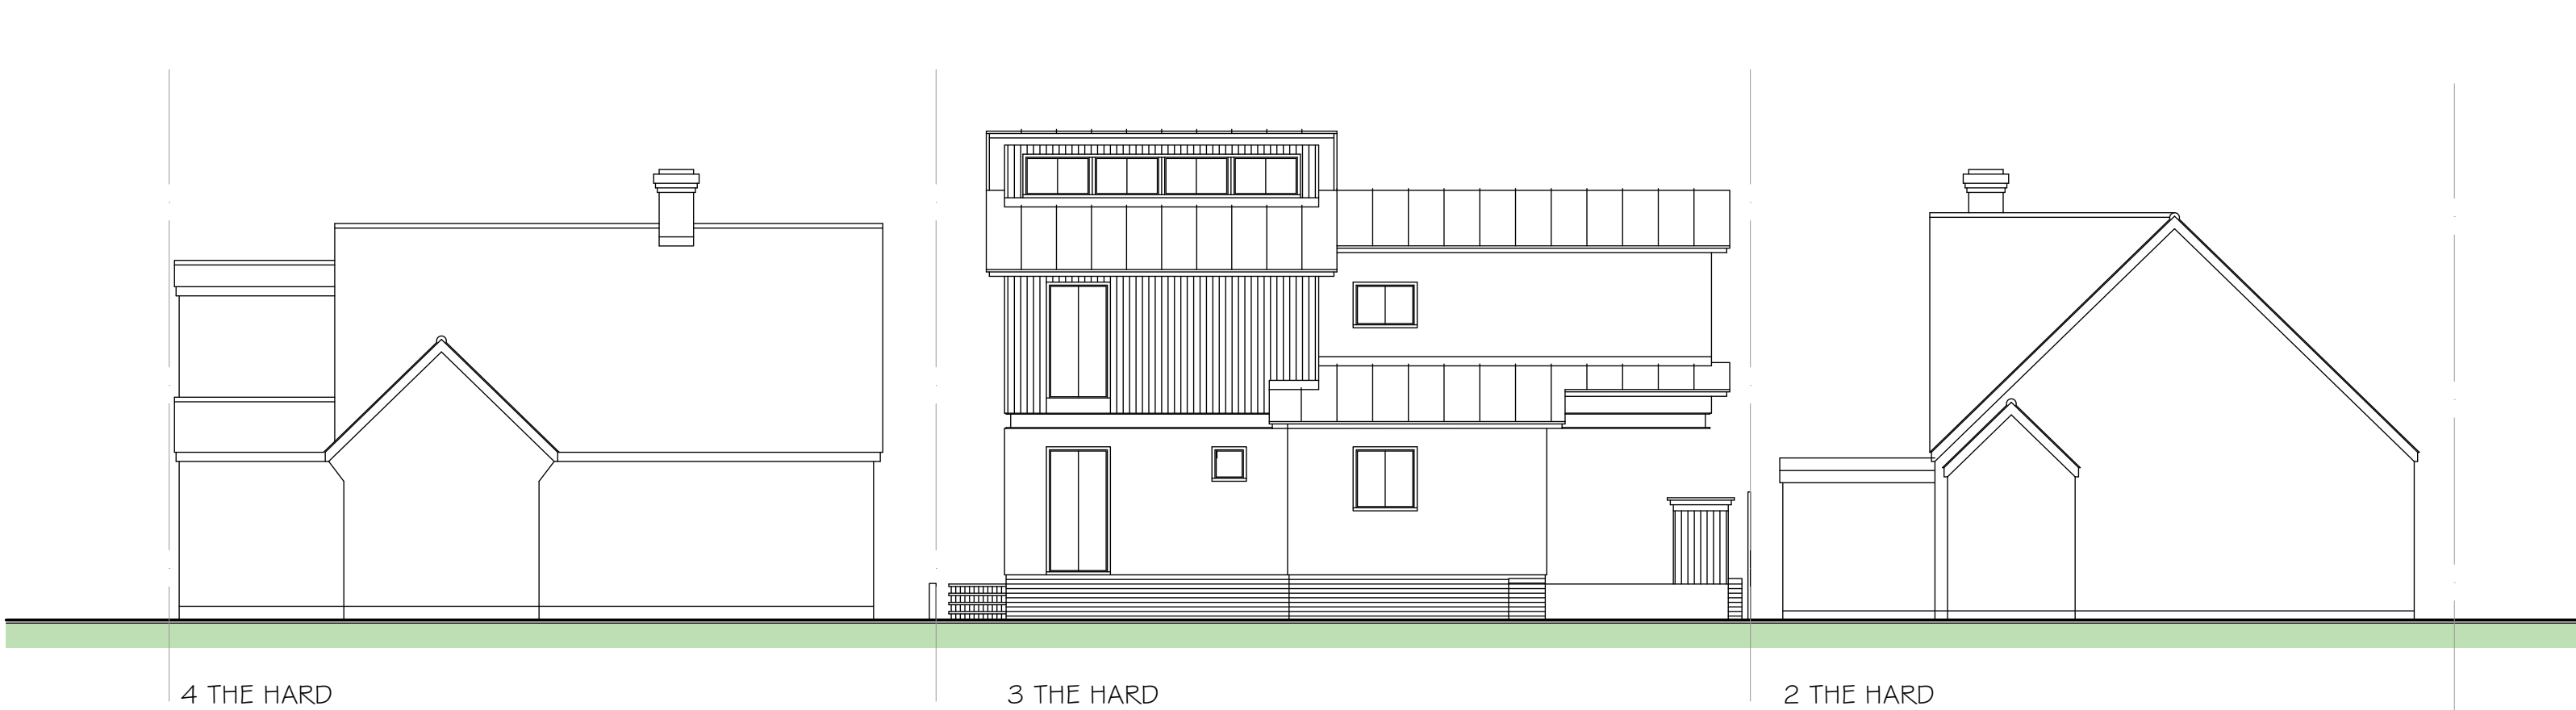

STREET SCENE - NORTH ELEVATION FROM THE HARD

REV.	DESCRIPTION	DATE
1	PROJECT REPLACEMENT DWELLING	
2	3 THE HARD	
3	ELMER SANDS	
4	WEST SUSSEX	
5	CLIENT	
6	Ms D HUANG	
7	DRAWING TITLE	
8	PHOTOGRAPH SHEET #	
9	PROPOSED STREET SCENE	
10	SCALE	
11	1:100 @ A1	
12	DRAWN BY	
13	MMW	
14	DATE	
15	JAN 19	
16	DWG NO	
17	PLO04	
18	REV./	

Unit 3b Woodhorn Business Centre
Woodhorn Lane
Oving Chichester
West Sussex PO20 2BX
Tel 01243 774764
www.sloaneandbrown.co.uk

CHARTERED BUILDING SURVEYORS
SLOANE & BROWN
ARCHITECTURAL SERVICES