






PROPOSED SOUTH WEST ELEVATION 1:100

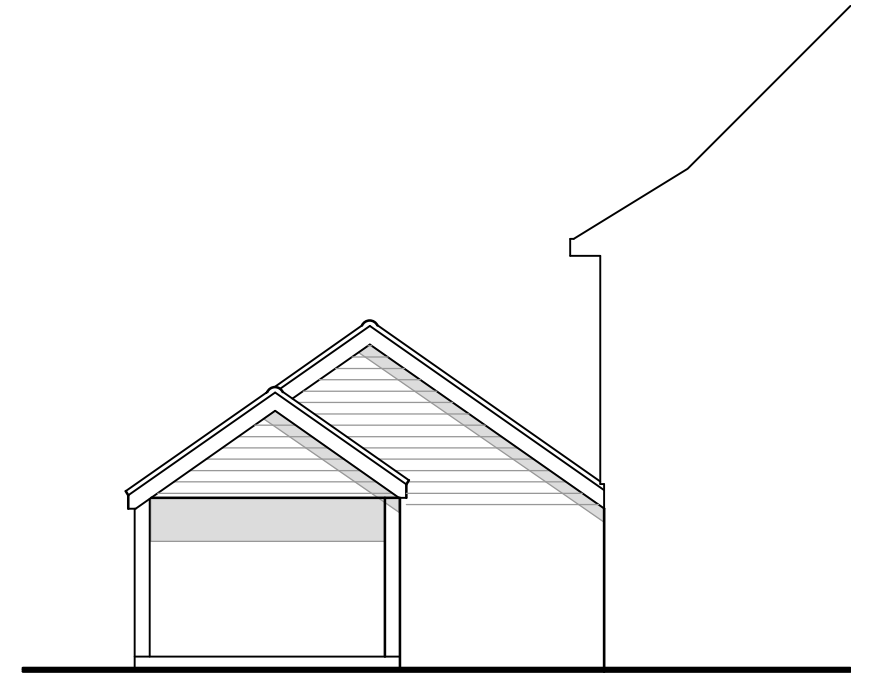

PROPOSED NORTH EAST ELEVATION 1:100

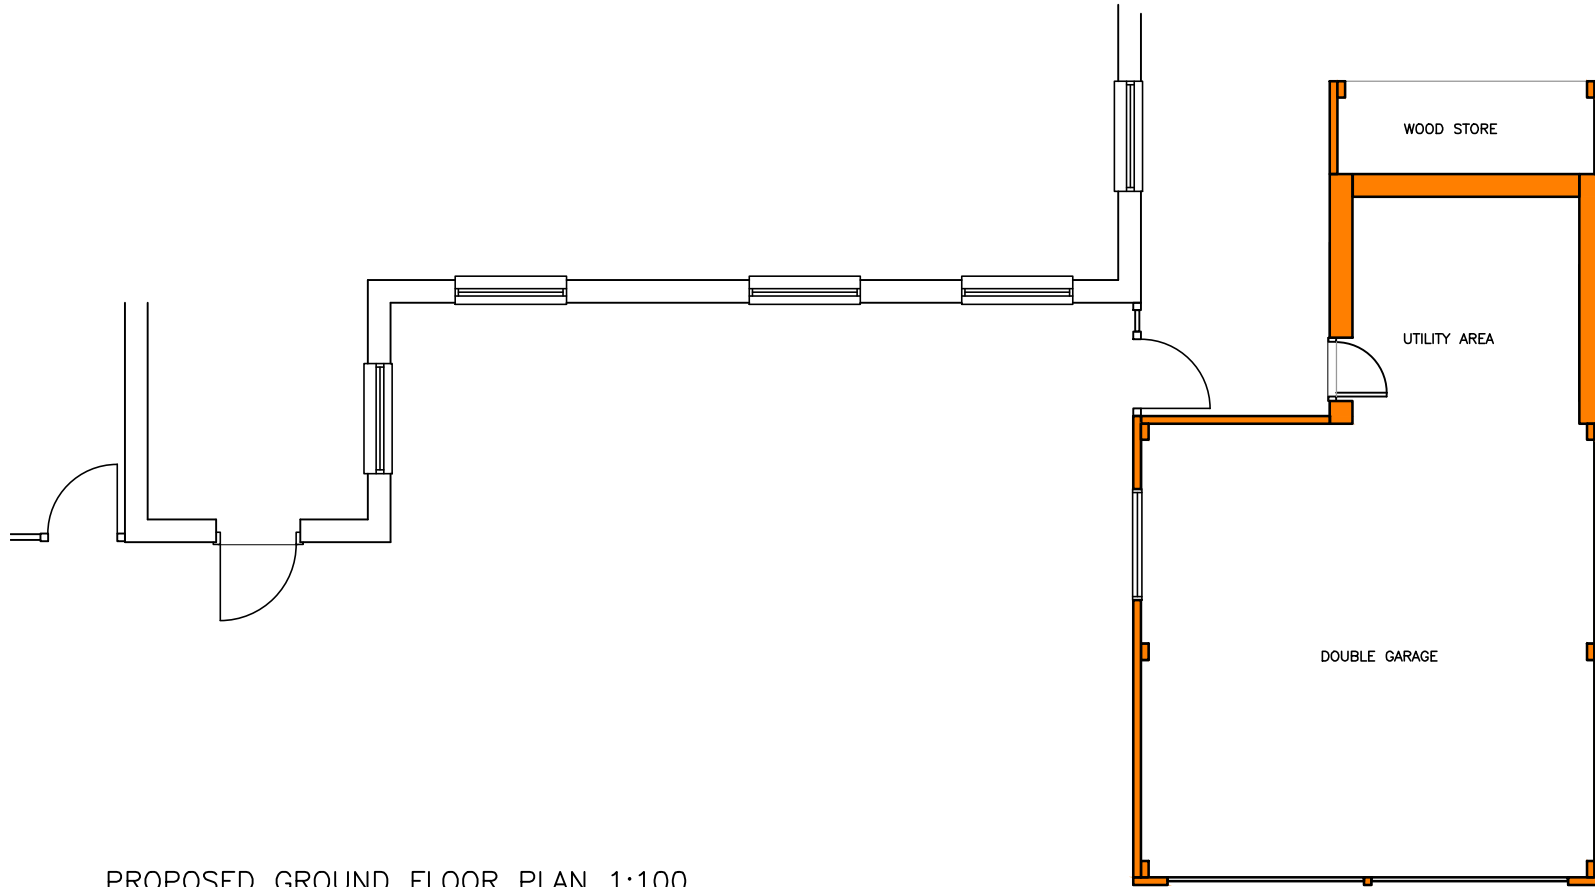

PROPOSED GROUND FLOOR PLAN 1:100

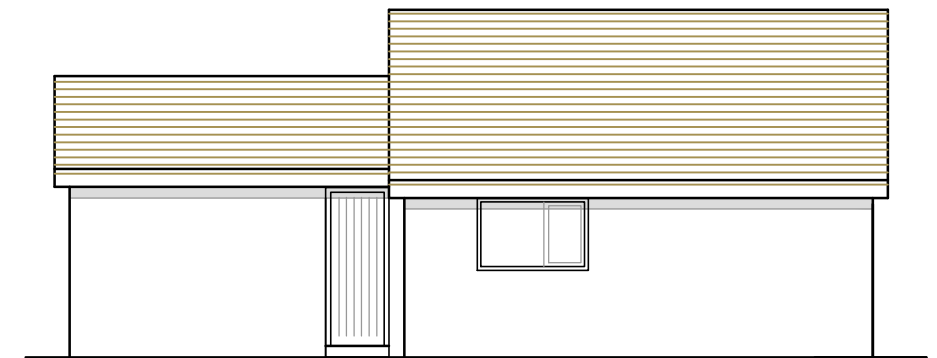

PROPOSED NORTH WEST ELEVATION 1:100



PROPOSED SOUTH EAST ELEVATION 1:100

AMdesign

ARCHITECTURE DESIGN DEVELOPMENT
Leeza Aldis-Hobbs ARB RIBA SPAB

Mob: 07756 329400
e-mail: leeza@amdesignltd.co.uk

PROJECT
**17 SEA LANE
MIDDLETON ON SEA
WEST SUSSEX
PO22 7RX**
PROJECT STAGE
PLANNING

DRAWING
PROPOSED PLANS

DRAWING No
338/03

SCALE 1:100
DATE FEB 2021
DRAWN LA
CHECKED

LETTER	REVISION	DATE
This scheme is subject to town planning and all other necessary consents. All dimensions and levels to be checked on site. This drawing is to be read in conjunction with other relevant drawings and documents. Report all discrepancies to the Architect before work commences. AM Design is the trading name of AM Design Ltd © AM Design Ltd. All rights reserved.		

