


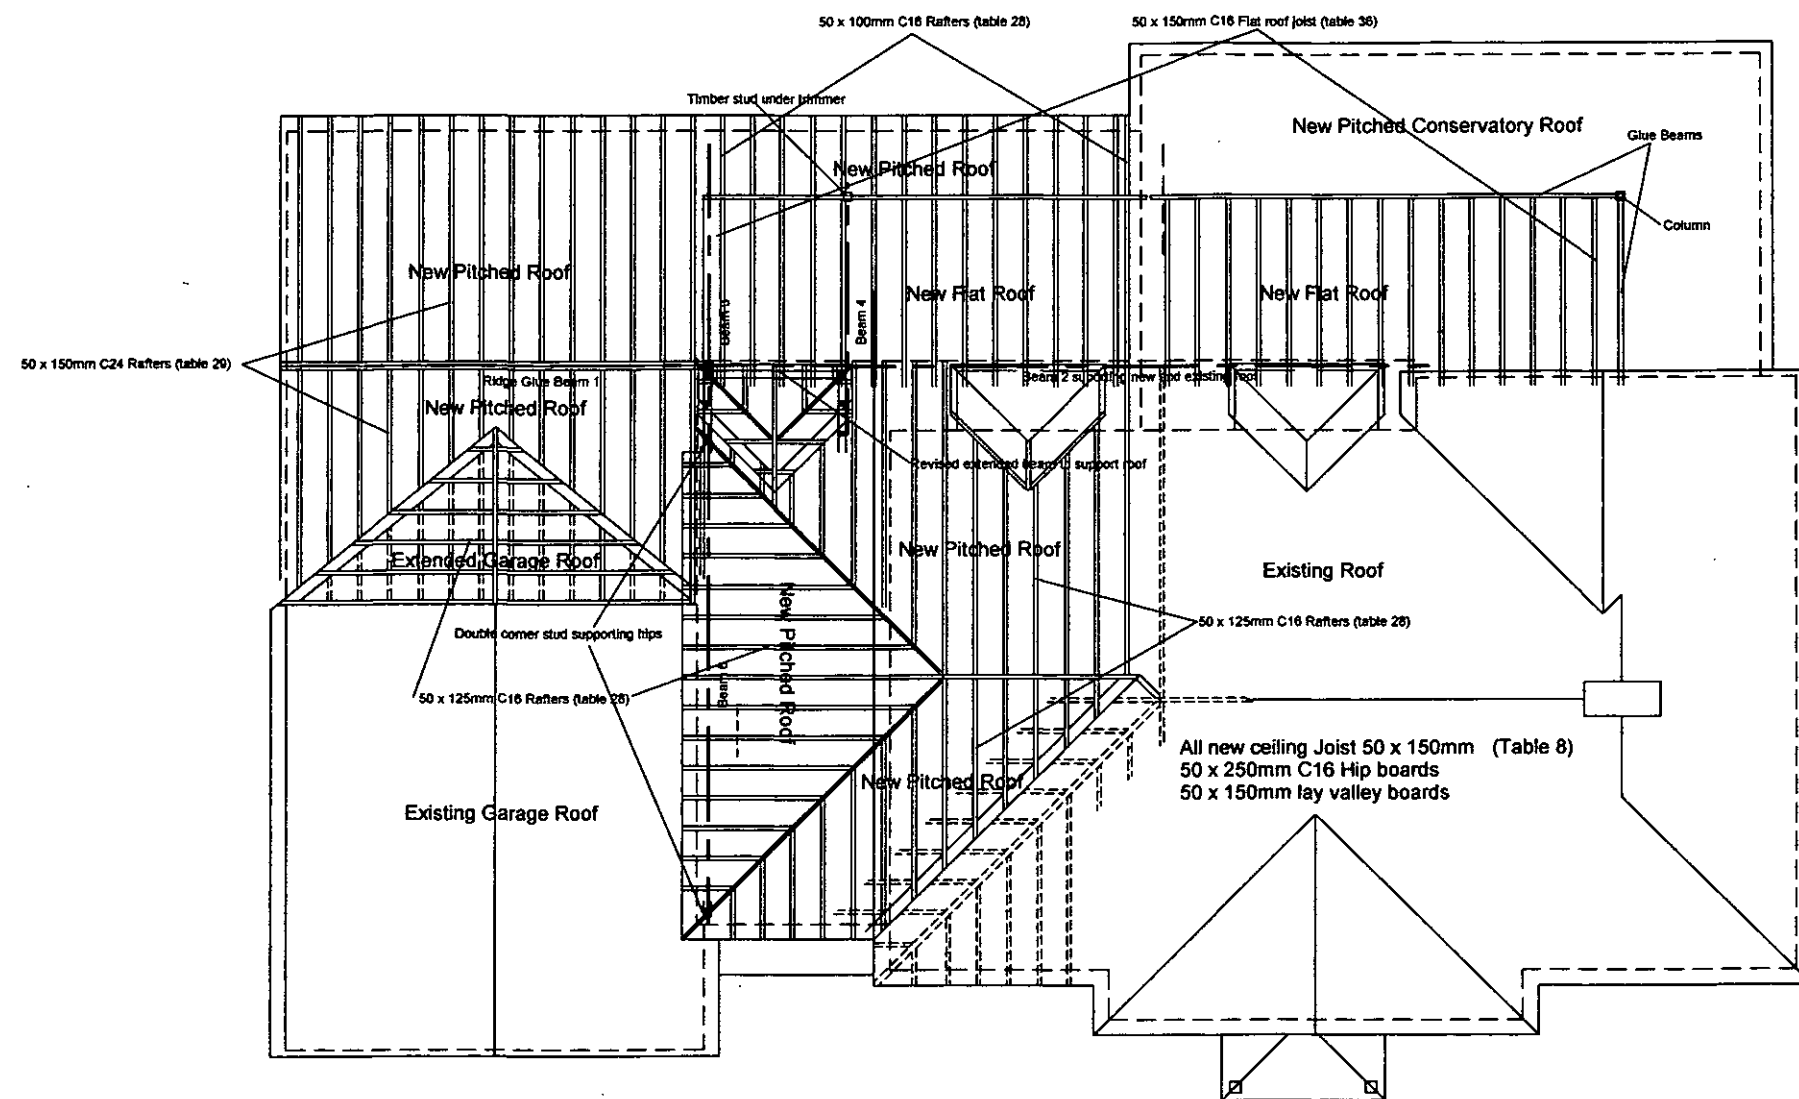

ROOF PLAN

Do not scale from drawings
(excepting Local Authorities)
All dimensions to be checked on site

All work to comply with Building Regulations, British Standards, manufacturer's instructions /specifications and engineer's calculations at all times. Construction must also comply with all safety at work regulations. Additional work may be requested by the building inspector as work proceeds to ensure the new building complies with all building regulations.

No	Change	Date	Init

BKM PLANS
architectural
plans and
drawing
service

Title:
1 West Avenue
Midditon on Sea
Bognor Regis
West Sussex

Scale: 1:100

Date: 4th February 2014

Drawn by:

Drawing Roof Plan

All drawings are copyright of BKM
architectural plans and drawings service
and may not be reproduced without prior
permissions