




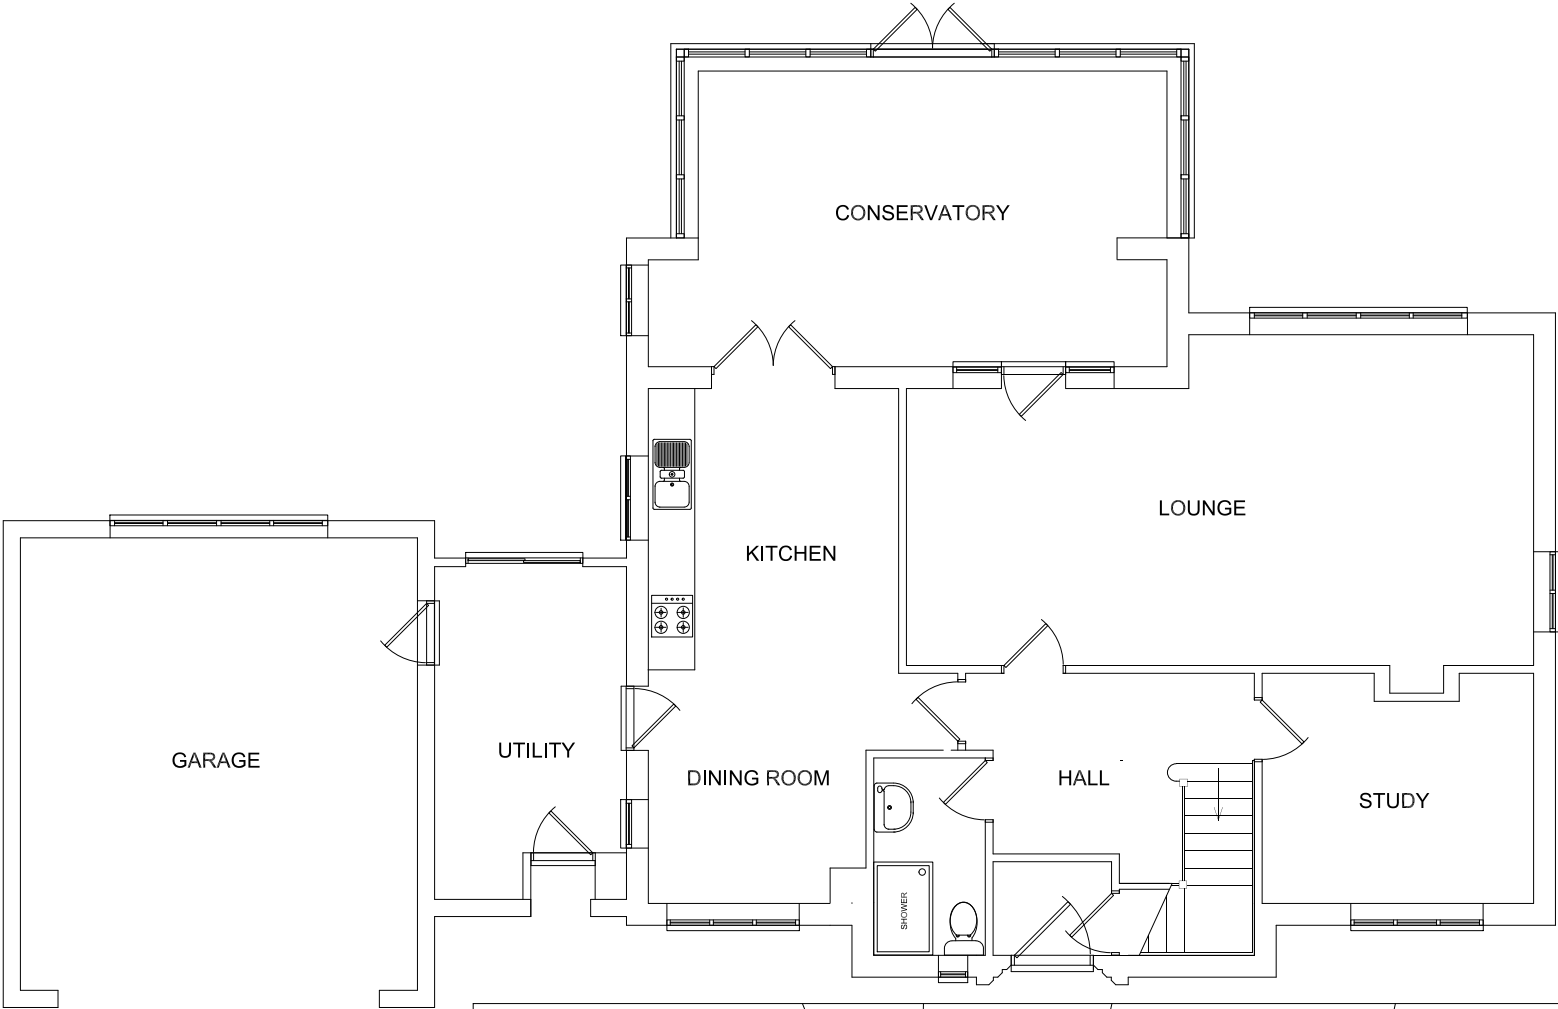

EXISTING GROUND FLOOR PLAN

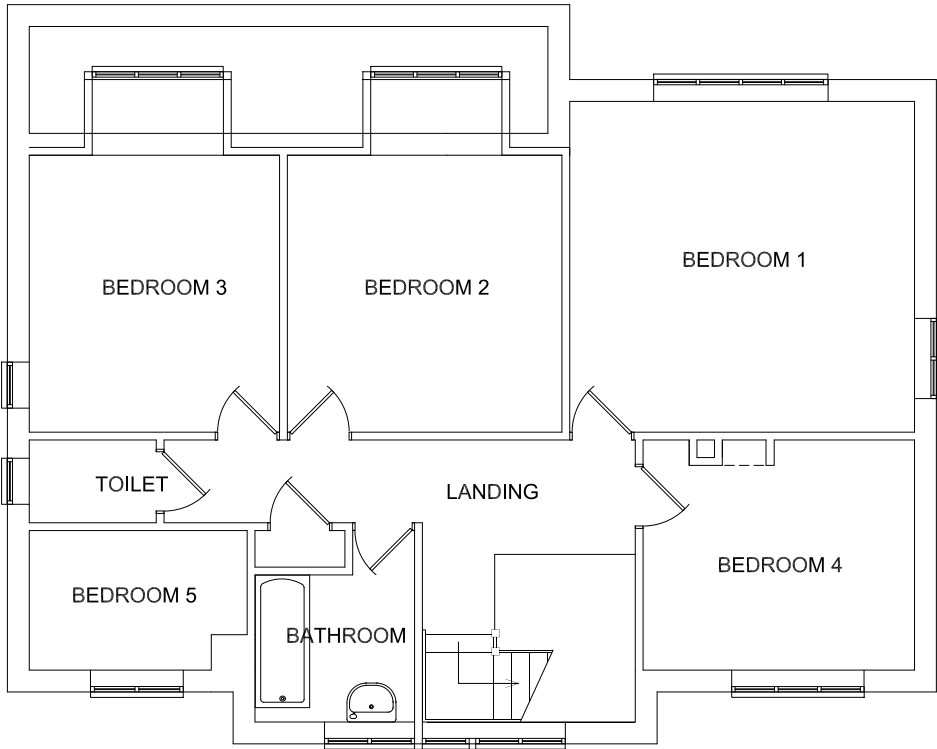

EXISTING FIRST FLOOR PLAN

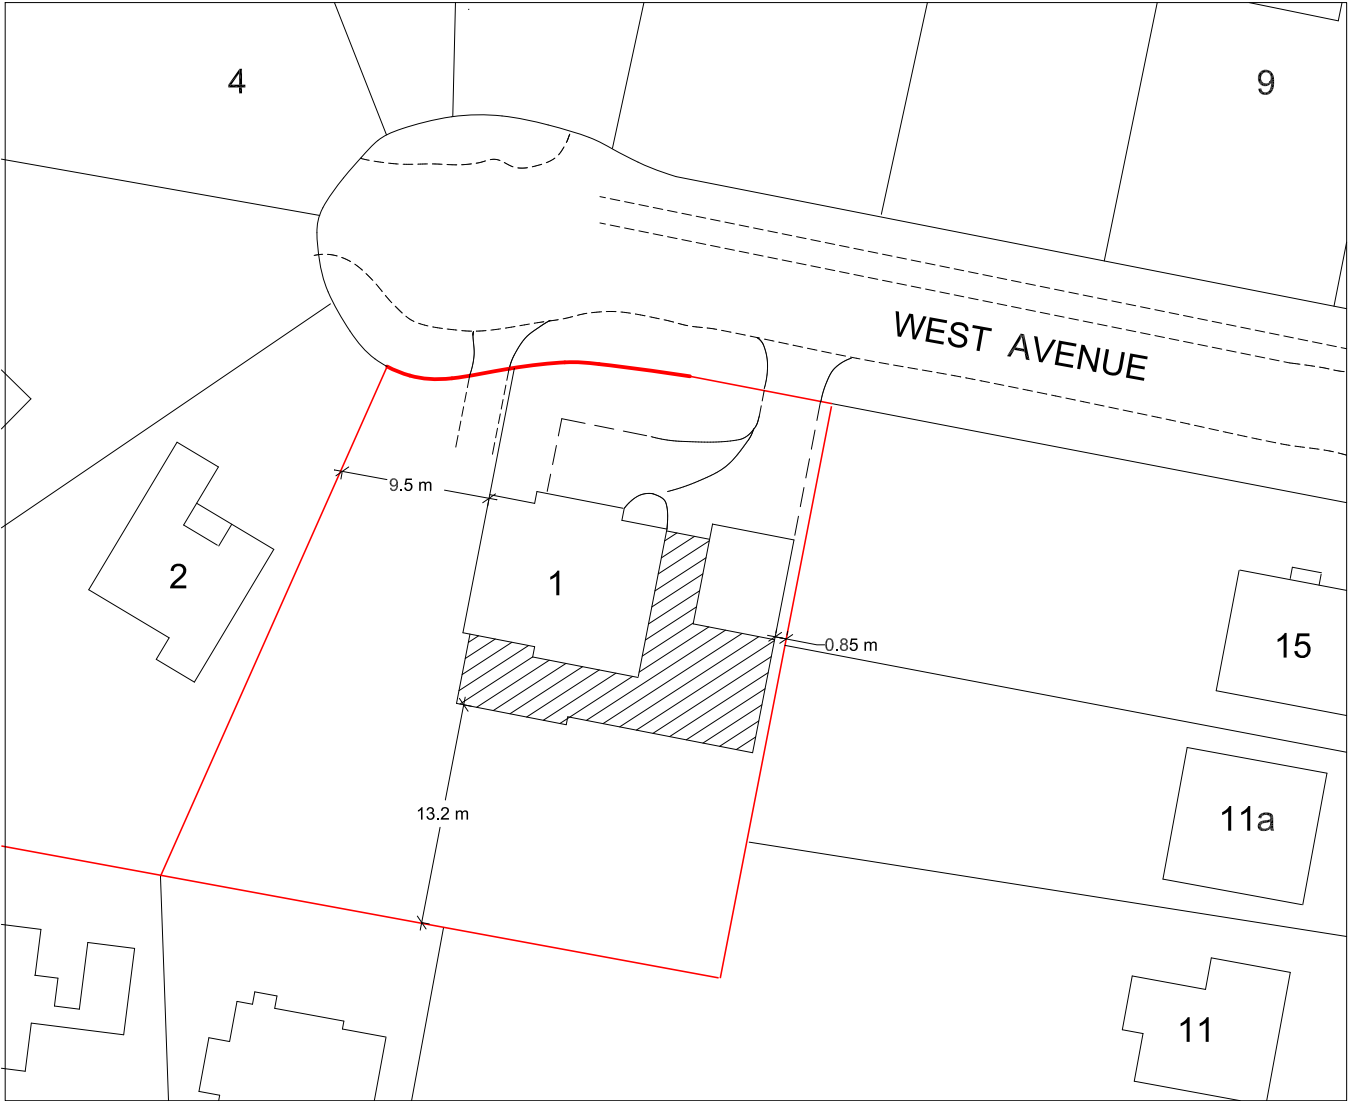

SITE PLAN

This property, No1 West Avenue Middleton-on-Sea, is already connected to Lidsey Foul Water sewer and will not require a new connection.

Do not scale from drawings (excepting Local Authorities)
All dimensions to be checked on site
All work to comply with Building Regulations, British Standards, manufacturer's instructions /specifications and engineer's calculations at all times. Construction must also comply with all safety at work regulations. Additional work may be requested by the building inspector as work proceeds to ensure the new building complies with all building regulations.

No	Change	Date	Init

BKM PLANS
architectural
plans and
drawing
service

Title:
1 West Avenue
Middleton on Sea
Bognor Regis
West Sussex

Scale:	1:100 1:500
Date:	29th September 2013
Drawn by:	
Drawing 1 / 5	

All drawings are copyright of BKM architectural plans and drawings service and may not be reproduced without prior permissions