




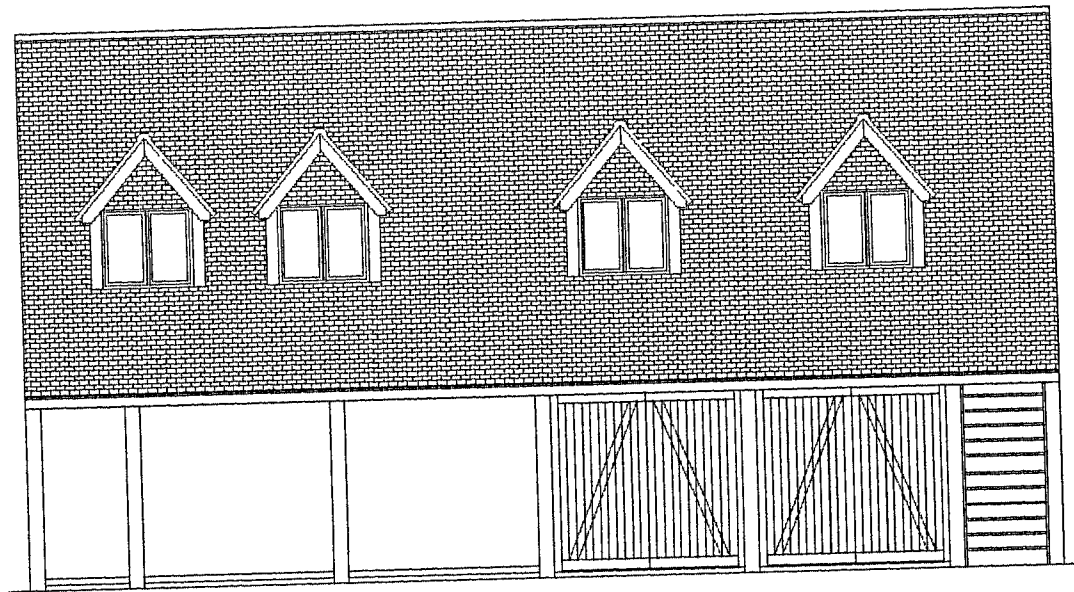


EAST ELEVATION

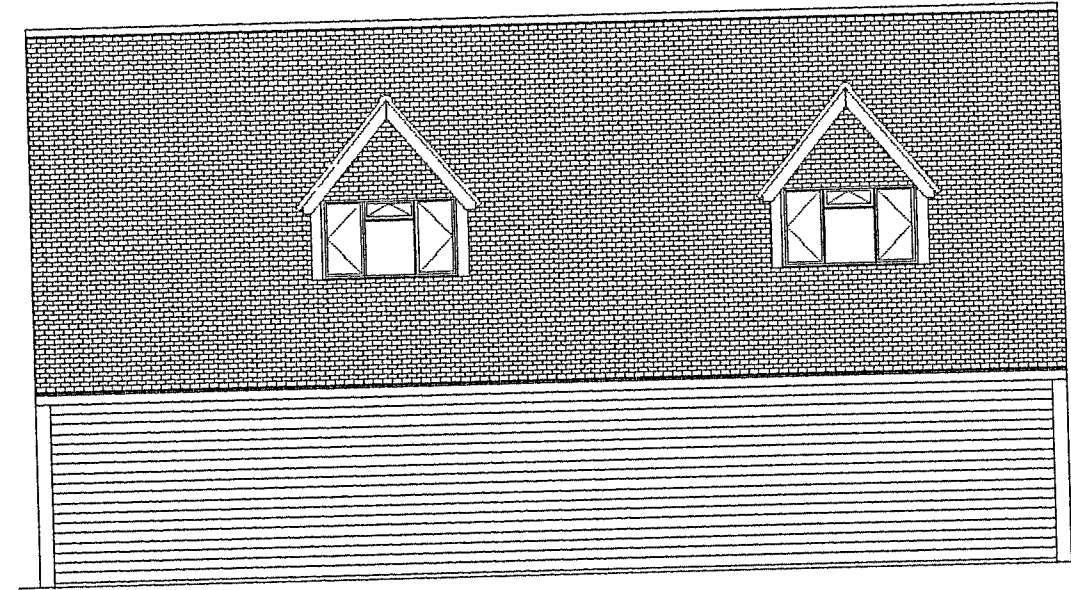


WEST ELEVATION

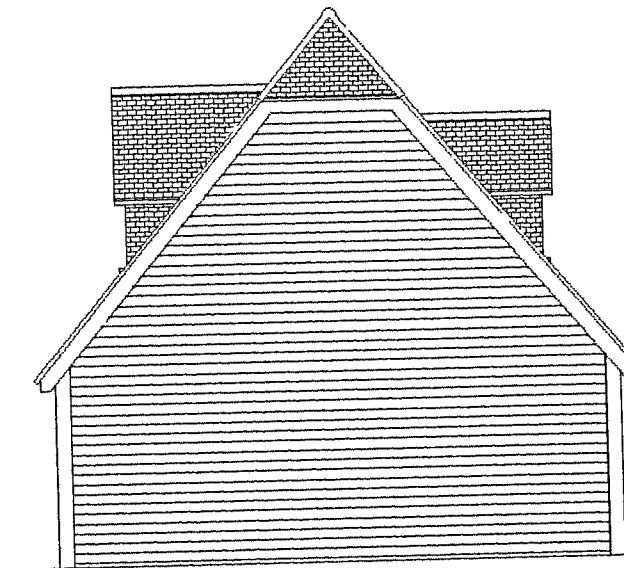


NORTH ELEVATION

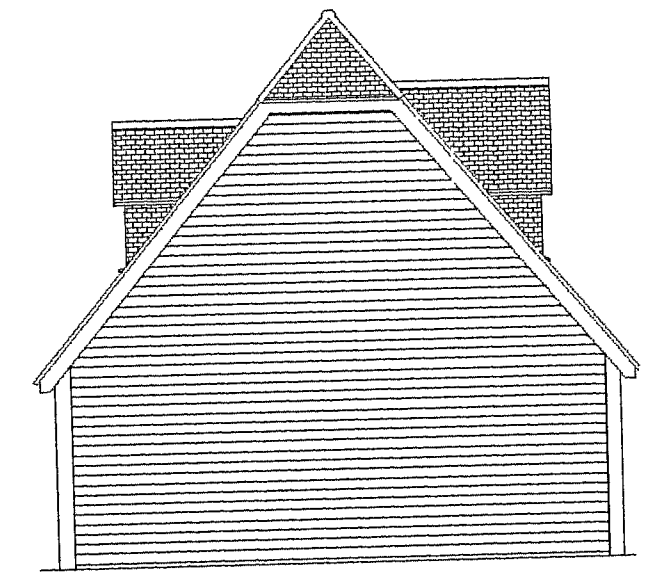


SOUTH ELEVATION

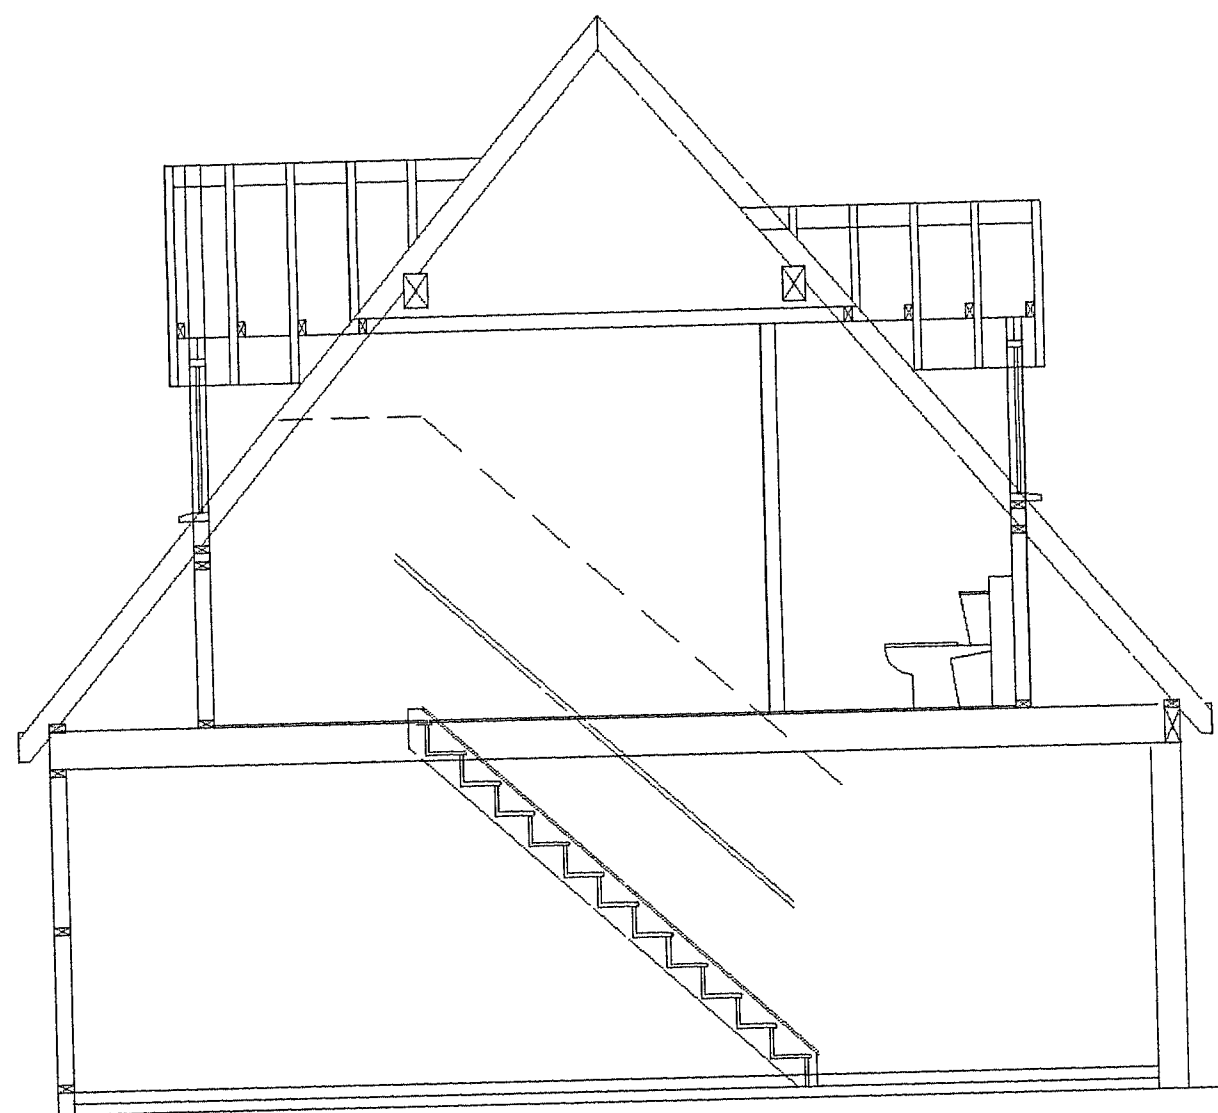

SECTION A - A

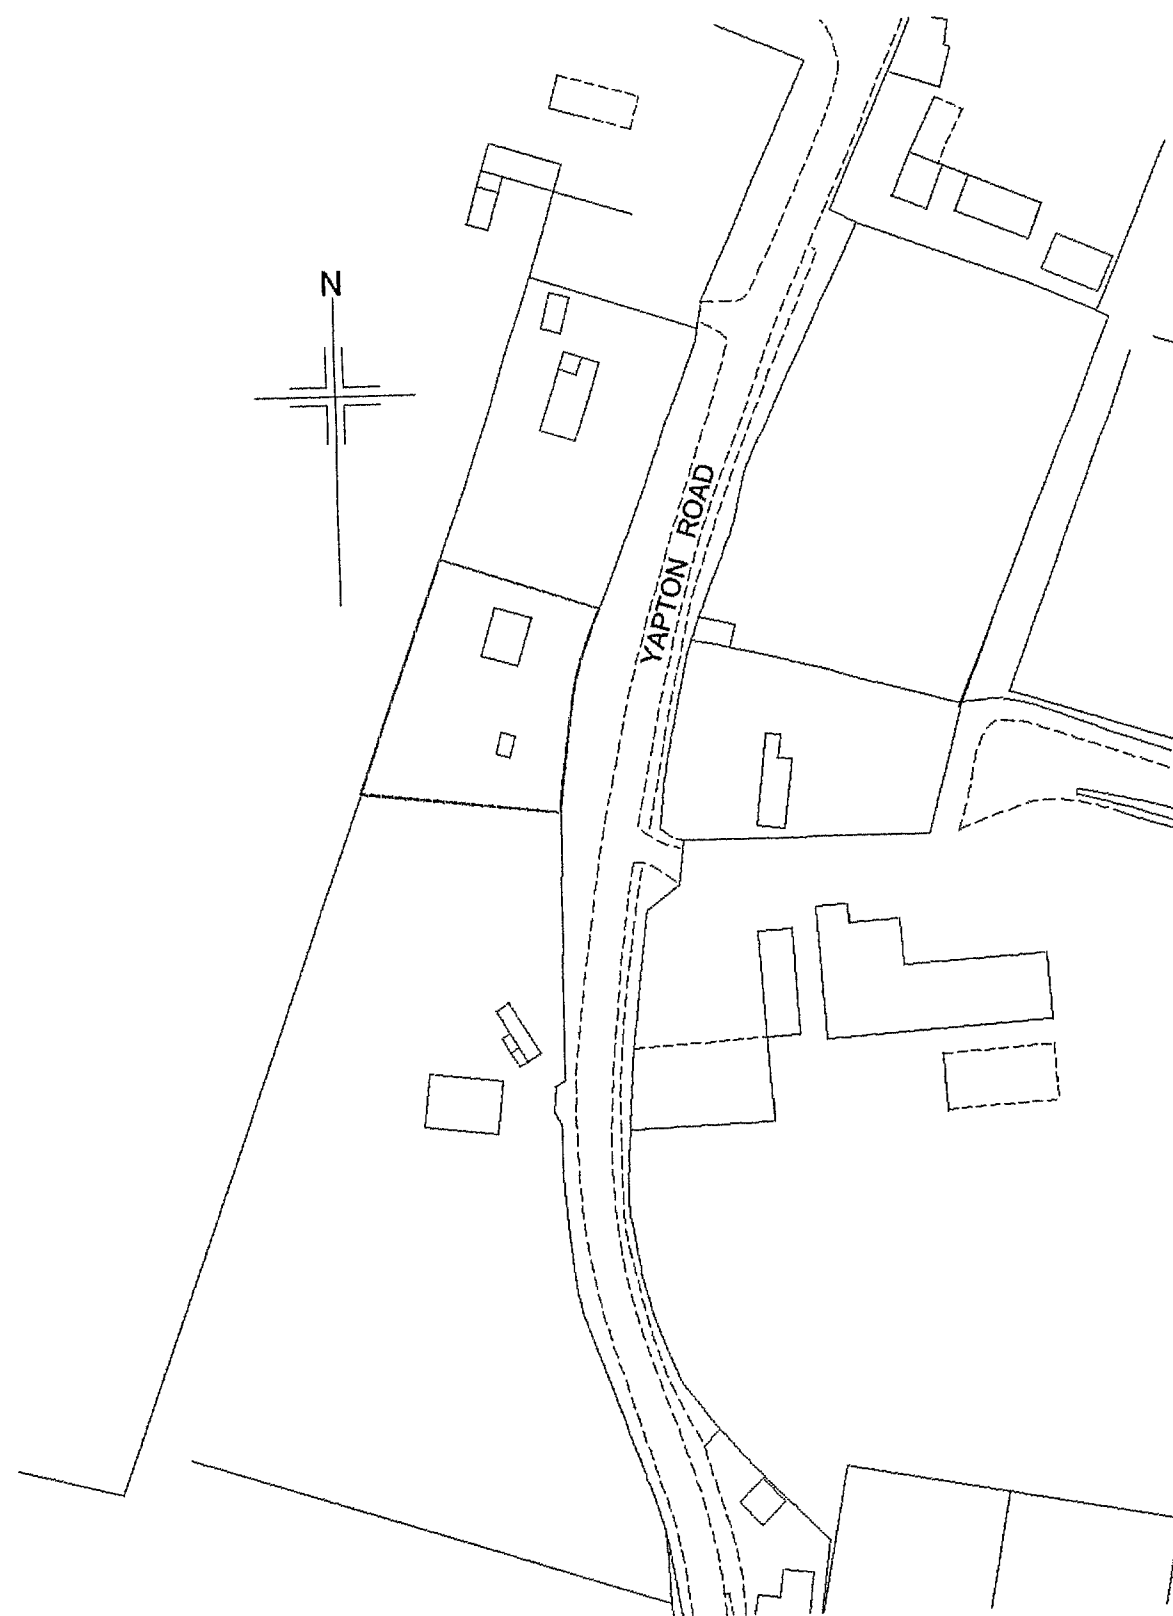

LOCATION PLAN

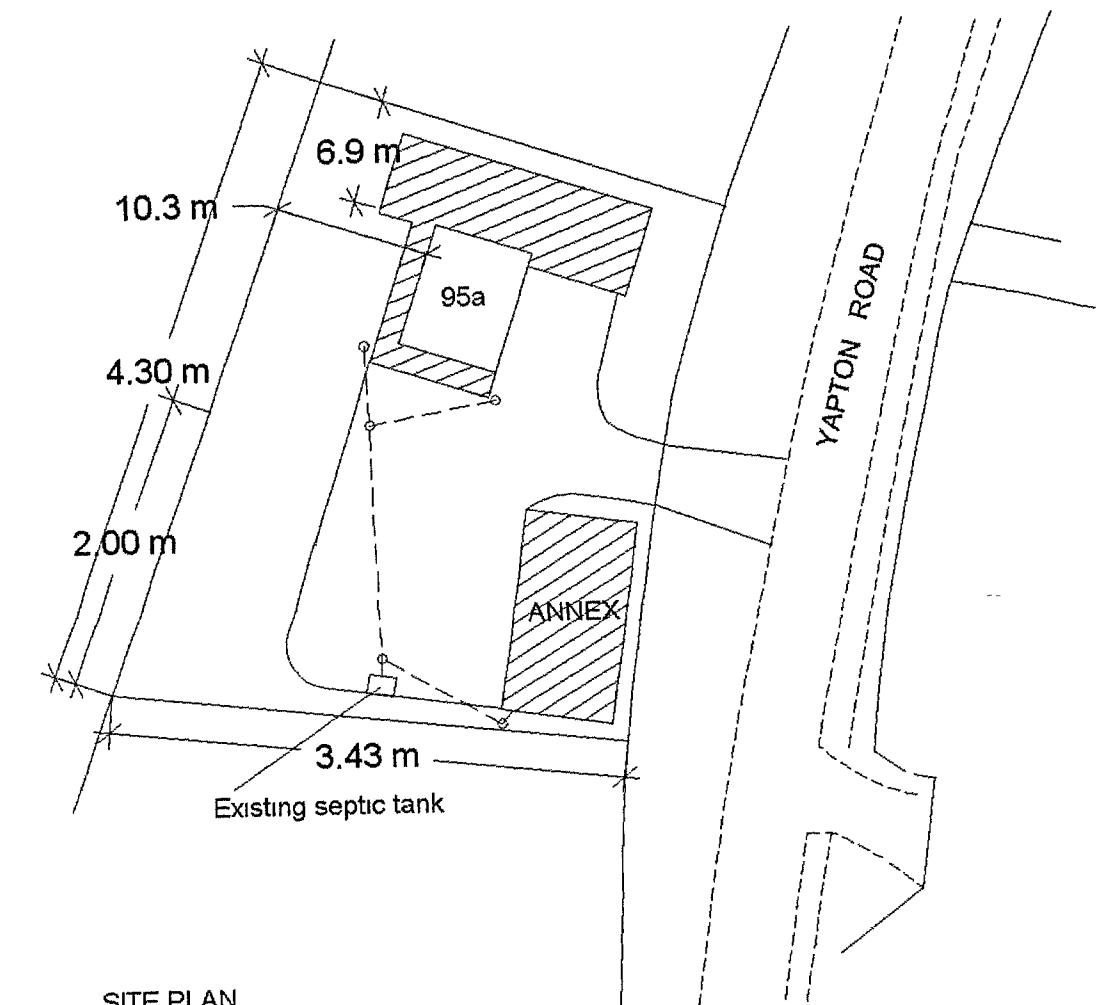

SITE PLAN

Do not scale from drawings
(excepting Local Authorities)
All dimensions to be checked on site

All work to comply with Building Regulations, British Standards, manufacturer's instructions /specifications and engineer's calculations at all times. Construction must also comply with all safety at work regulations. Additional work may be requested by the building inspector as work proceeds to ensure the new building complies with all building regulations.

No	Change	Date	Int

BKM PLANS
architectural
plans and
drawing
service

Title:
95A Yapton Road,
Middleton

Scale 1 50 1 100 1 500 1 1250

Date 12th February 2006

Drawn by

Drawing 2 / 2
ANNEX to 95a Yapton Road Middleton

All drawings are copyright of BKM architectural plans and drawings service and may not be reproduced without prior permission

