


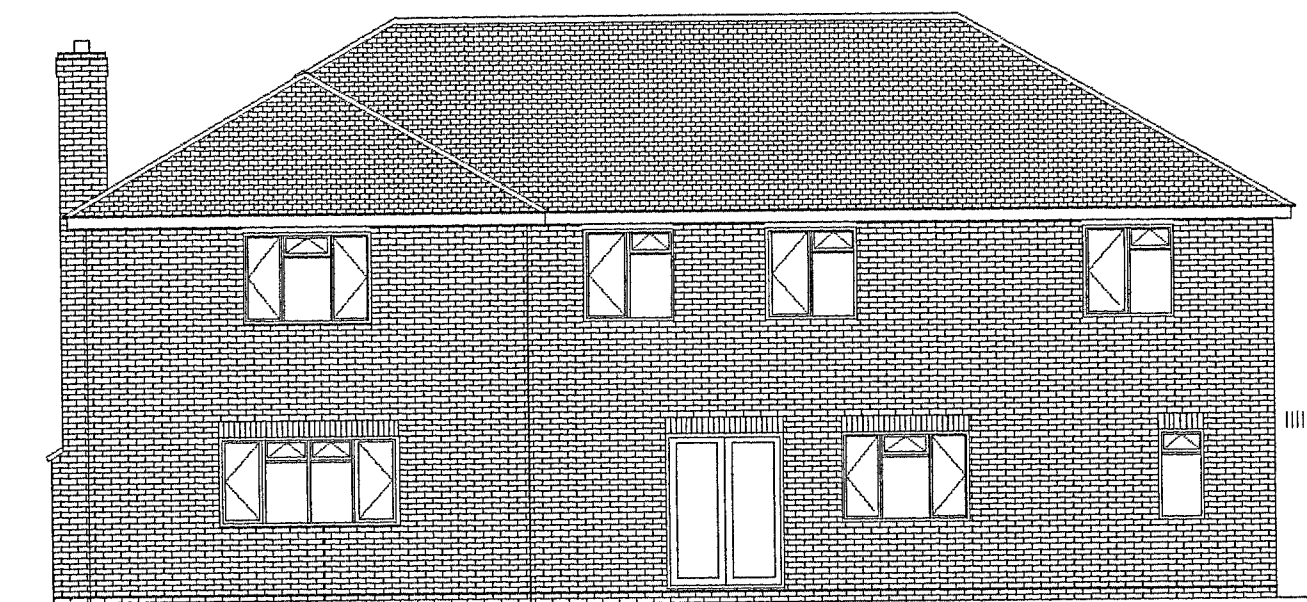

EAST ELEVATION




WEST ELEVATION




SOUTH ELEVATION




NORTH ELEVATION

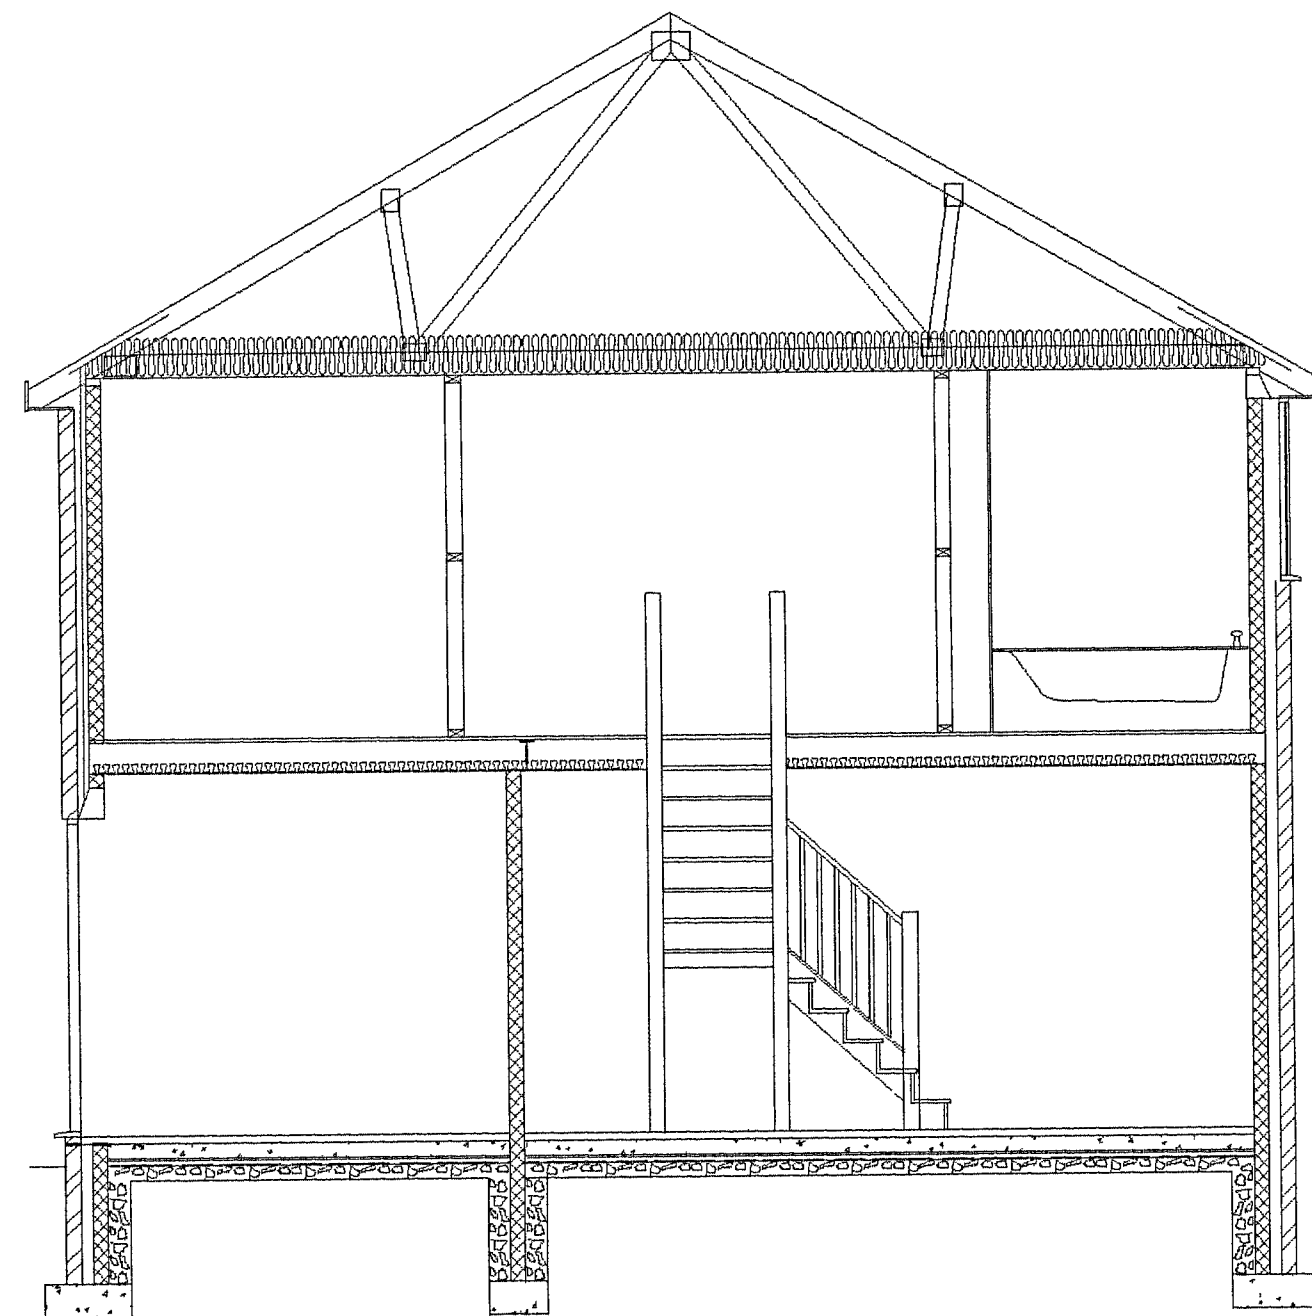

SECTION A - A

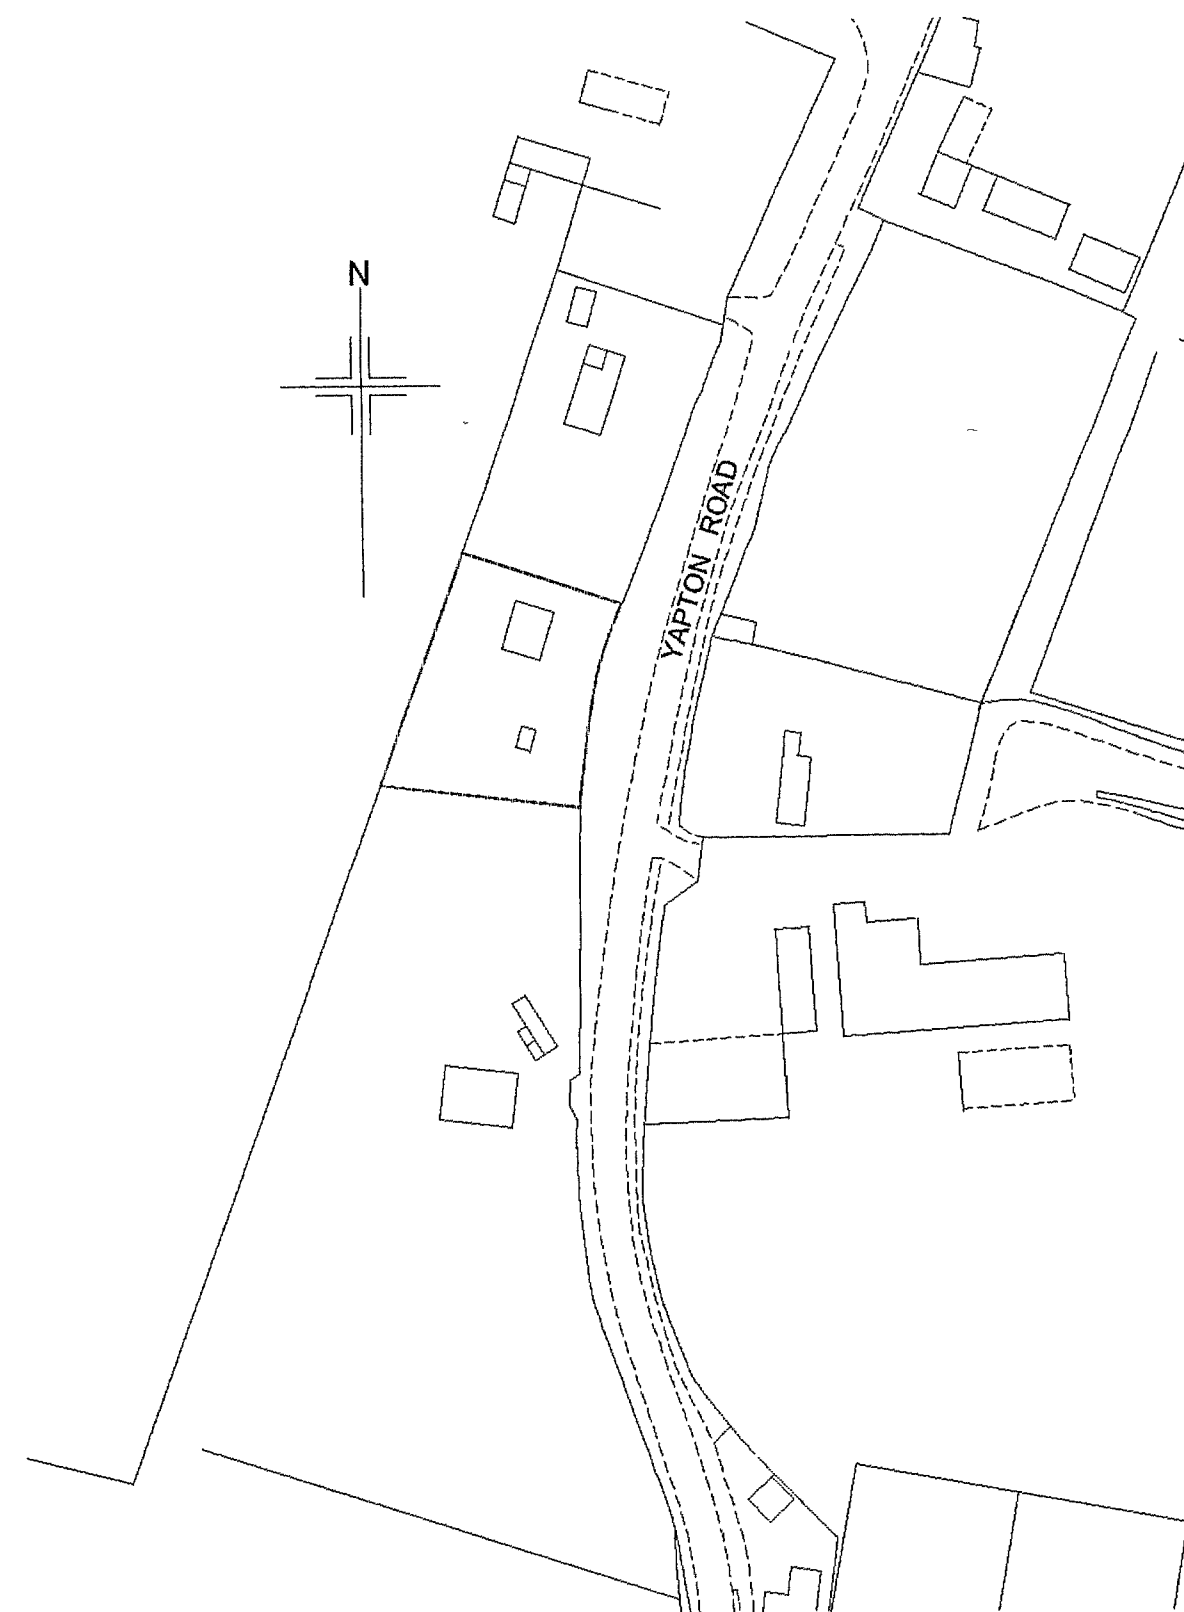

LOCATION PLAN

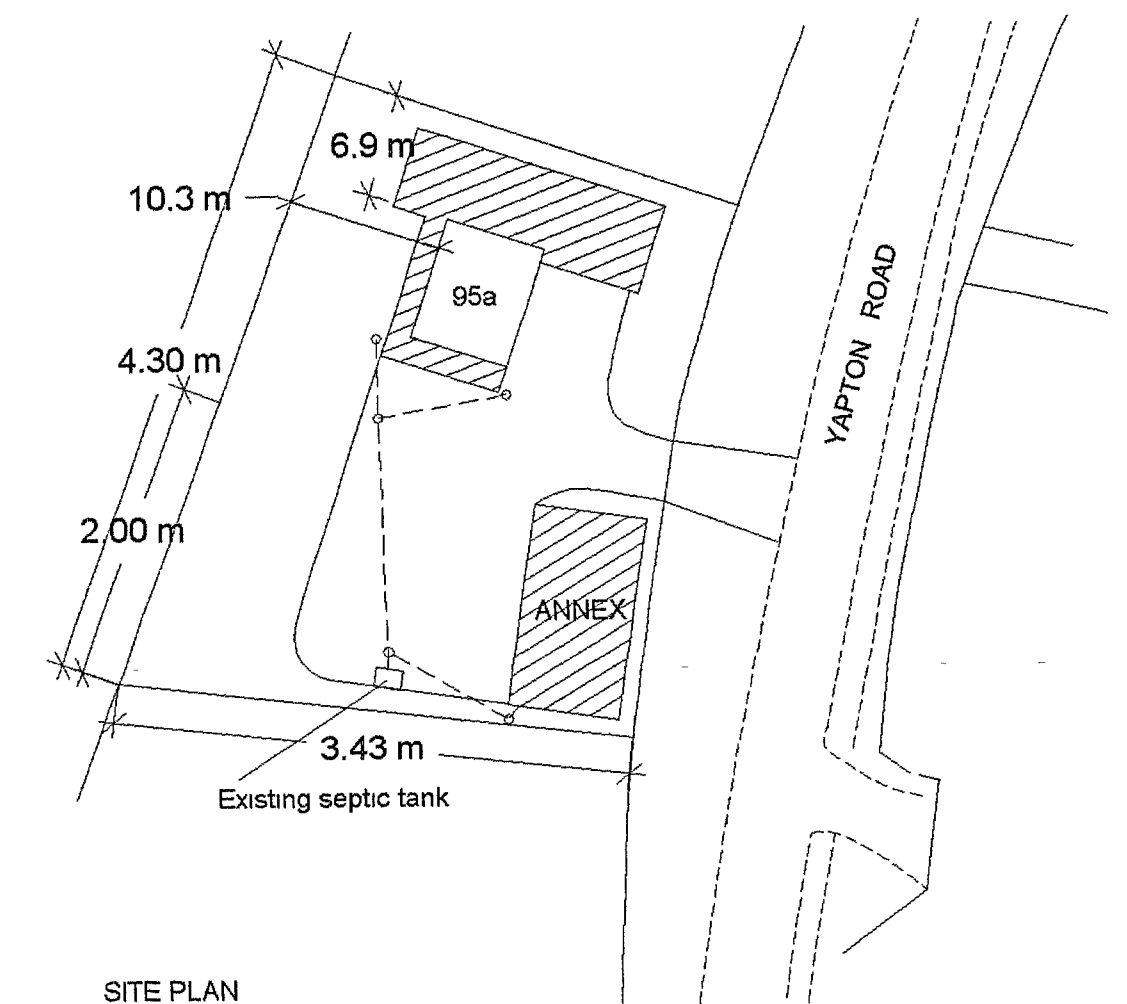

SITE PLAN

Do not scale from drawings
(excepting Local Authorities)
All dimensions to be checked on site

All work to comply with Building Regulations,
British Standards, manufacturer's instructions
/specifications and engineer's calculations at
all times. Construction must also comply with
all safety at work regulations. Additional work
may be requested by the building inspector
as work proceeds to ensure the new building
complies with all building regulations

No	Change	Date	By

BKM PLANS
architectural
plans and
drawing
service

Title
95A Yapton Road,
Middleton

Scale 1:50 1:100 1:500 1:1250

Date 12th February 2006

Drawn by

Drawing 2/3 Conversion of Chalet bungalow
to 5 bedroom house

All drawings are copyright of BKM architectural plans
and drawings service and may not be reproduced
without prior permission

M 27 06
8.3.06