




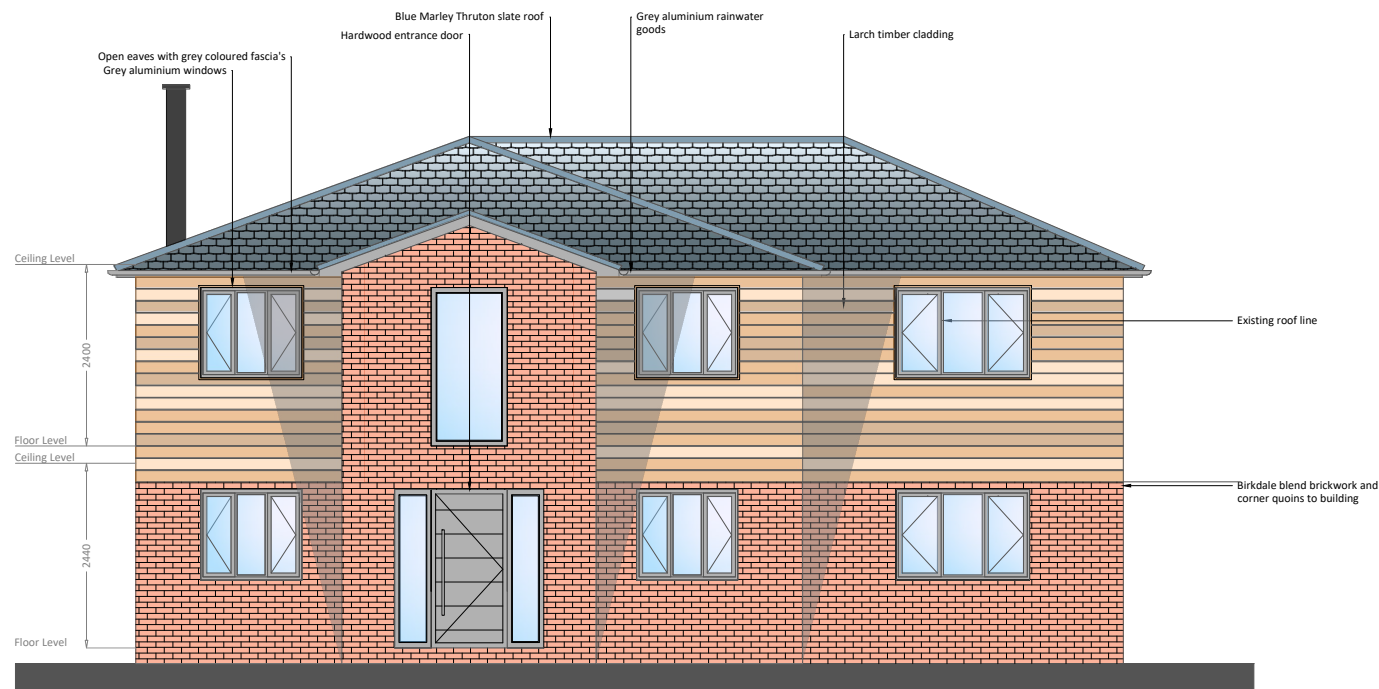


PROPOSED FRONT ELEVATION FACING EAST

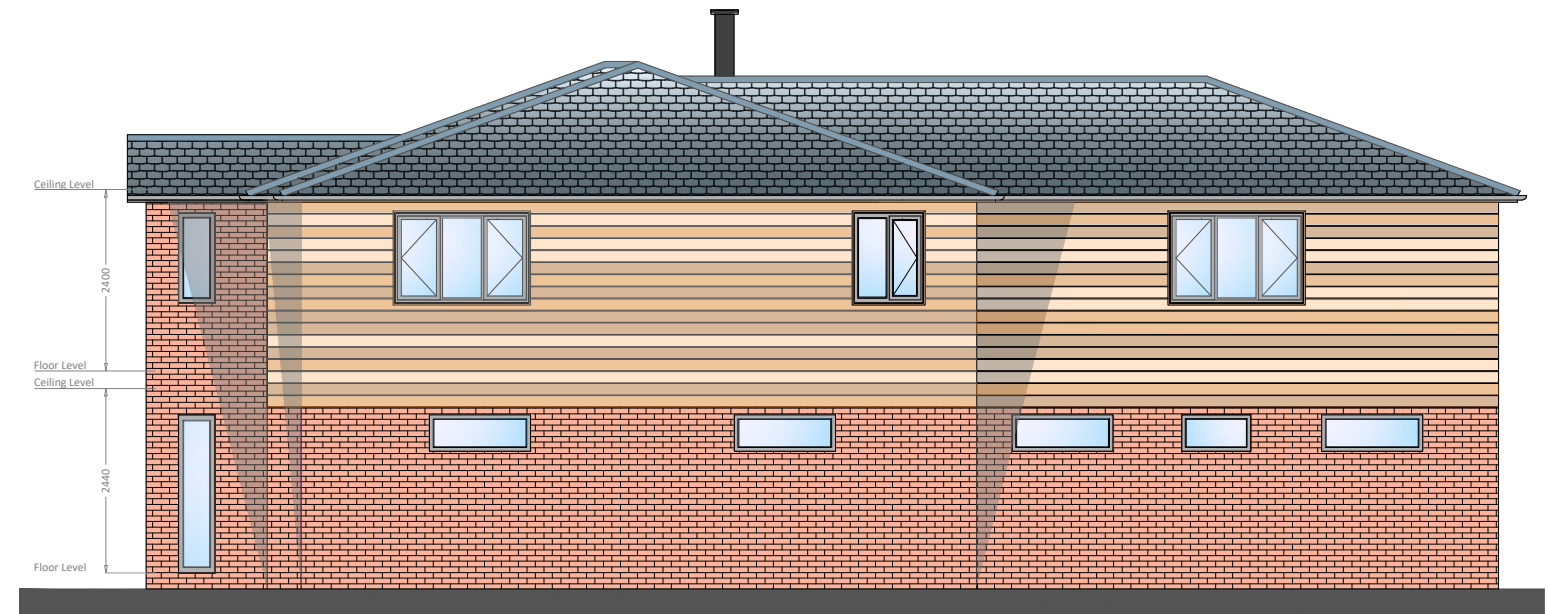

PROPOSED SIDE ELEVATION FACING NORTH

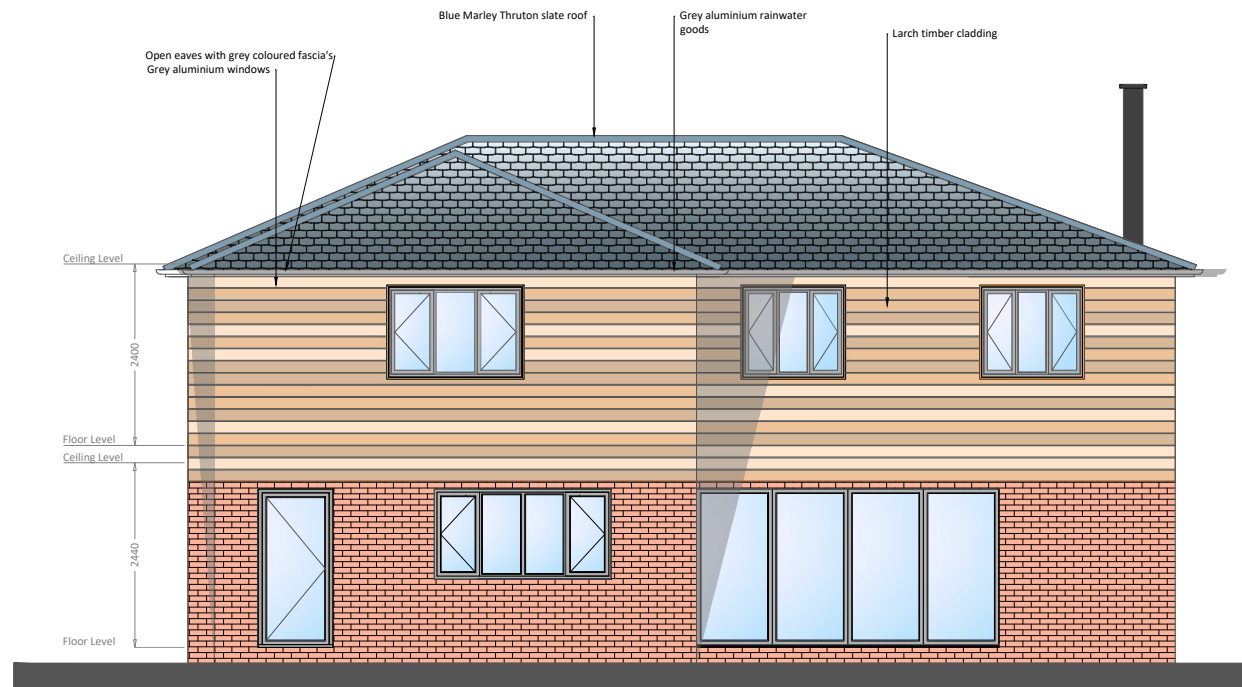

PROPOSED REAR ELEVATION FACING WEST

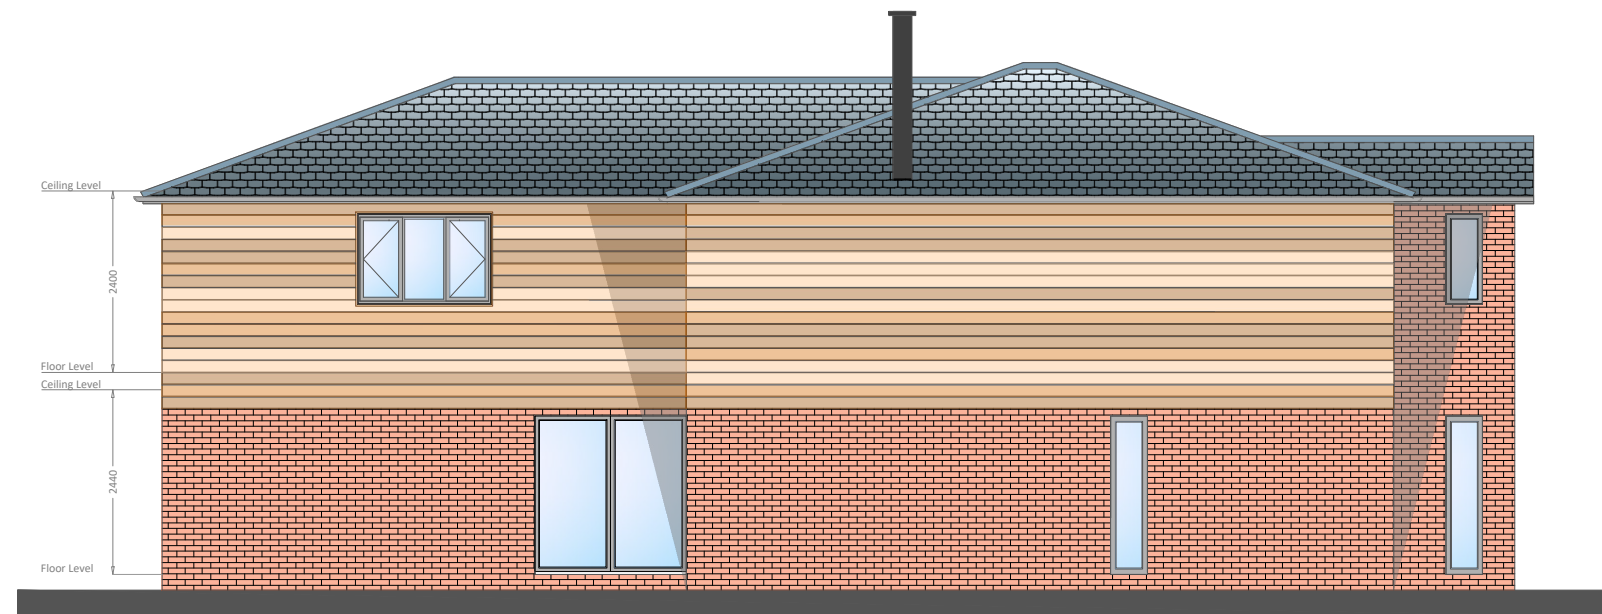

PROPOSED SIDE ELEVATION FACING SOUTH



PROJECT TITLE		DRAWING TITLE		No	REVISION	DATE
Proposed Development at 24 Alleyne Way, Bognor Regis		Proposed Elevations				
		STATUS	Non material amendment			
		SCALE	1:100 @ A3			
		DATE	26.03.2019			
		DRAWN BY	AP			
		DRAWING No	NM-248-09			