




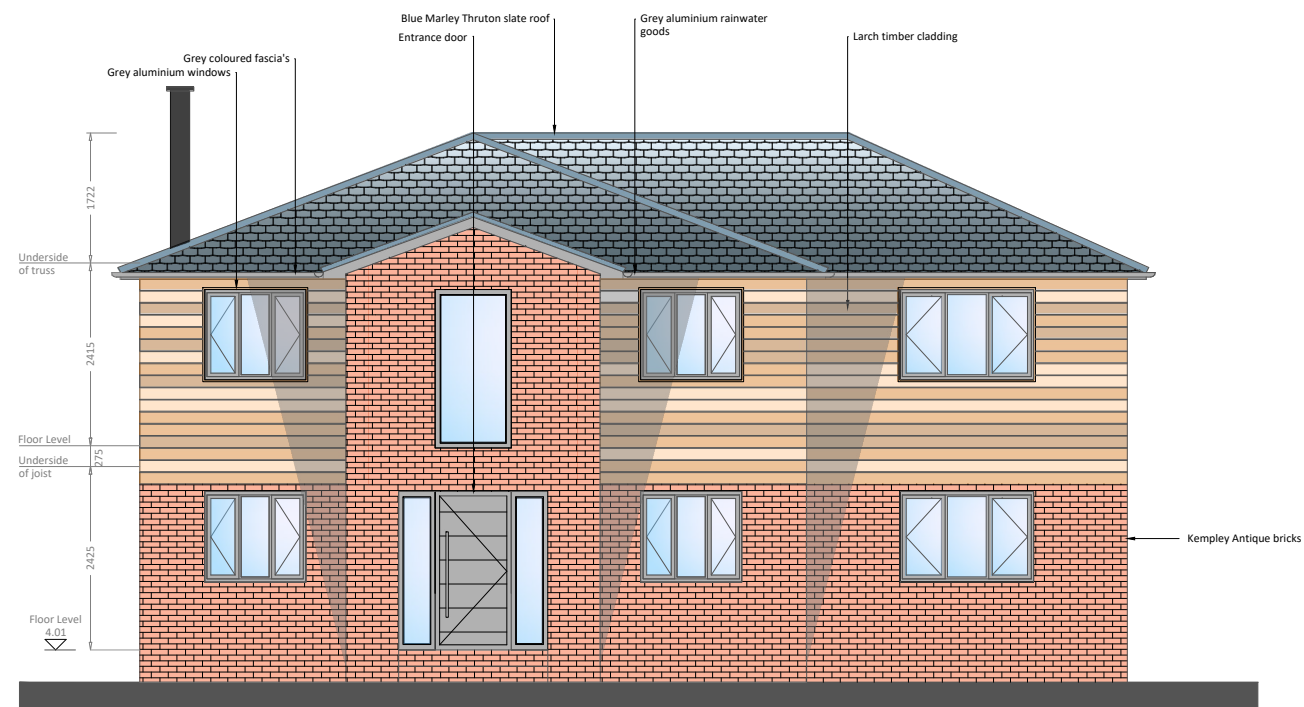


PROPOSED FRONT ELEVATION FACING EAST

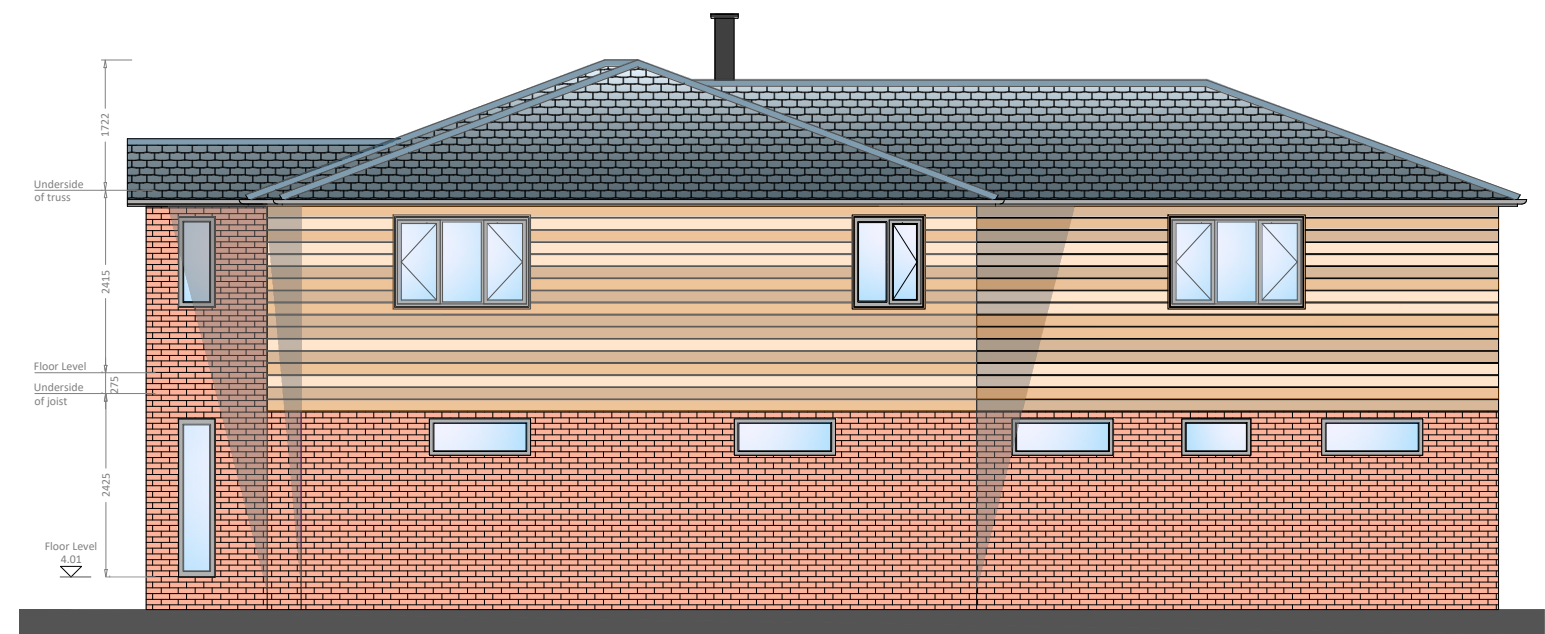


PROPOSED SIDE ELEVATION FACING NORTH

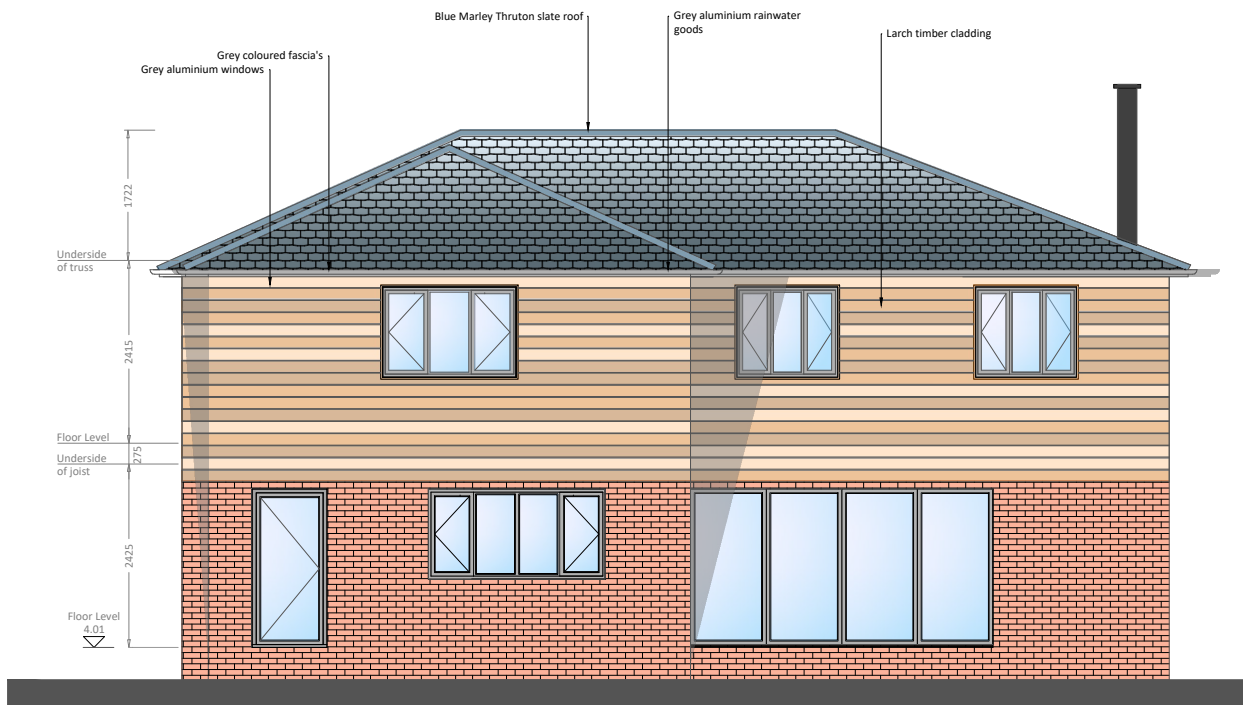

PROPOSED REAR ELEVATION FACING WEST

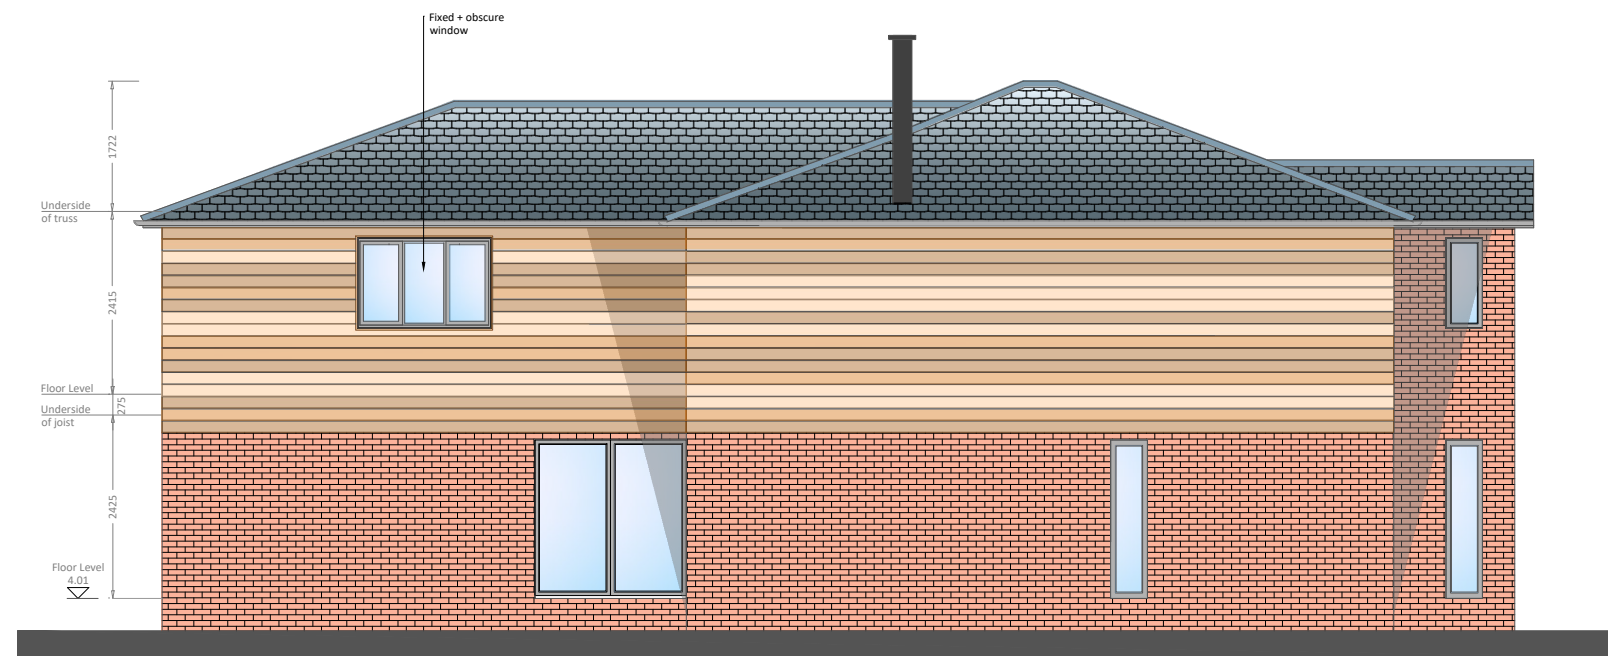

PROPOSED SIDE ELEVATION FACING SOUTH

 

PROJECT TITLE	DRAWING TITLE		No	REVISION	DATE
	Proposed Elevations		A	Levels Added	09.05.19
	STATUS Non material amendment				
	SCALE 1:100 @ A3	DATE 26.03.2019			
	DRAWN BY AP	DRAWING No NM-248-09			
Proposed Development at 24 Alleyne Way, Bognor Regis					