


This drawing is the copyright of the Architects and may not be reproduced in any way without written authority from Paul Reed Architect. This drawing and any part of the design may not be used for any purpose unless permission is given in writing by Paul Reed architect. Do not scale from this drawing use figured dimensions only. It is the contractor's responsibility to check ALL dimensions ON SITE and report any discrepancies to the Architect. This drawing must be read in conjunction with all other relevant consultant's project drawings and documentation. It is the contractor's responsibility to ensure full compliance with Building Regulation Acts. This drawing is for planning permission only and should not be used for any building purposes

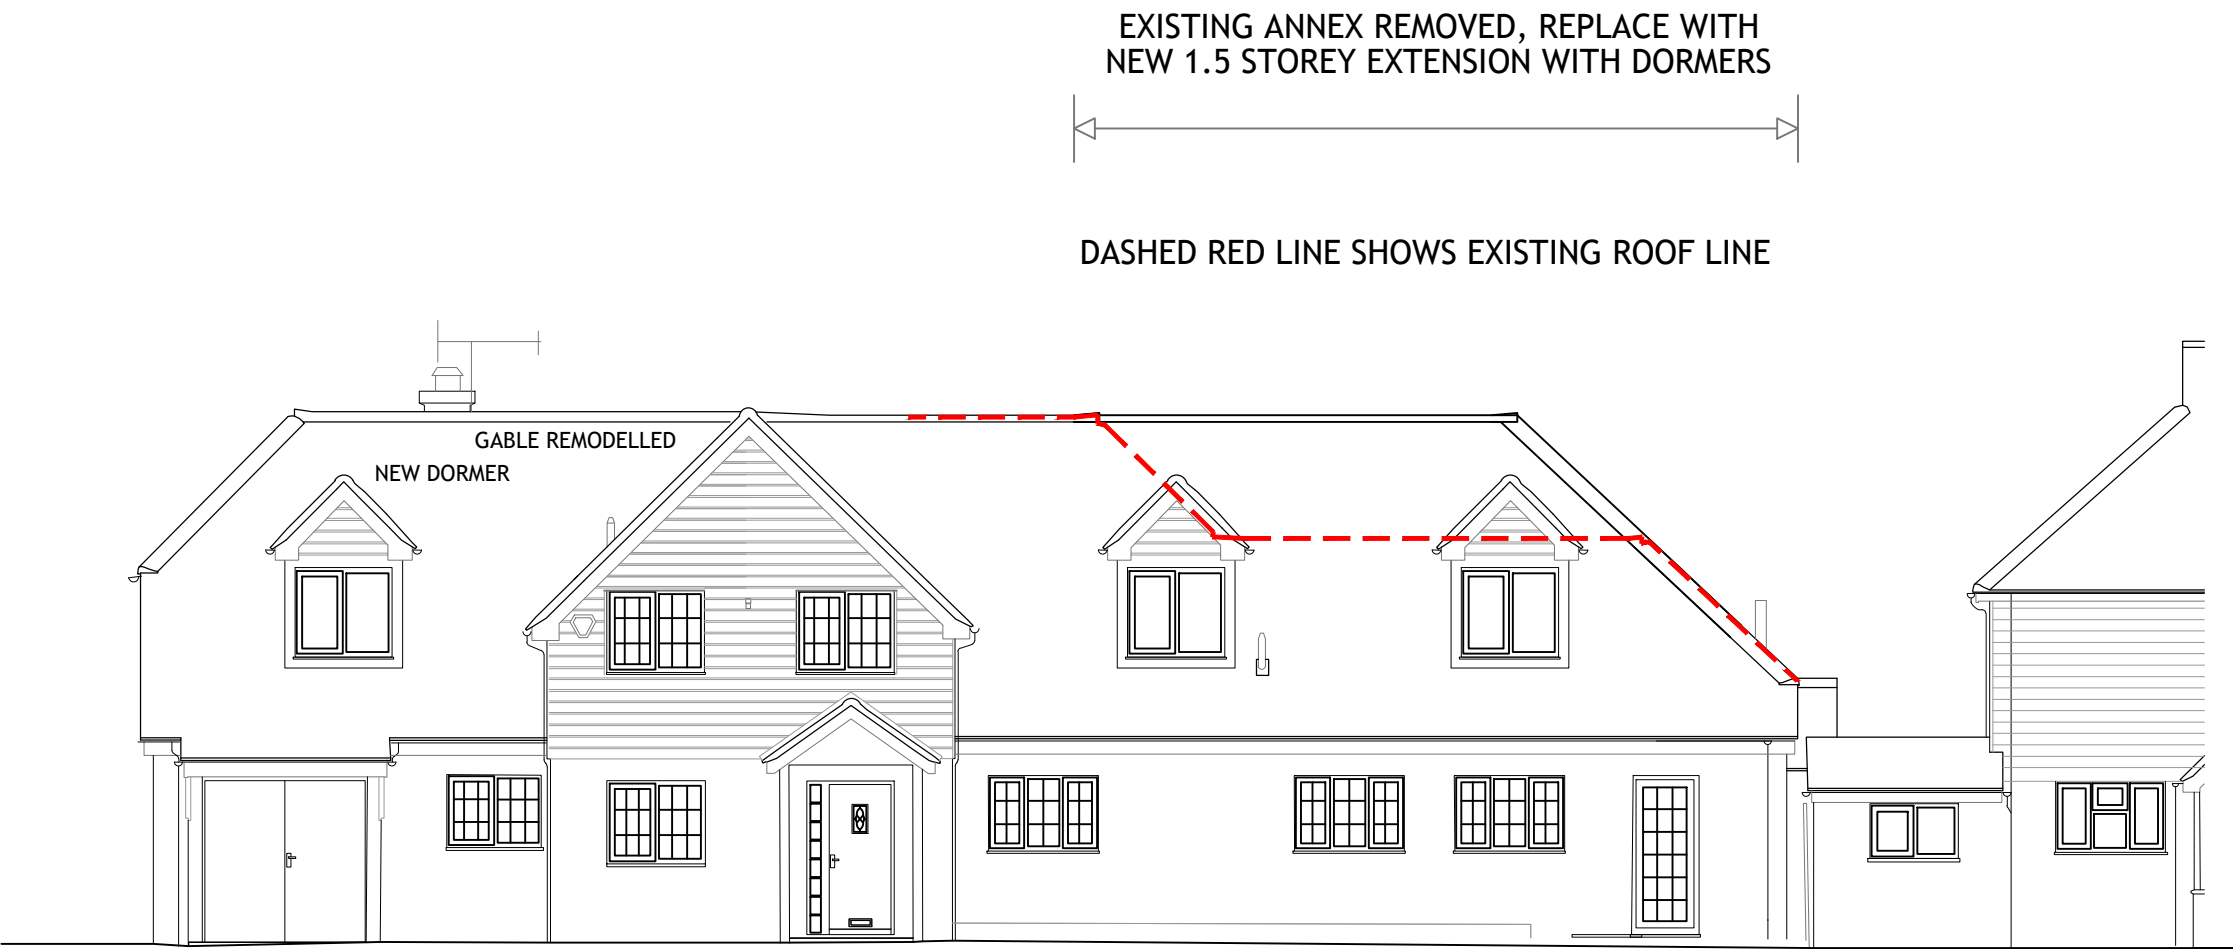

NORTH ELEVATION
1:100 @ A1



EAST ELEVATION
1:100 @ A1



SOUTH ELEVATION
1:100 @ A1



WEST ELEVATION
1:100 @ A1

NEW EXTENSION MATERIALS:


WALLS: RENDER TO MATCH EXISTING

ROOF: CLAY TILES WITH BONNET HIP TILES TO MATCH EXISTING ROOF.

DOORS AND WINDOWS: PAINTED WHITE ALUMINIUM OR UPVC TO MATCH EXISTING HOUSE.

NEW GABLE CLADDING/ DORMER CLADDING/ OTHER CLADDING REPLACED: MATCHING PAINTED CLADDING.

scale in metres

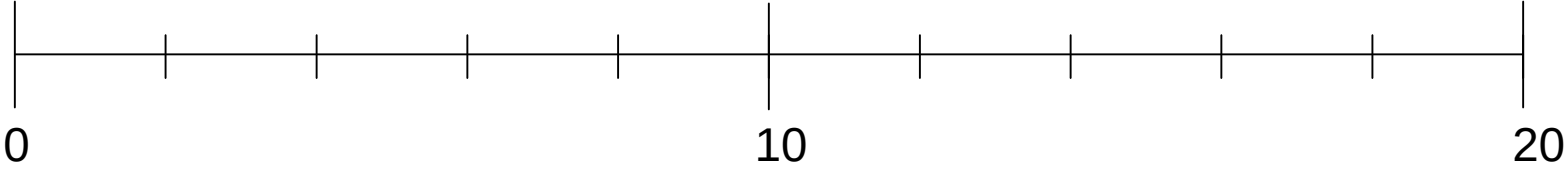

Paul Reed Architect
Studio Greenhouse, 18 Bond Street,
Brighton, BN1 1RD
tel: 07807 458350
paul@paulreedarchitect.co.uk

A	PPR	-	27-03-19
-	PPR	-	18-03-19
Rev	Drawn	Checked	Date

Pemba
18 Old Point
Middleton-on-Sea
Bognor Regis
PO22 7RY

Proposed Elevations

1:100

Scale: 1:100 @ A1

Job no:	Drawing	Rev:
BR 19 01	no: 205	A