



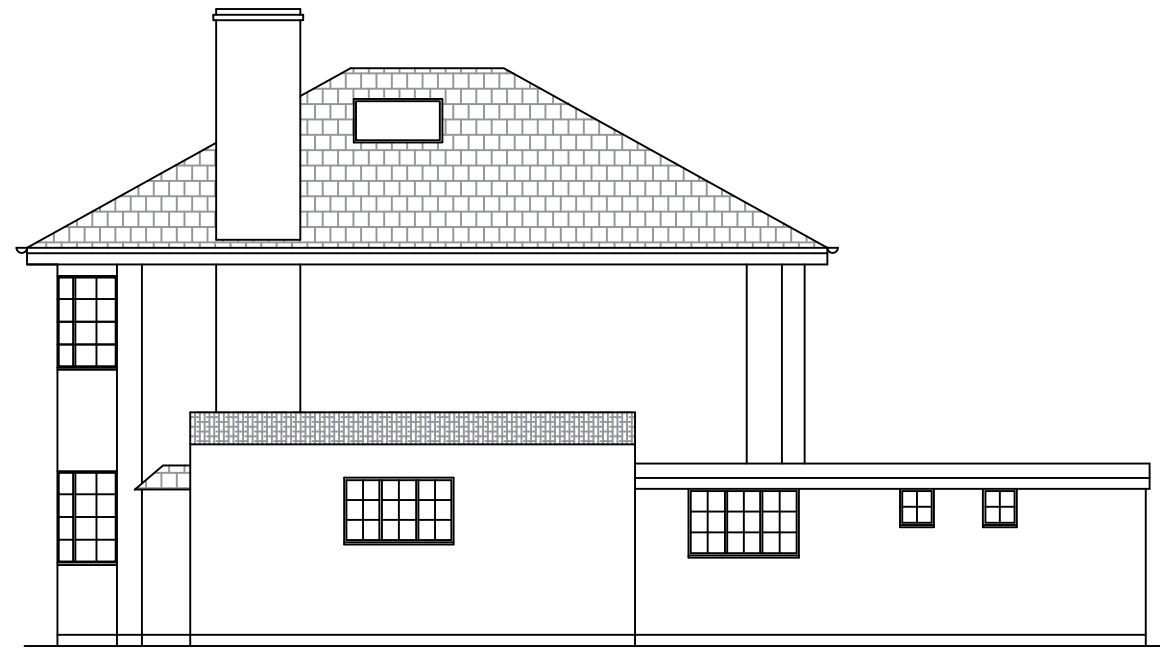


EAST ELEVATION

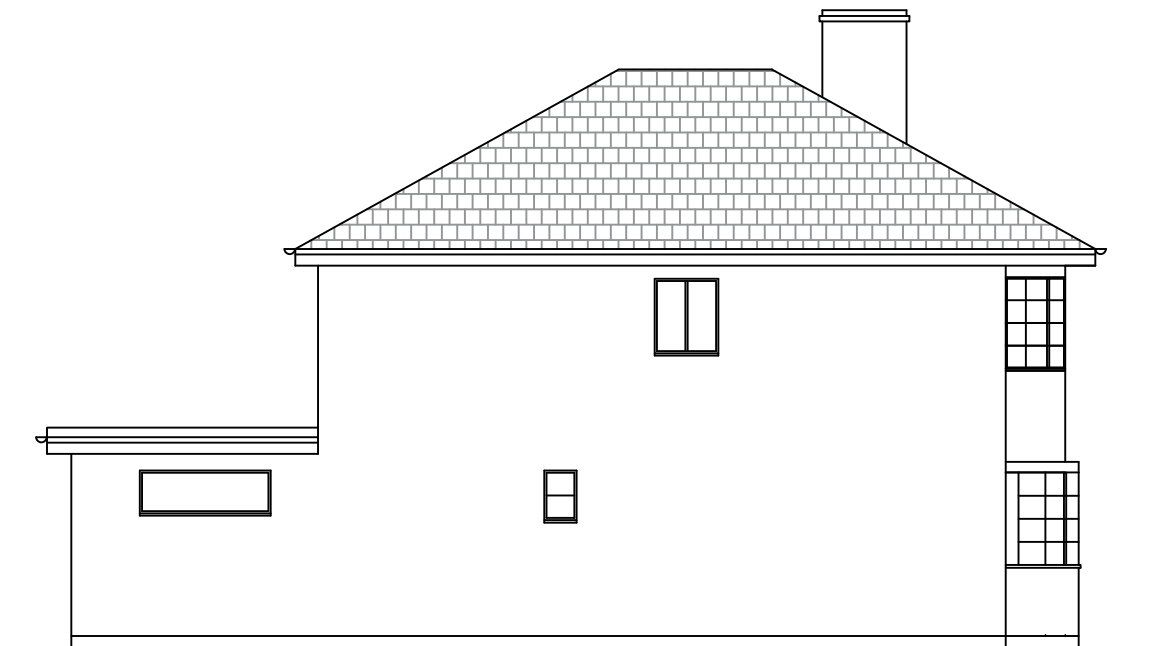

WEST ELEVATION

SCALE BAR 1:100

 

DO NOT SCALE
ALL DIMENSIONS TO BE VERIFIED ON SITE PRIOR TO
THE START OF ANY WORK, AND ANY DISCREPANCIES
NOTIFIED IN WRITING TO THE FULL SP LTD.
IF IN DOUBT , ASK
THIS DRAWING AND THE INFORMATION SHOWN ARE
THE COPYRIGHT OF THE FULL SP LTD

NOTES AND REFERENCES

NOTES

No.	DATE	REVISION
-	15.4.26	Preliminary issue



Existing Client **Sarah & Dave Farrell**

PROJECT
6 Ancton Way
Elmer
W Sussex PO22 6JN

DRAWING TITLE
Existing Elevations
East and West

DATE 15.4.26
DRAWN JM
SCALE 1:100 @ A3
CHECKED

PROJECT NO. SDF	DRAWING NO. SDF-EX-ELE-02
--------------------	------------------------------

[illegible]