



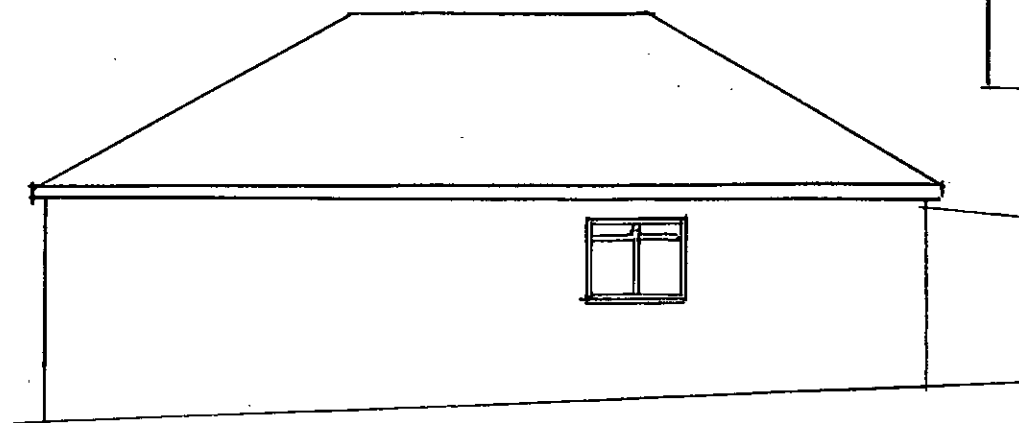


EXISTING ELEVATION 'A'

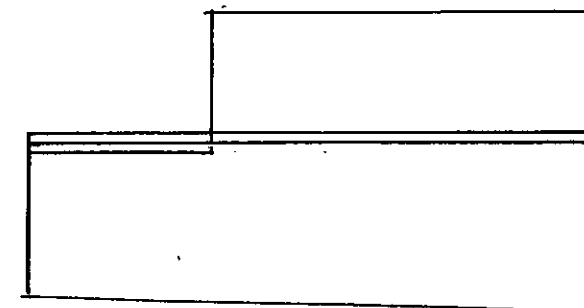


EXISTING ELEVATION 'B'



EXISTING ELEVATION 'C'

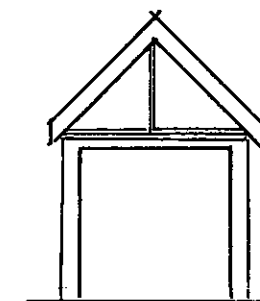

EXISTING ELEVATION 'D'

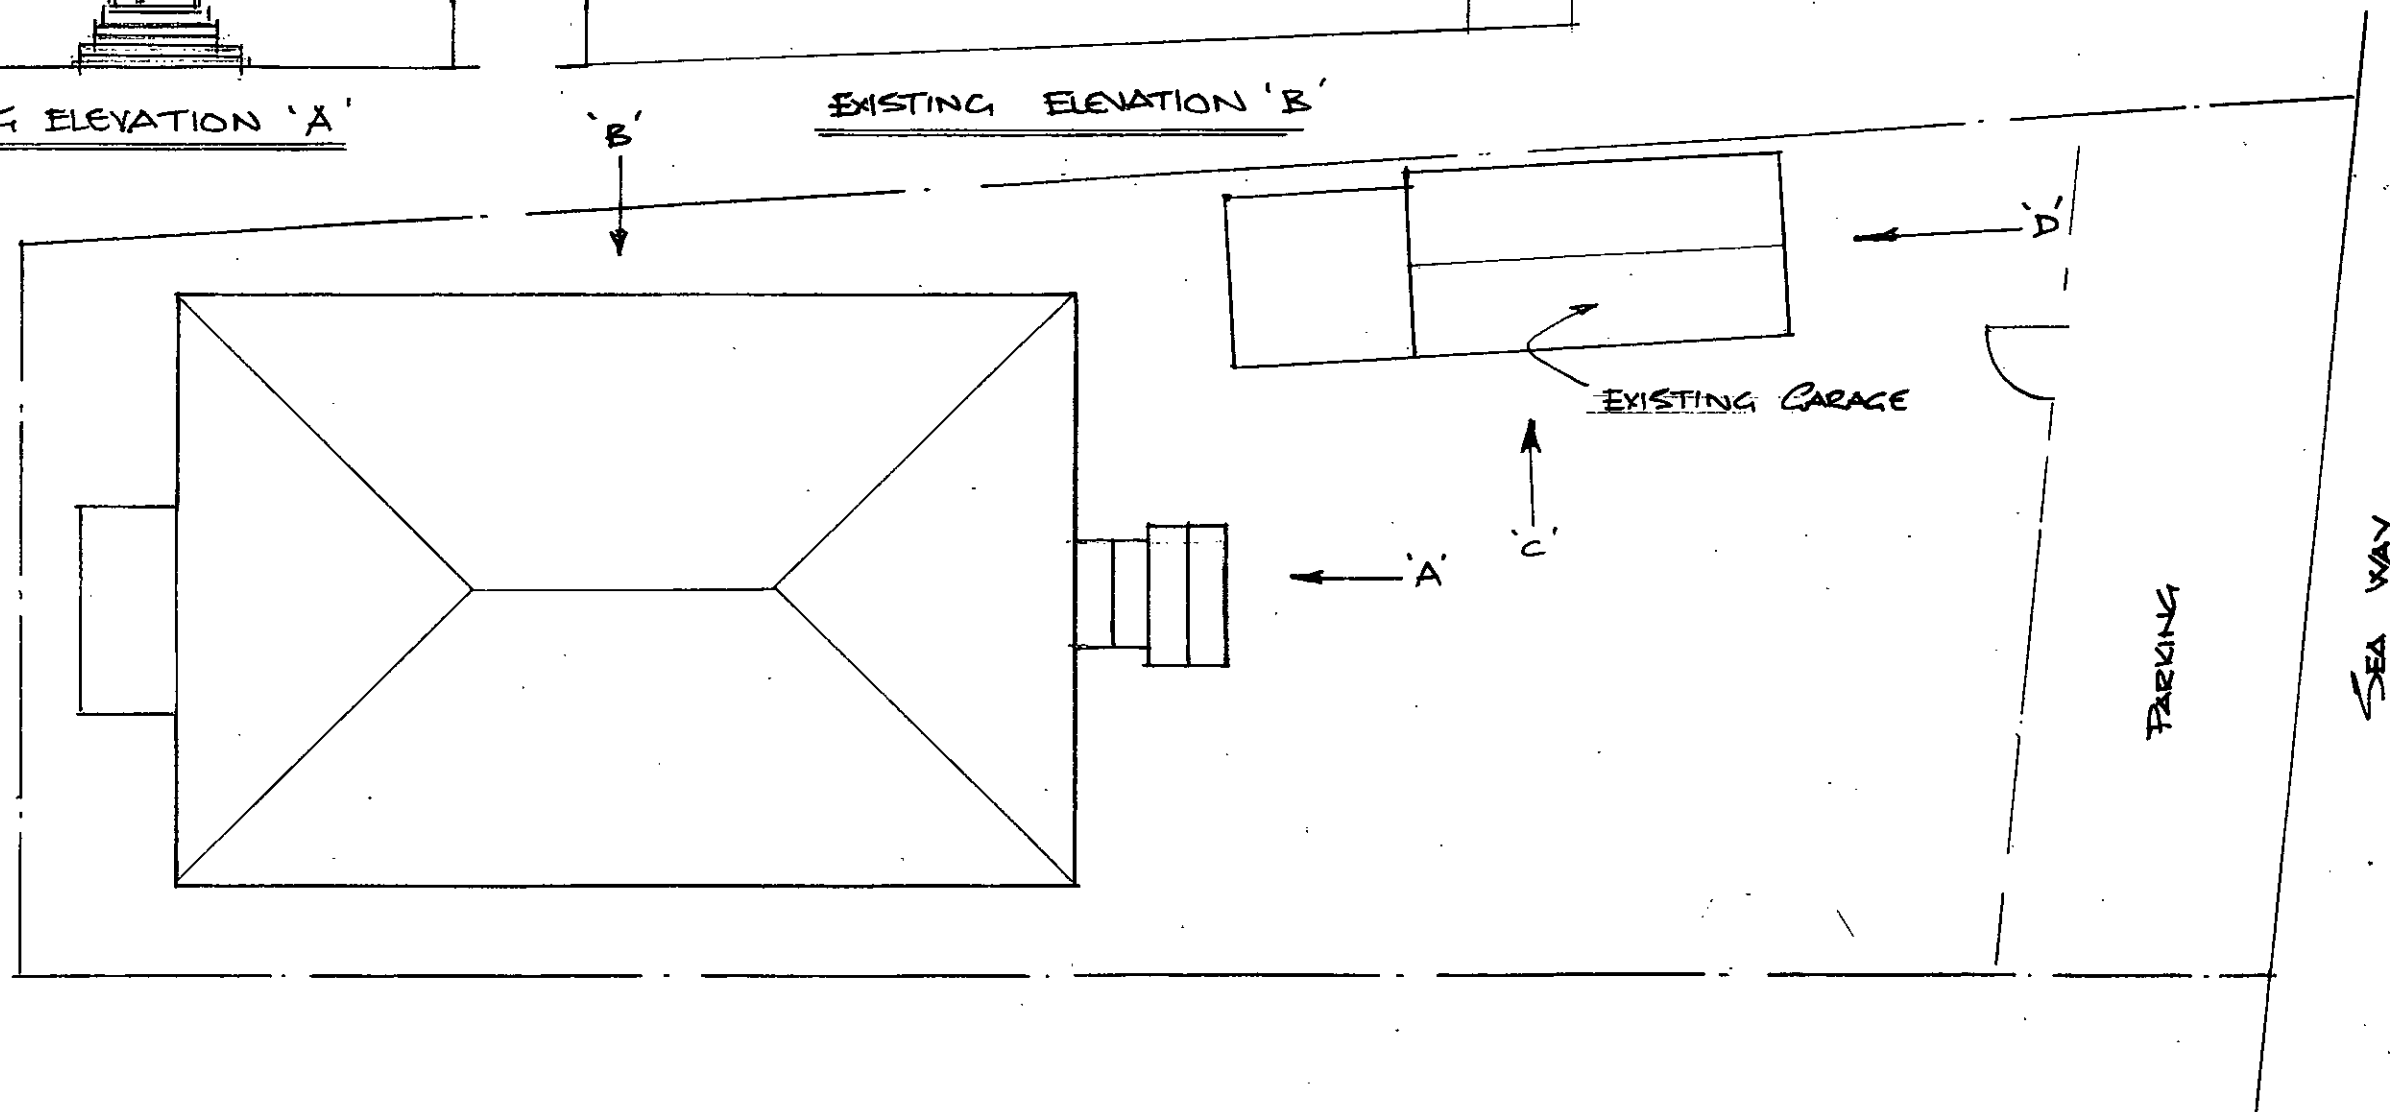

DEMOLITION OF EXISTING GARAGE AND PROPOSED
ERECTION OF SINGLE STOREY SUNROOM & SHOWER ROOM
AT 28 SEA WAY, ELMER SANDS, PO22 6JY

EXISTING ELEVATIONS & SITE PLAN

SCALE - 1:100
DATE - DEC 2014
DWG NO - JS1