



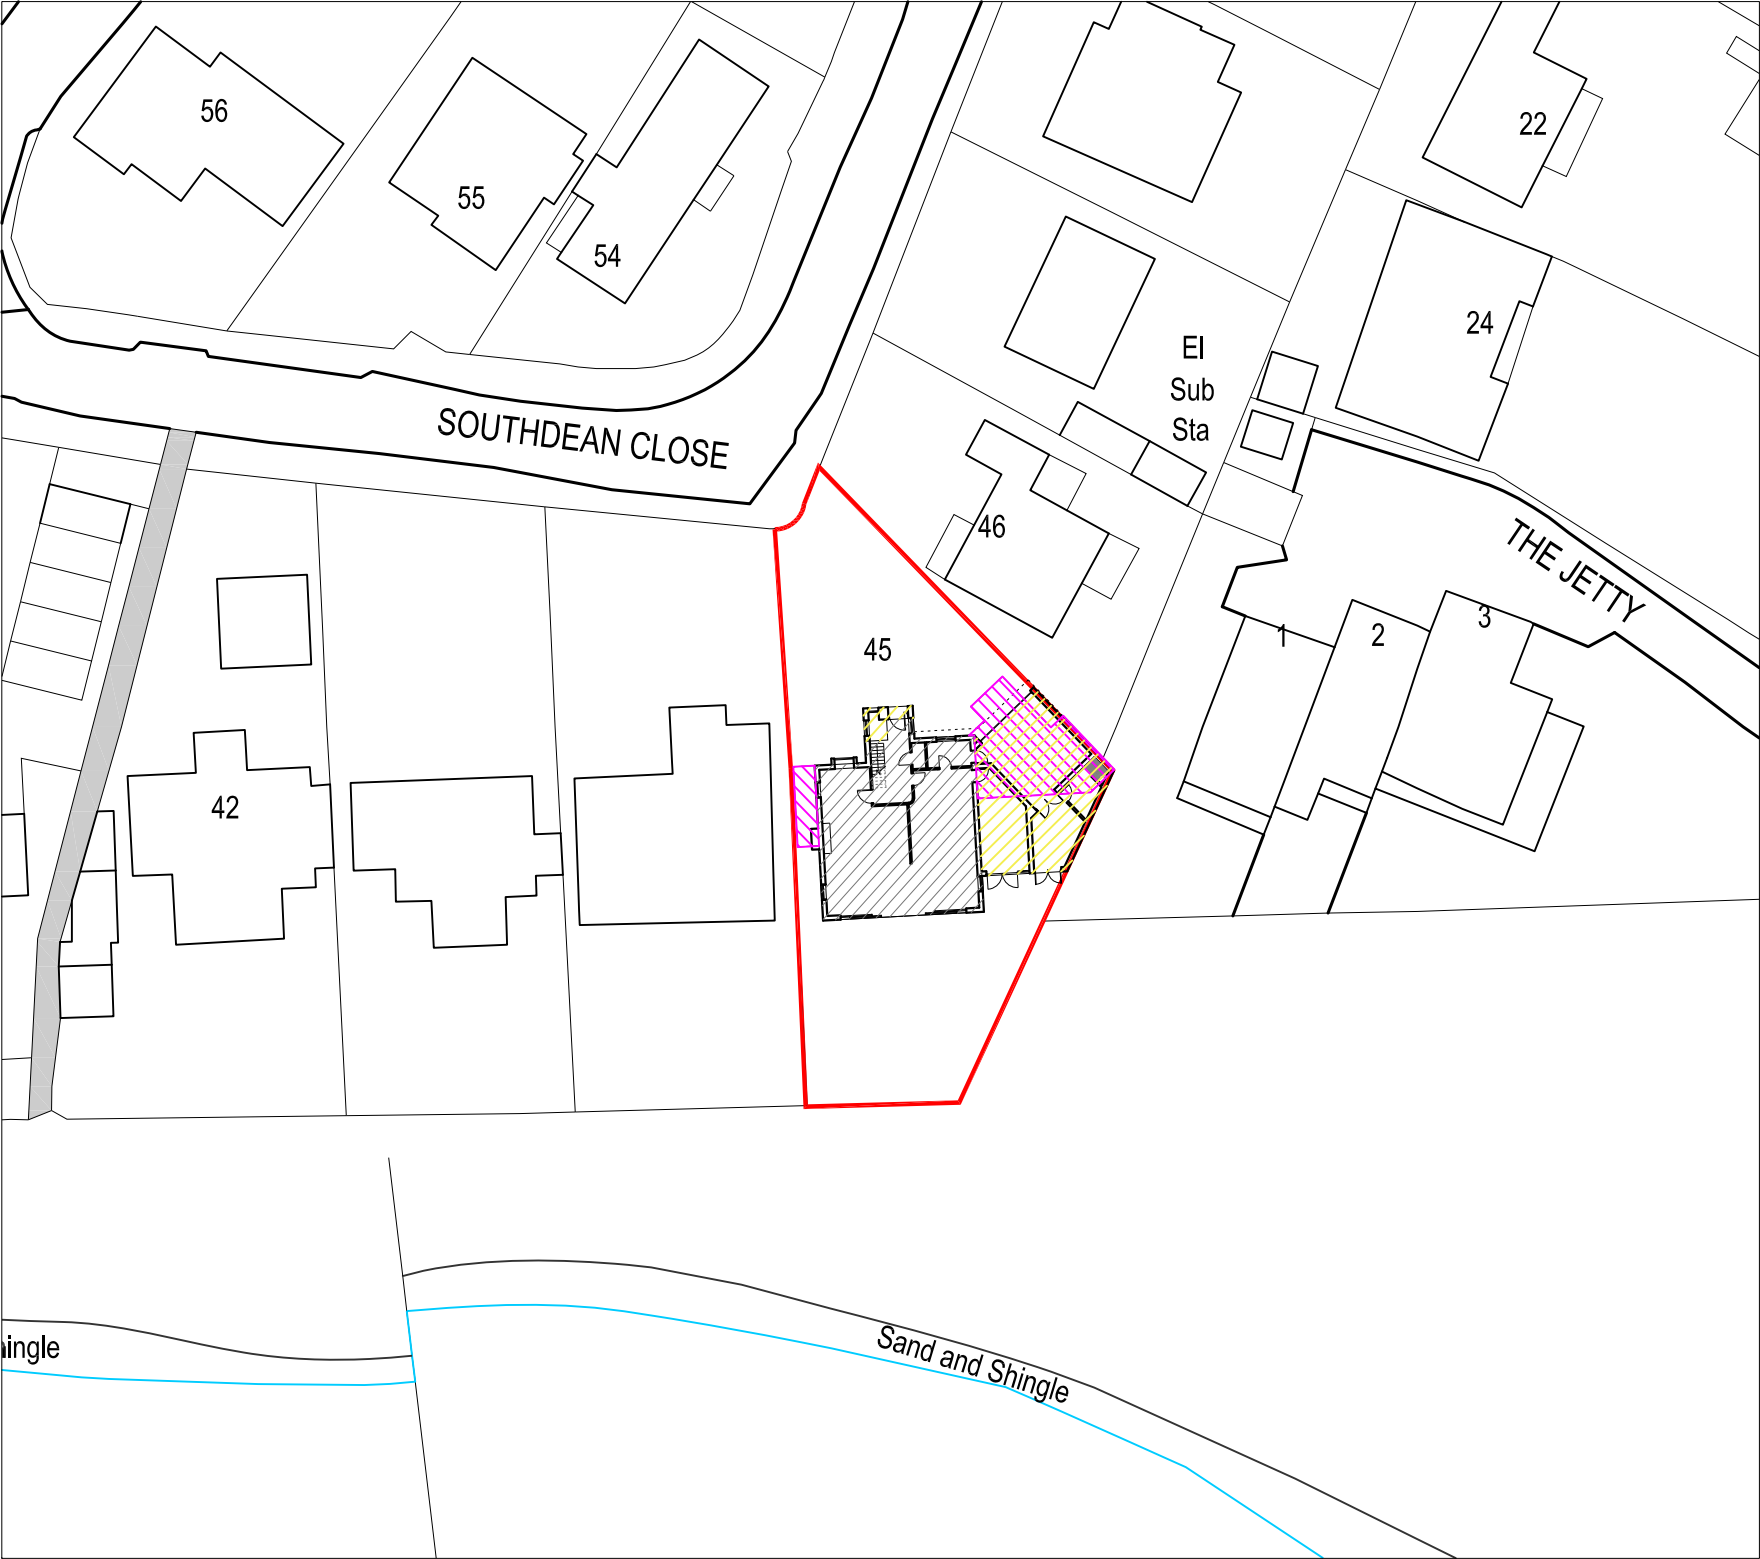


PROPOSED SITE PLAN
Sc. 1:500

 


Figured dimensions only are to be used. All dimensions to be checked on site. Differences between drawings and between drawings and specification or bills of quantities to be reported to JJR Designs Ltd
© This drawing is prepared for the application for:
1. Planning permission
2. Building Regulation Permisslon
on behalf of the applicant named below and for no other purpose.
The copyright of the drawing and designs remains JJR Designs Ltd.
All copies are only for information about the application, they may not be used for any other purpose without the express written permission of JJR Designs Ltd.

Revisions:

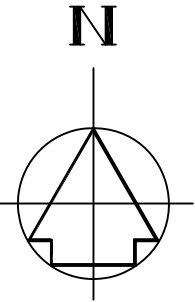

LEGEND:

- AREA OF THE SITE
- AREA OF THE EXISTING BUILDINGS
- AREA OF THE DEMOLISHED STRUCTURE
- AREA OF THE PROPOSED EXTENSION

 

Suite 6a,
Church House,
94 Felpham Road
Felpham
West Sussex,
PO22 7PG
TEL: 01243 822081

Architectural
Services
Planning
Building Regs
On Site Supervision
Landscape Design

e-mail: info@jjrdesigns.com

Client:
MR & MRS D HOLCOMBE

Project:
**SOUTHDEAN CLOSE, ELMER
BOGNOR REGIS, PO22 7TH**

Drawing Title:
PROPOSED SITE PLAN

Issue status:			
Outline proposals	☐	Production information	☐
Tender drawing	☐	Detail design	☐
Scheme design	☐	Contract drawing	☐
Scale:	Drawn:	Checked:	Date:
1:500 @A3	A. Stegarescu	R.Stefanski	Dec 2020
Job No:	Drawing No:	Revision:	
1463	PL 102		