

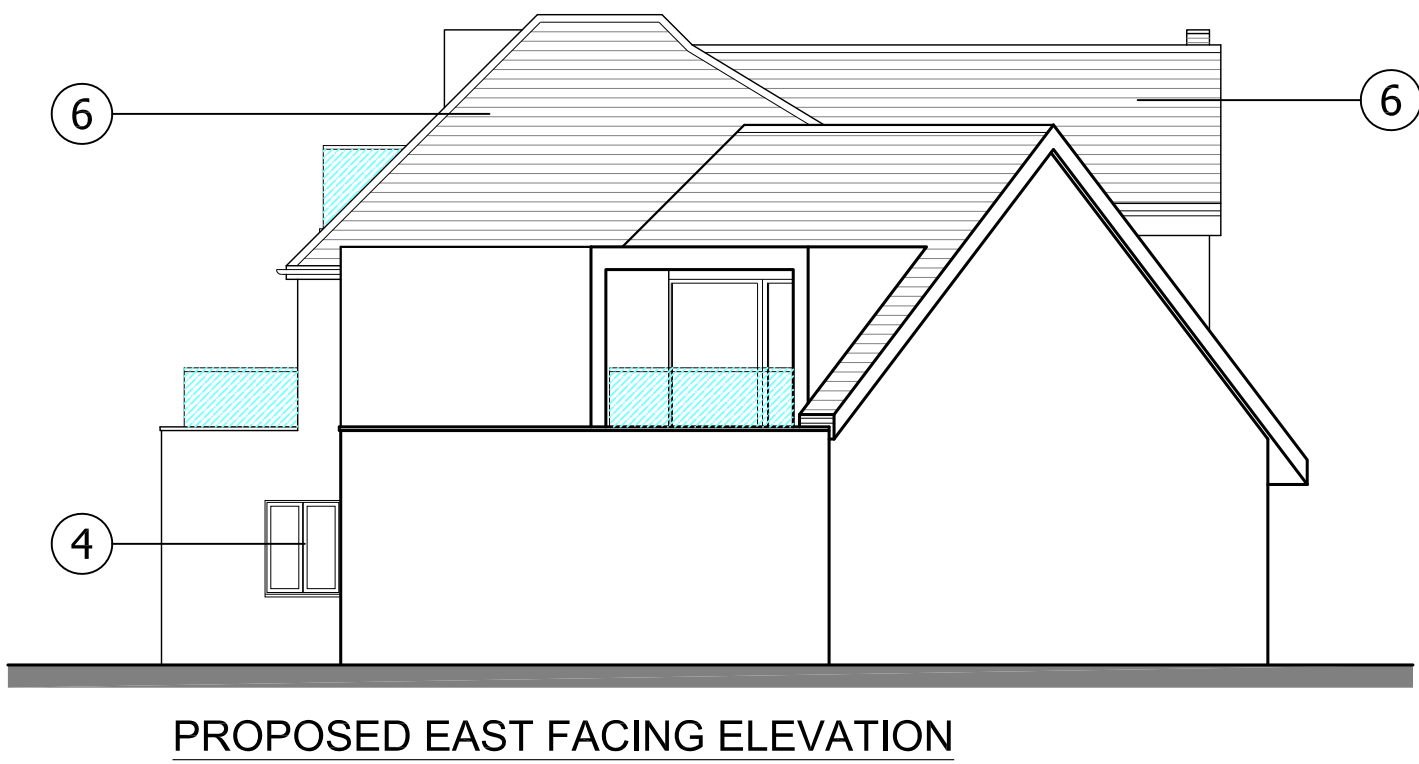
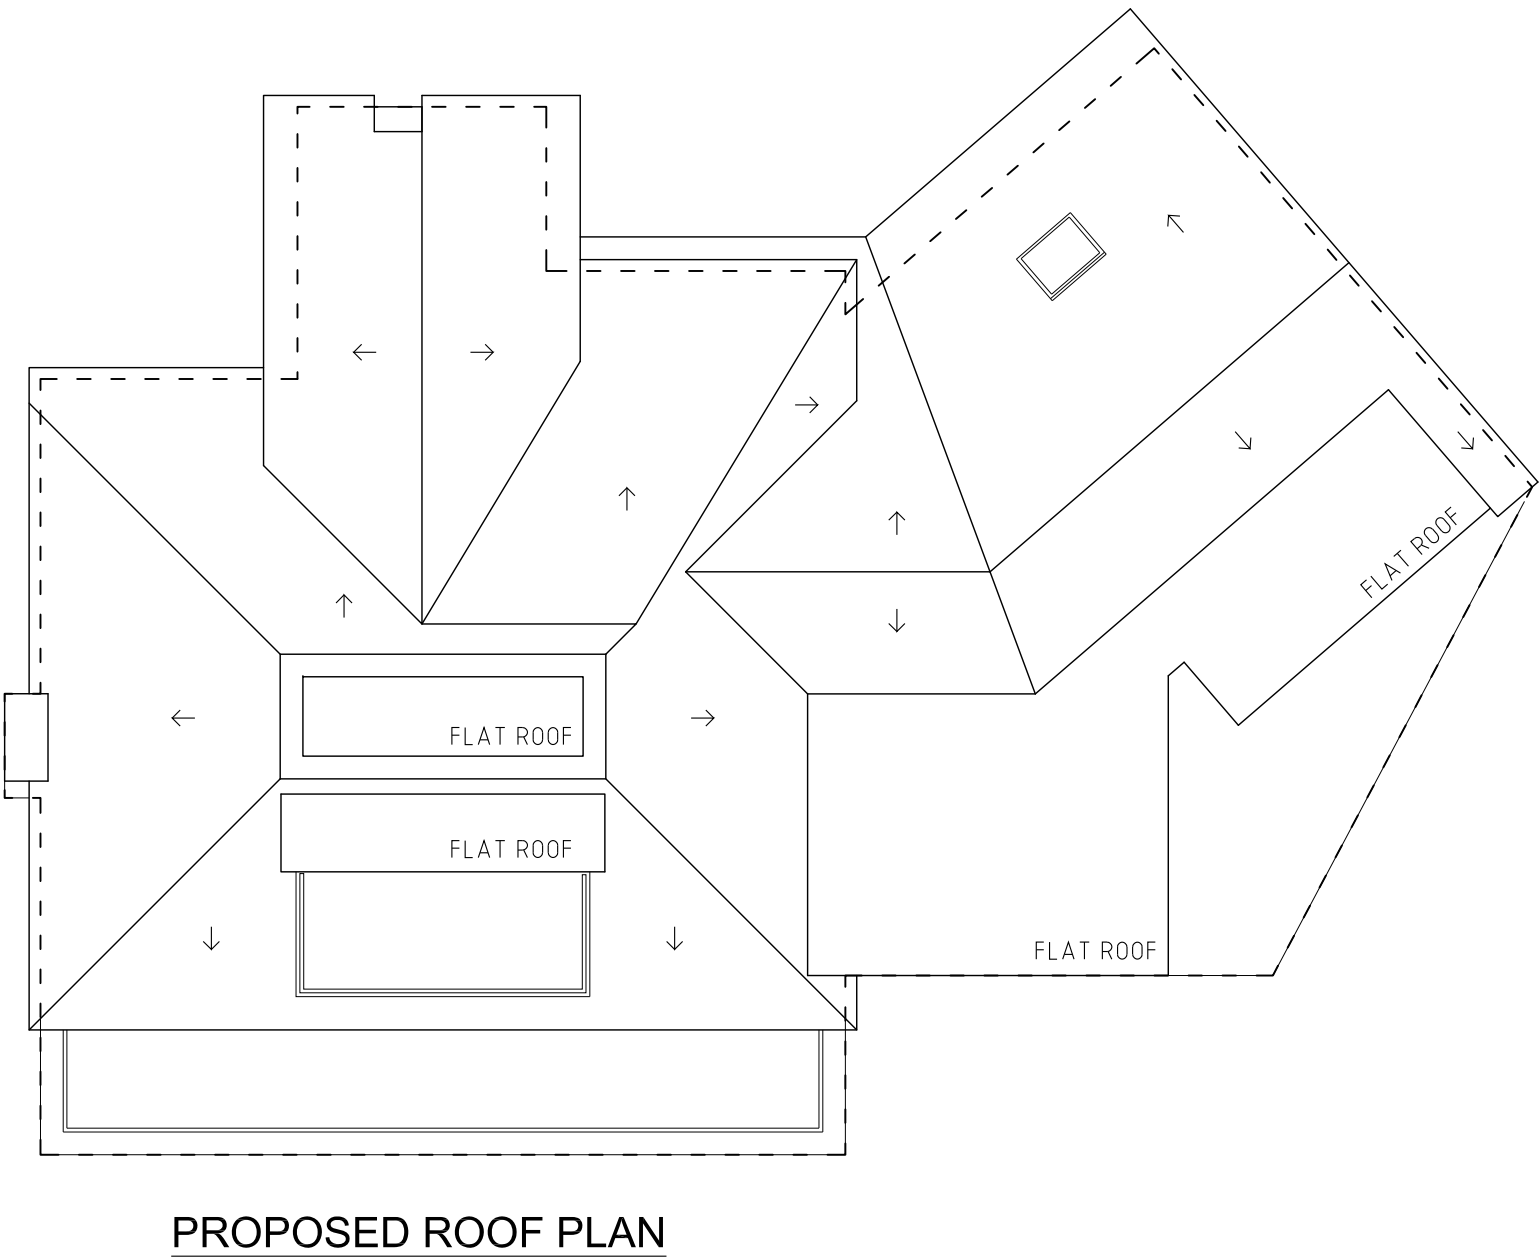
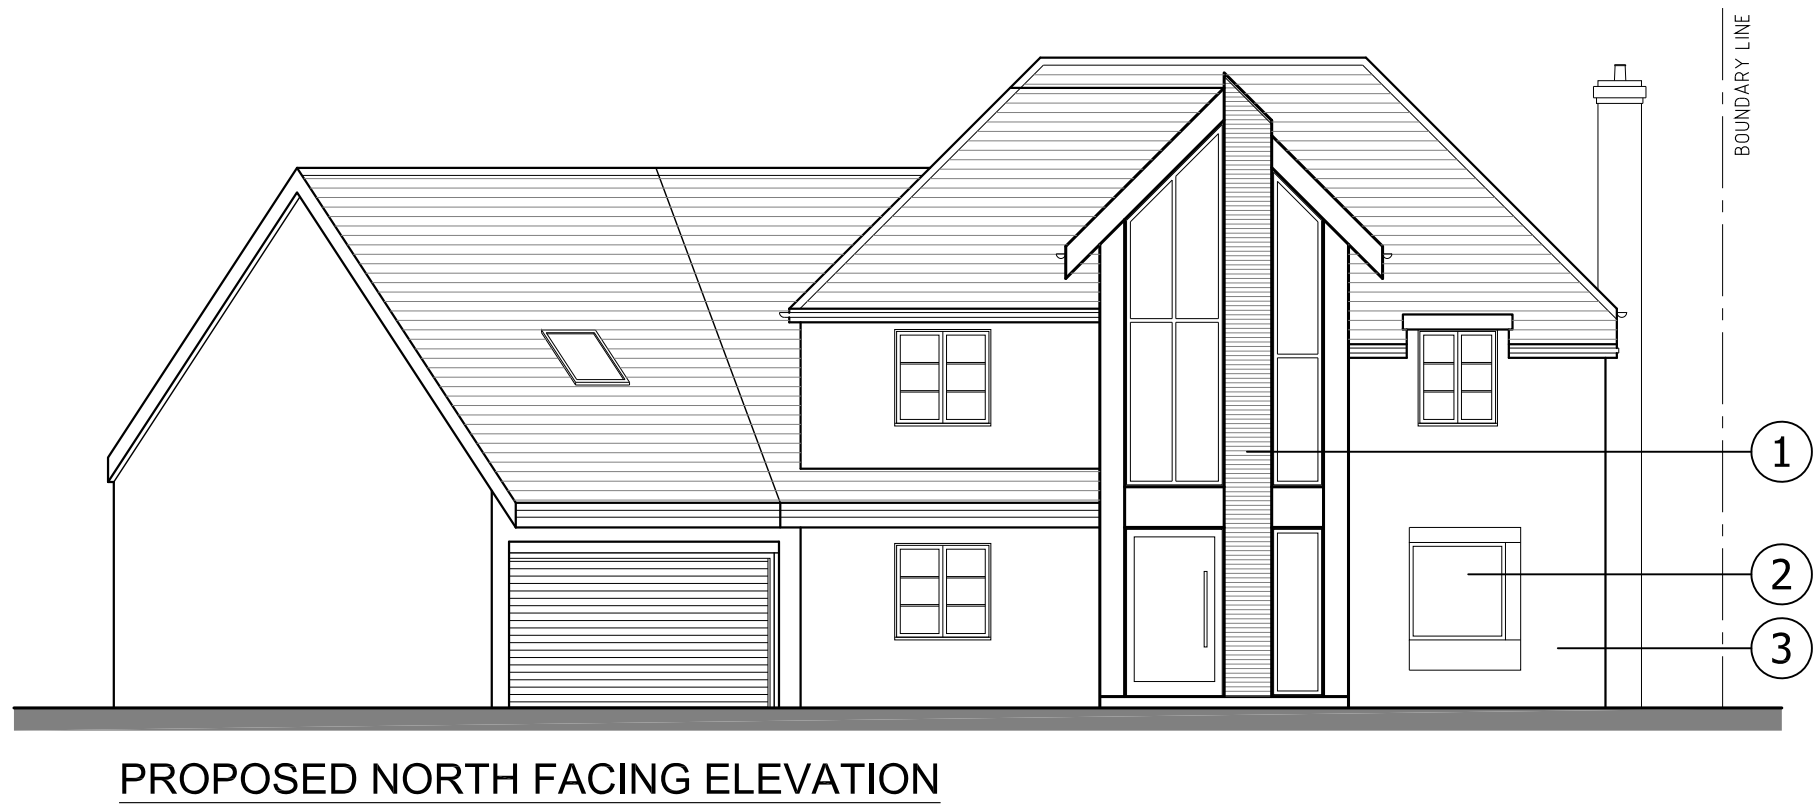
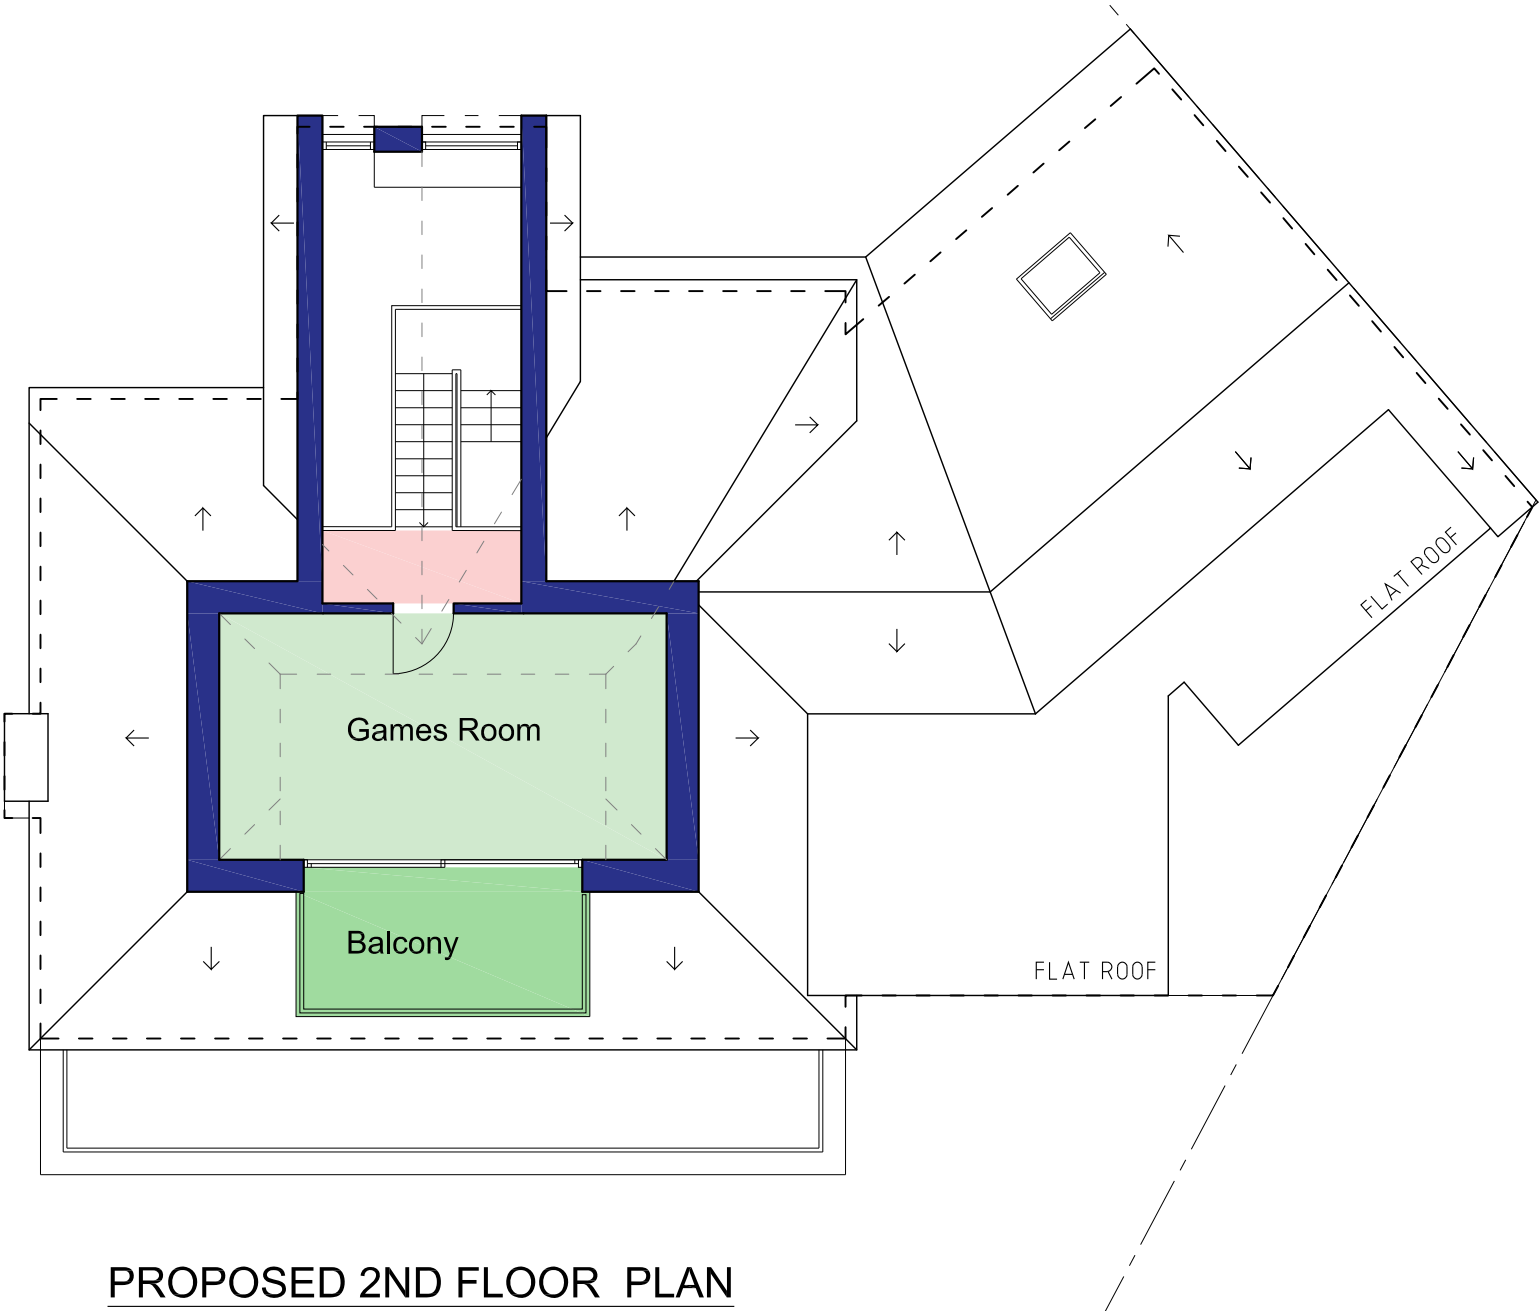


Revisions:

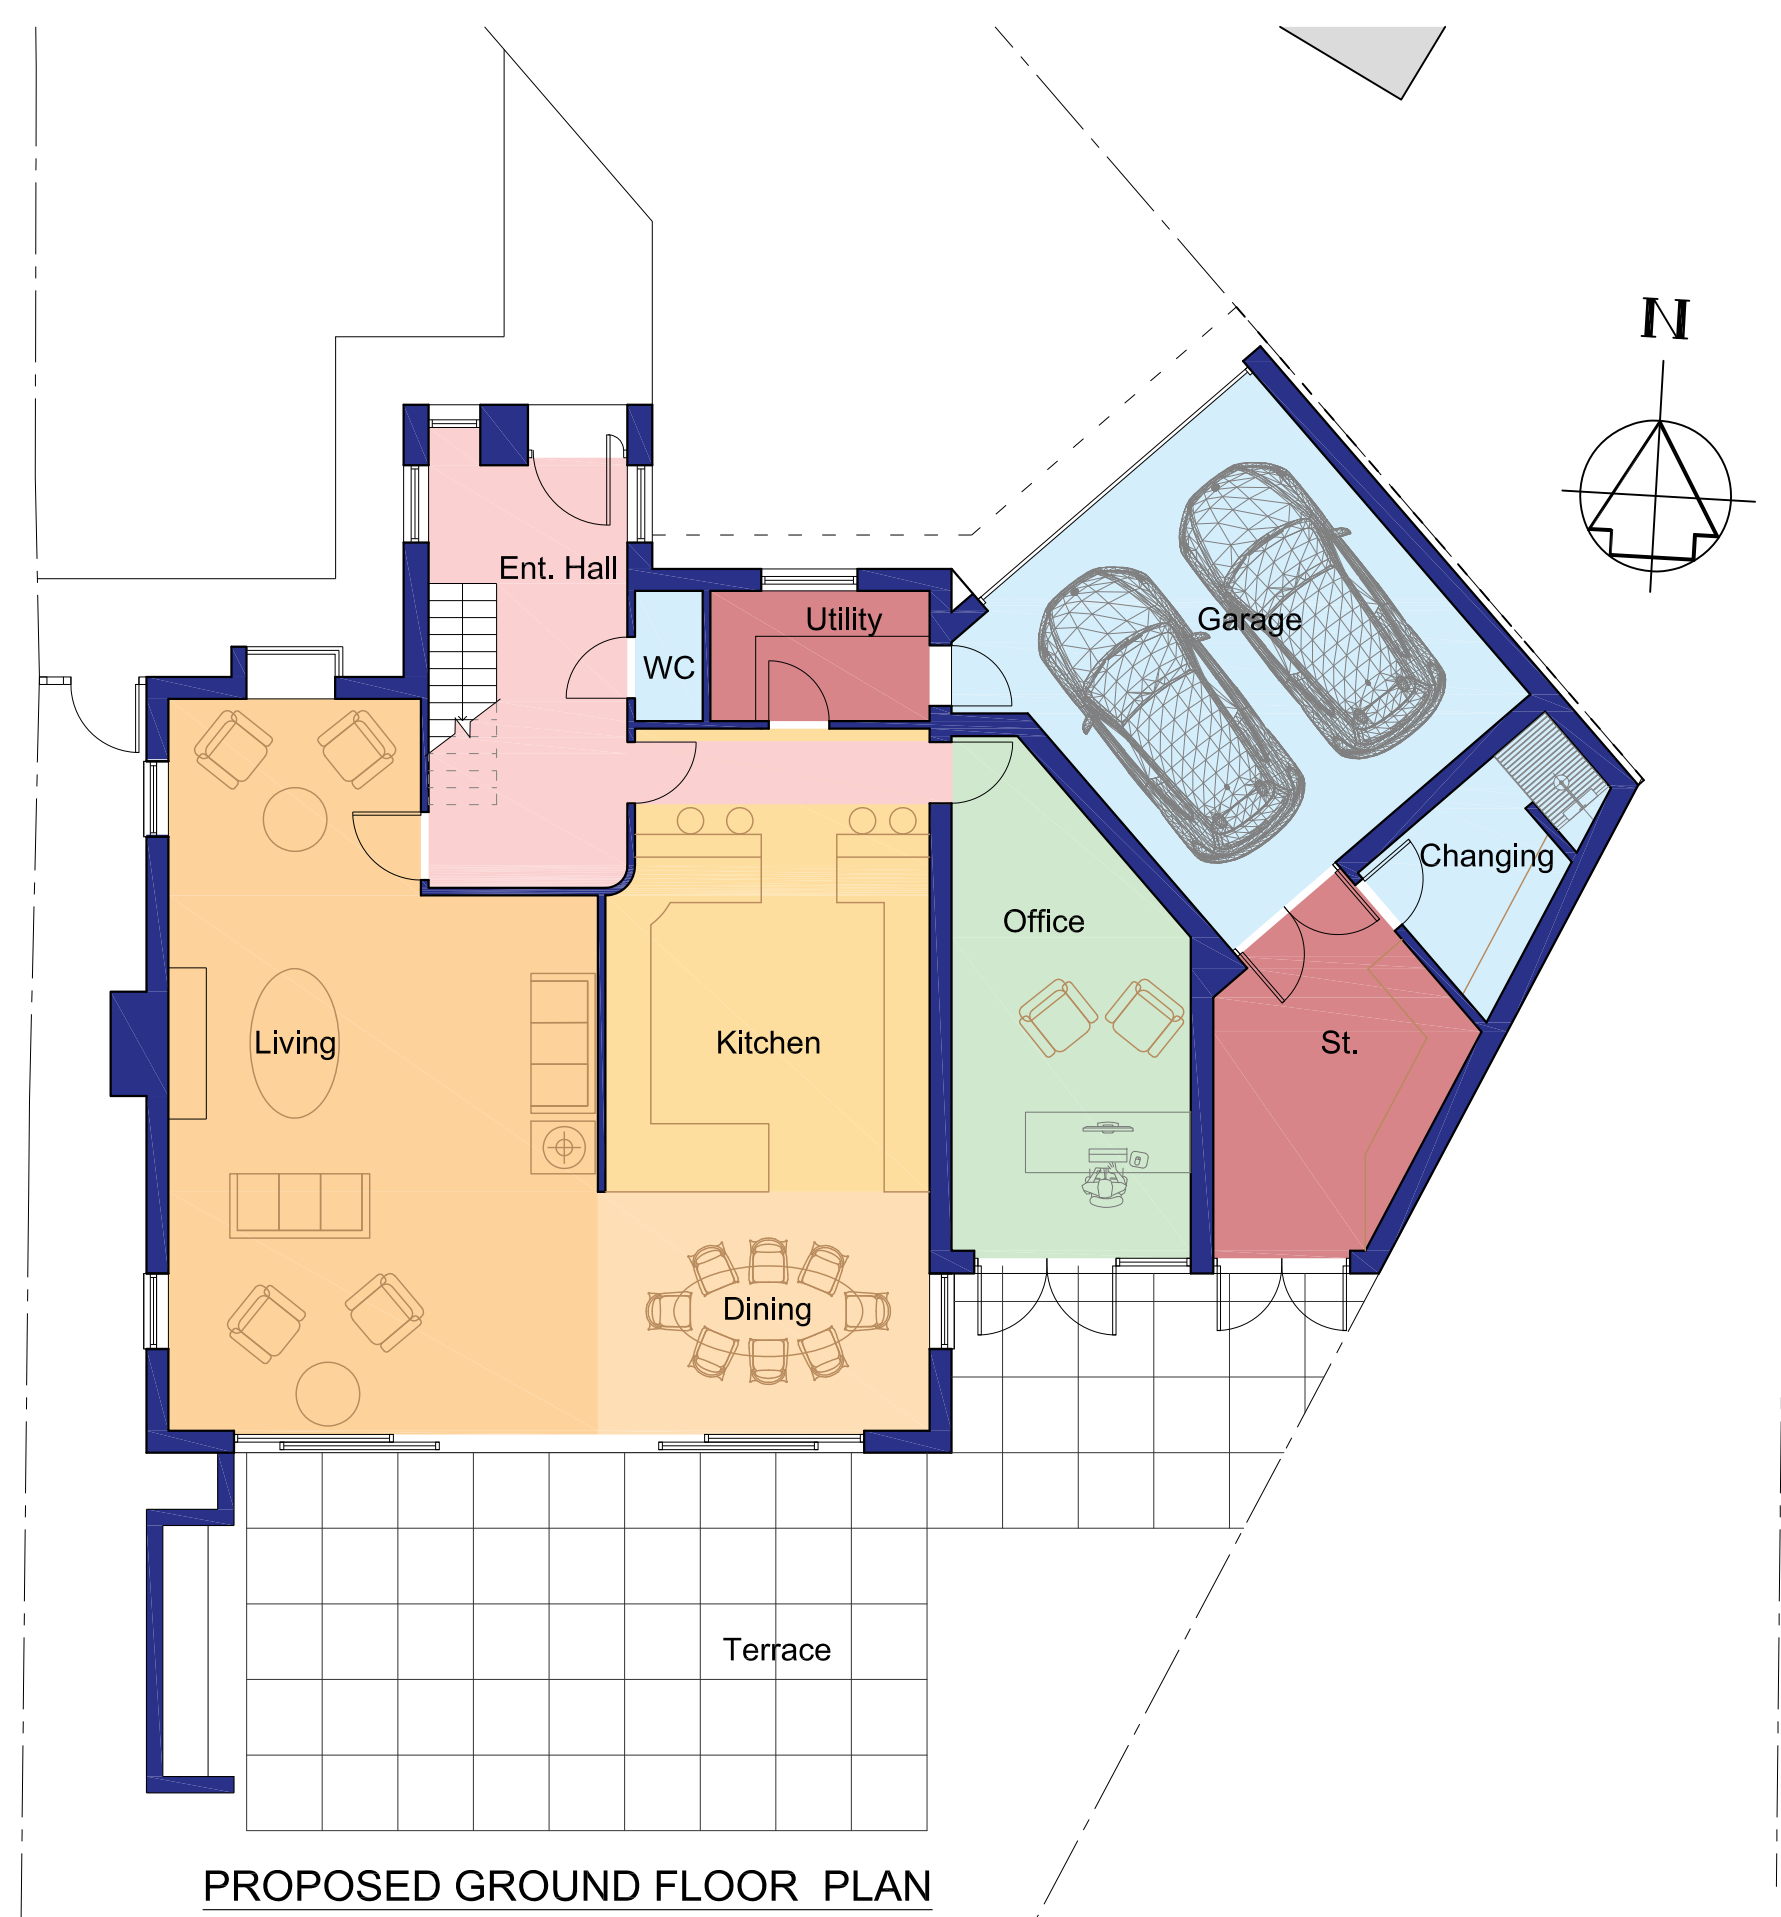

MATERIALS:

- ① LINEAR FEATURE BRICK
- ② ORIEL BAY WINDOW
- ③ ACRYLIC RENDER
- ④ ALUMINIUM POWDER COATED WINDOWS
- ⑤ GLASS BALUSTRADE
- ⑥ ROOF TILES TO MATCH EXISTING

 

Suite 6a
Church House,
94 Felpham Road
Felpham
West Sussex,
PO22 7PG
TEL: 01243 822081

Architectural
Services
Planning
Building Regs
On Site Supervision
Landscape Design

e-mail: info@jjrdesigns.com

Client:
MR & MRS D HOLCOMBE

Project:
**SOUTHDEAN CLOSE, ELMER
BOGNOR REGIS, PO22 7TH**

Drawing Title:
PROPOSED FLOOR PLANS & ELEVATIONS

Issue status:
Outline proposals ☐ Production information ☐ Scheme design ☐
Tender drawing ☐ Detail design ☐ Contract drawing ☐

Scale: 1:100 @A1	Drawn: A. Stegarescu	Checked: R. Stefanski	Date: Dec 2020
Job No: 1463	Drawing No: PL 104	Revision:	