


Figured dimensions only are to be used. All dimensions to be checked on site. Differences between drawings and between drawings and specification or bills of quantities to be reported to JJR Designs Ltd
 © This drawing is prepared for the application for:
 1. Planning permission
 2. Building Regulation Permission
 on behalf of the applicant named below and for no other purpose.
 The copyright of the drawing and designs remains JJR Designs Ltd.
 All copies are only for information about the application, they may not be used for any other purpose without the express written permission of JJR Designs Ltd.

Revisions:

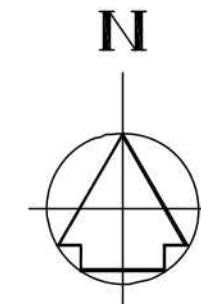

LEGEND:

- AREA OF THE SITE
- AREA OF THE EXISTING BUILDINGS
- AREA OF THE DEMOLISHED STRUCTURE
- AREA OF THE PROPOSED EXTENSION

REV B 21.01.21
 DIMENSIONS TO THE BOUNDARIES ADDED

REV A 15.01.21
 DIMENSIONS TO THE BOUNDARIES ADDED

 Suite 6a,
 Church House,
 94 Felpham Road
 Felpham
 West Sussex,
 PO22 7PG
 TEL: 01243 822081

**Architectural
 Services**
 Planning
 Building Regs
 On Site Supervision
 Landscape Design

e-mail: info@jjrdesigns.com


Client:
MR & MRS D HOLCOMBE

Project:
**SOUTHDEAN CLOSE, ELMER
 BOGNOR REGIS, PO22 7TH**

Drawing Title:
PROPOSED SITE PLAN

Issue status:
 Outline proposals ☐ Production information ☐ Scheme design ☐
 Tender drawing ☐ Detail design ☐ Contract drawing ☐

Scale: 1:500 @A3	Drawn: A. Stegarescu	Checked: R.Stefanski	Date: Dec 2020
Job No: 1463	Drawing No: PL 102	Revision: B	

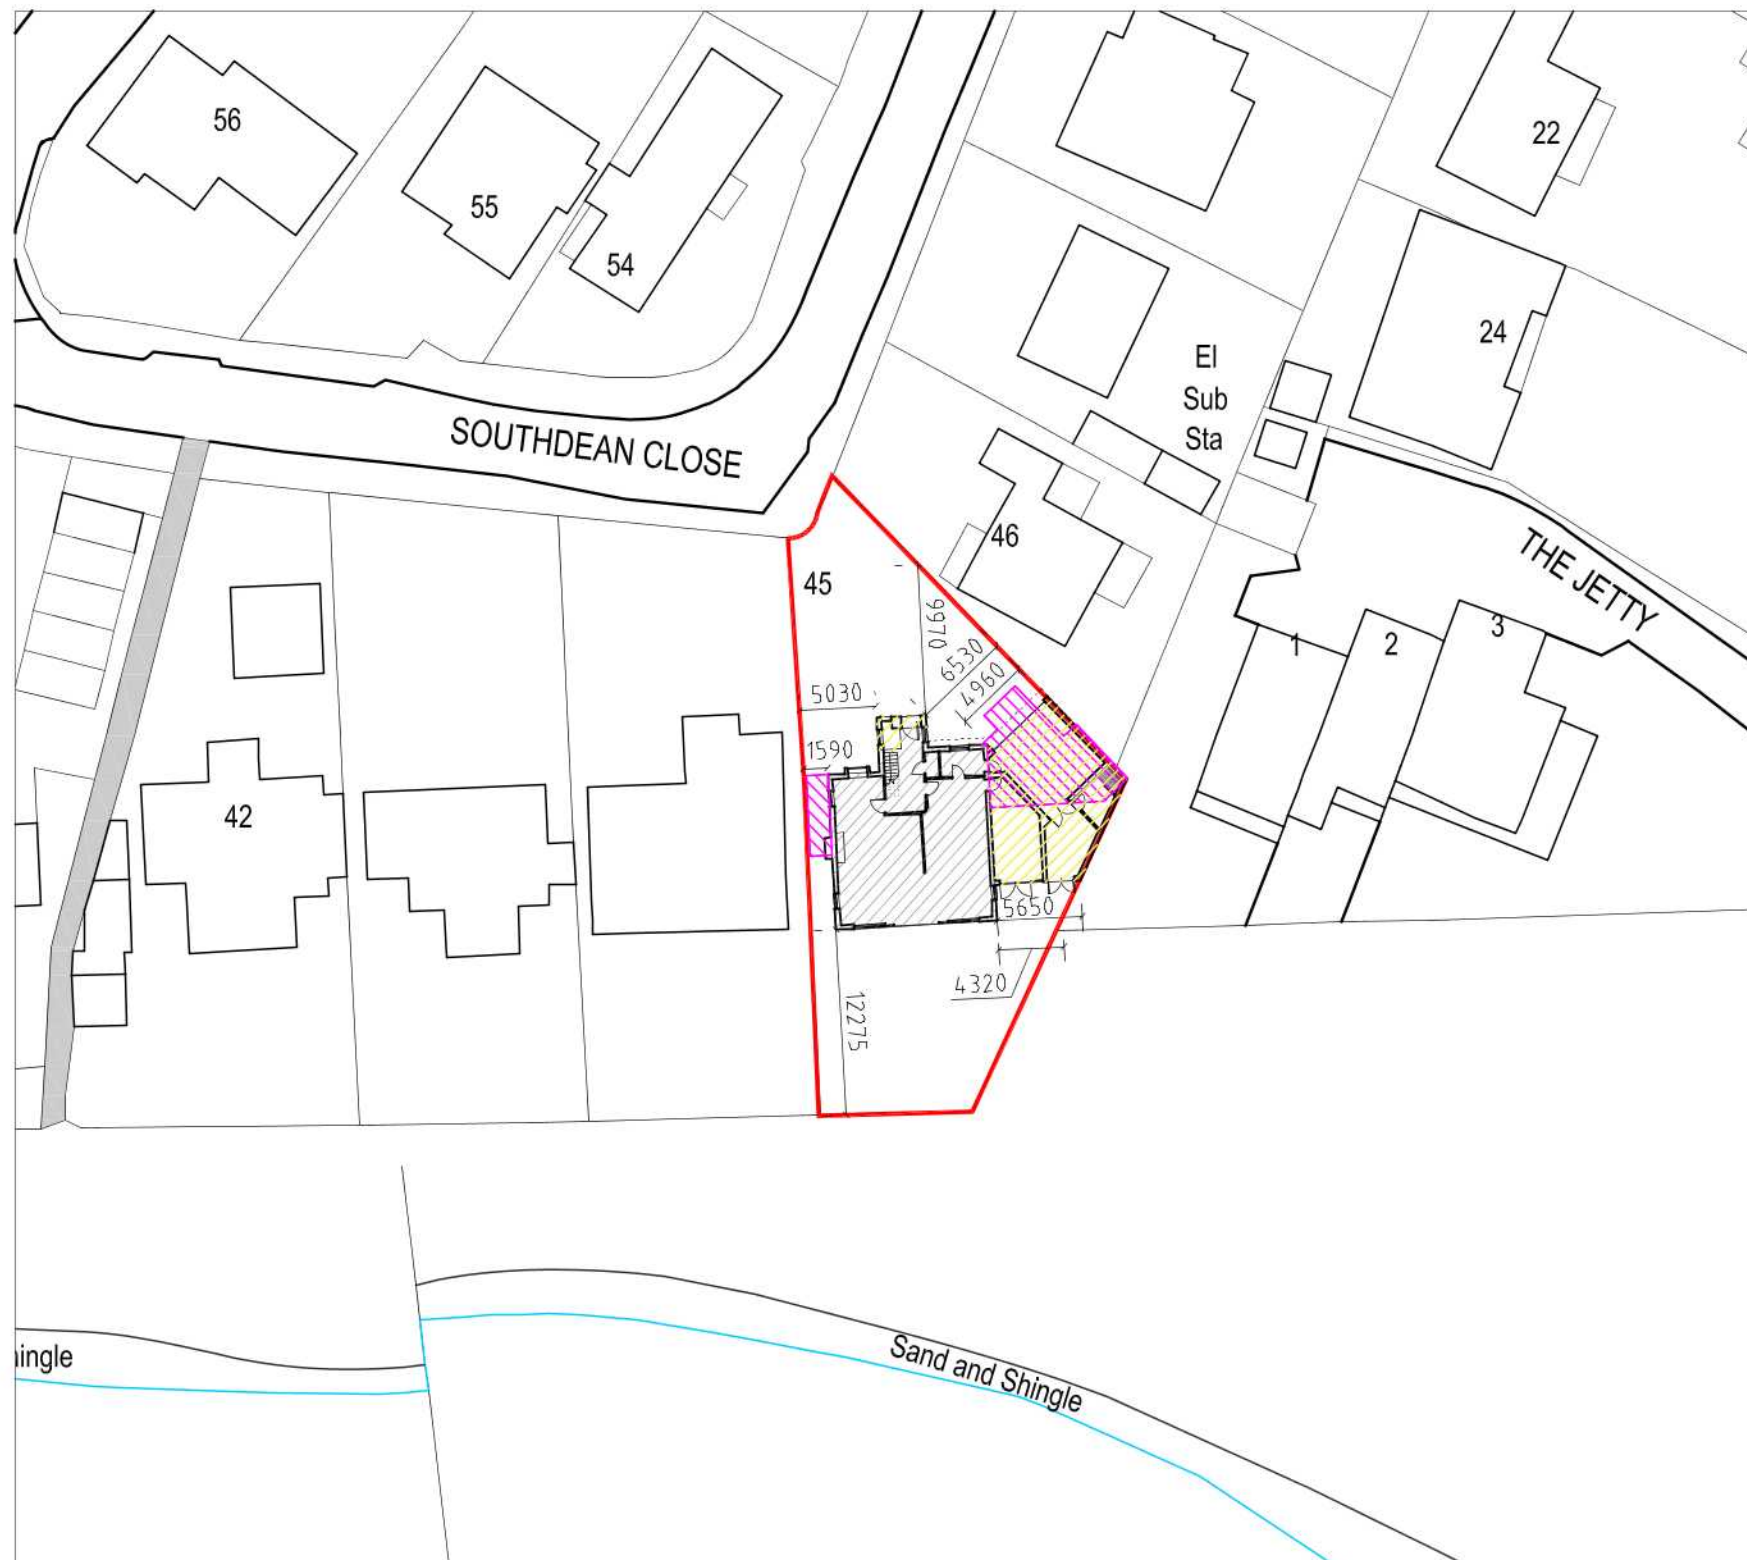

PROPOSED SITE PLAN
 Sc. 1:500

