
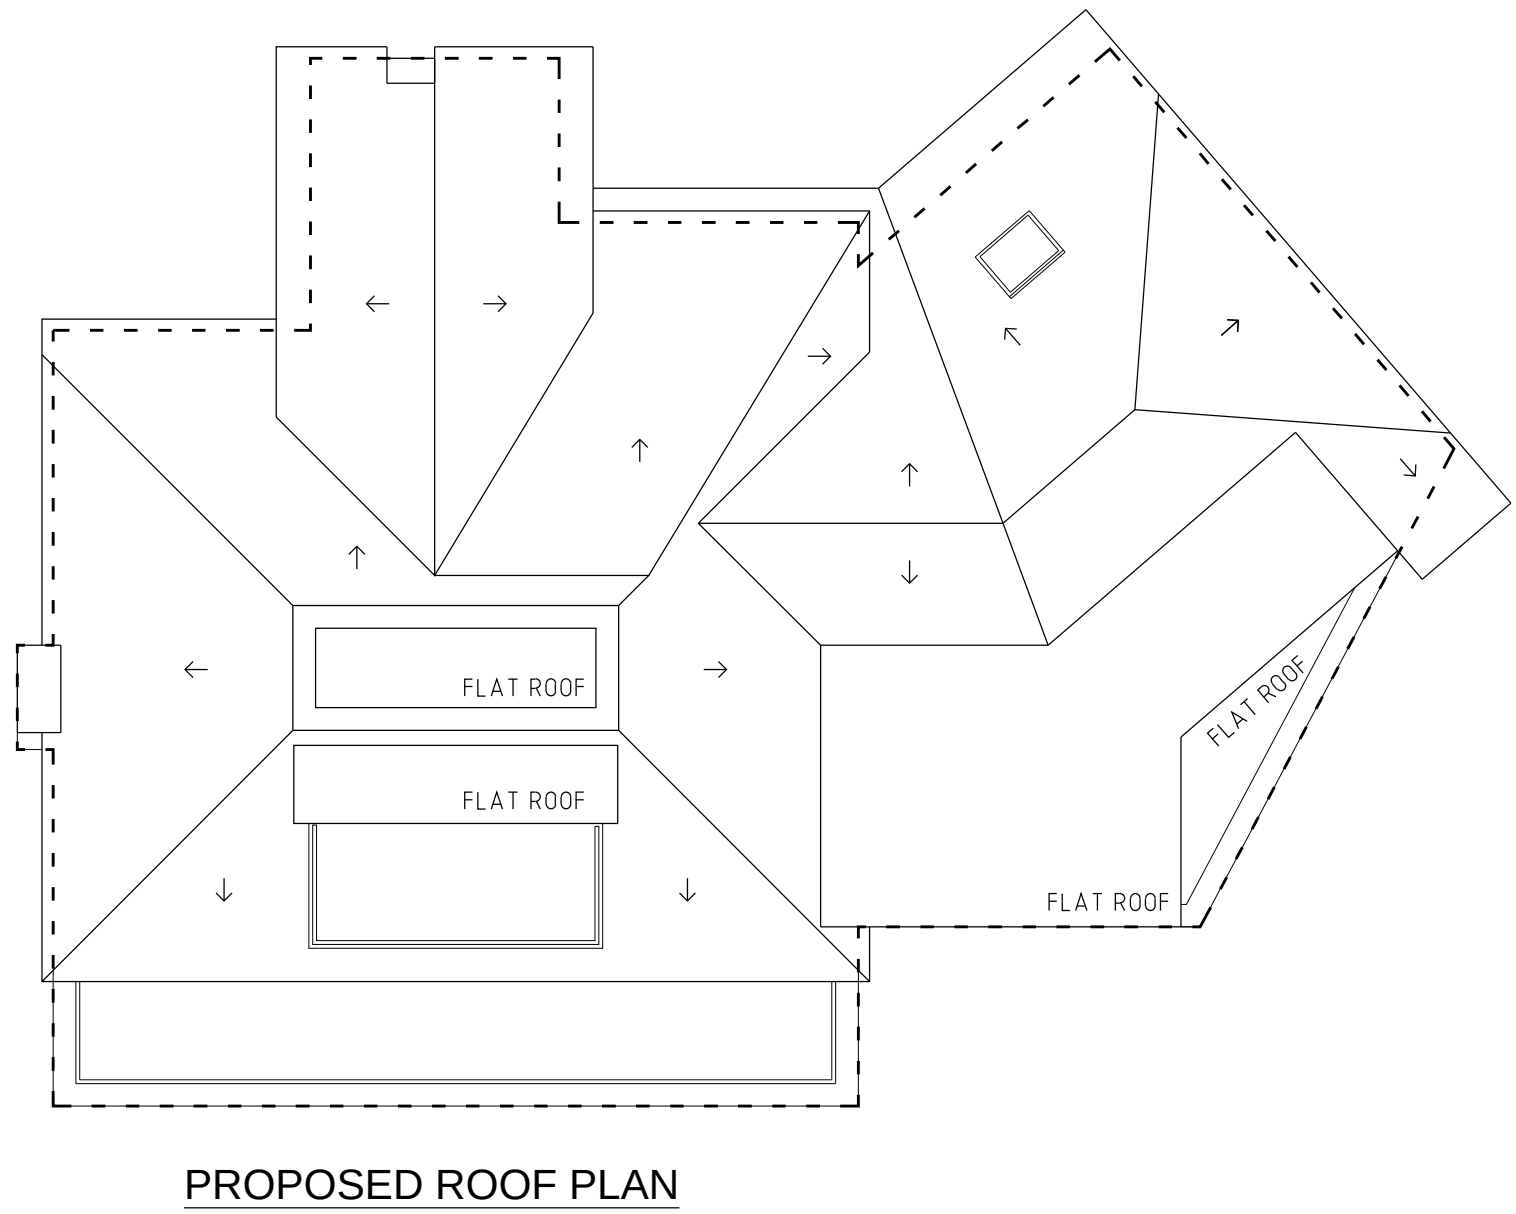
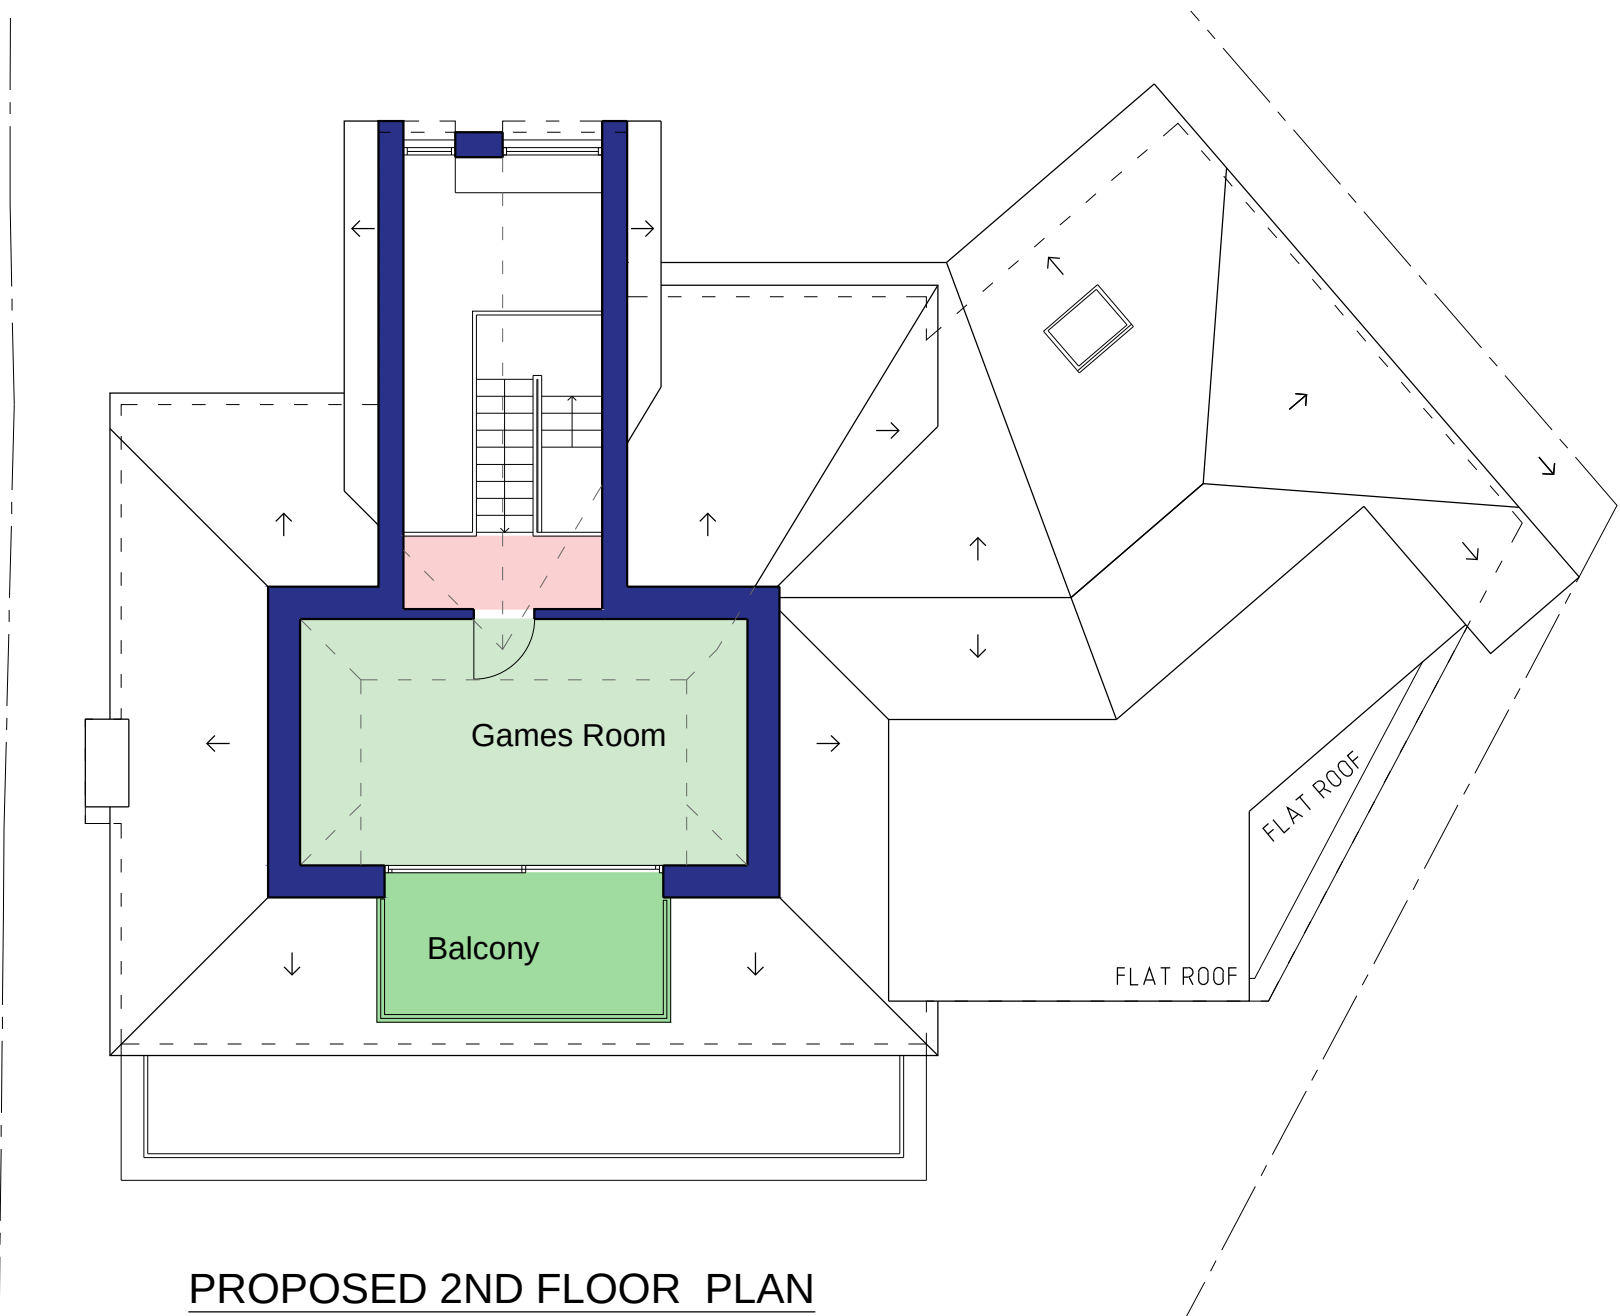


Revisions:

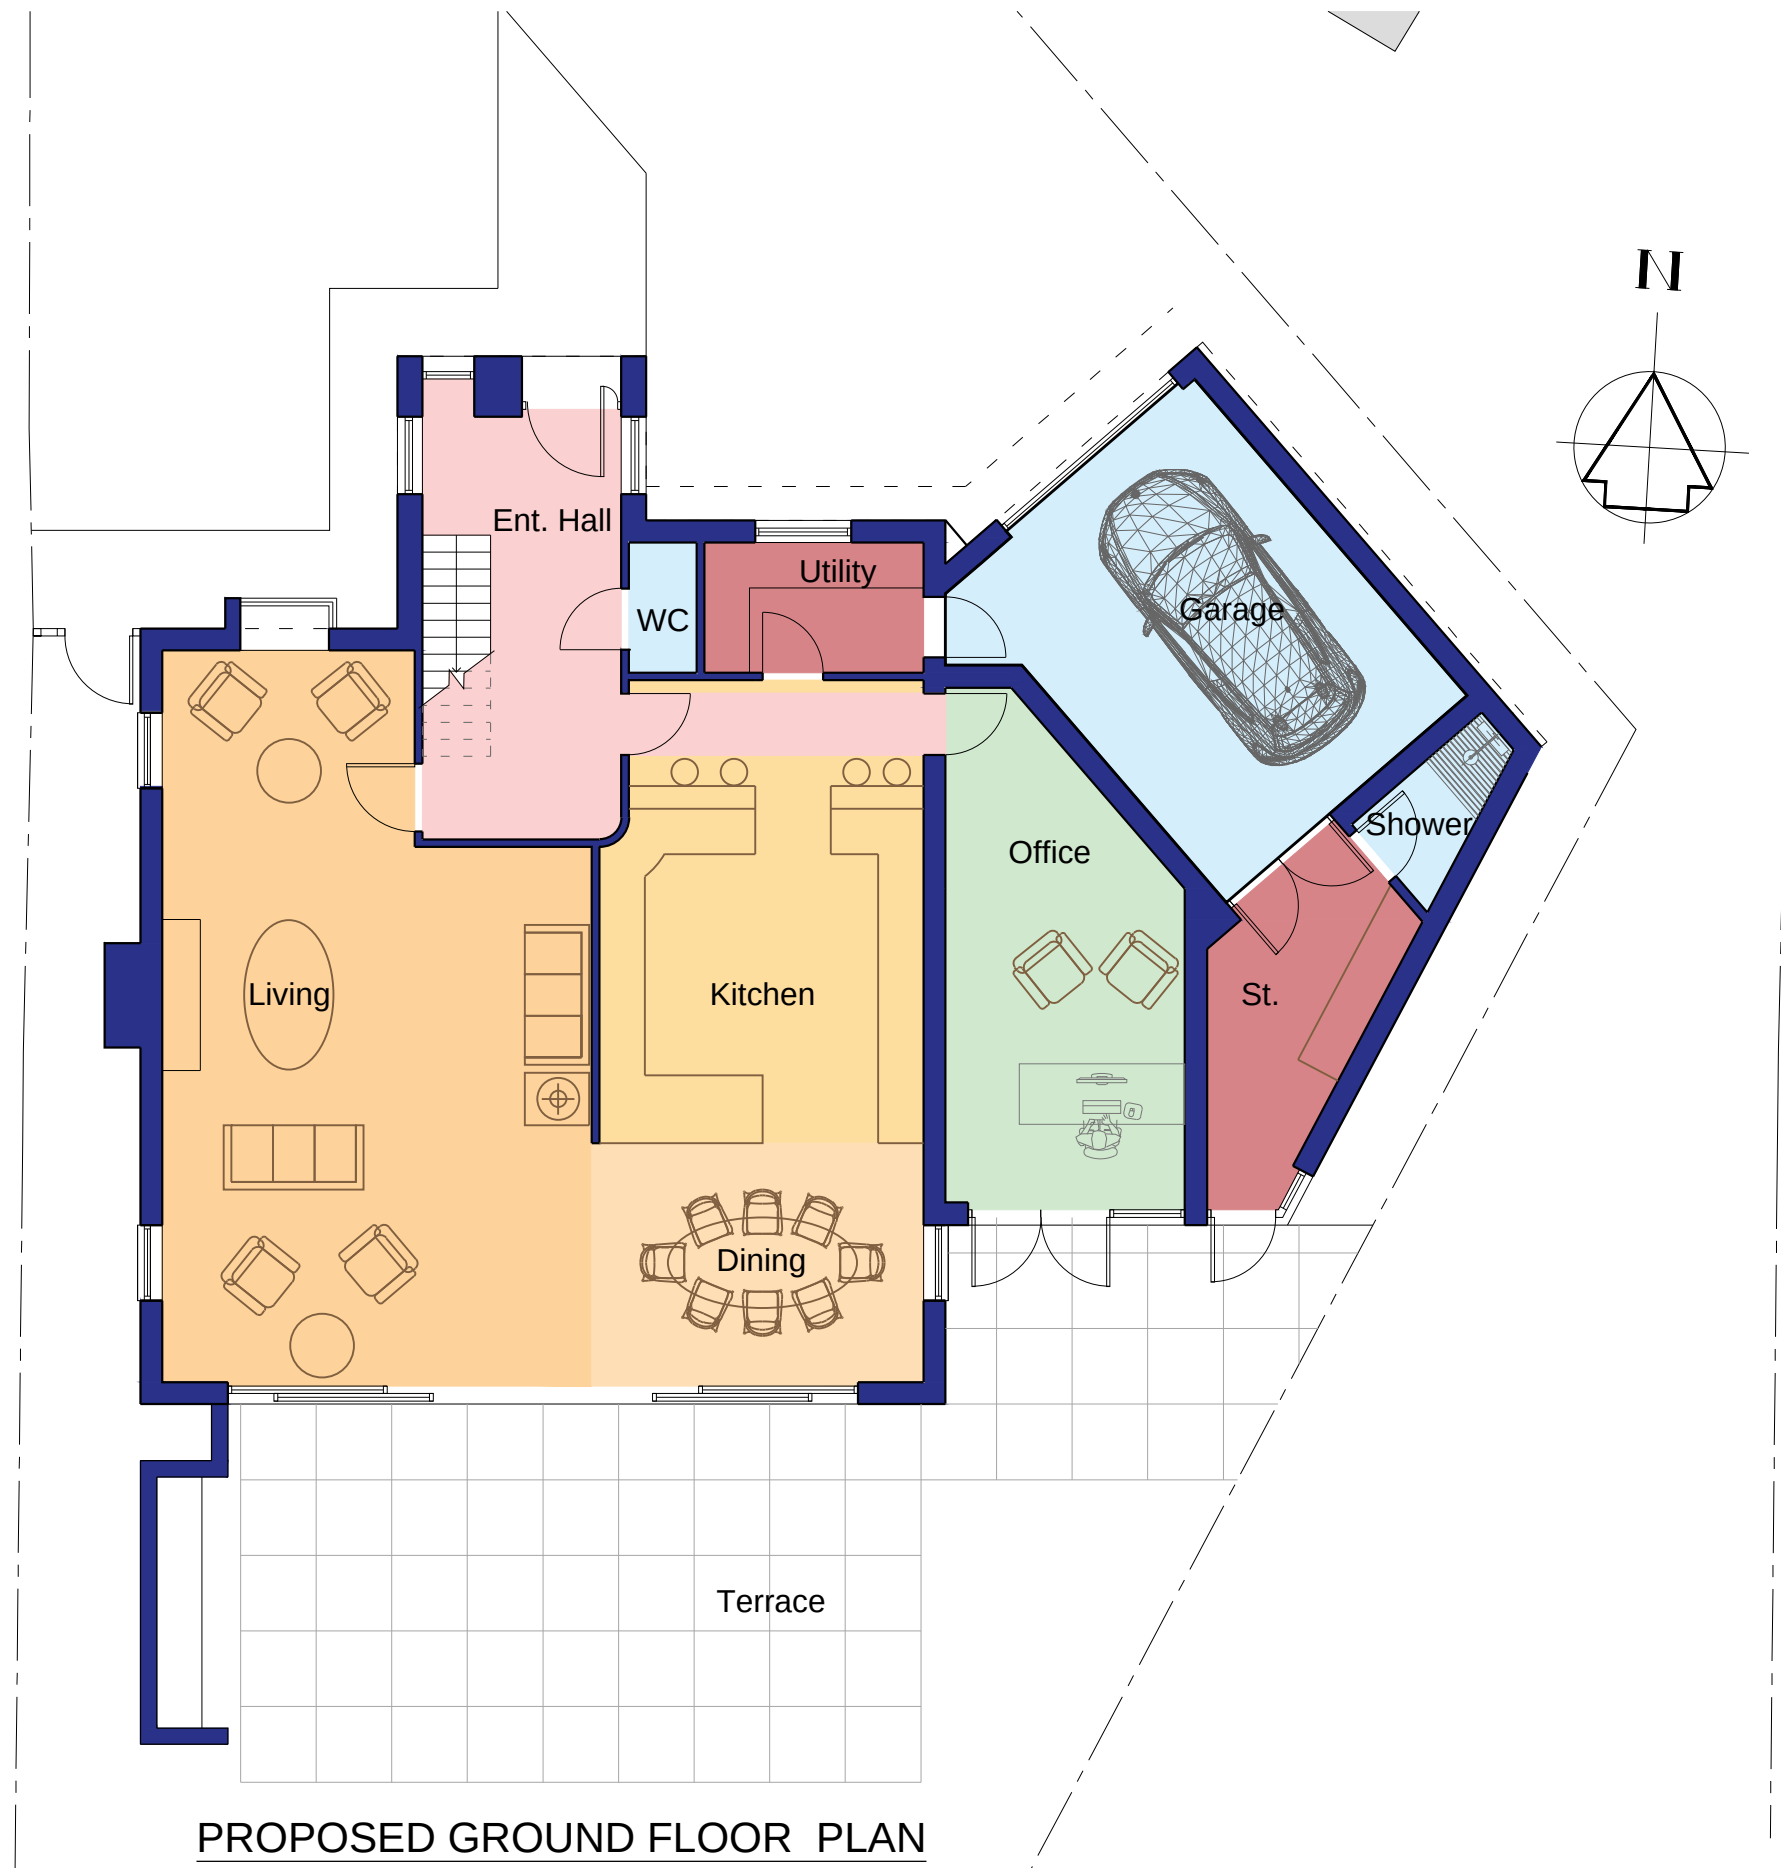

REV A 12.03.21
WALLS MOVED OFF THE N-E, S-E BOUNDARY LINE.
PROPOSED ROOF MODIFIED.

Suite 6a
Church House,
94 Felpham Road
Felpham
West Sussex,
PO22 7PG
TEL: 01243 822081

Architectural
Services
Planning
Building Regs
On Site Supervision
Landscape Design

e-mail: info@jjrdesigns.com

Client:
MR & MRS D HOLCOMBE

Project:
SOUTHDEAN CLOSE, ELMER
BOGNOR REGIS, PO22 7TH

Drawing Title:
PROPOSED FLOOR PLANS & ELEVATIONS

Issue status:
Outline proposals ☐ Production information ☐ Scheme design ☐
Tender drawing ☐ Detail design ☐ Contract drawing ☐

Scale: 1:100 @A1	Drawn: A. Stegarescu	Checked: R. Stefanski	Date: Dec 2020
Job No: 1463	Drawing No: PL 104	Revision: A	

MATERIALS:

- 1 LINEAR FEATURE BRICK
- 2 ORIEL BAY WINDOW
- 3 ACRYLIC RENDER
- 4 ALUMINIUM POWDER COATED WINDOWS
- 5 GLASS BALUSTRADE
- 6 ROOF TILES TO MATCH EXISTING

1:100
2m 0 2m 4m 6m 8m 10m