



NOTE

ALL FINISHES
TO MATCH EXISTING

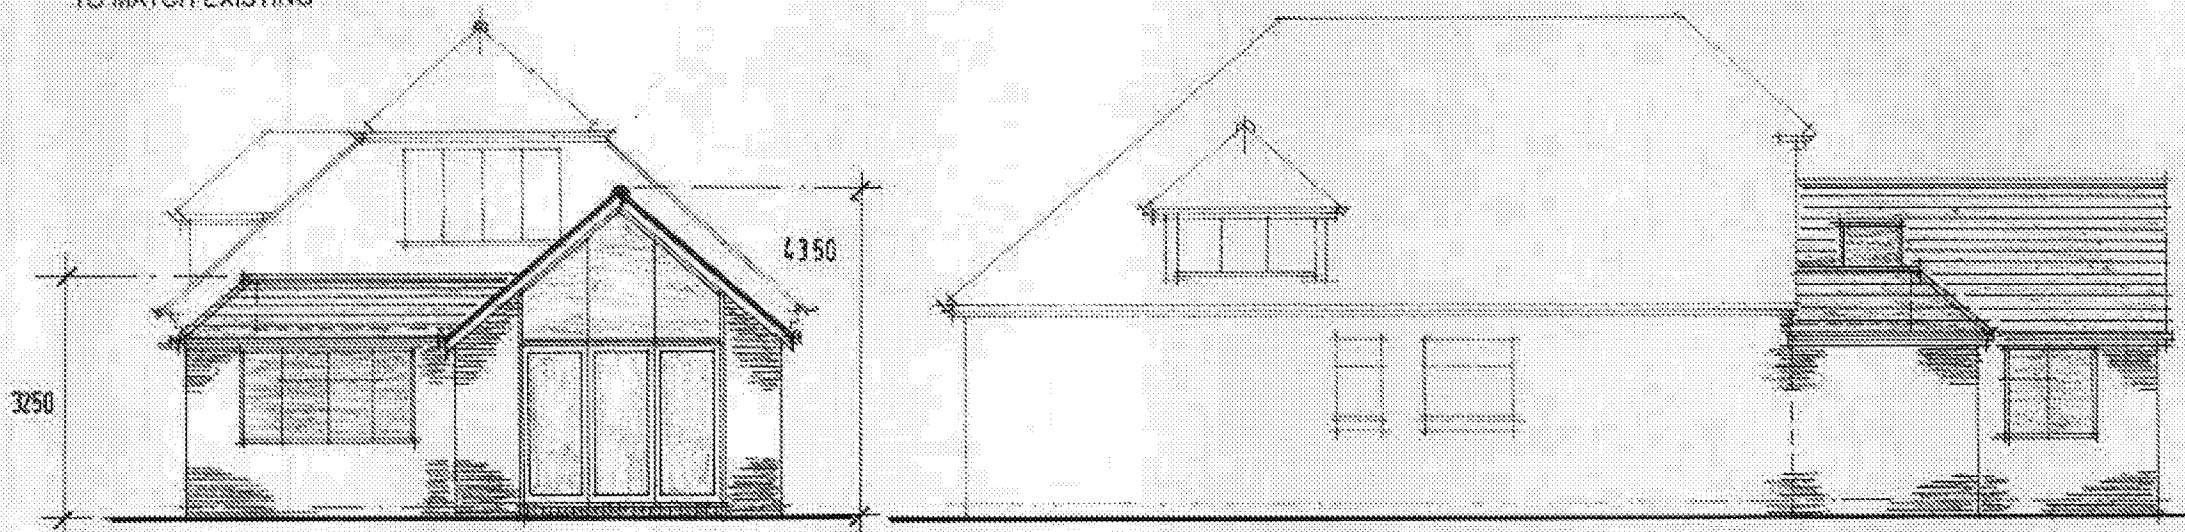


SOUTH (rear) 1/100



WEST 1/100

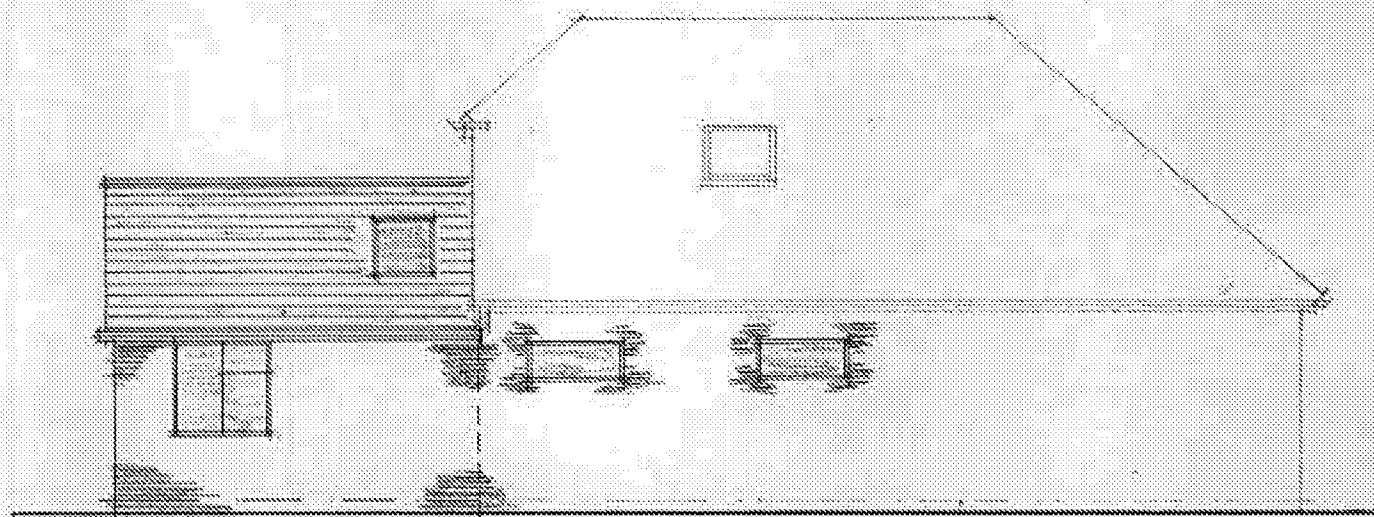

EAST 1/100

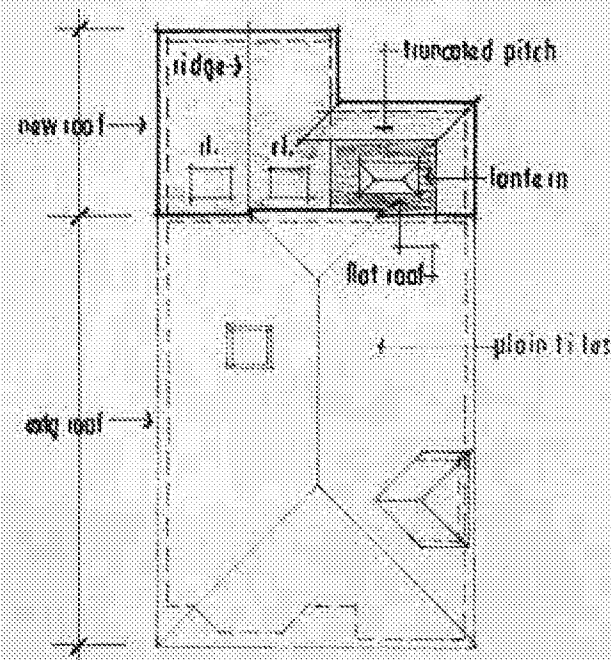

ROOF PLAN 1/200

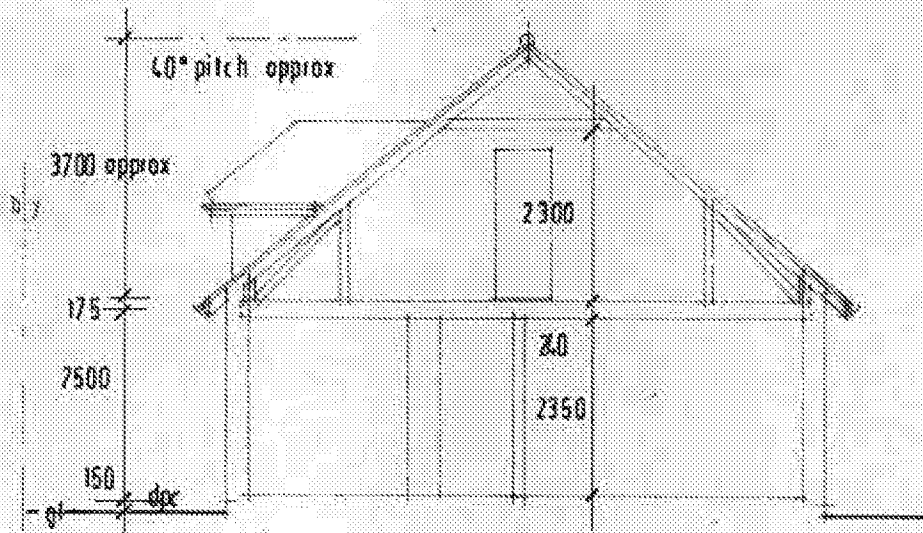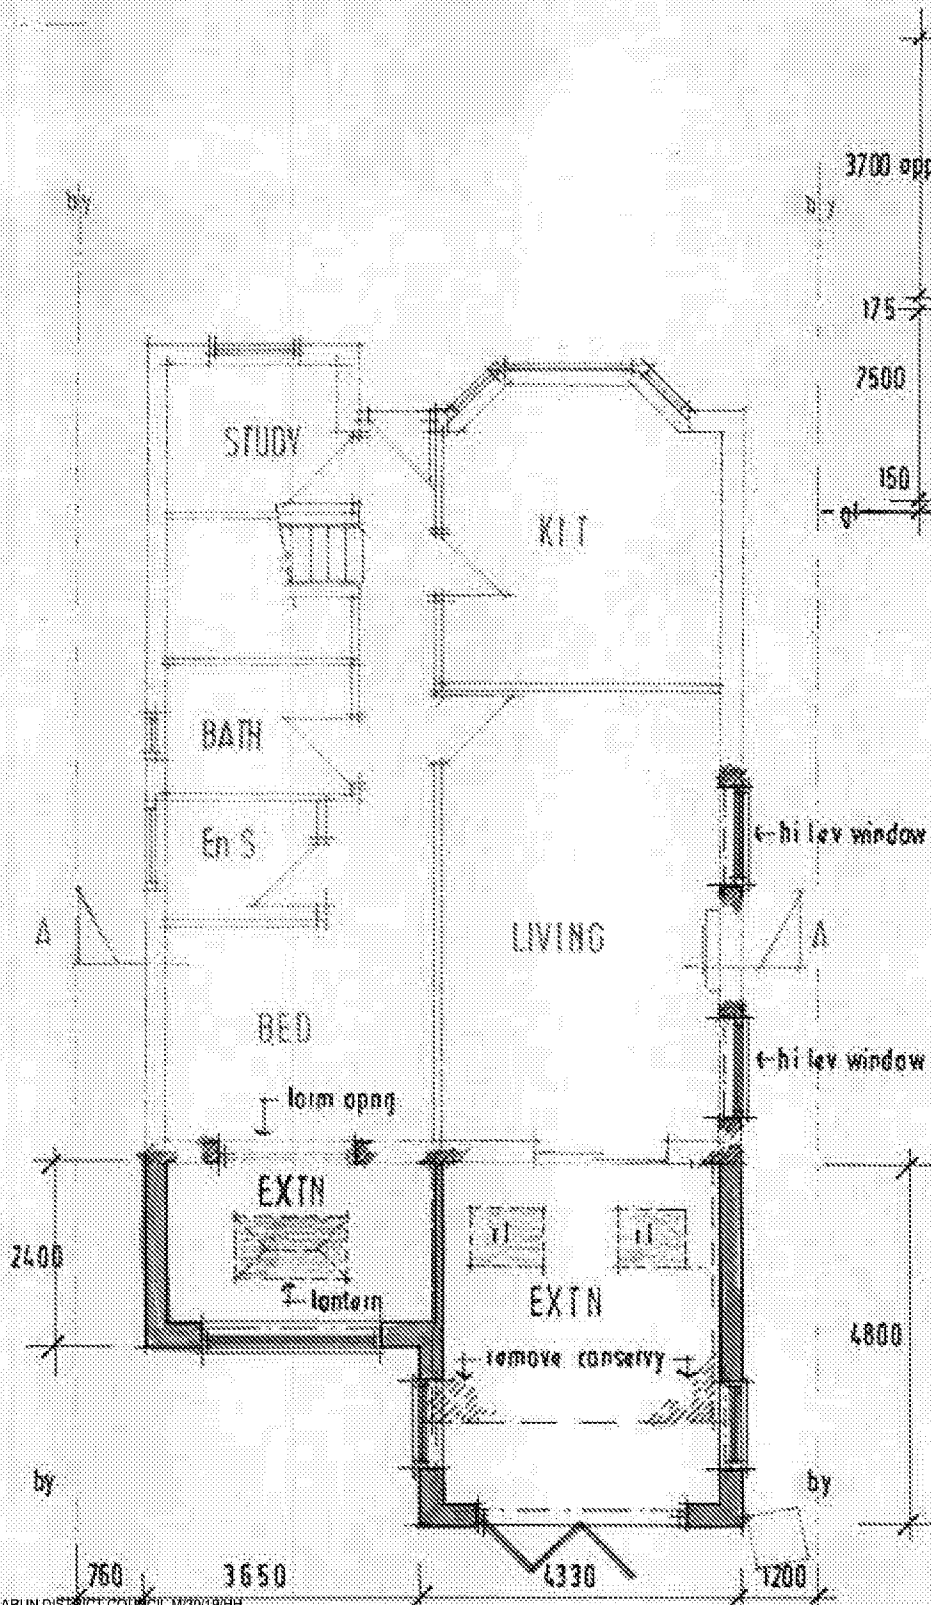

SECTION A-A 1/100

TREVOR E. UNSTED

55-57 SEA LANE • RUSTINGTON • WEST SUSSEX • BN15 2NG Tel: 01903 829090

Client: MR & MRS J. GAUNT

Project: REAR EXTENSION 11, PENN CLOSE;
MIDDLE TON-ON-SEA;
W/SUSSEX; PO22 7SG

Drawing: PROPOSED

Scale: AS SHOWN

Drawing No.:

Date: MAR 2019

19/4617/3

Drawn: T.U.

Revisions:

Copyright:

The contractor must check all dimensions and levels on site and ensure dimensions are to be used from drawings.

It is the contractor's responsibility to ensure compliance with all statutory authority requirements. Carry out works with total regard to existing and retained structure. Works and materials to latest CP/B3.

Drawing to be read in strict accordance with engineer's information where applicable.

All structural timber C15 unless otherwise noted. All structural and external timber pressure impregnated with preservative, cut ends site swabbed with Cuprinol or similar treatment.

Local authority to witness satisfactory test on all new and affected foundation drainage.