




Existing Elevations at 1:100 Scale





Location Plan at 1:1250 Scale

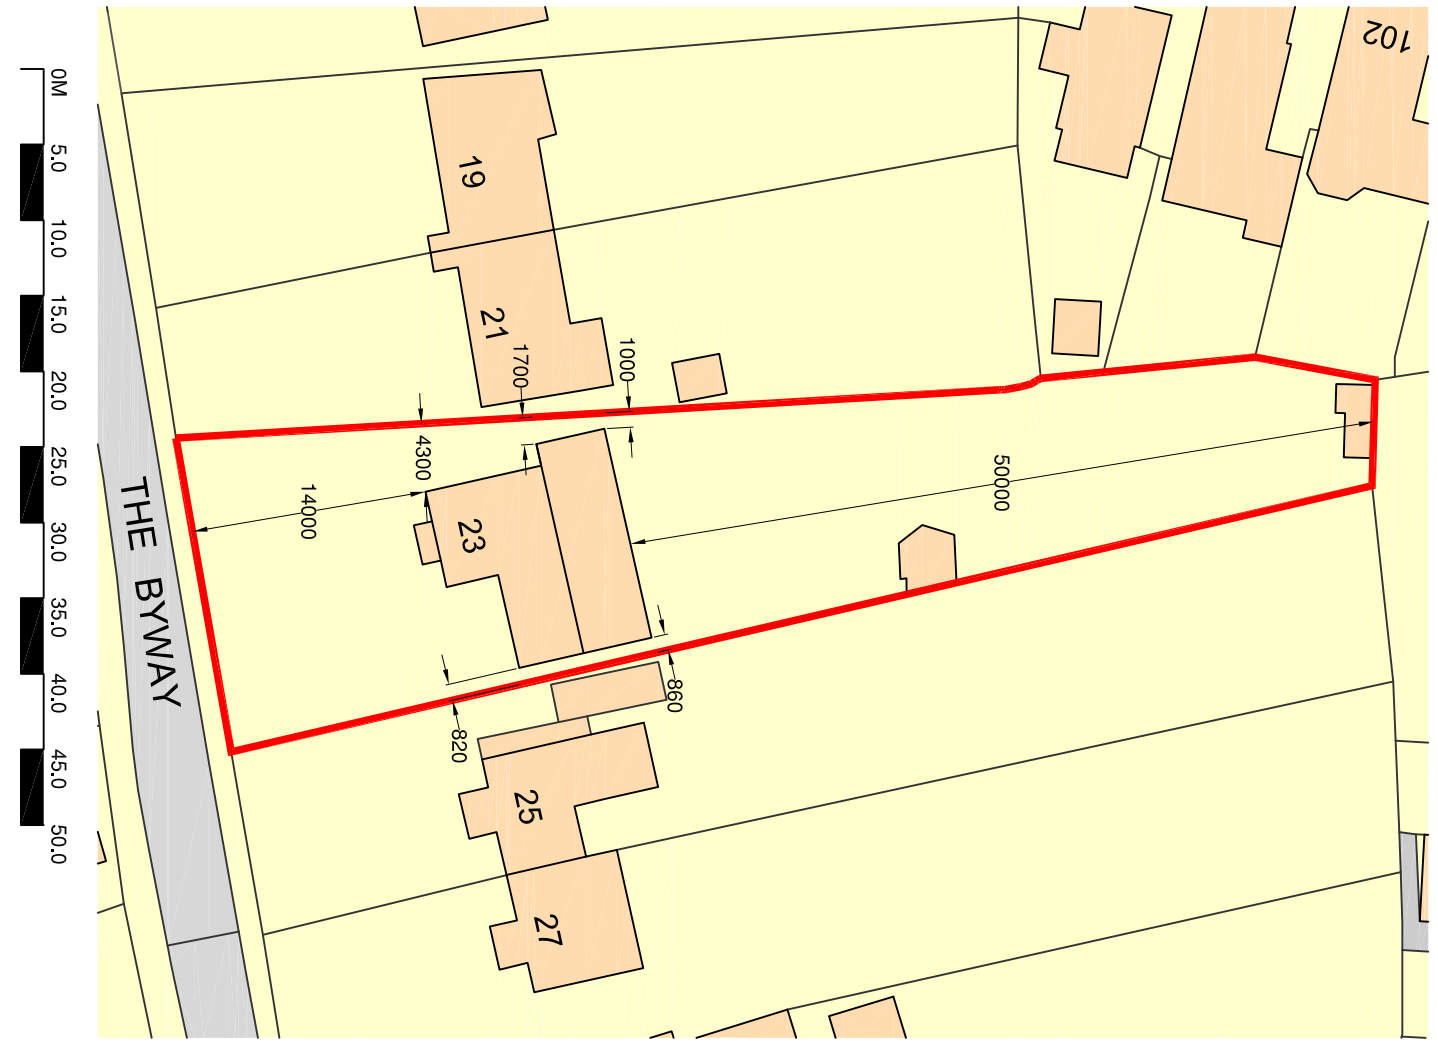

Site Plan at 1:2500 Scale



Ground Floor Plan

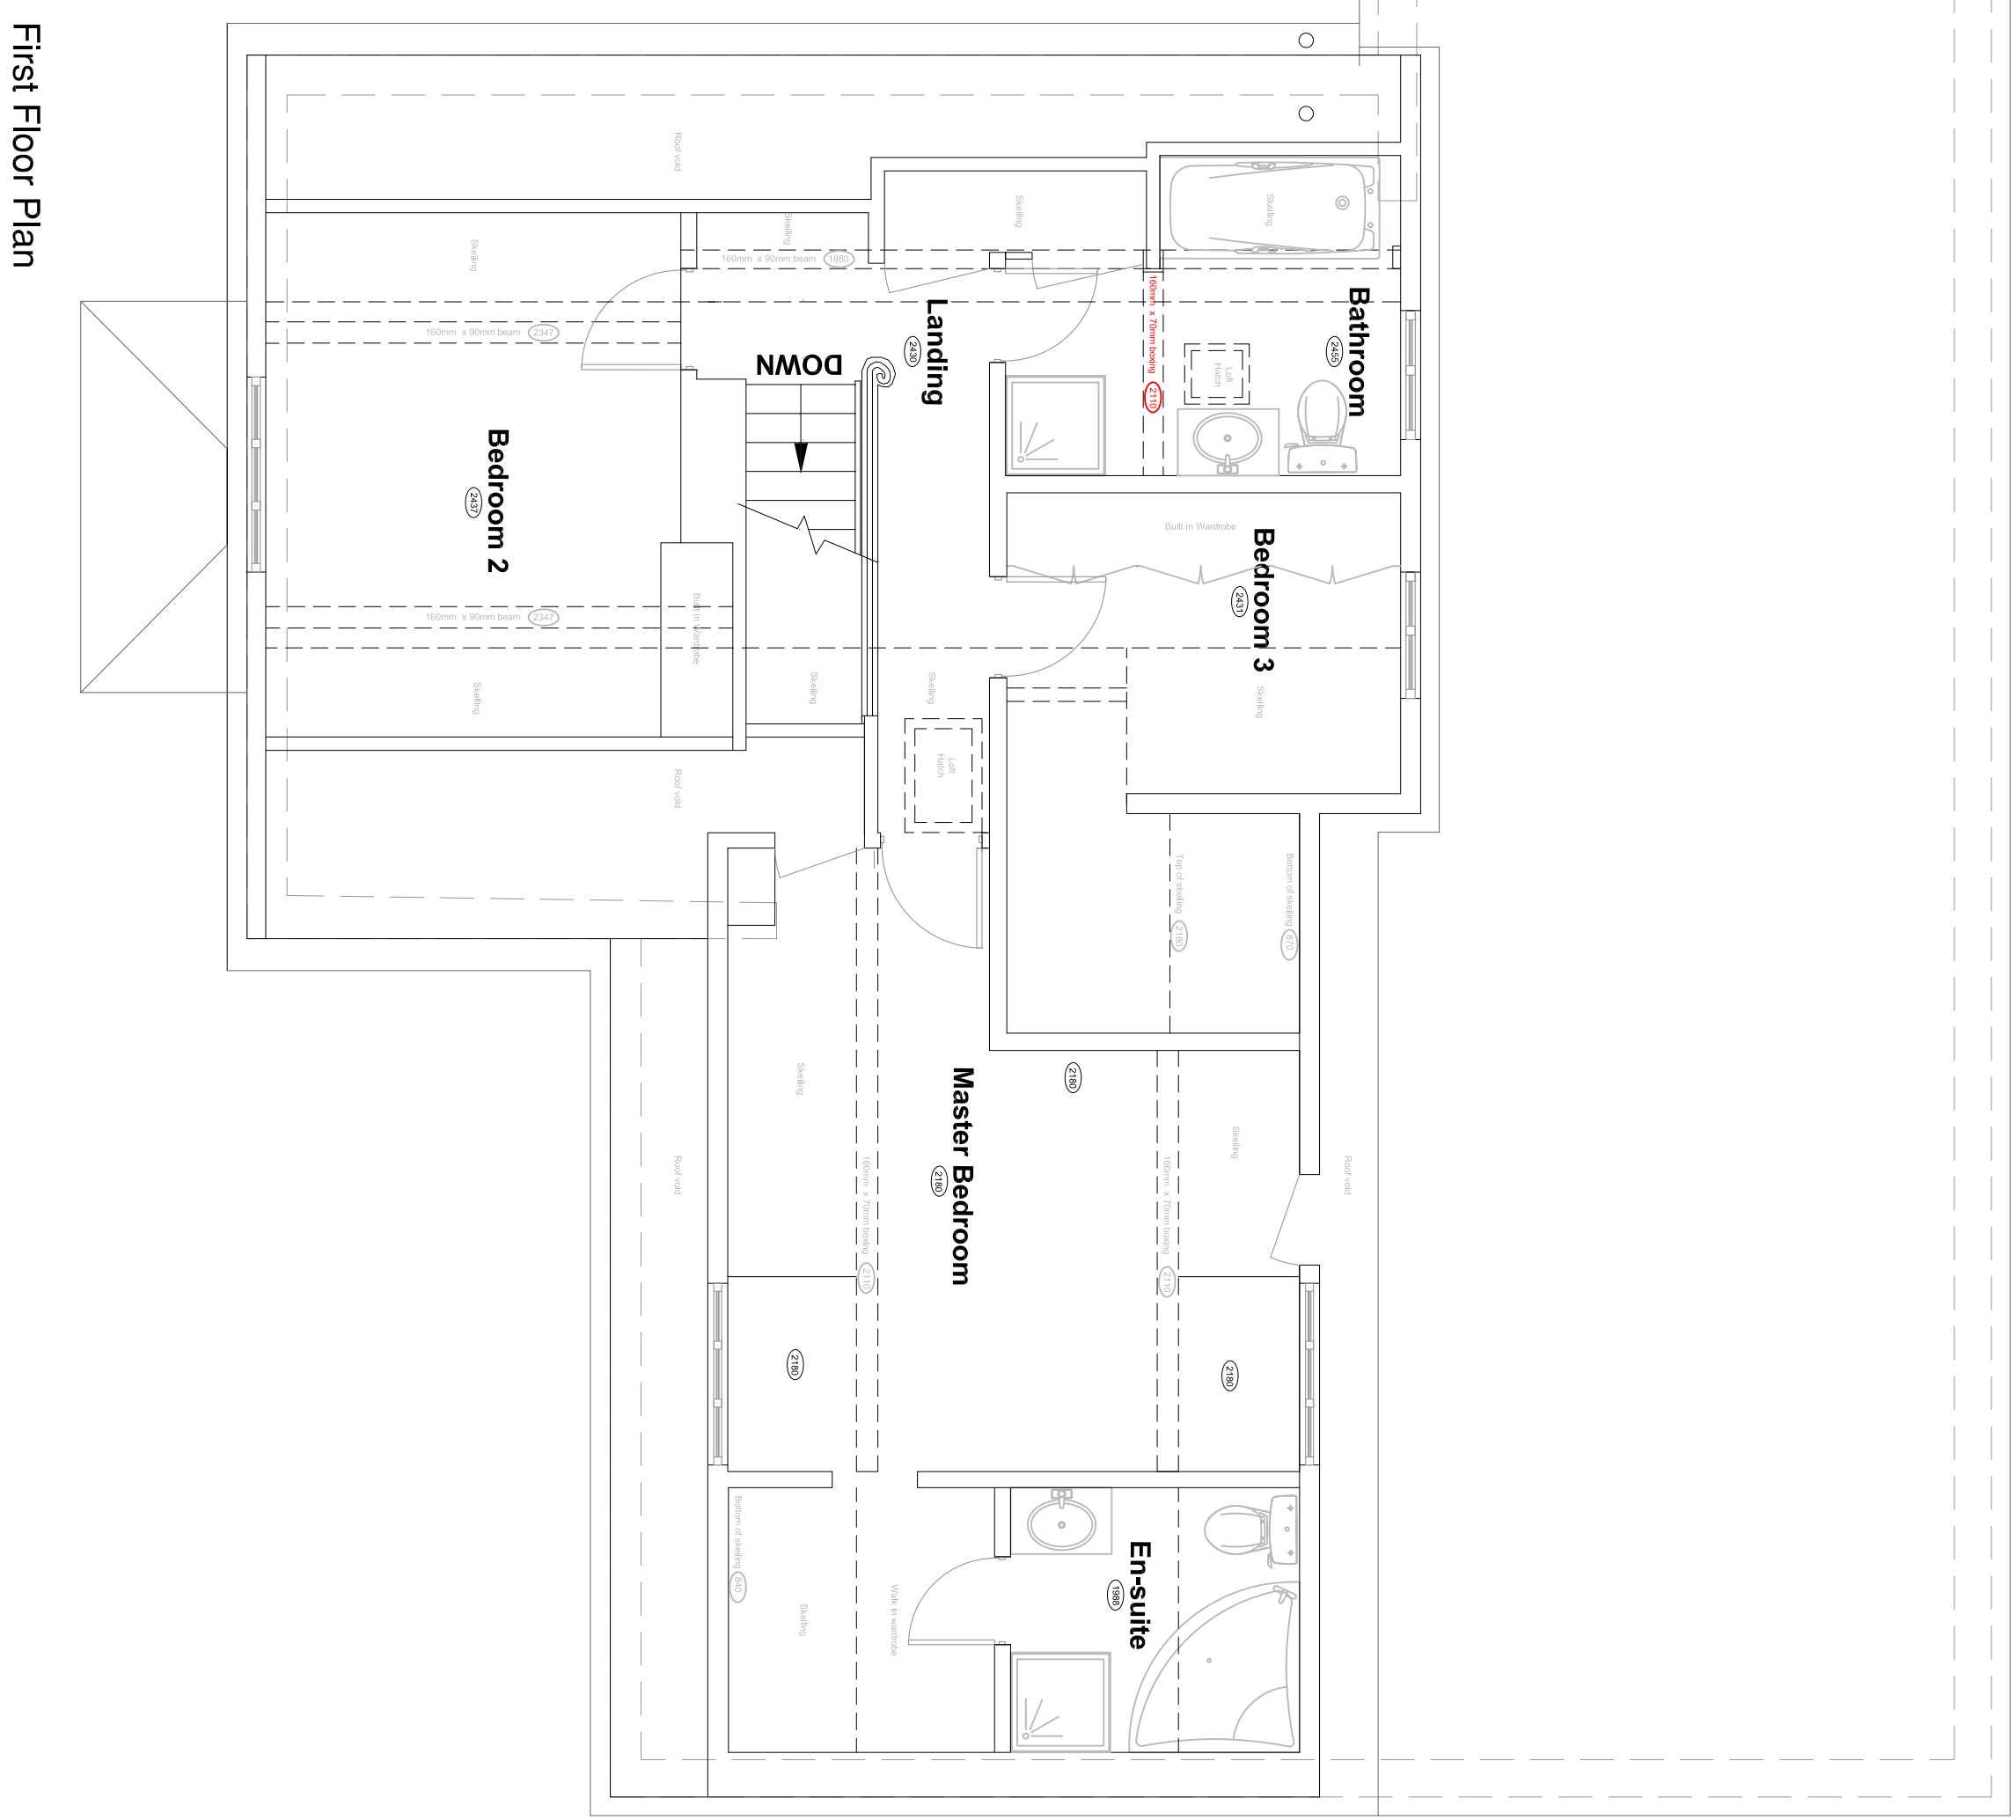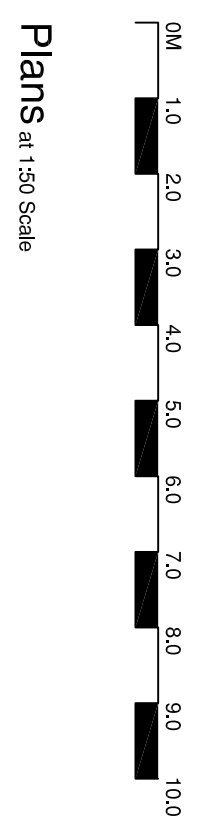

First Floor Plan

Notes
All details are indicative only. All dimensions to be checked on site by contractor prior to commencement of works. Any discrepancies in drawings to be reported to SYR CONSULTANTS.

Rev.	Amendments	Date	Dwn.

SYR Consultants
SPITFIRE HOUSE,
7 NETTLETON AVENUE,
TANGWERN, WEST SUSSEX, PO20 2HZ
TEL: 01243 940730 / 0105 07850122634
EMAIL: syred@syrconsultants.com

CLIENT:
Mr & Mrs J. Bayley
Straw Thatch
23 The Byway
Middleton-On-Sea
PO22 6DR

PROJECT:
2nd Floor Rear Extension
Straw Thatch
23 The Byway
Middleton-On-Sea
PO22 6DR

DRAWING TITLE:
Existing Plans, Elevations,
Site and Location Plans

DRAWN: RCS	JOB NO.: 2020/10/01	SCALE: As Shown @A1
CHECKED: SJS	DRAWING NO.:	REV.:
DATE: Oct 2020	EX/00	