



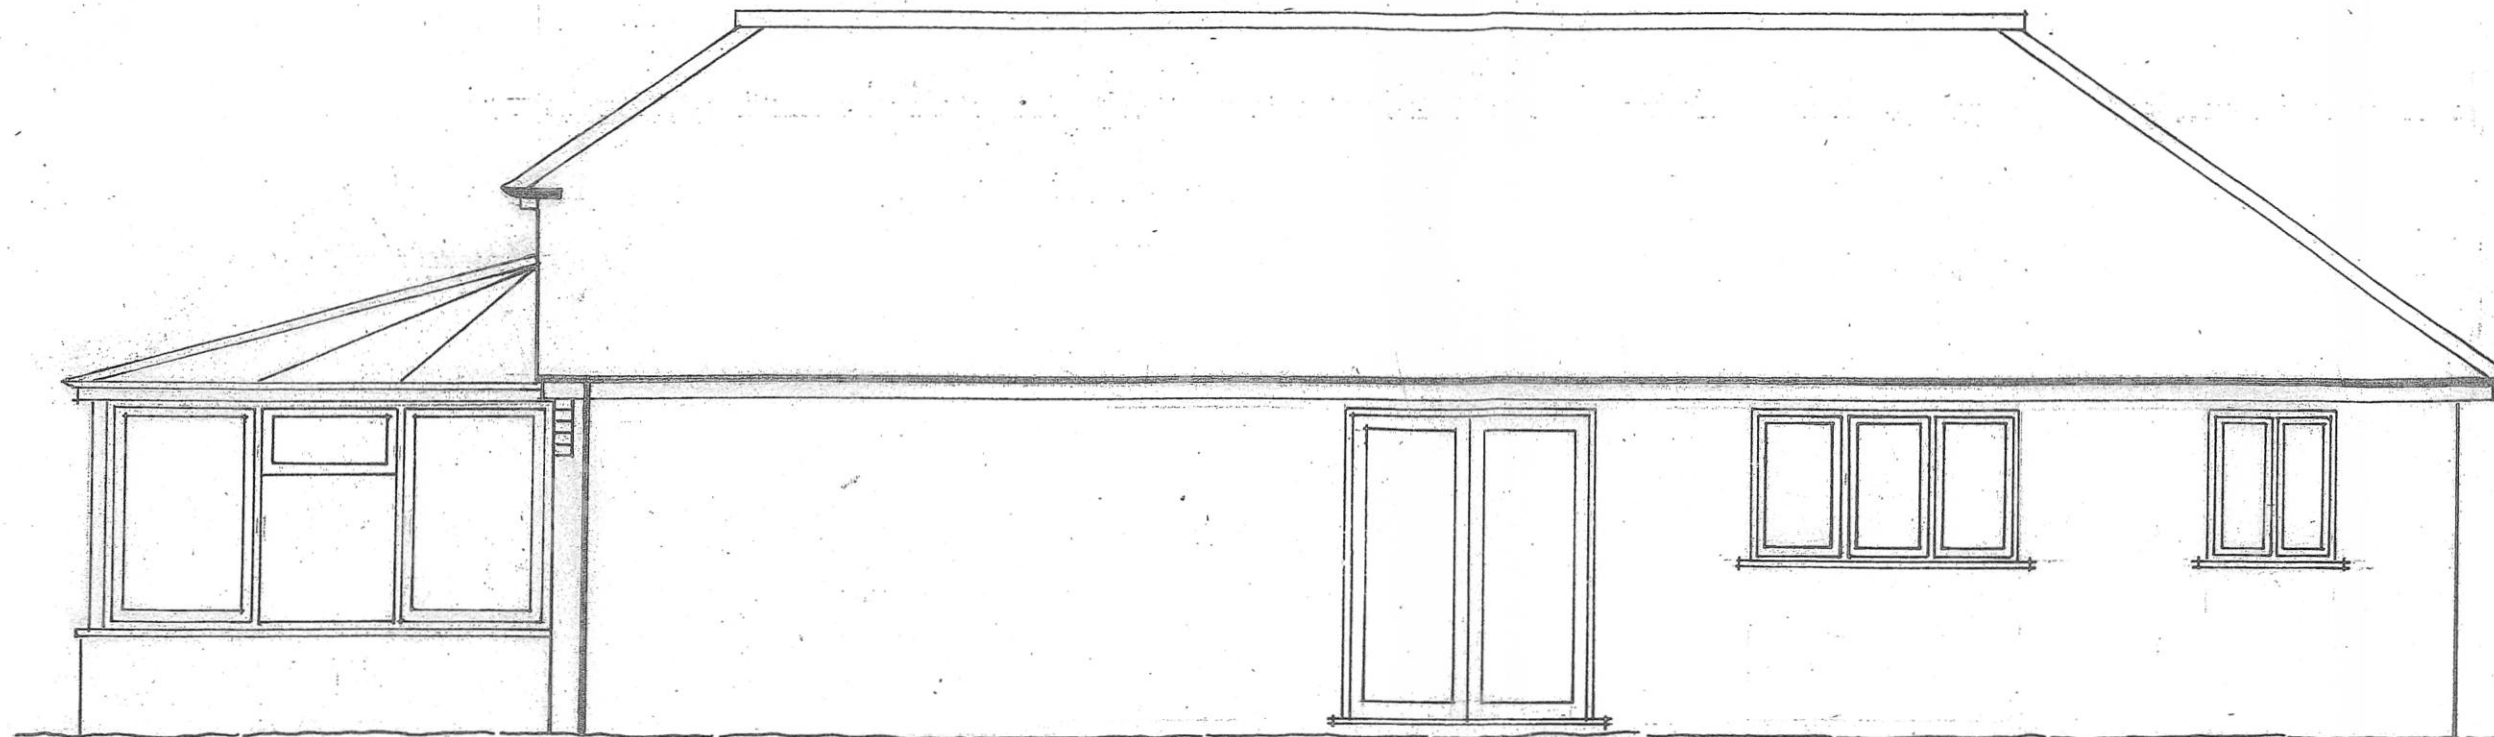

SIDE ELEVATION (EAST) ~ AS EXISTING

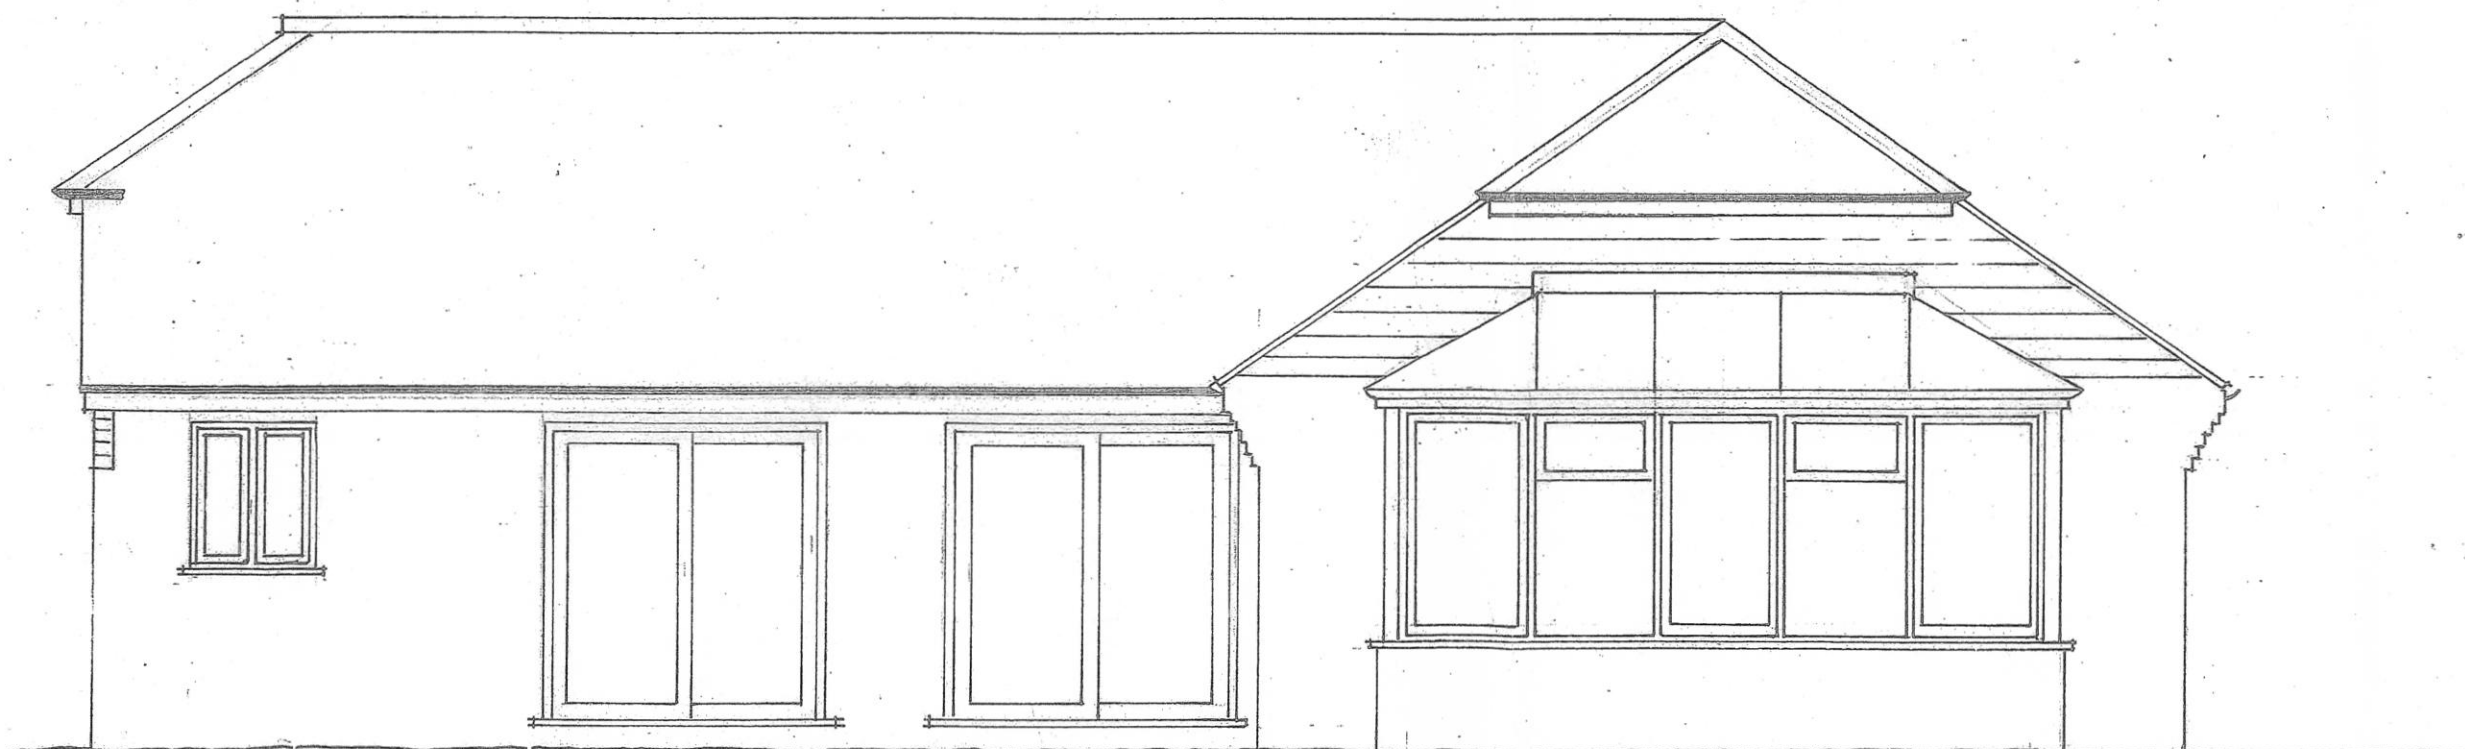

FRONT ELEVATION (SOUTH) ~ AS EXISTING

181, MIDDLETON ROAD, MIDDLETON - ON - SEA

SCALE 1 : 50 MARCH 2026 No. 28/26/04

Clive Fish ~ Building & Design Consultant

Tel ; (01903) 732942

SCALE 1 : 50 @ A3 PAPER SIZE

