



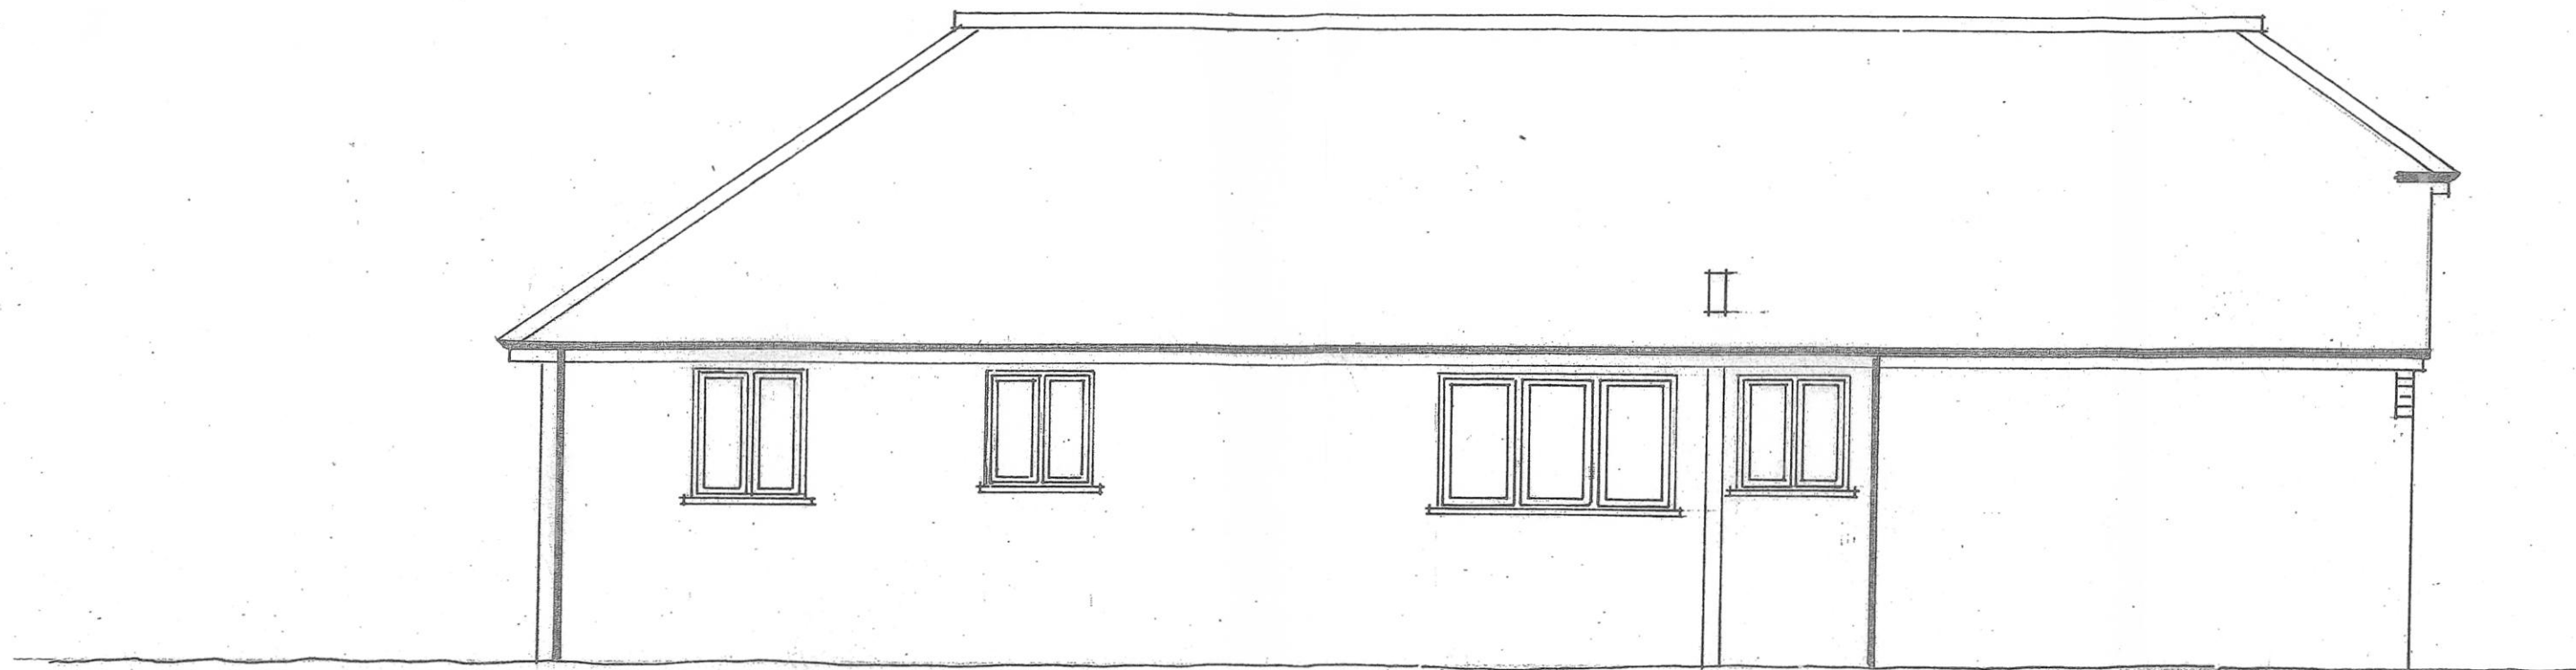

REAR ELEVATION (NORTH) ~ AS EXISTING

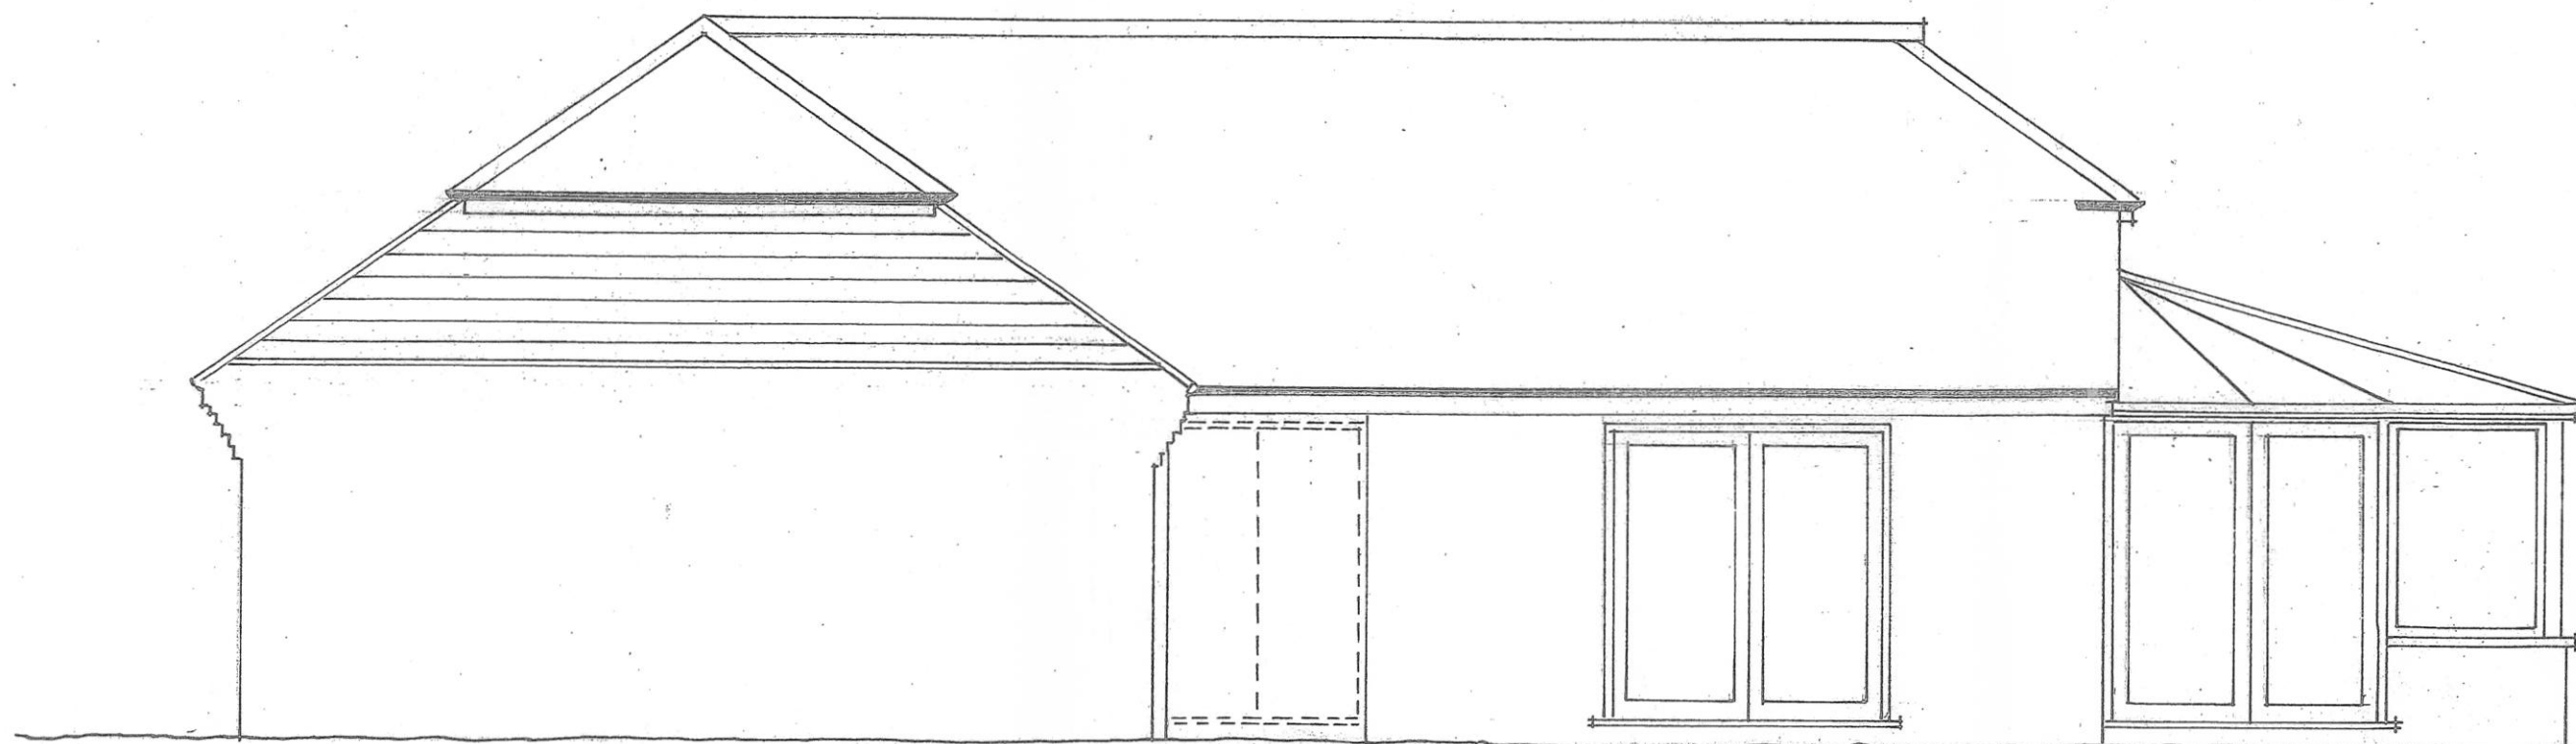

SIDE ELEVATION (WEST) ~ AS EXISTING

181, MIDDLETON ROAD, MIDDLETON - ON - SEA

SCALE 1:50 MARCH 2026 No. 28/26/03

Clive Fish ~ Building & Design Consultant

Tel : (01903) 732942

SCALE 1:50 @ A3 PAPER SIZE

