


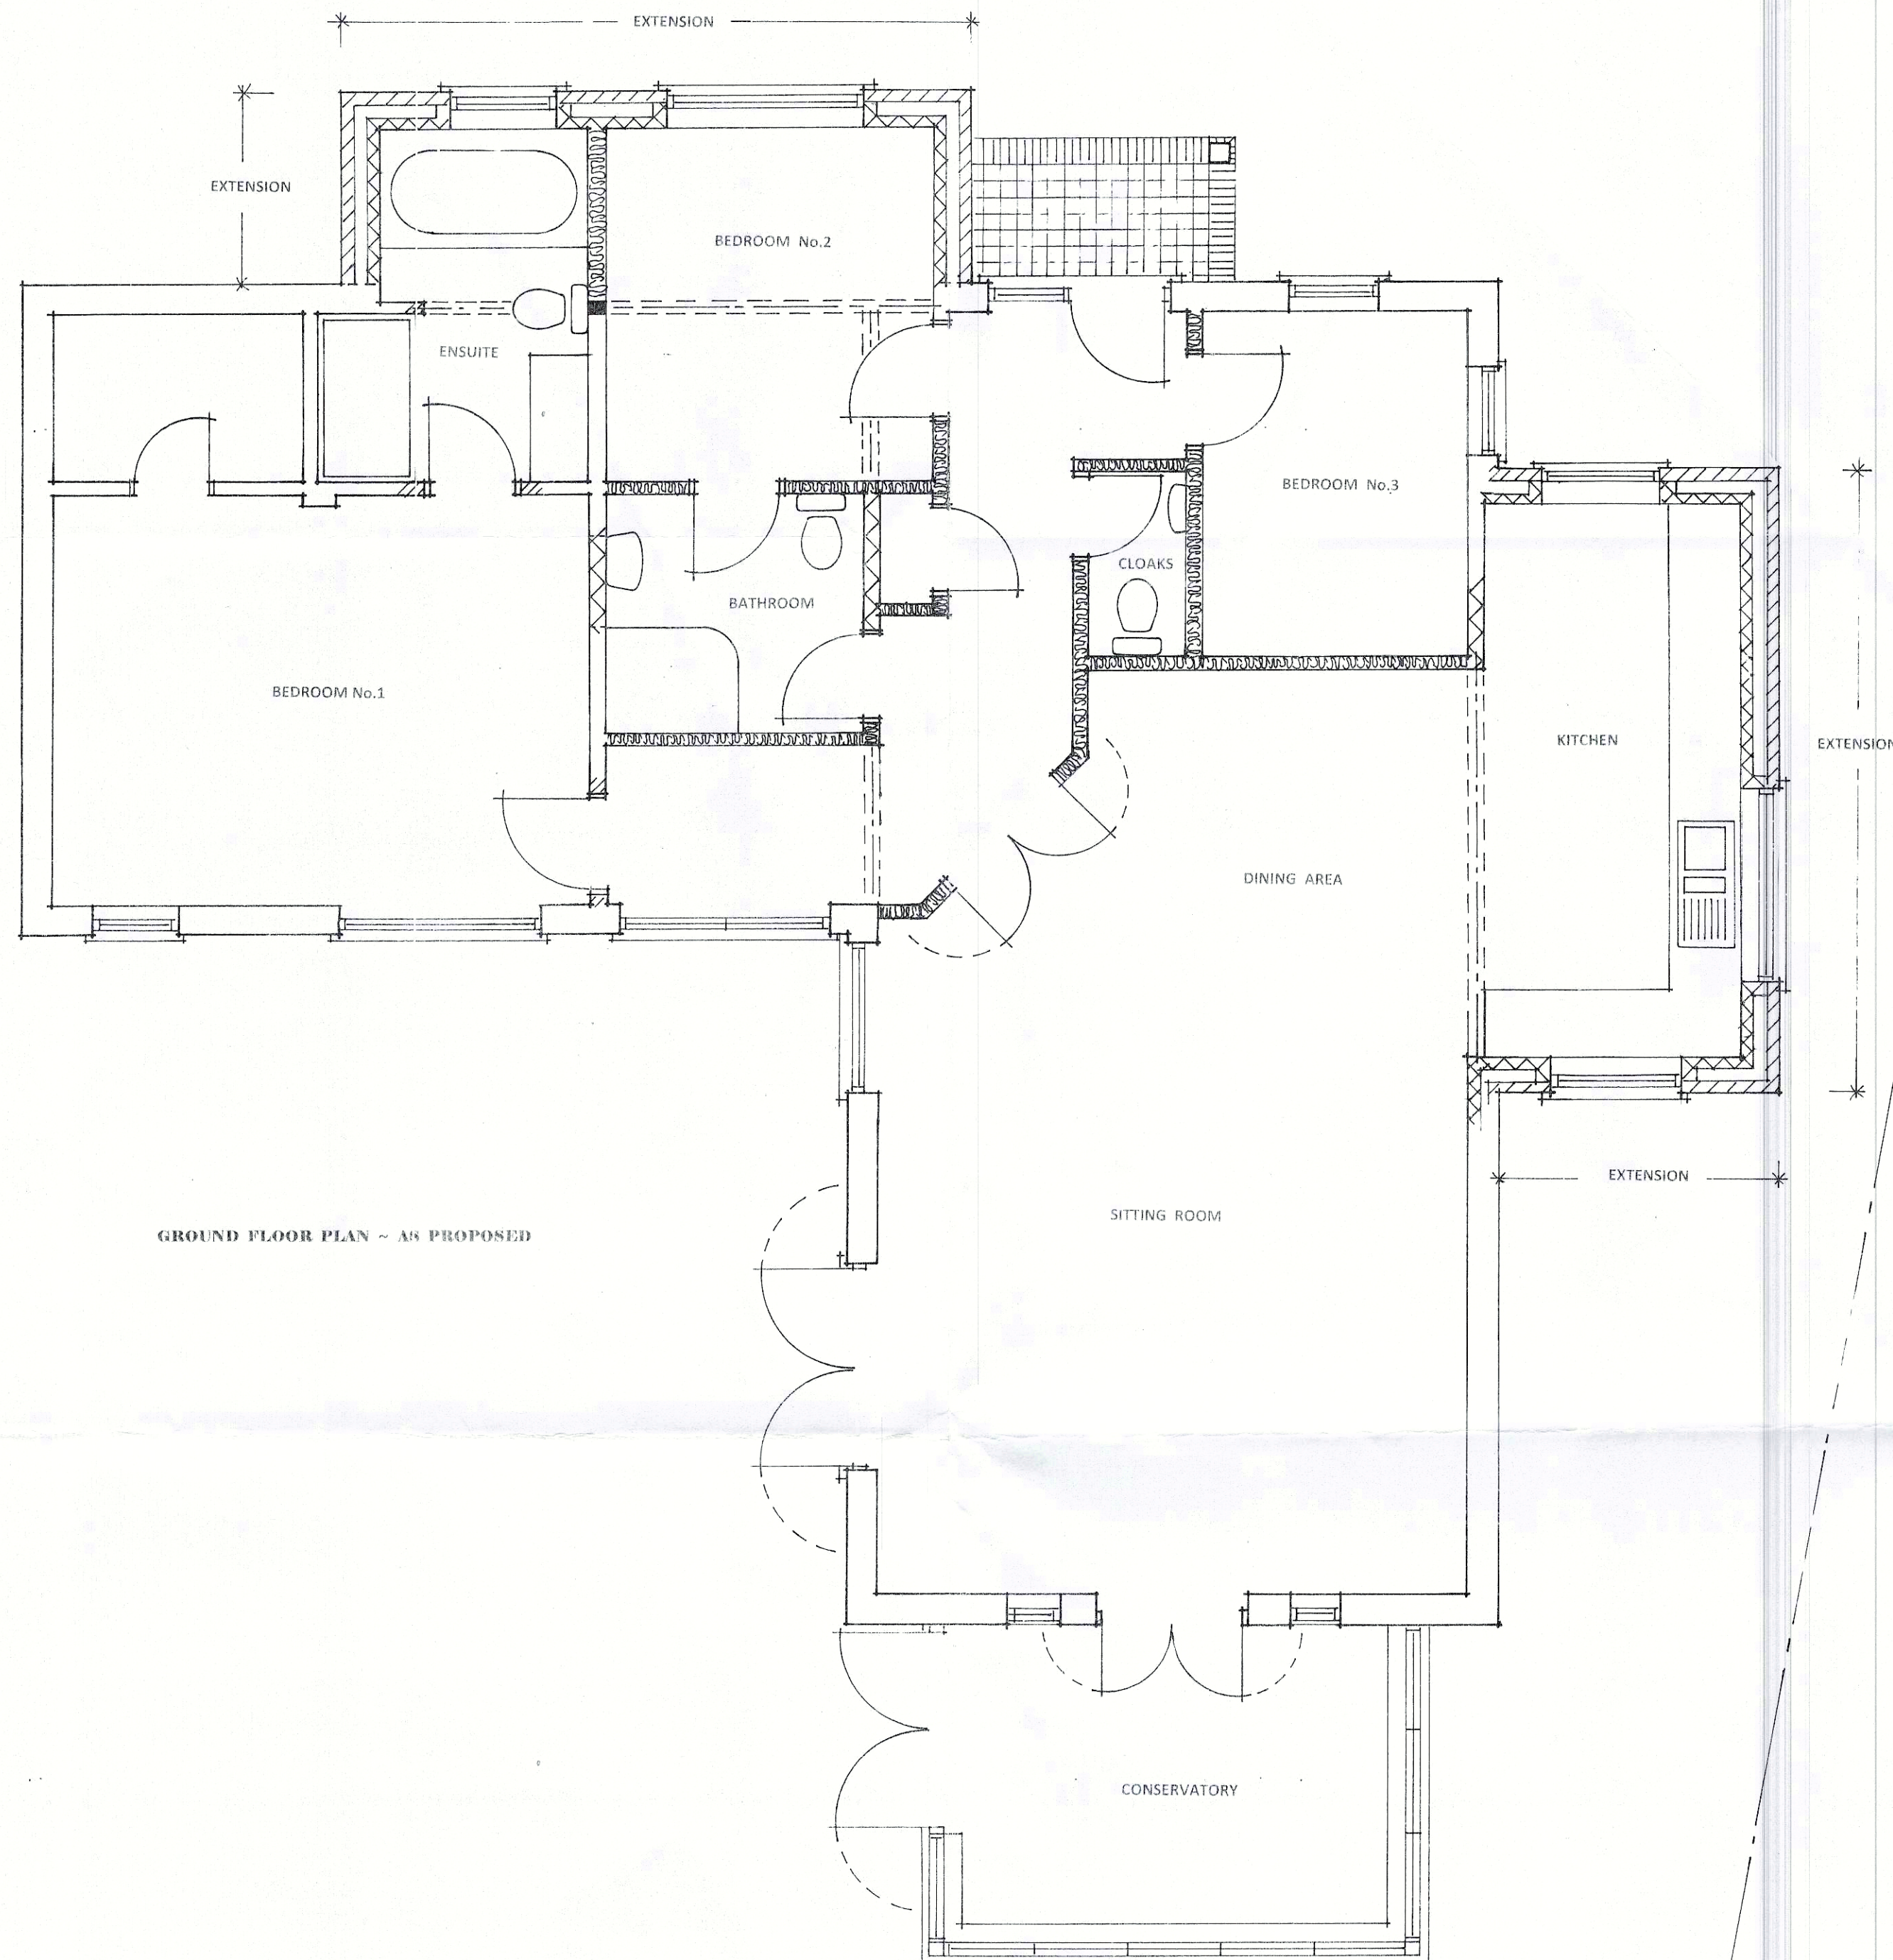

GROUND FLOOR PLAN ~ AS PROPOSED

181, MIDDLETON ROAD, MIDDLETON - ON - SEA

SCALE 1:50 MARCH 2026 No. 28/26/05

Clive Fish ~ Building & Design Consultant

Tel : (01903) 732942