


SCALE 1 : 50 @ A2 PAPER SIZE

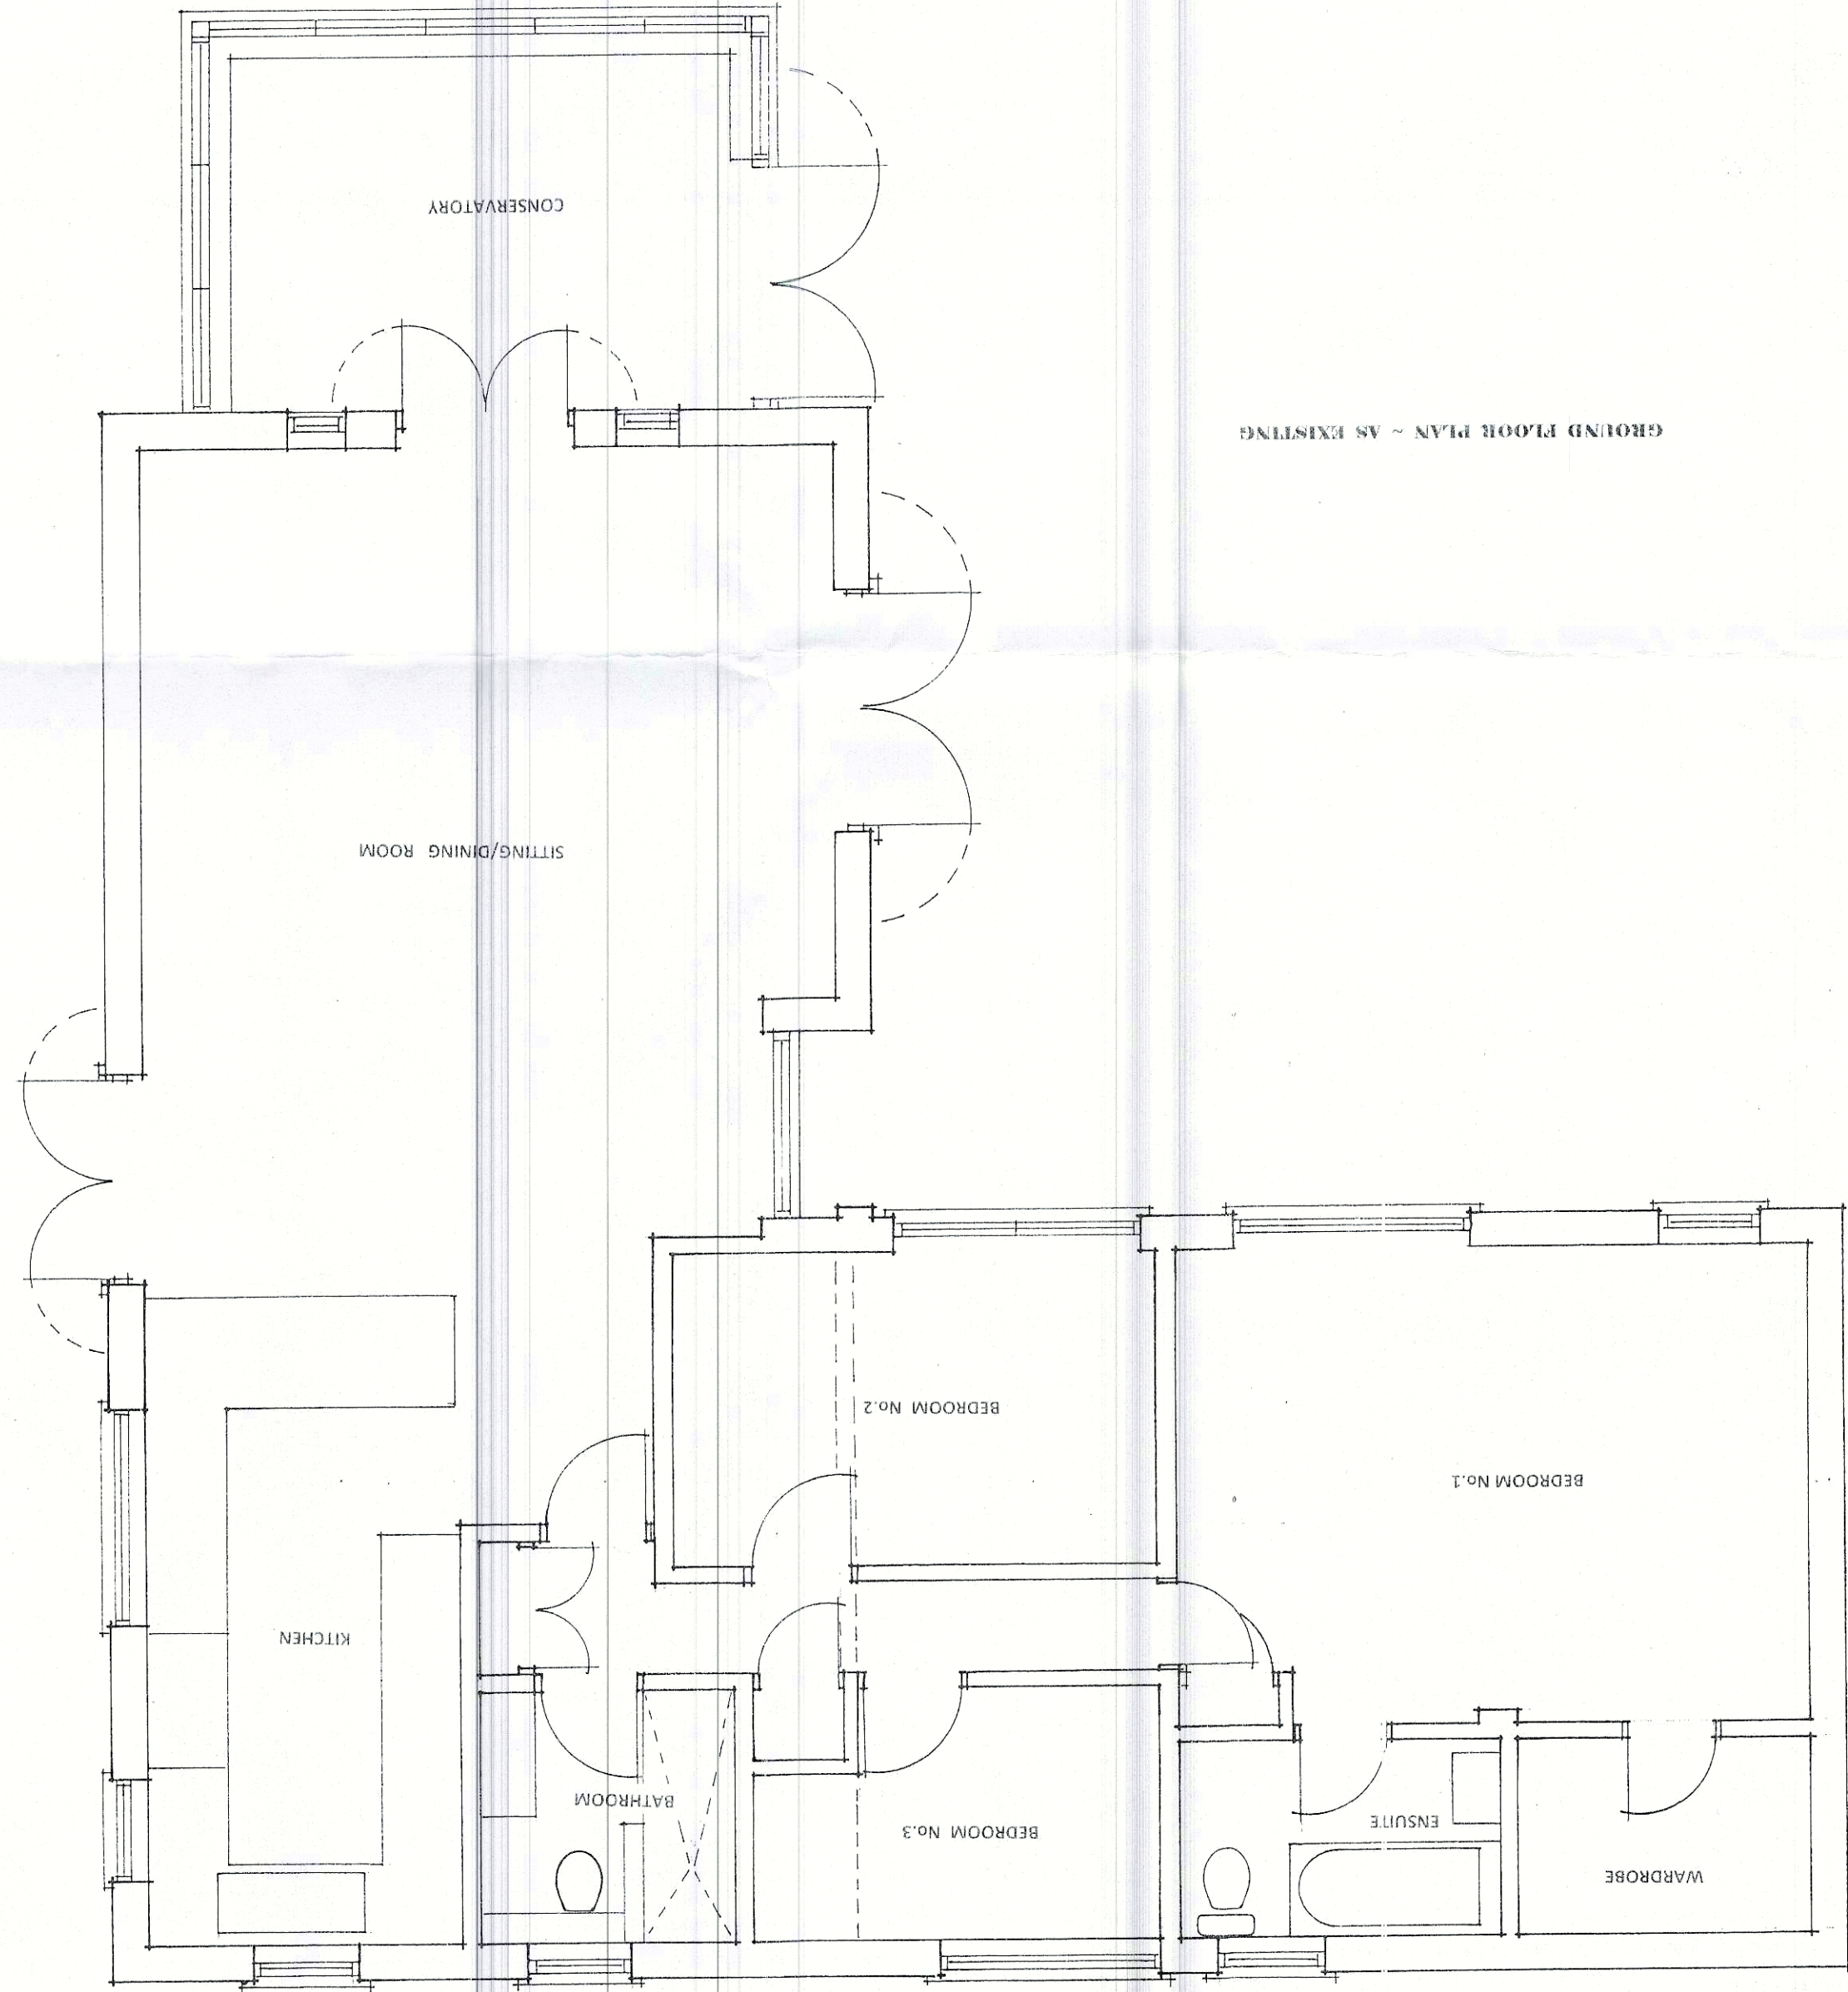

GROUND FLOOR PLAN ~ AS EXISTING