


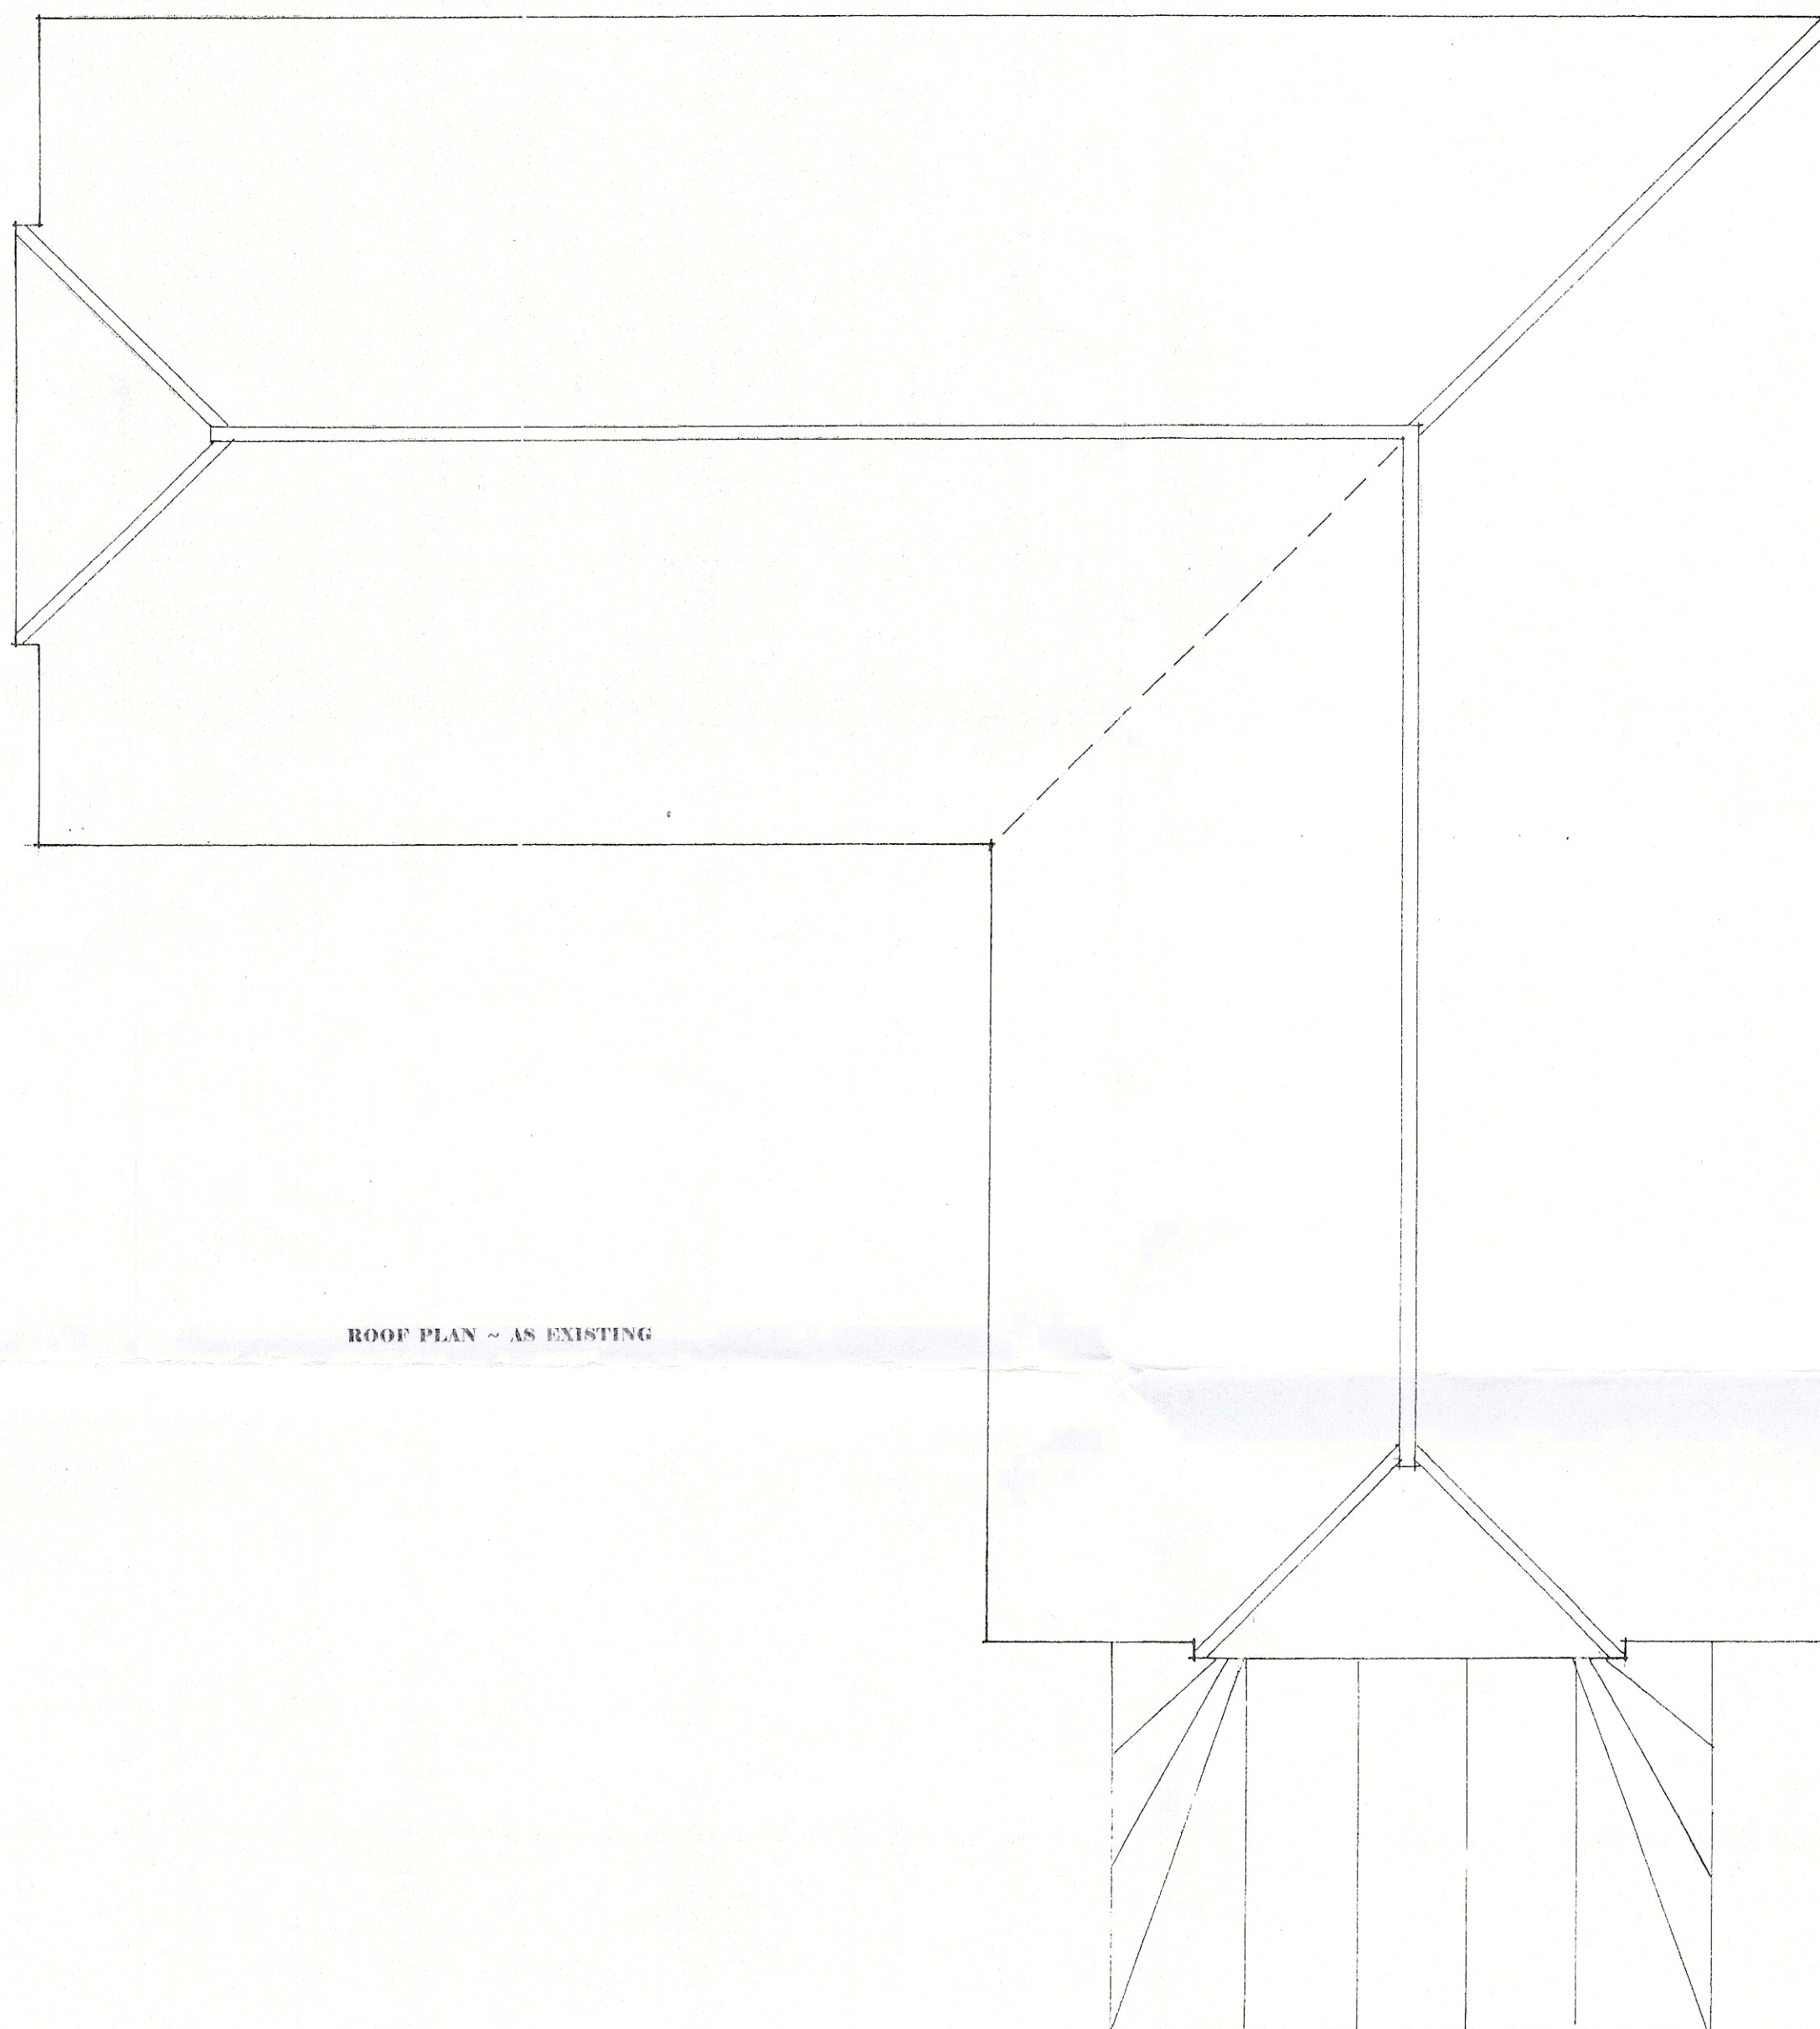

ROOF PLAN ~ AS EXISTING

181, MIDDLETON ROAD, MIDDLETON - ON - SEA

SCALE 1 : 50 MARCH 2026 No. 28/26/02

Clive Fish ~ Building & Design Consultant

Tel : (01903) 732942