


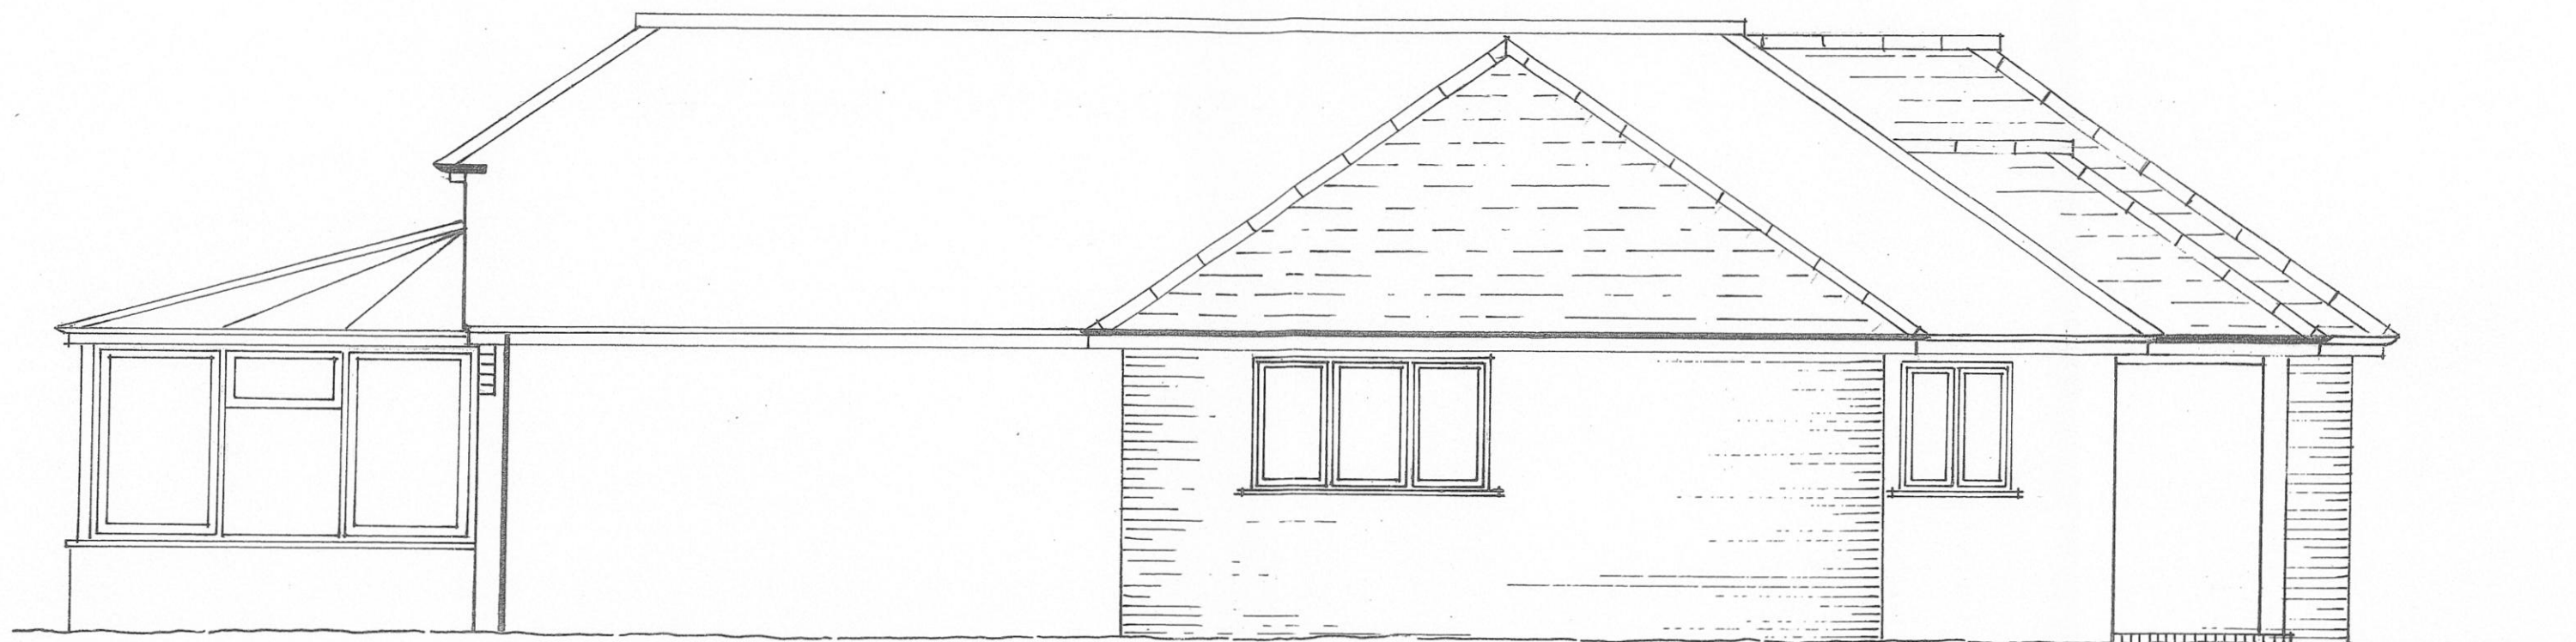


SIDE ELEVATION (EAST) ~ AS PROPOSED



EXTENSION



EXTENSION

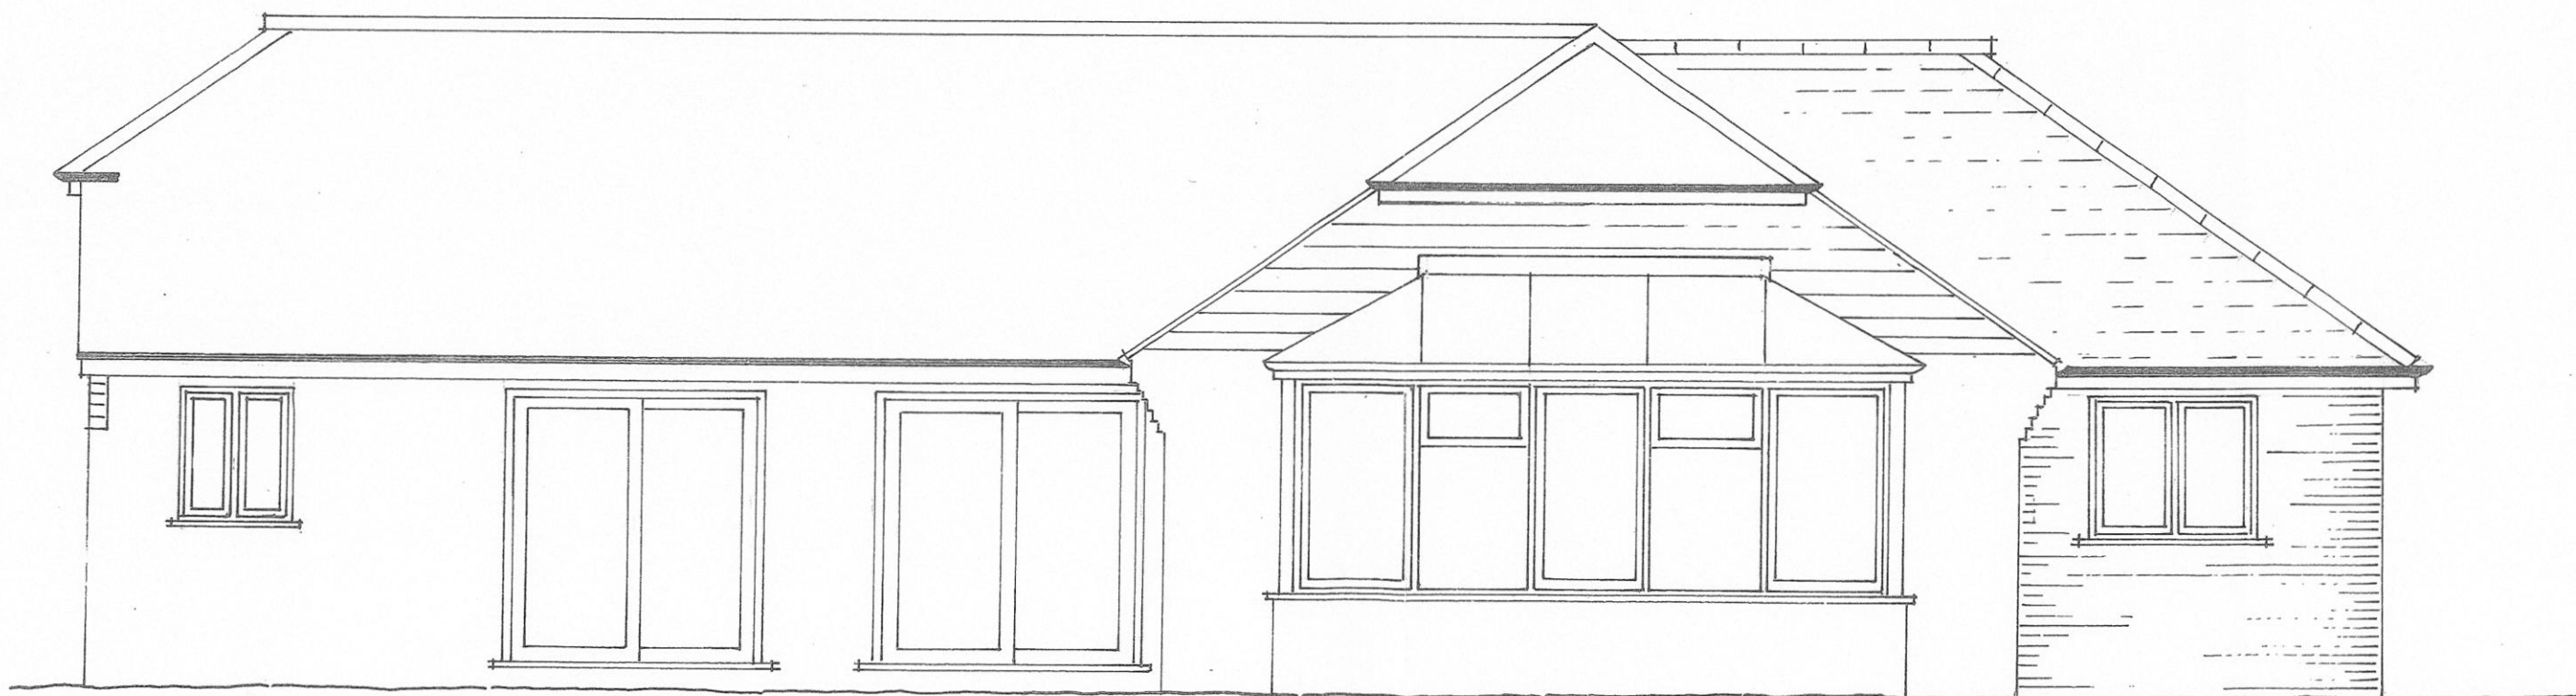

FRONT ELEVATION (SOUTH) ~ AS PROPOSED



EXTENSION



181, MIDDLETON ROAD, MIDDLETON - ON - SEA

SCALE 1:50 MARCH 2026 No. 28/26/07

Clive Fish ~ Building & Design Consultant

Tel: (01903) 732942

SCALE 1:50 @ A3 PAPER SIZE

