



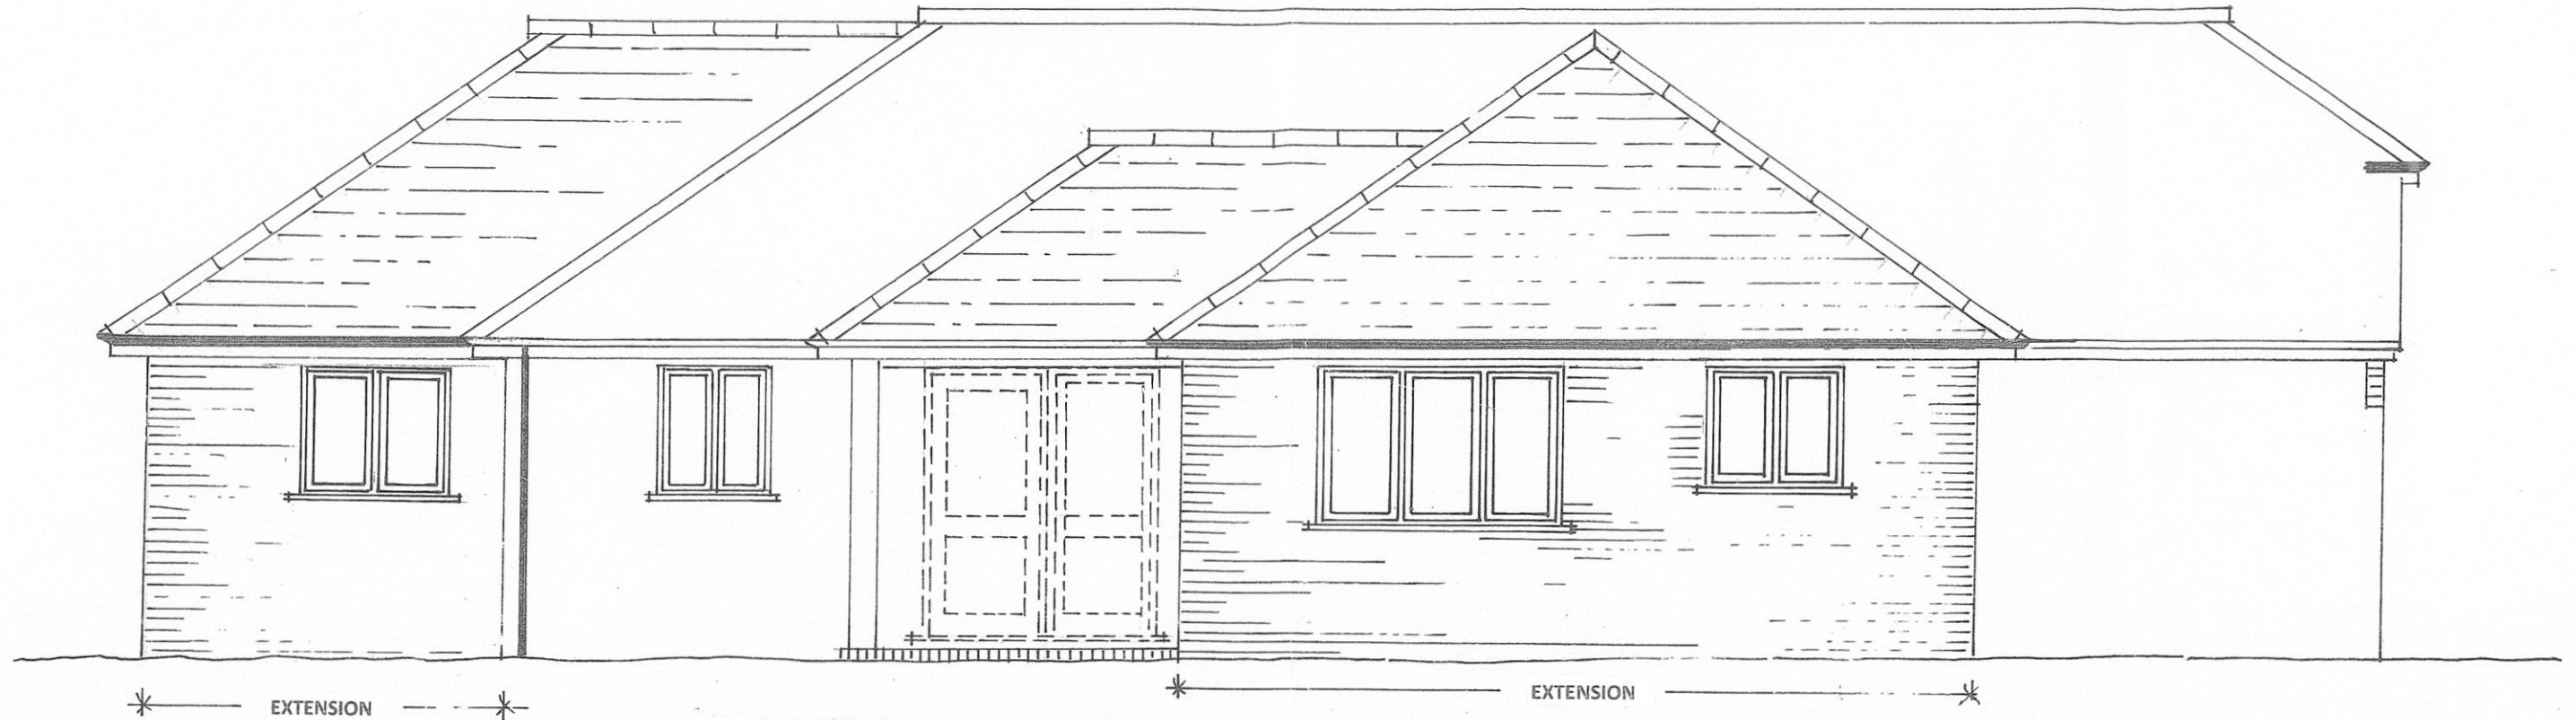

REAR ELEVATION (NORTH) ~ AS PROPOSED

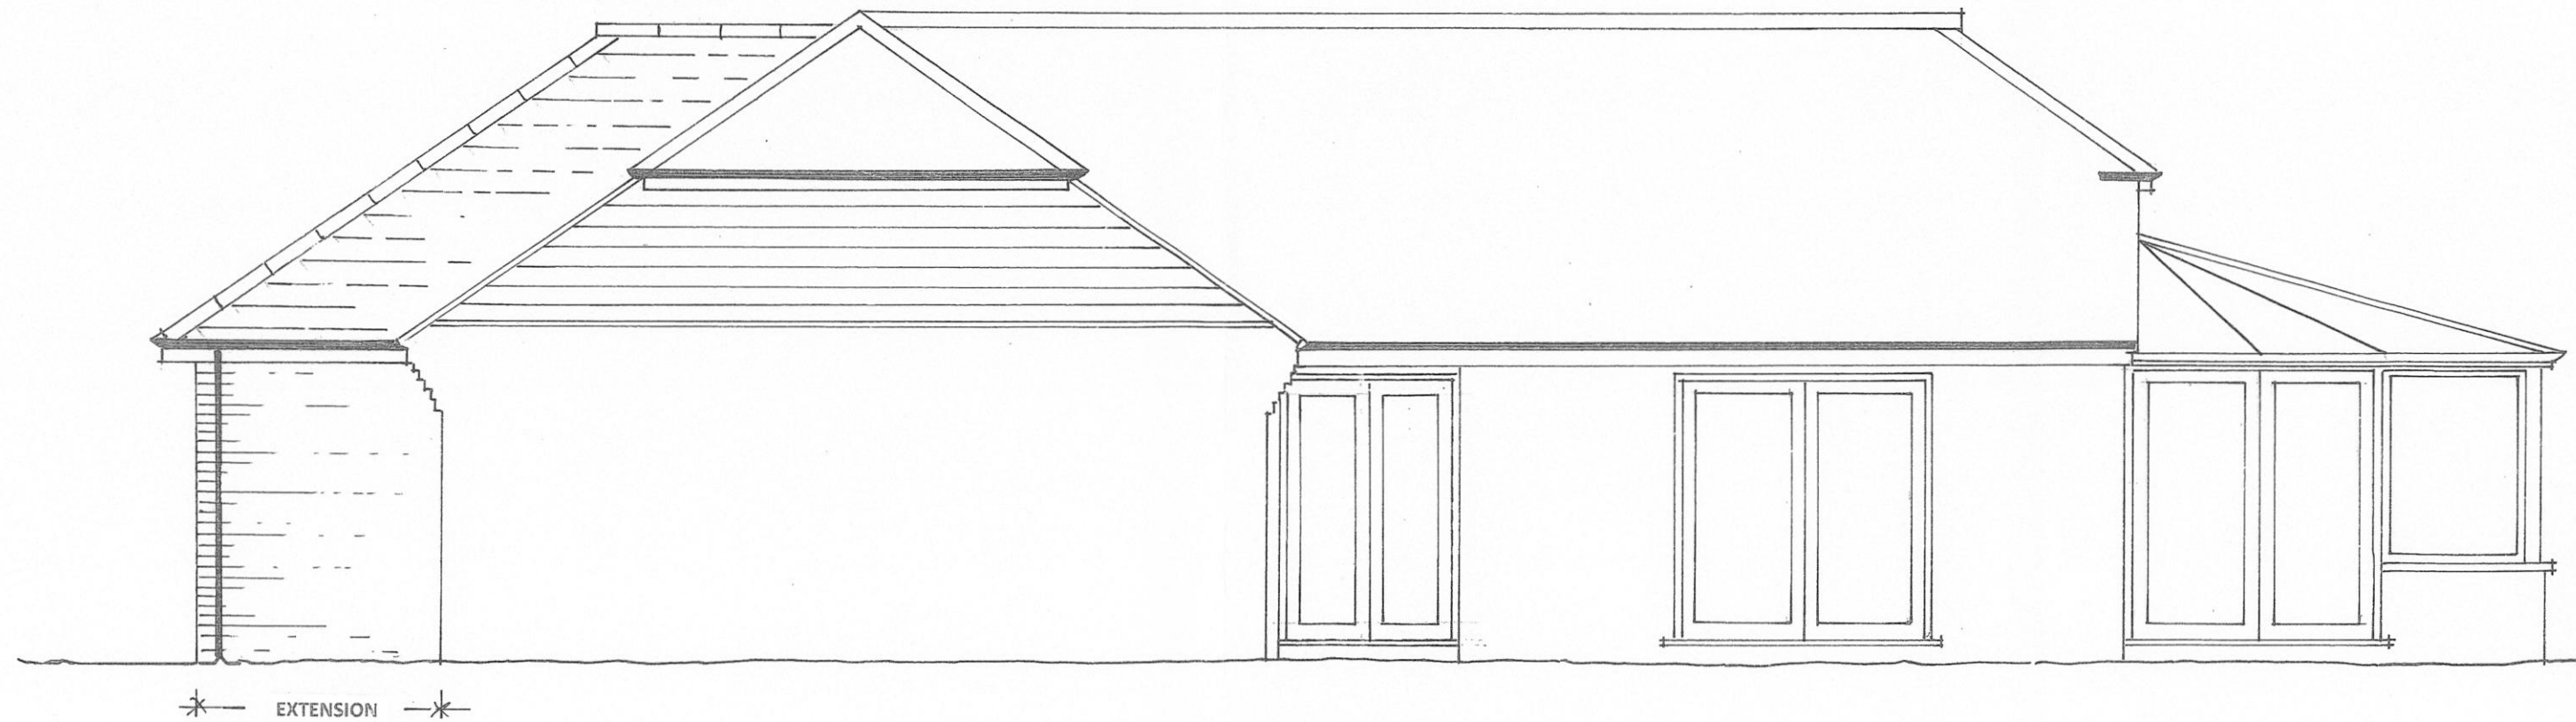

SIDE ELEVATION (WEST) ~ AS PROPOSED

181, MIDDLETON ROAD, MIDDLETON - ON - SEA

SCALE 1:50 MARCH 2026 No. 28/26/08

Clive Fish ~ Building & Design Consultant

Tel: (01903) 732942

SCALE 1:50 @ A3 PAPER SIZE

